

Elevation Keynotes

- E1

DECORATIVE CONCRETE MASONRY UNITS
INTERGRALLY COLORED (SEALED) - COLOR 1
- E2

DECORATIVE CONCRETE MASONRY UNITS
INTERGRALLY COLORED (SEALED) - COLOR 2
- E3

DECORATIVE CONCRETE MASONRY UNITS
ACCENT BAND (SEALED) - COLOR 3
- E4

DECORATIVE CONCRETE MASONRY UNITS
SILL / WATER TABLE BAND (SEALED) - COLOR 4
- E5

SYNTHETIC STUCCO FINISH - COLOR 1
- E6

SYNTHETIC STUCCO FINISH - COLOR 2
- E7

PREFINISHED METAL COPING
- E8

WINDOW SYSTEM - TINTED LOW-E GLASS IN
BRONZE ANODIZED ALUMINUM FRAMING
- E9

ALUMINUM ENTRANCE DOOR - CLEAR
INSULATED GLASS IN BRONZE ANODIZED
ALUMINUM FRAMING
- E10

PAINTED INSULATED HOLLOW METAL
DOOR & FRAME
- E11

PRE-FINISHED METAL SCUPPER AND
DOWNSPOUT
- E12

FIBERGLASS ACCENT COLUMNS
- E13

CANVAS WINDOW AWNINGS
- E14

FIBERGLAS SHINGLE ROOFING
- E15







WALL MOUNTED GOOSE NECK LIGHT FIXTURES
- E16

WALL MOUNTED SIGNAGE
- E17

FIBER CEMENT BOARD SIDING - PREFINISHED
- E18

PREFINISHED METAL FASCIA
- E19

PREFINISHED ALUMINUM COVER TO MATH
WINDOW SYSTEM

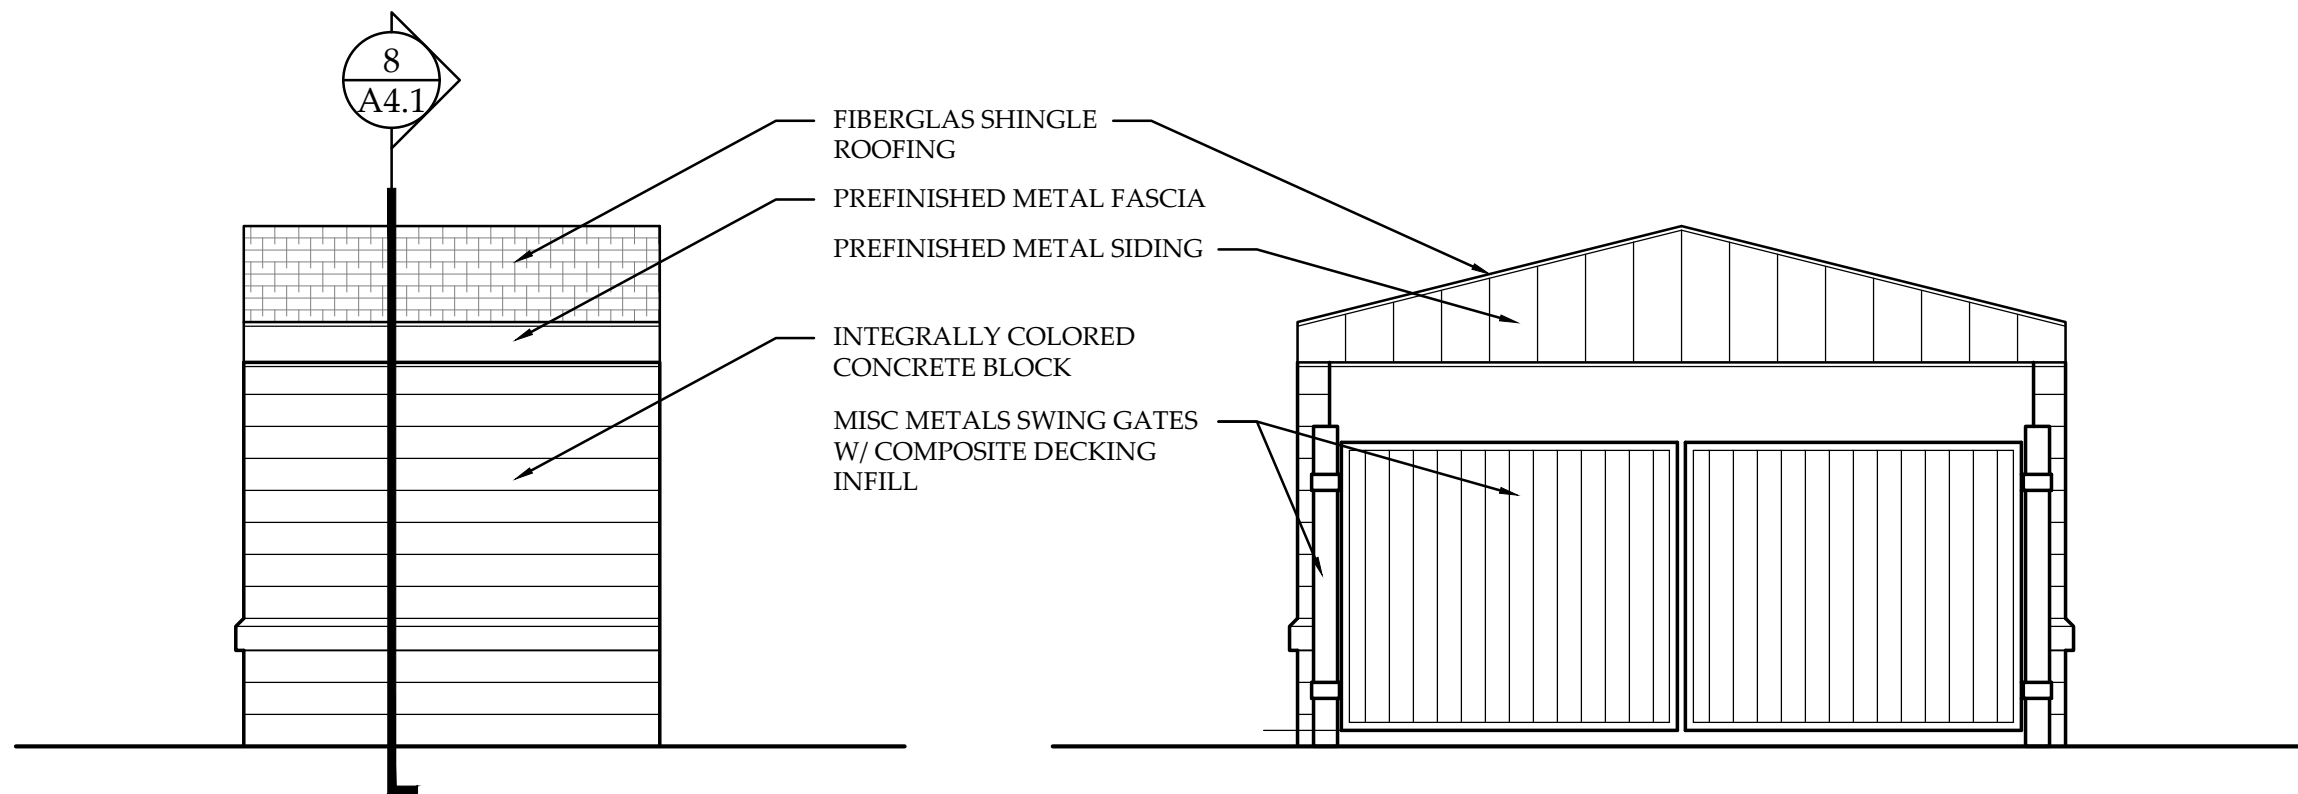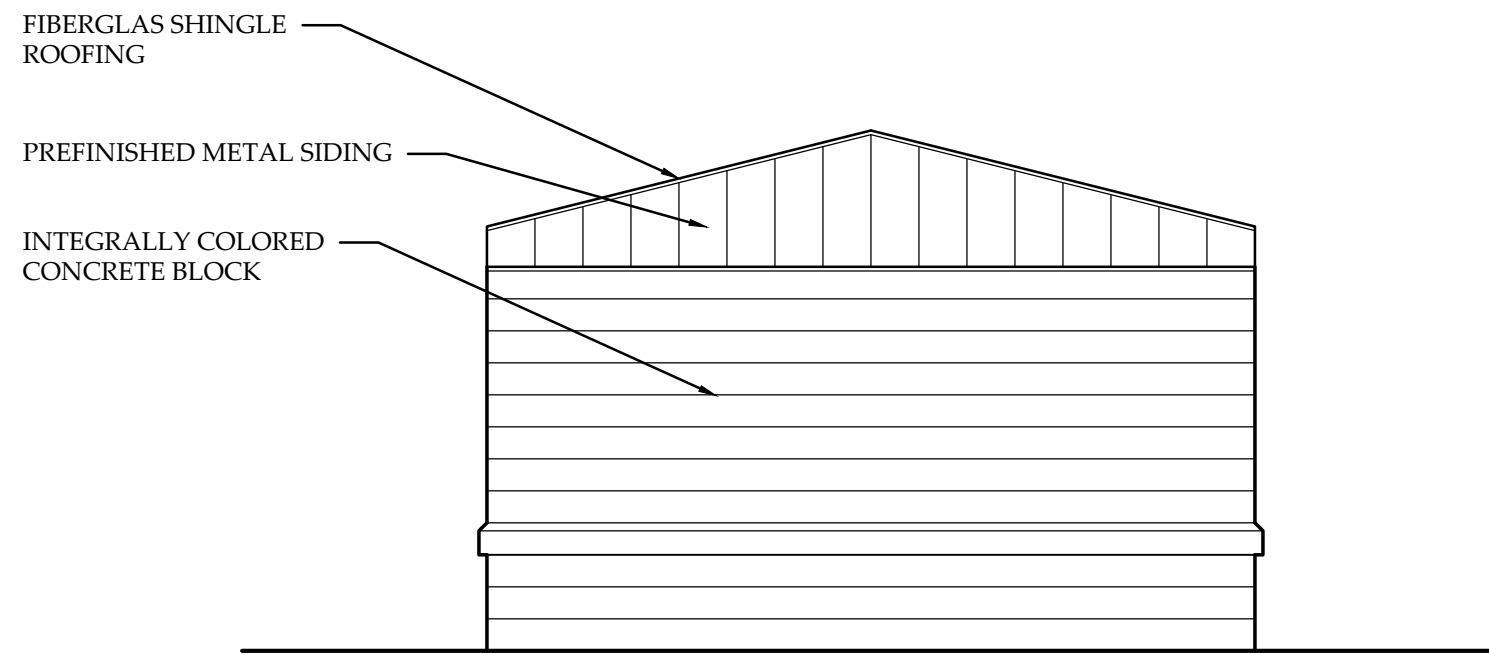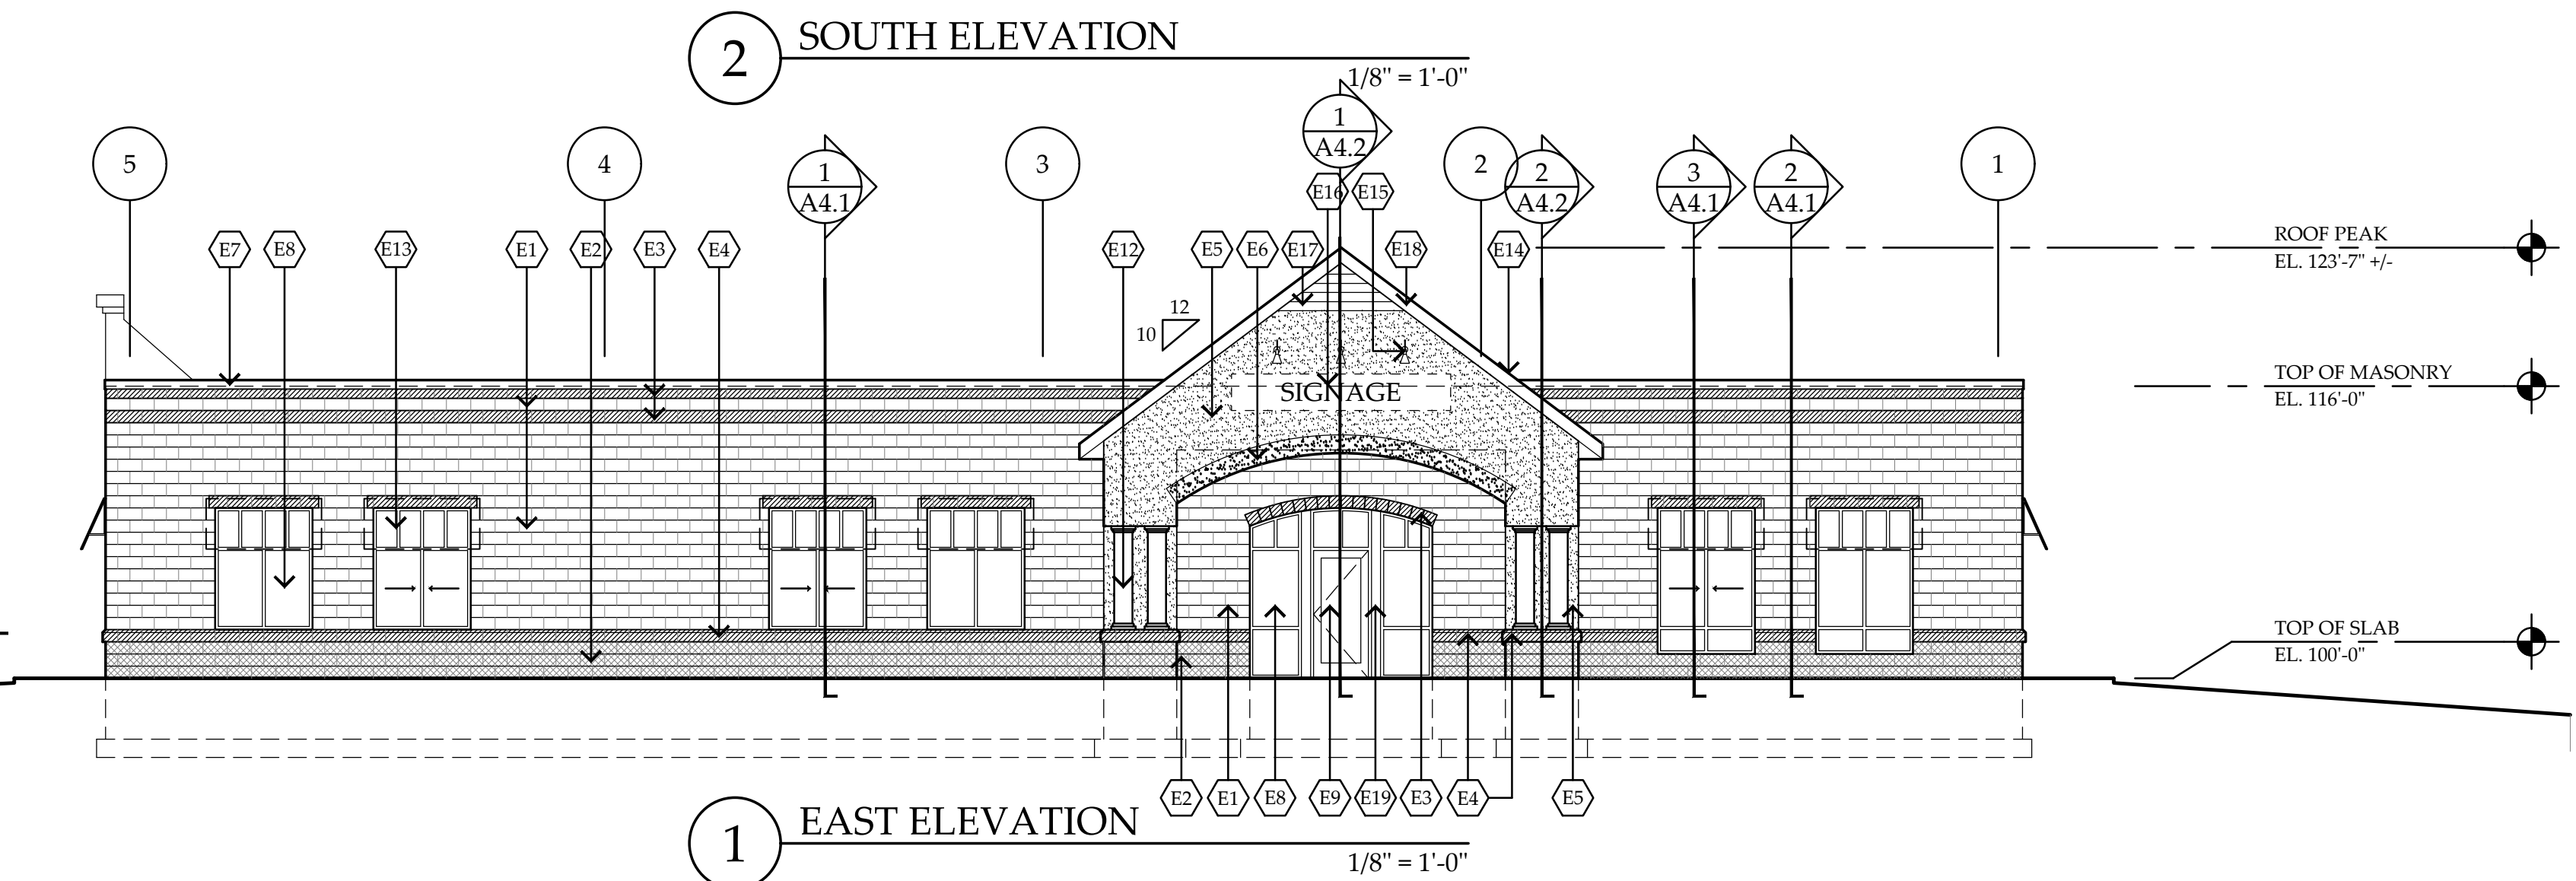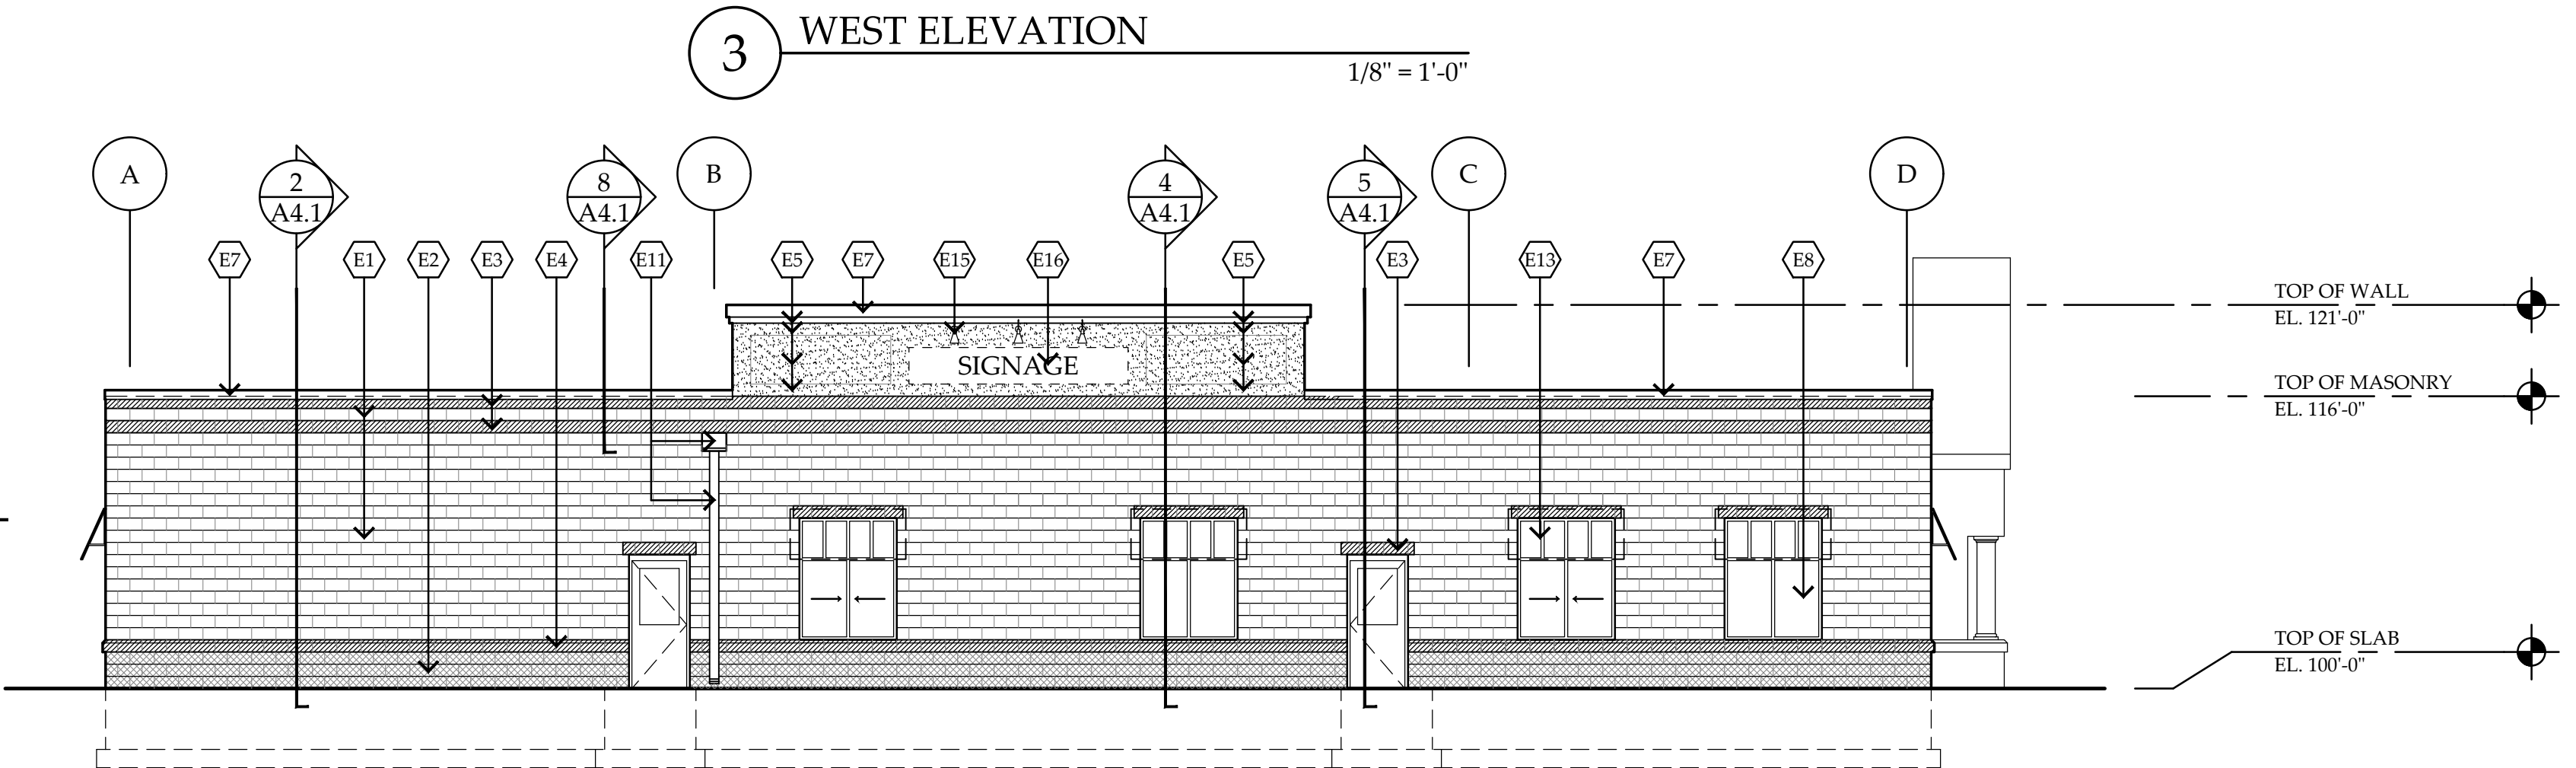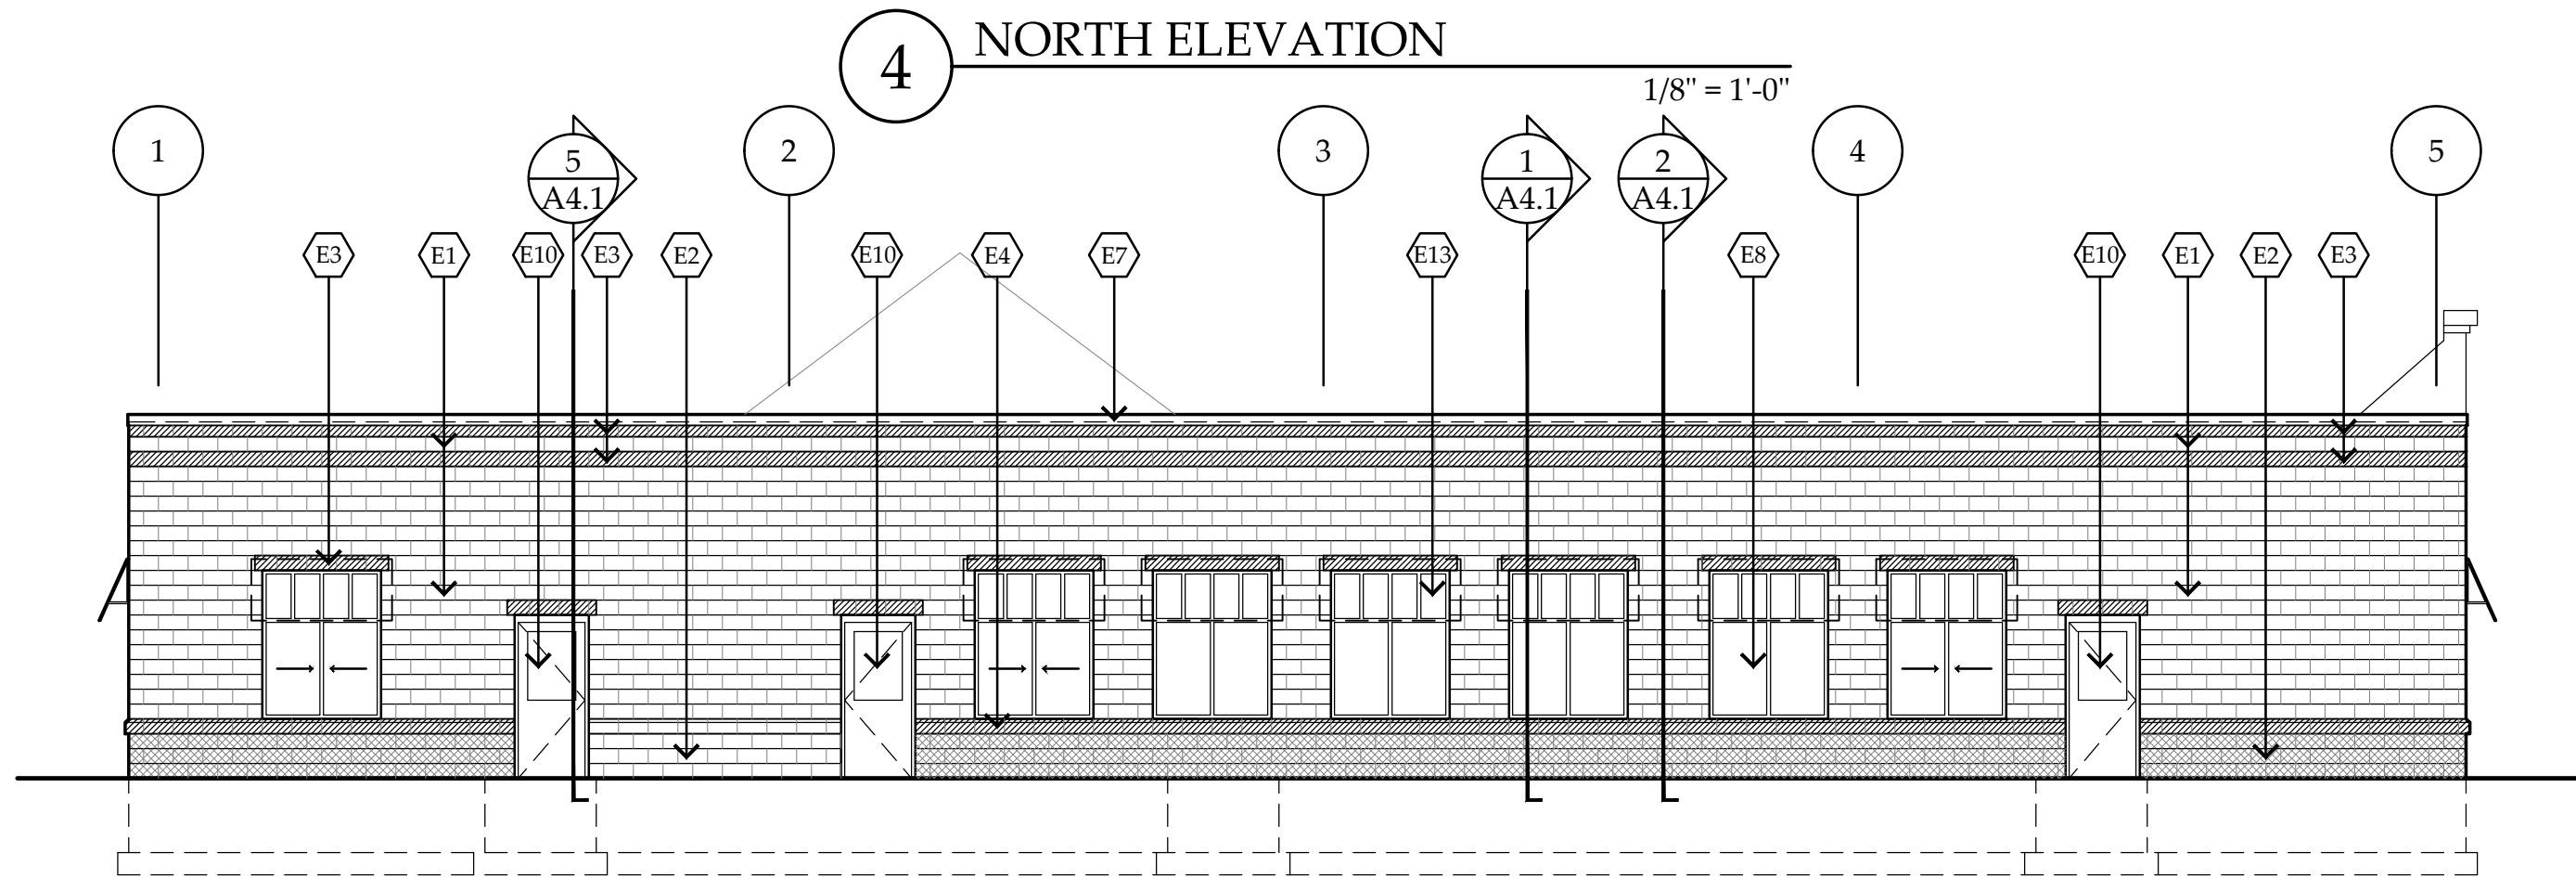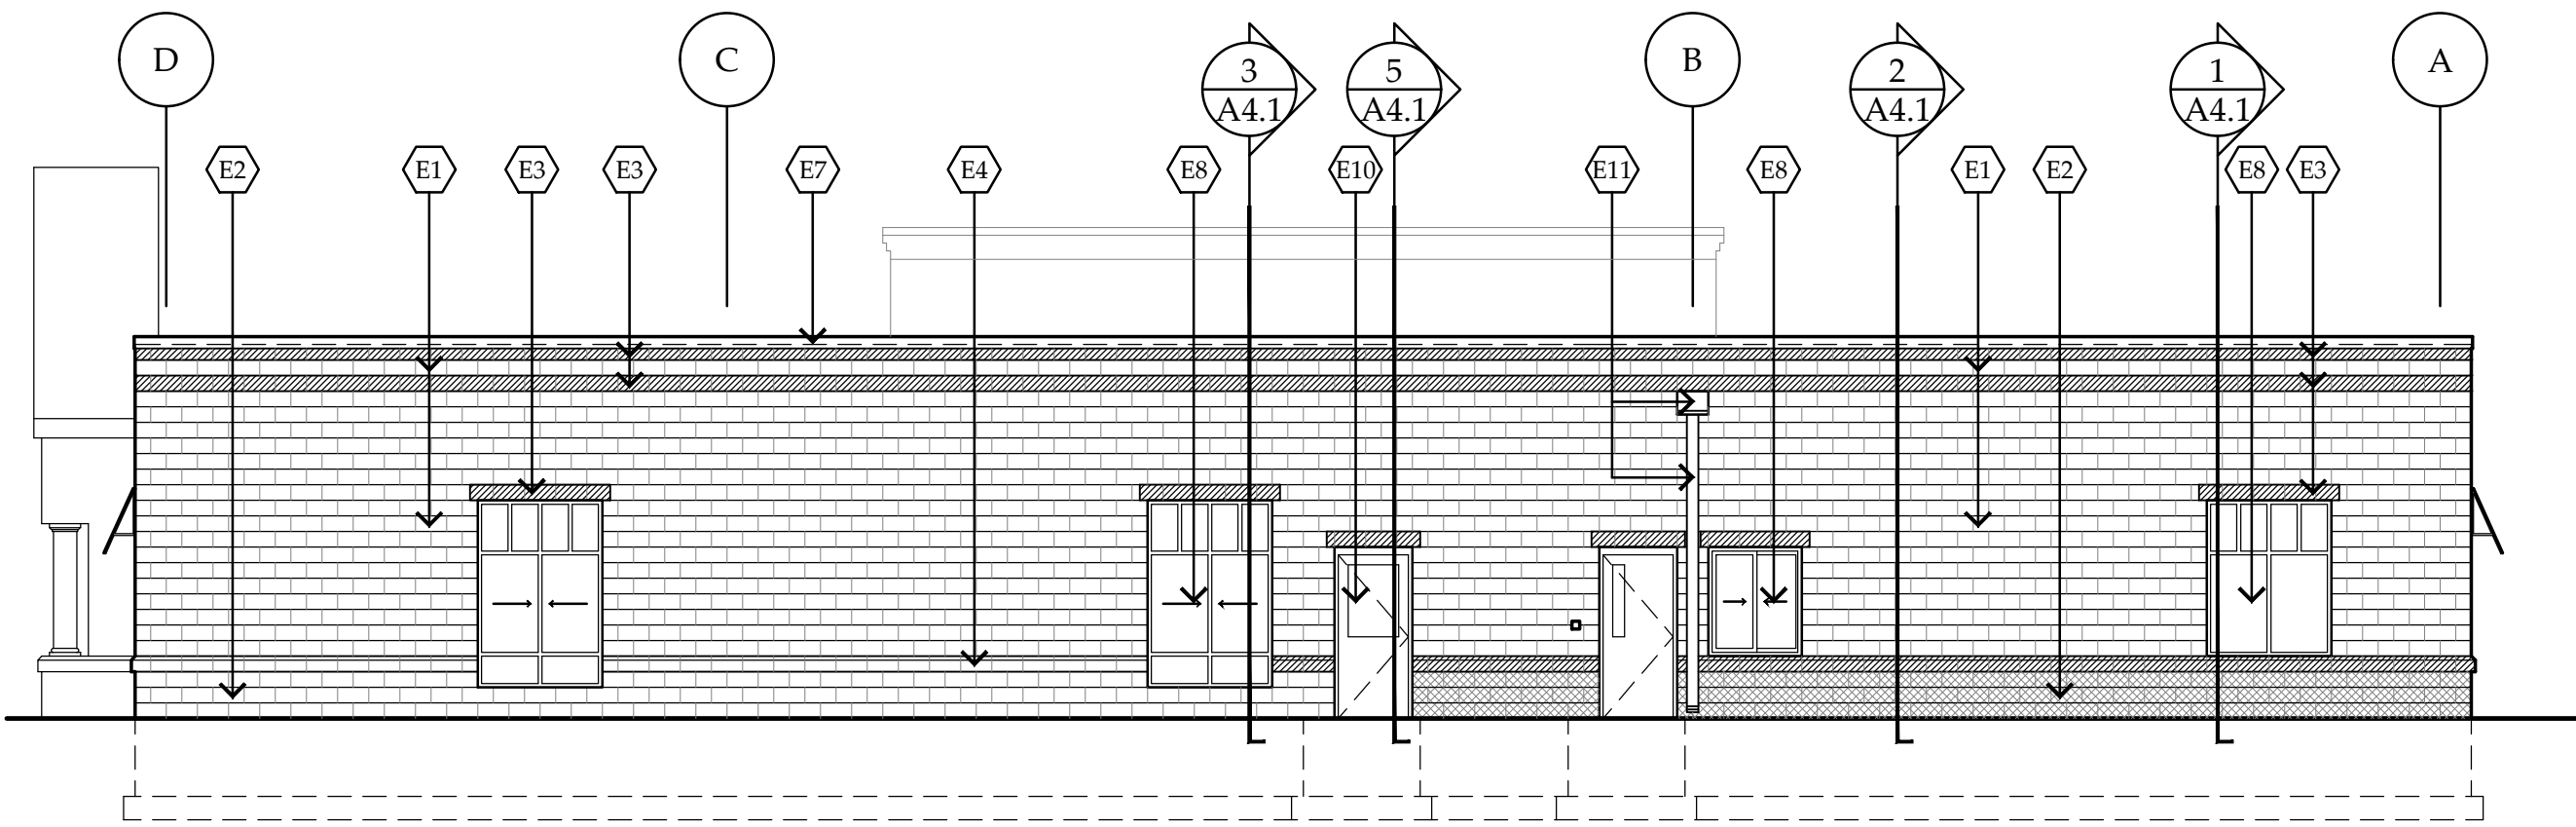

Michael Monn Architects
7933 GRINNELL WAY
LAKEVILLE, MN 55044-9060
P (612) 247-5406
E mike@michaelmonnarchitects.com

© 2017 Michael Monn Architects
All rights reserved.

This document is an instrument of
service and is the property of Michael Monn
Architects, and may not be used or
copied without prior written consent.

Certification
I hereby certify that this plan, specification
or report was prepared by me or under
my direct supervision and that I am a duly
licensed Architect under the laws of the
State of Minnesota.
Michael J. Monn 6/19/2017
Registration. No.: 21772

STAHL



Revisions
1
2
3
4
5
6

Project Number
17102
Date
2017-06-19 Issue for Permit

Project
Ladybug Childcare
Shakopee, Minnesota

Sheet Title
Exterior Elevations

Sheet Number
A2