


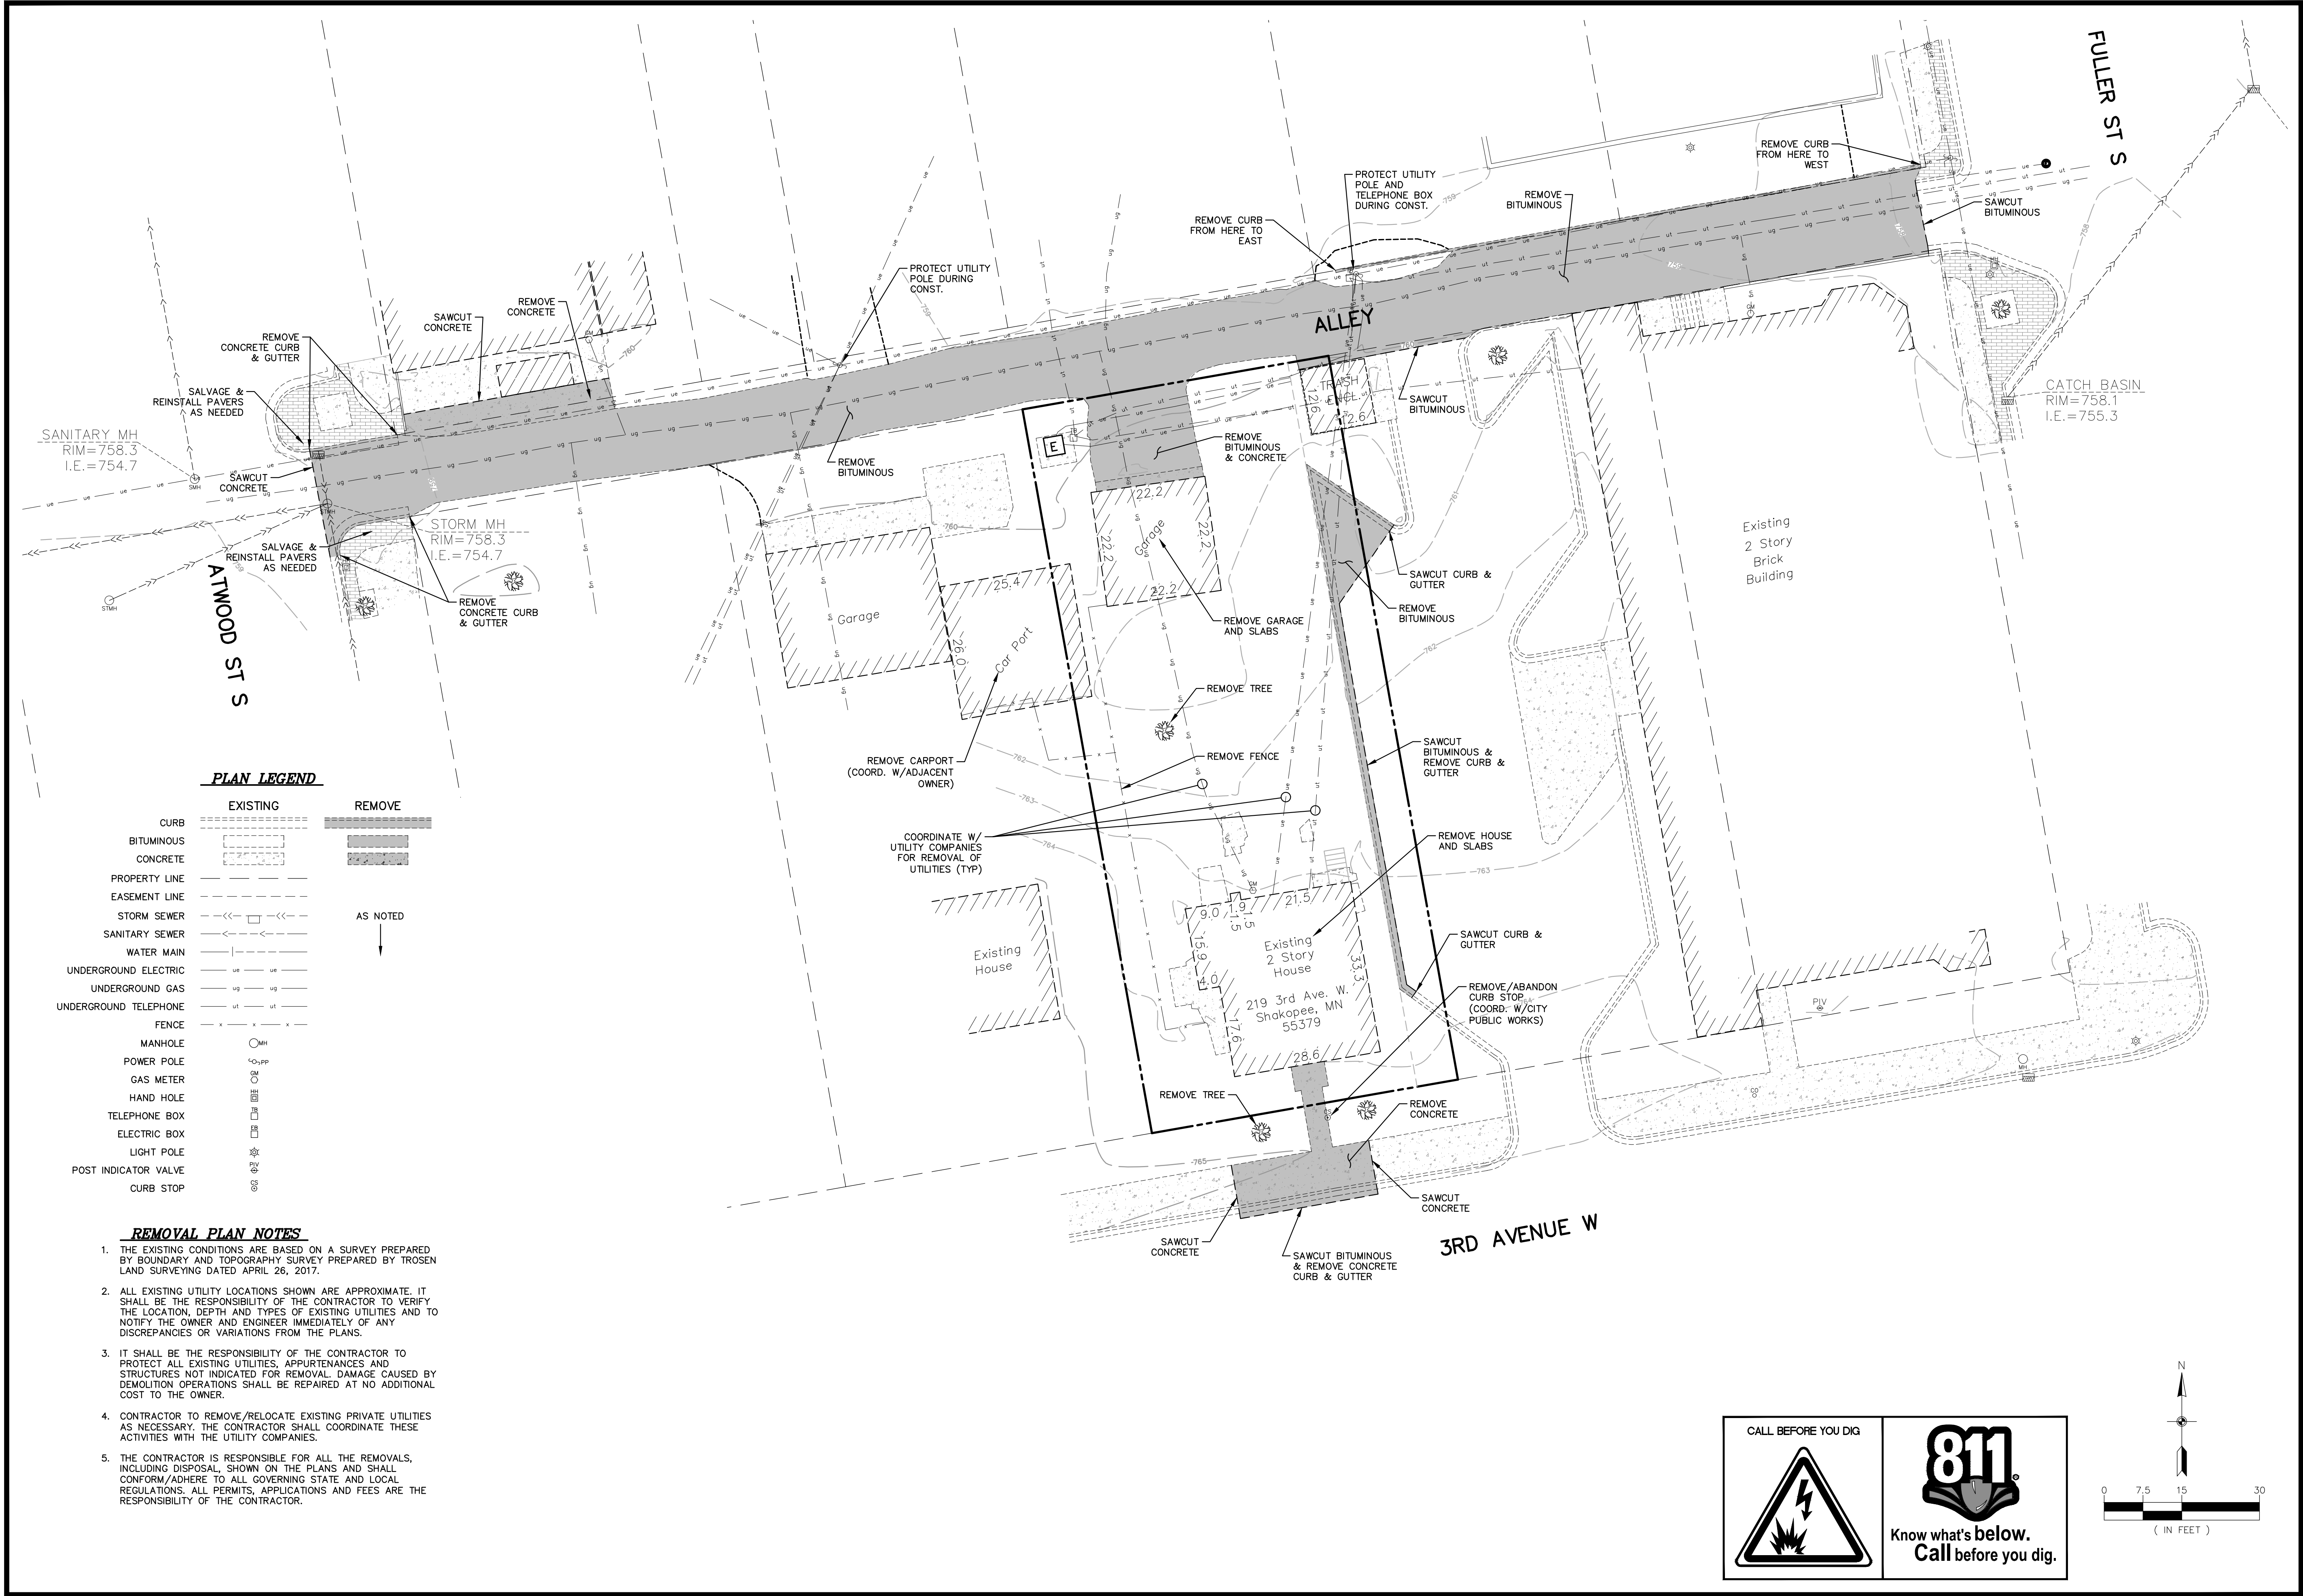

ENVIRONMENTAL · ENGINEERING · SURVEYING
3890 Pheasant Ridge Dr. NE #100, Blaine, MN
Phone: 763-489-7900 Fax: 763-489-7959

**EXISTING CONDITIONS
& REMOVALS PLAN**

O'BRIEN DENTAL
Shakopee, Minnesota

**O'BRIEN DEVELOPMENT AND
HOLDING COMPANY, LLC**
777 Vista Ridge Lane
Shakopee, MN 55379

REVISIONS

1.	07/12/17	Per City comments.
----	----------	--------------------

DRAWN BY: JTR
DESIGNED BY: JTR
ISSUE DATE: 05/18/17


I hereby certify that this plan, specification or report was prepared by me or under my direct supervision, and that I am a duly Licensed Professional Engineer under the laws of the State of Minnesota


Name: Joseph T. Radach, P.E.
Signature:
Date: 05/18/17 License #: 45889

1 of 4



Know what's below.
Call before you dig.

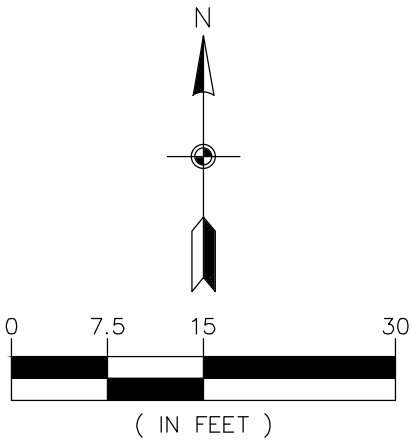

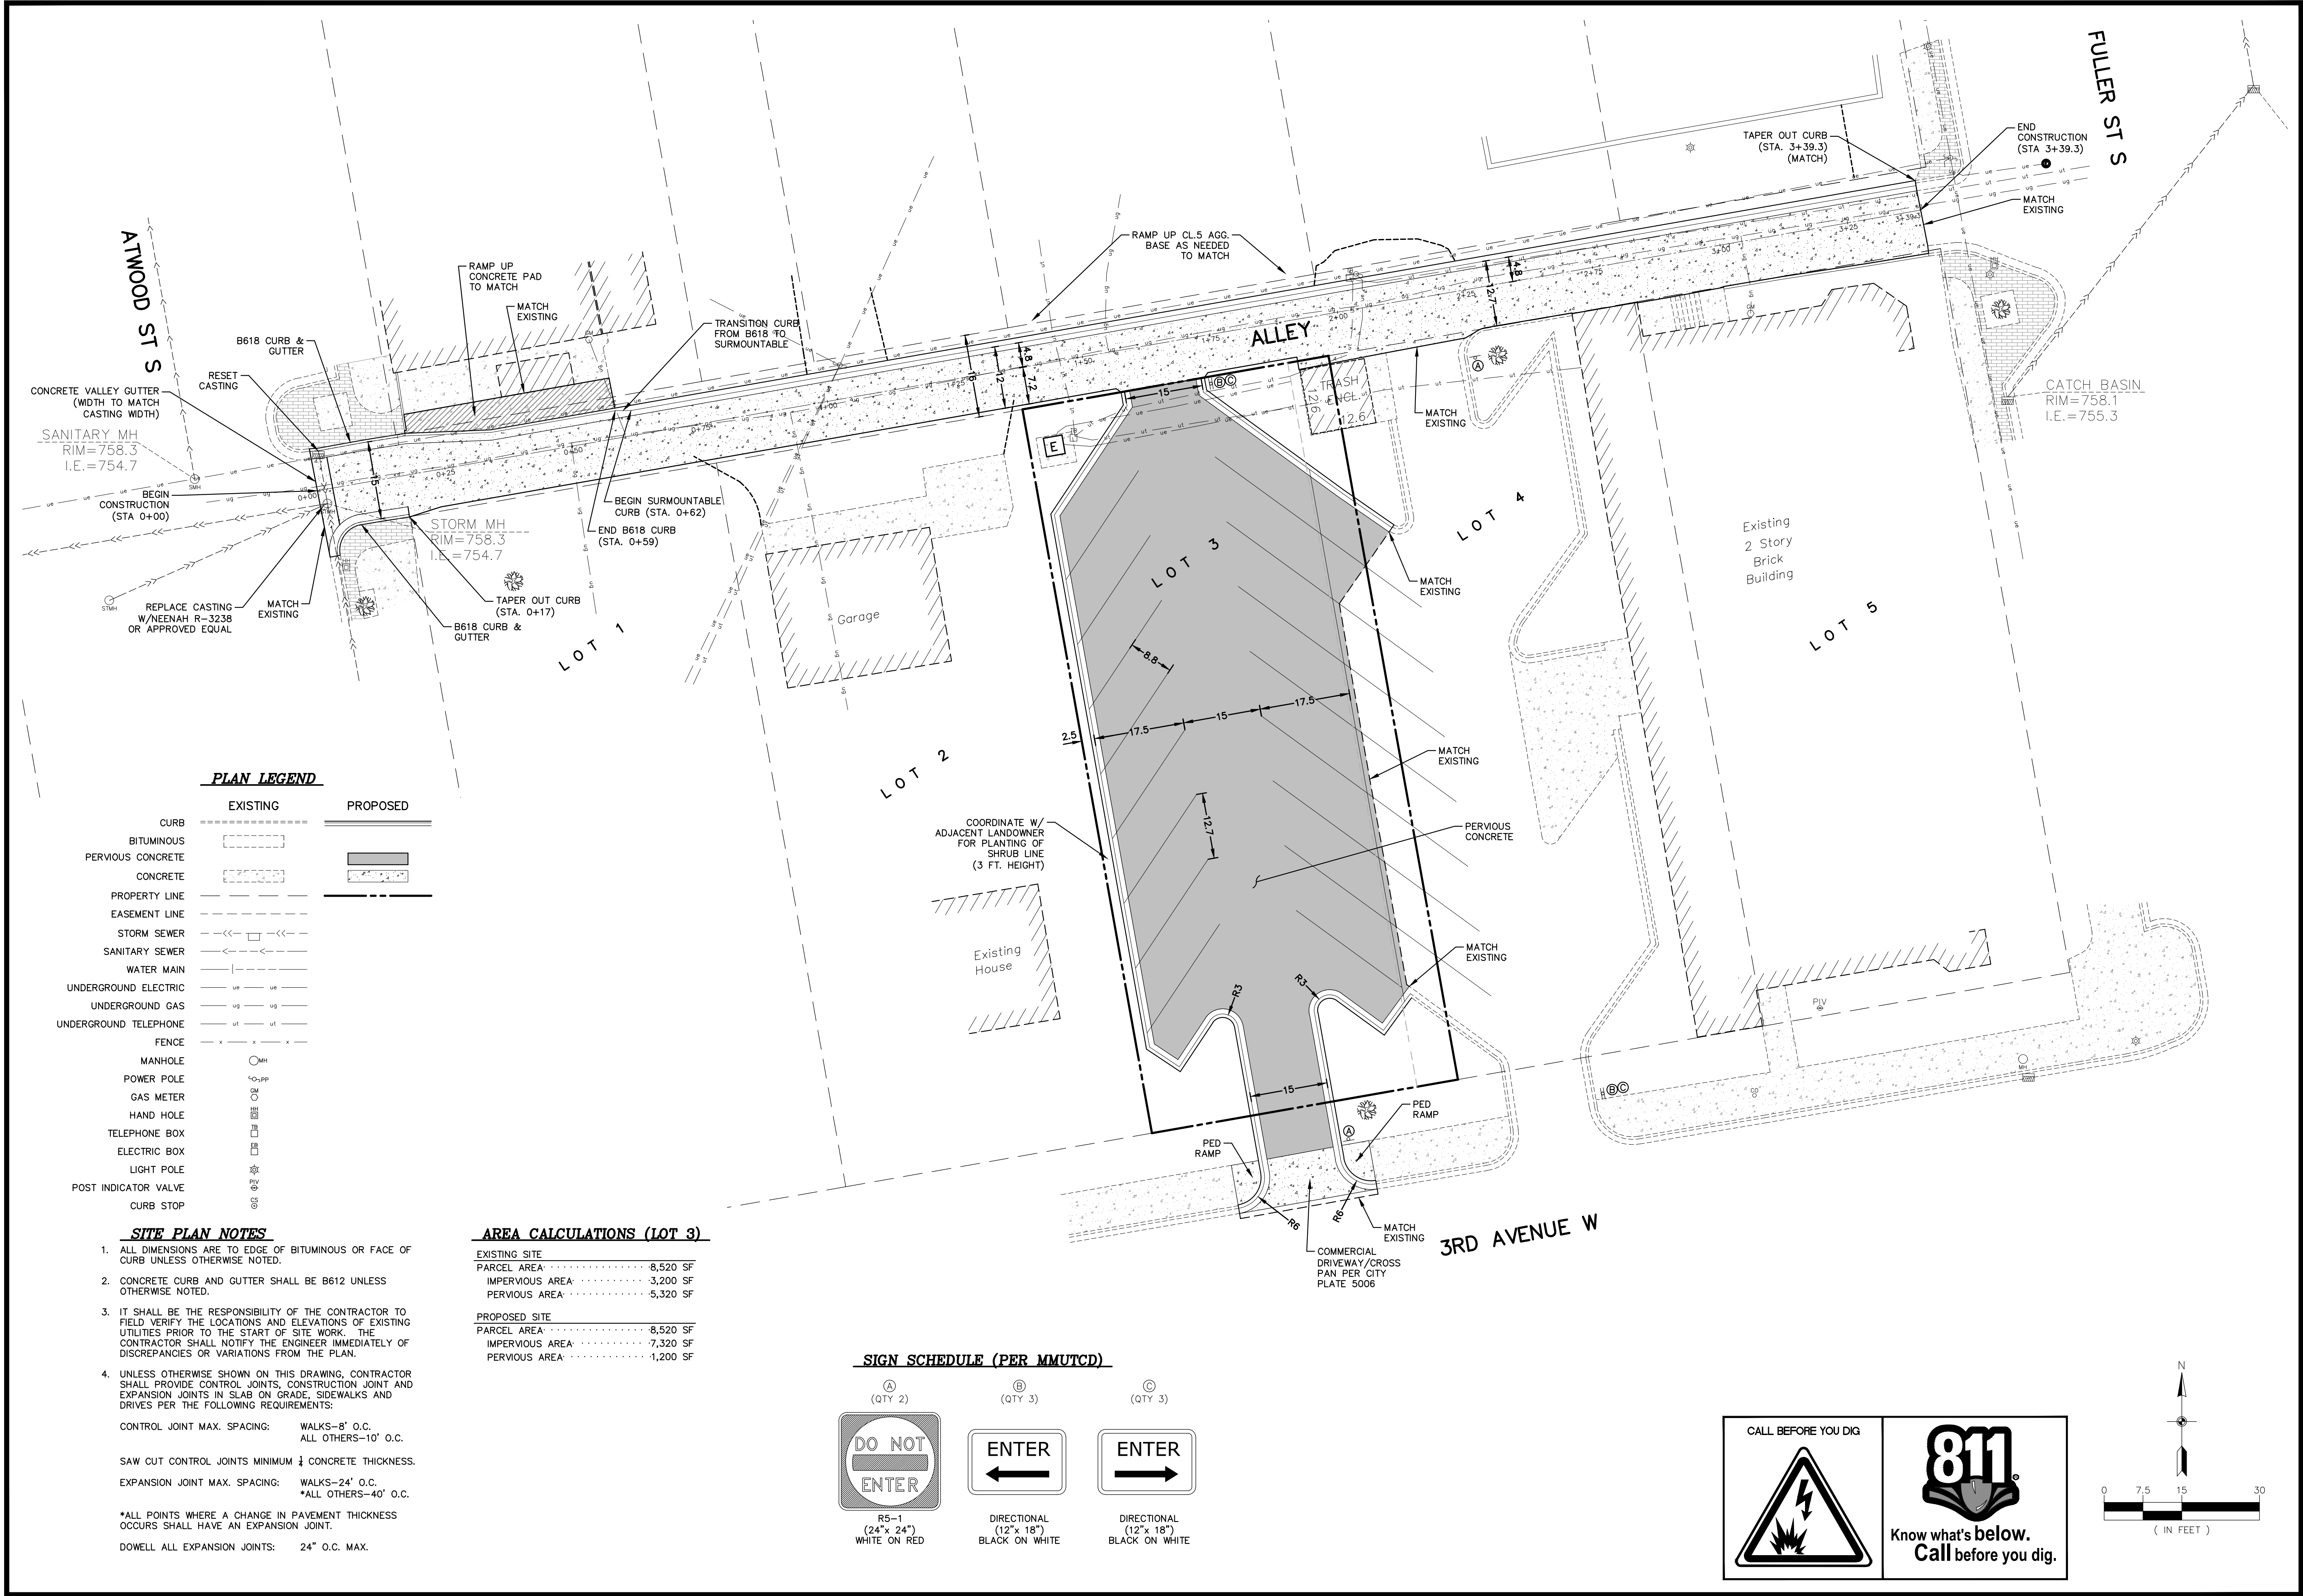

CARLSON MCCAIN
ENVIRONMENTAL - ENGINEERING - SURVEYING
3890 Pheasant Ridge Dr. NE #100, Blaine, MN
Phone: 763-489-7900 Fax: 763-489-7959

SITE PLAN

O'BRIEN DENTAL
Shakopee, Minnesota

O'BRIEN DEVELOPMENT AND HOLDING COMPANY, LLC
777 Vista Ridge Lane
Shakopee, MN 55379

REVISIONS


NO.	DATE	DESCRIPTION
1.	07/12/17	Per City comments.

DRAWN BY: JTR
DESIGNED BY: JTR
ISSUE DATE: 05/18/17

I hereby certify that this plan, specification or report was prepared by me or under my direct supervision, and that I am a duly Licensed Professional Engineer under the laws of the State of Minnesota

Name: Joseph T. Radach, P.E.
Signature: [Signature]
Date: 05/18/17 **License #:** 45889

2 of 4

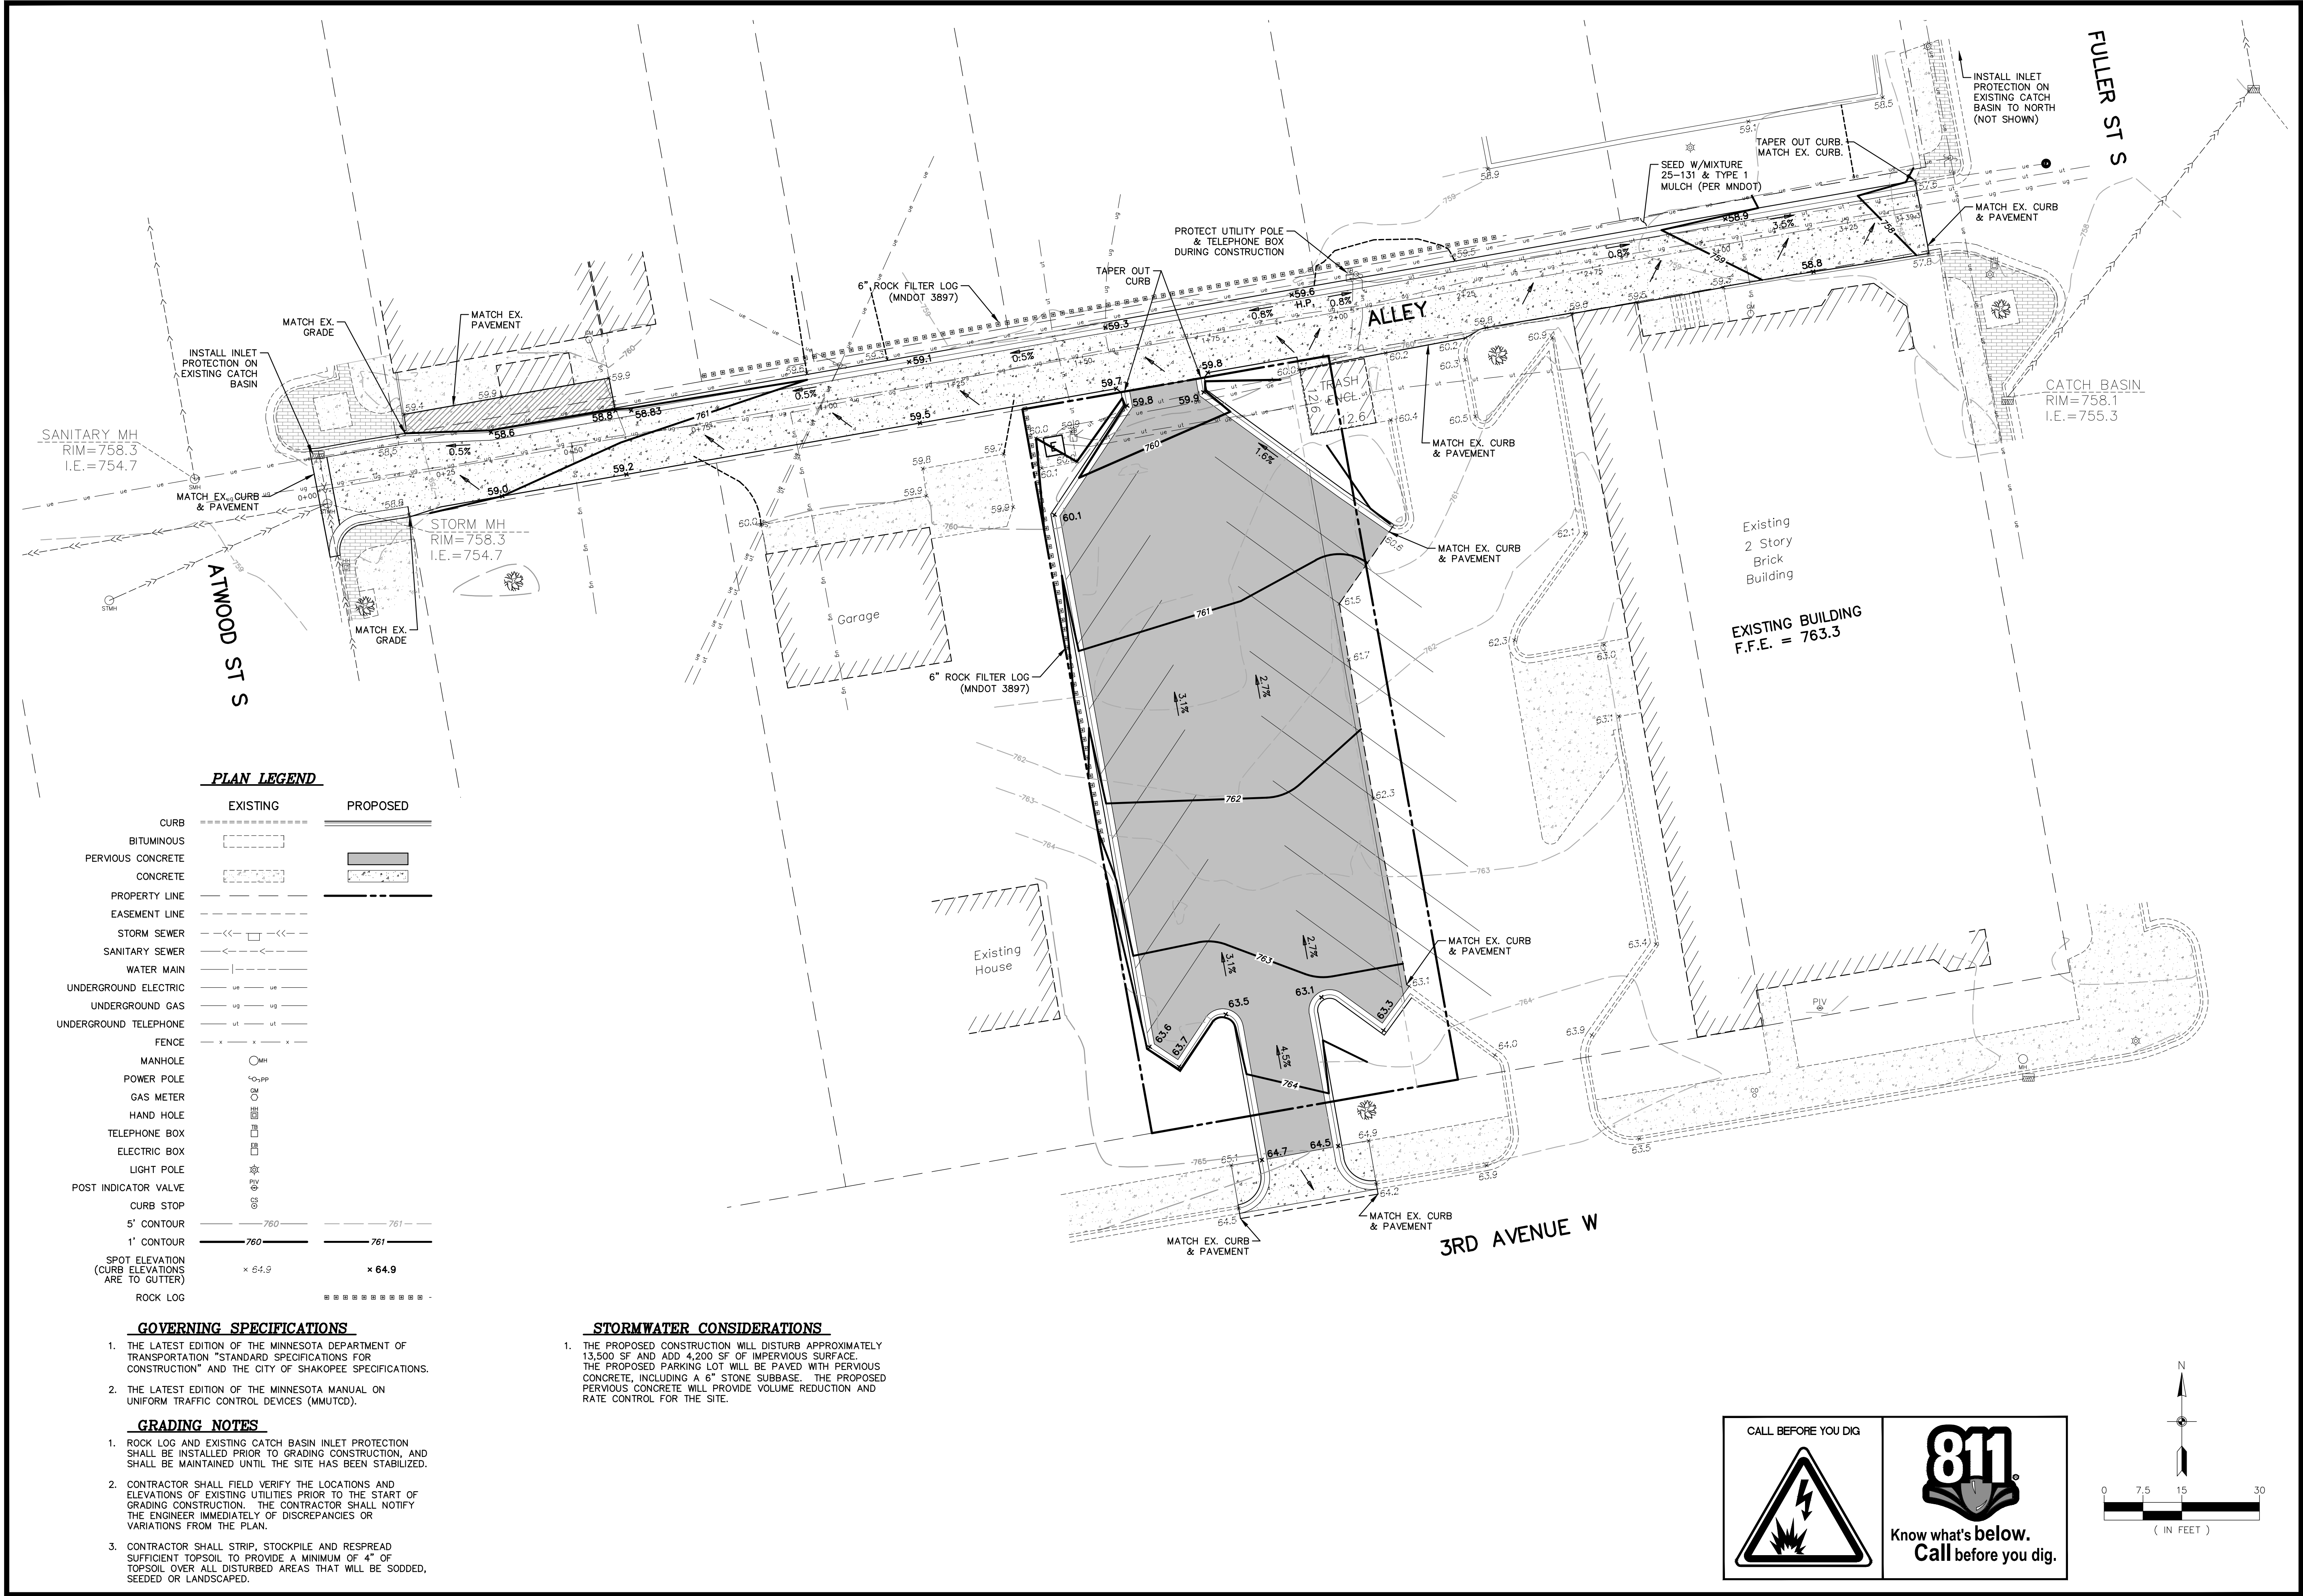

ENVIRONMENTAL · ENGINEERING · SURVEYING
3890 Pheasant Ridge Dr. NE #100, Blaine, MN
Phone: 763-489-7900 Fax: 763-489-7959

**GRADING, DRAINAGE,
& EROSION CONTROL PLAN**

O'BRIEN DENTAL
Shakopee, Minnesota

**O'BRIEN DEVELOPMENT AND
HOLDING COMPANY, LLC**
777 Vista Ridge Lane
Shakopee, MN 55379

REVISIONS


1. 07/12/17 Per City comments.

DRAWN BY: JTR
DESIGNED BY: JTR
ISSUE DATE: 05/18/17

I hereby certify that this plan, specification or report was prepared by me or under my direct supervision, and that I am a duly Licensed Professional Engineer under the laws of the State of Minnesota

Name: Joseph T. Radach, P.E.
Signature:
Date: 05/18/17 License #: 45889

3 of 4

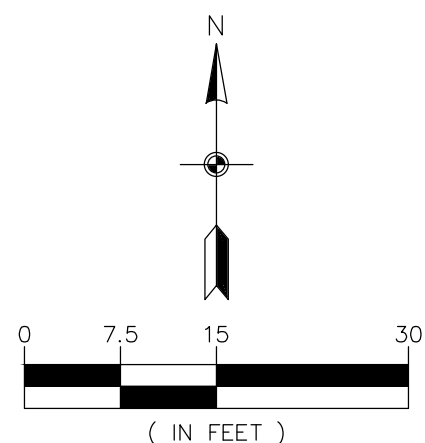

DETAILS

O'BRIEN DENTAL
Shakopee, Minnesota

**O'BRIEN DEVELOPMENT AND
HOLDING COMPANY, LLC**
777 Vista Ridge Lane
Shakopee, MN 55379





REVISIONS

1. 07/12/17 Per City comments.


DRAWN BY: JTR
DESIGNED BY: JTR
ISSUE DATE: 05/18/17

I hereby certify that this plan, specification or report was prepared by me or under my direct supervision and that I am a duly Licensed Professional Engineer under the laws of the State of Minnesota

Name: Joseph T. Radach, P.E.
Signature: *Joseph T. Radach*
Date: 05/18/17 License #: 45889

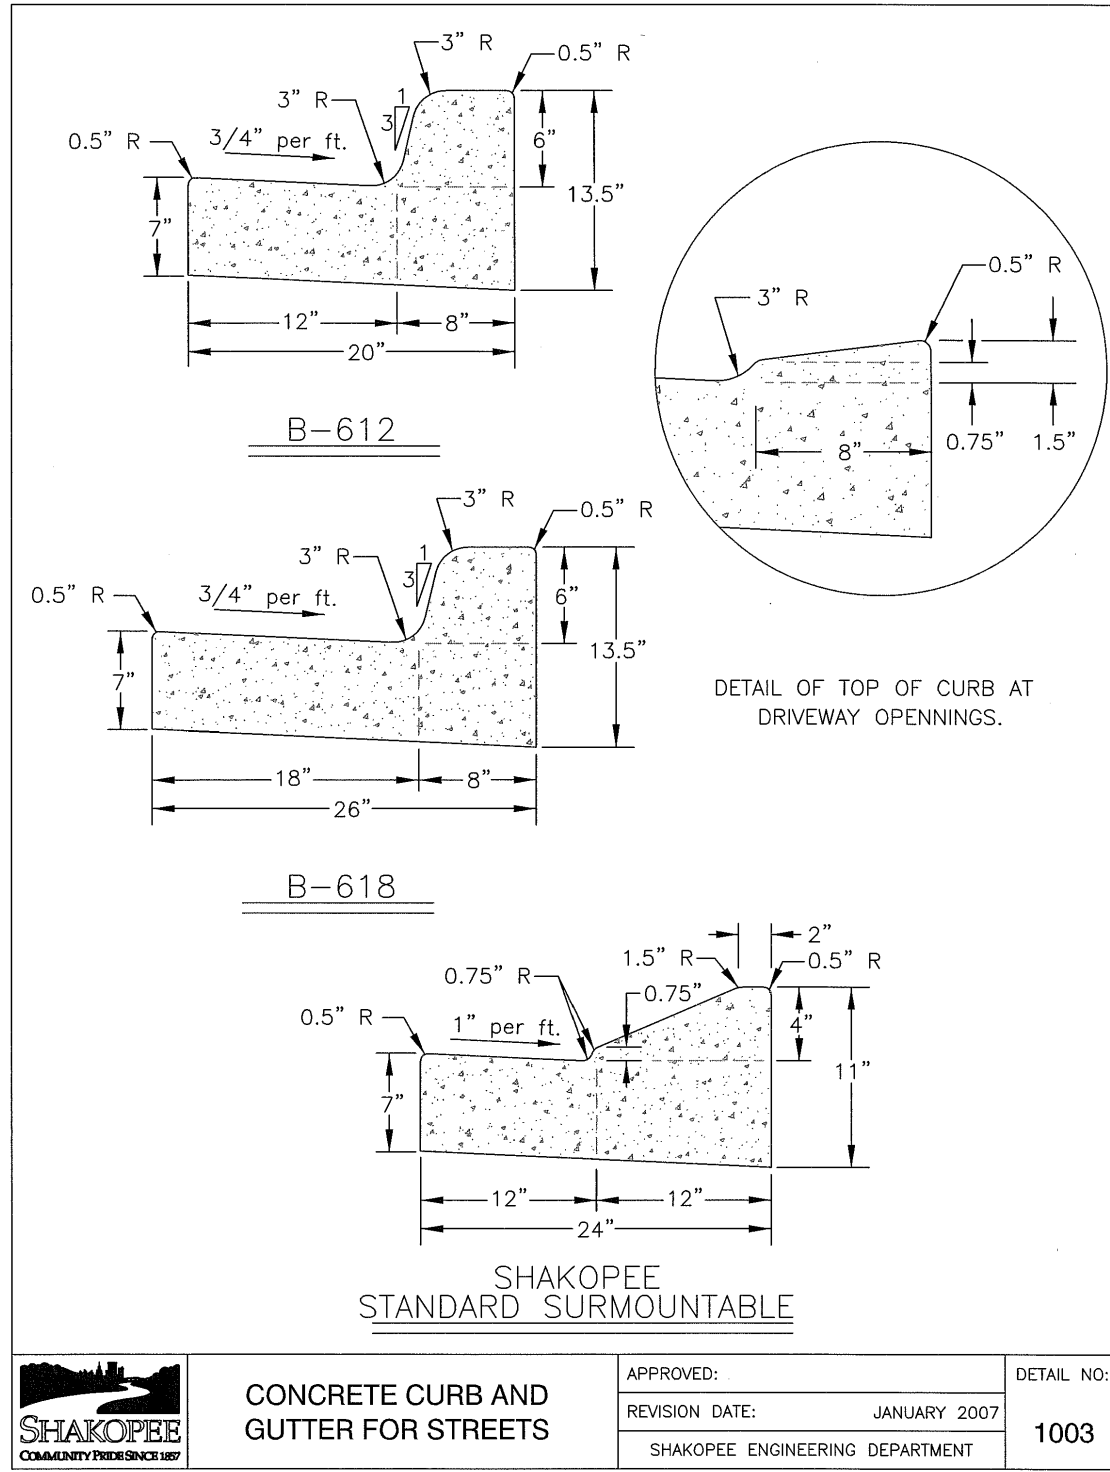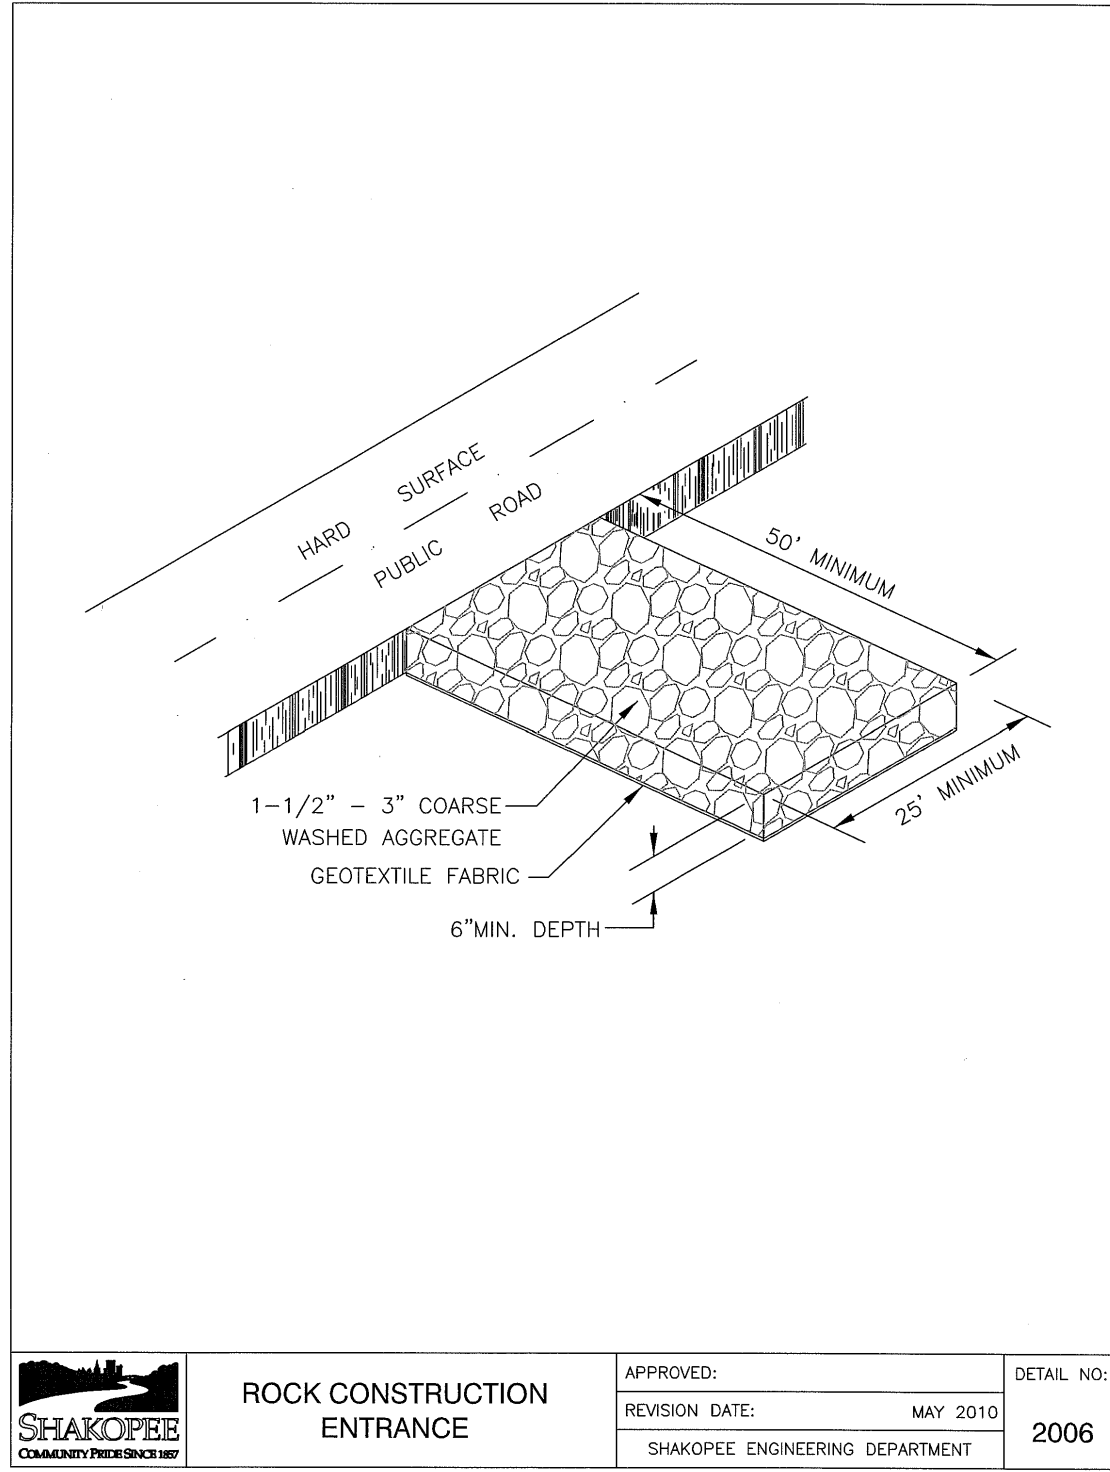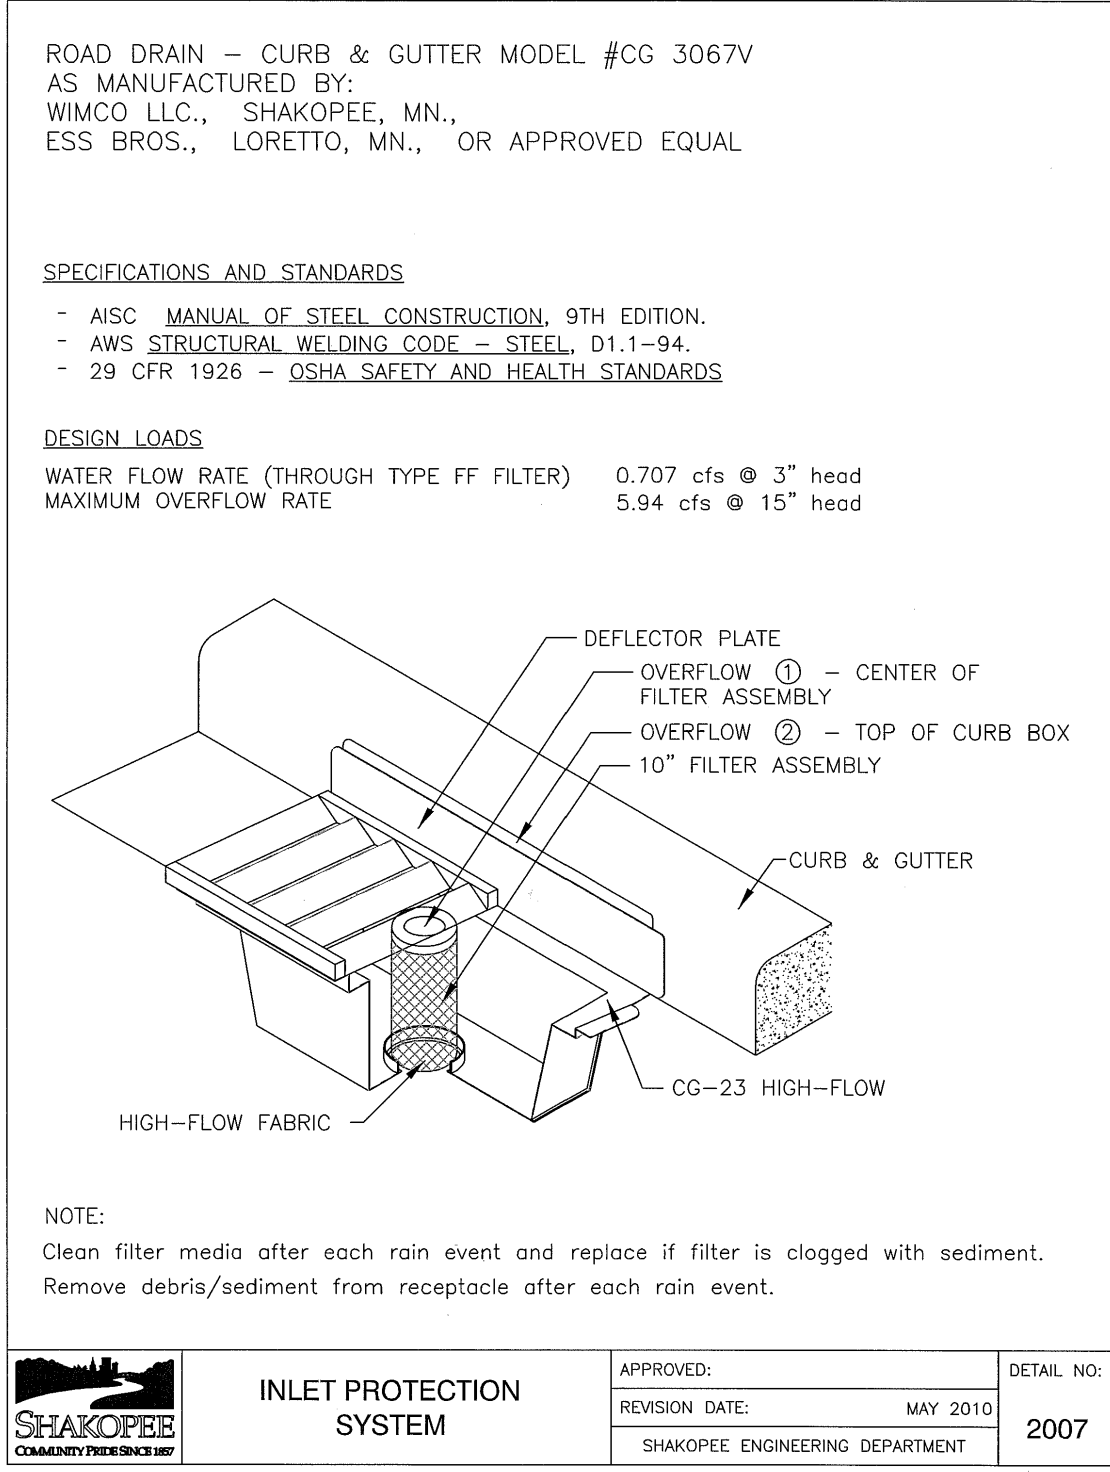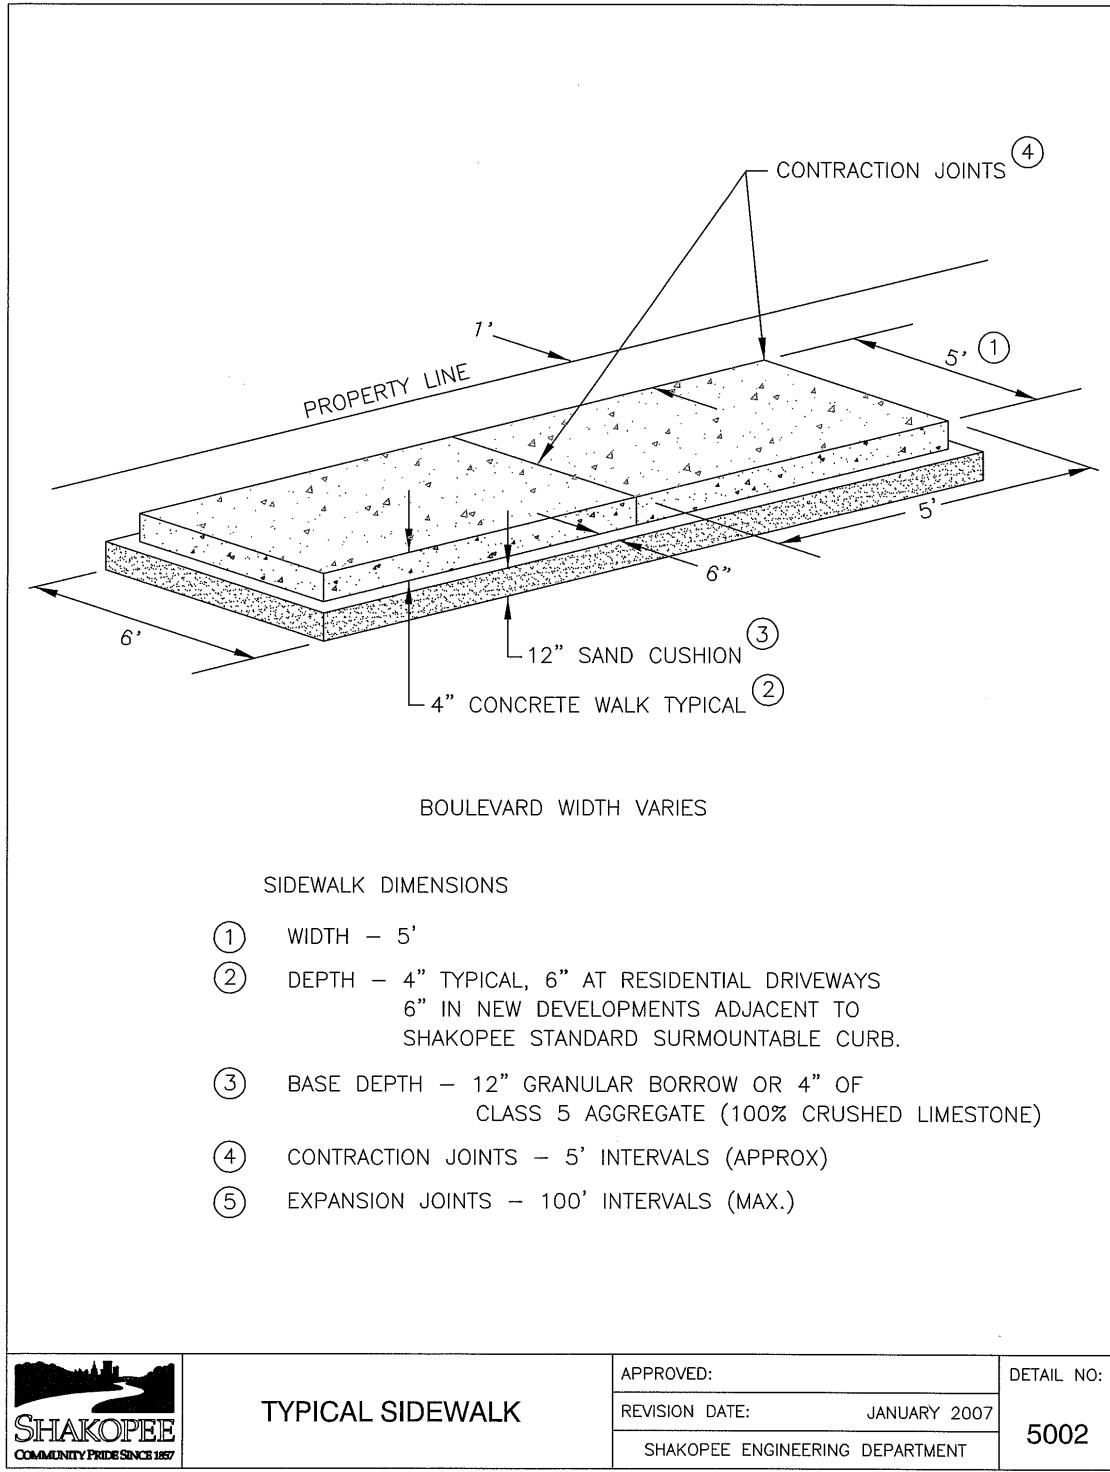

PARKING LOT PAVEMENT SECTION

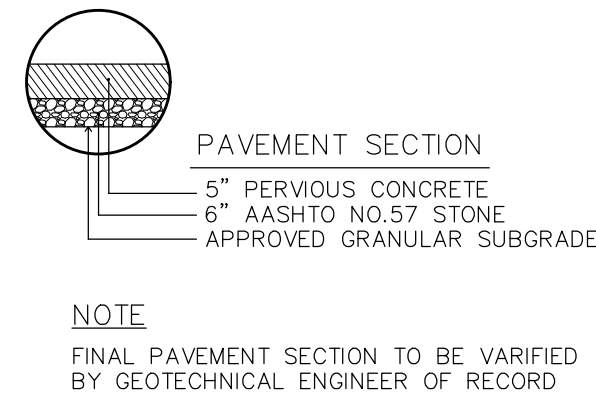

CONCRETE ALLEY SECTIONS

