



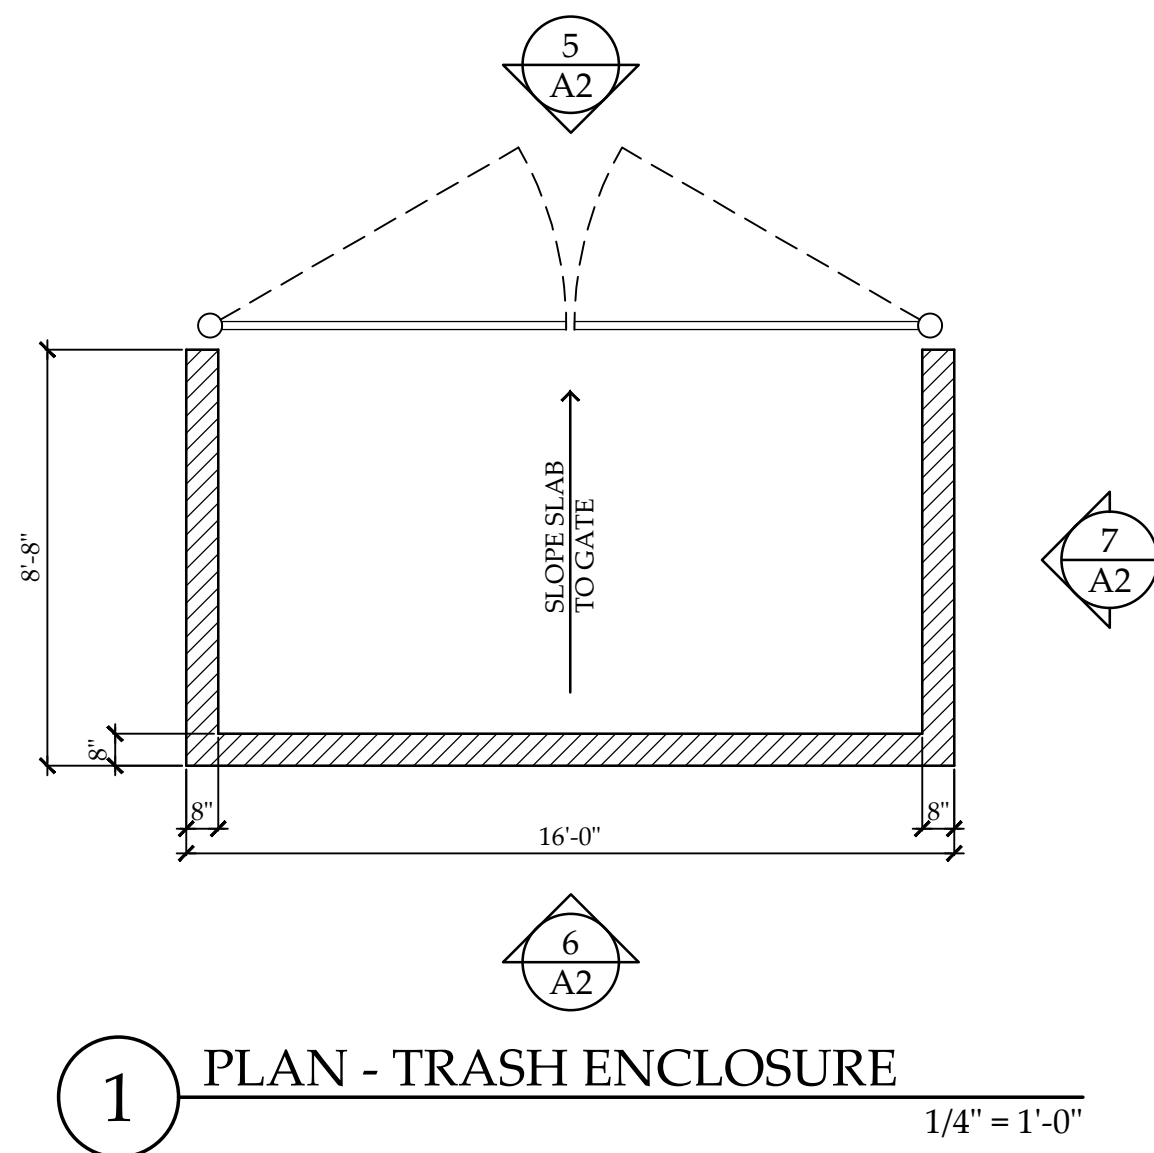

Site Information	
Zoning District:	B1: Highway Business
Building Area:	
Main Level footprint	10,500 s.f.
Parking:	
1 stall per 5 children	= 180 children
Parking required	= 36 stalls
Proposed parking	= 42 stalls

 



Michael Monn Architects
7933 GRINNELL WAY
LAKEVILLE, MN 55044-9060
P (612) 247-5406
E mike@michaelmonnarchitects.com

© 2017 Michael Monn Architects
All rights reserved.

This document is an instrument of service and is the property of Michael Monn Architects, and may not be used or copied without prior written consent.

Certification
I hereby certify that this plan, specification or report was prepared by me or under my direct supervision and that I am a duly licensed Architect under the laws of the State of Minnesota.

 
Michael J. Monn 6/19/2017
Registration. No.: 21772

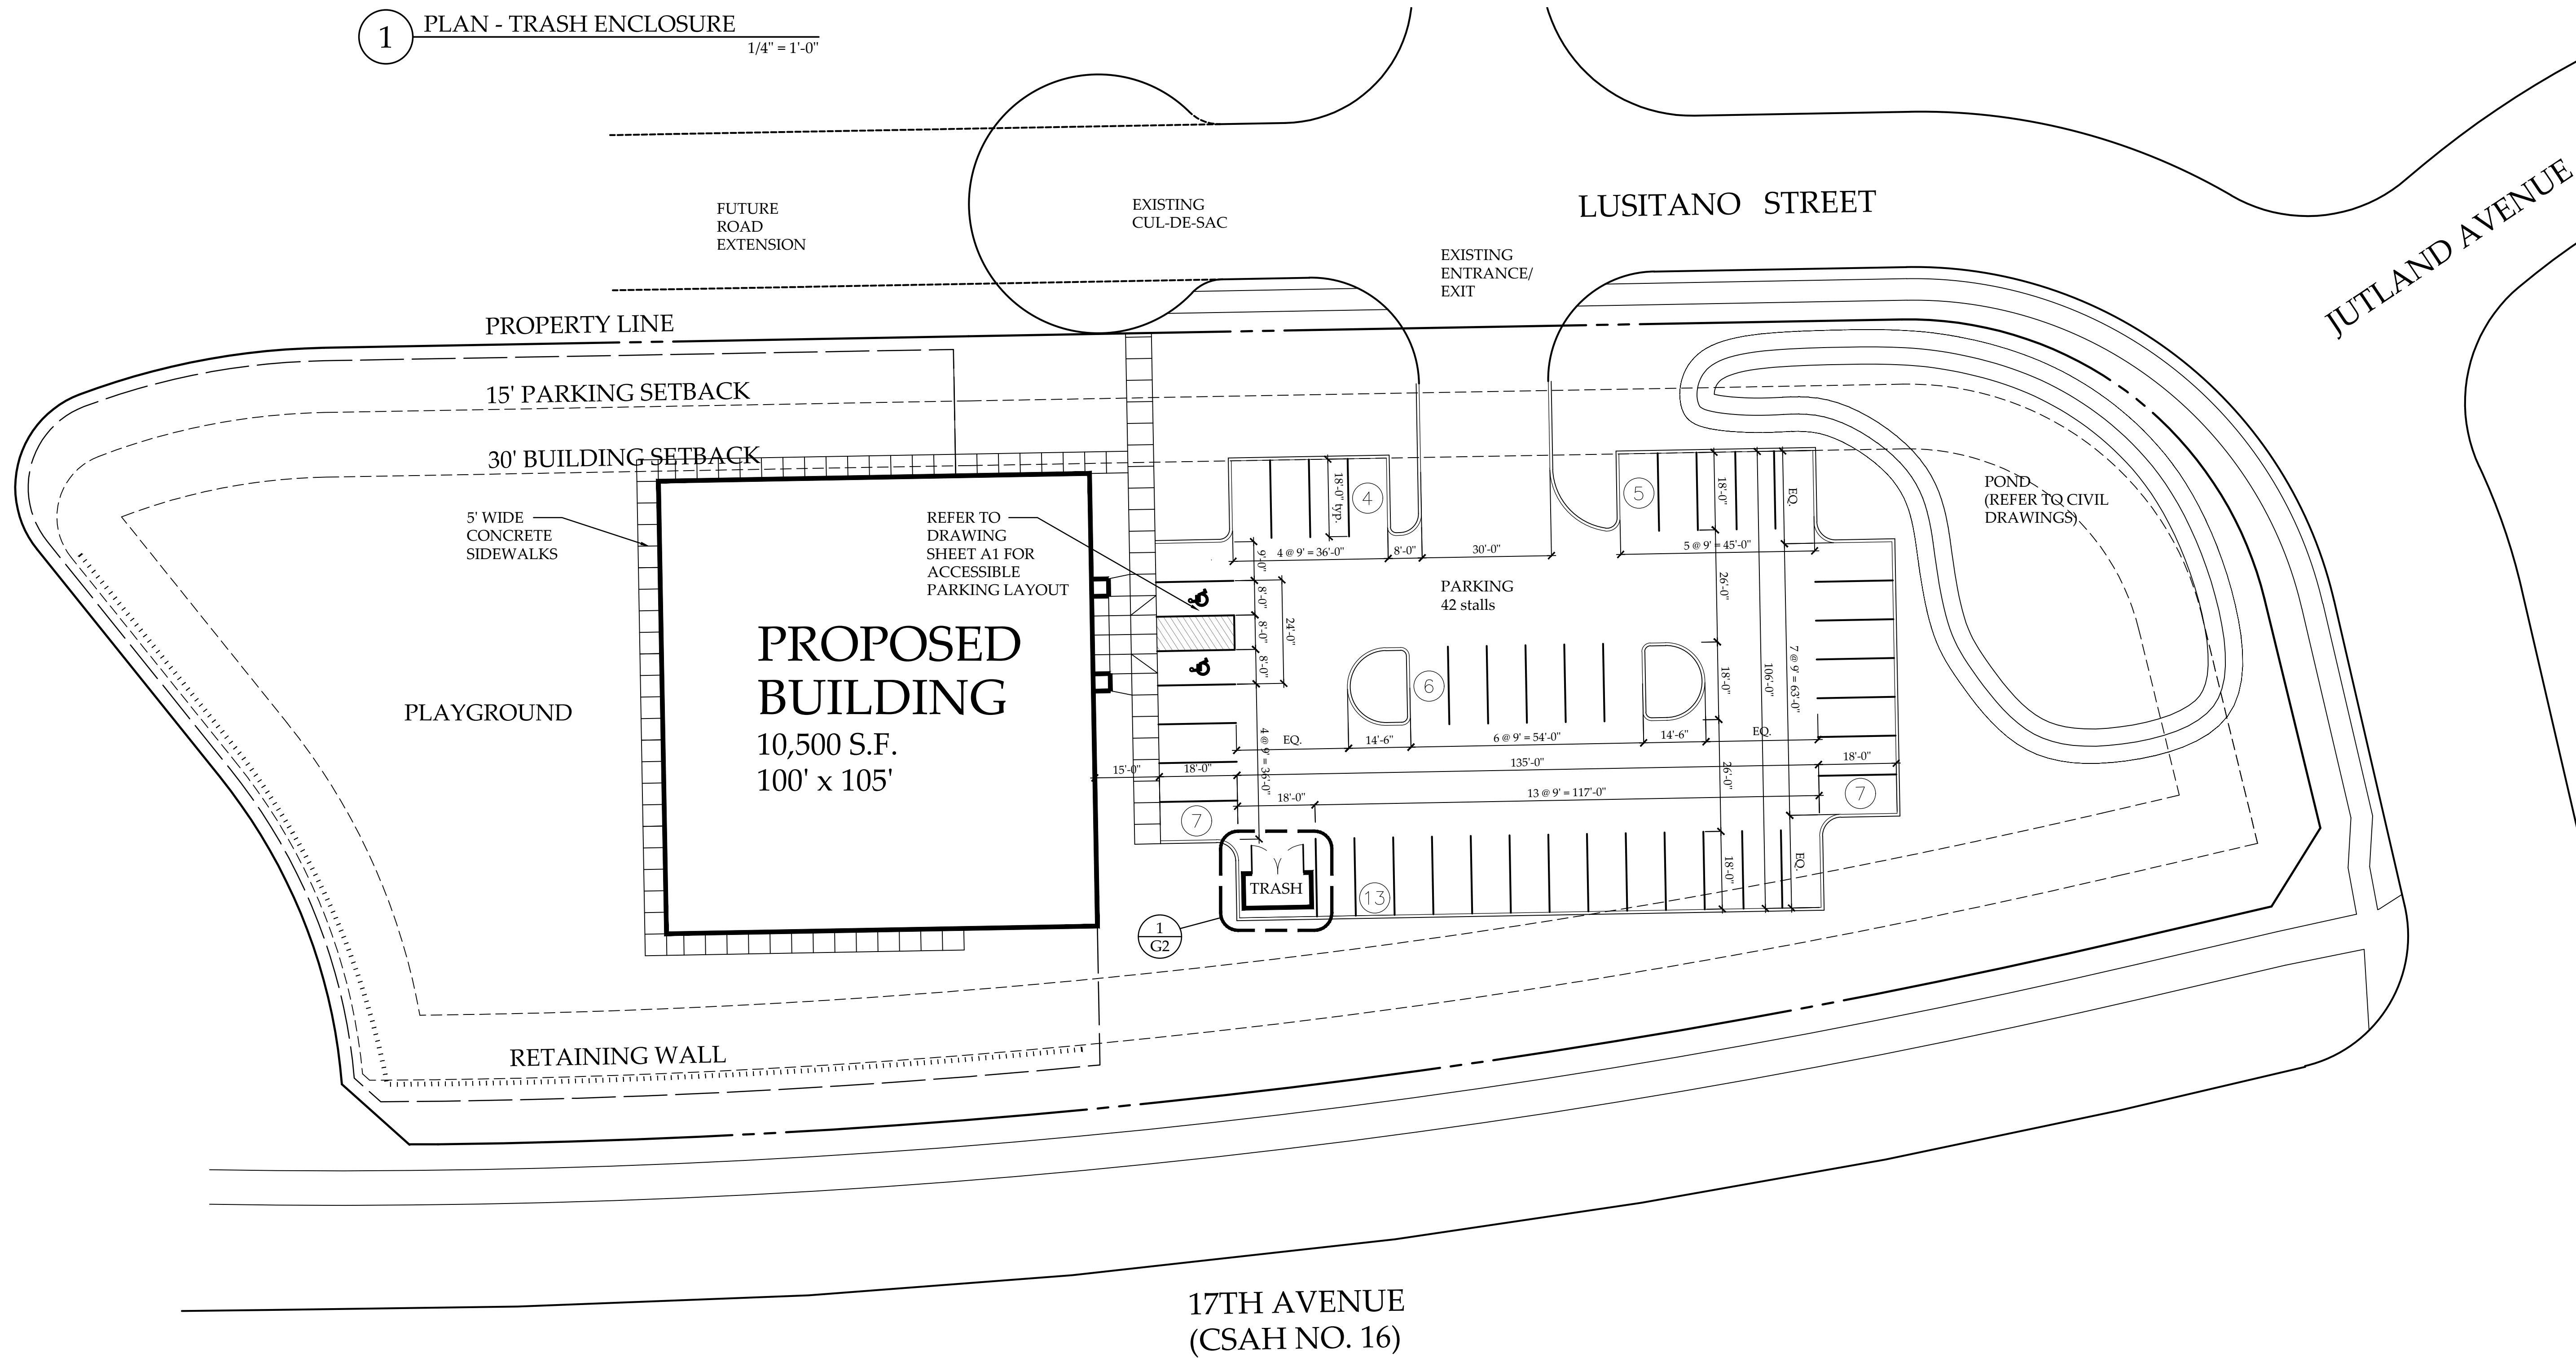



STAHL



LADYBUG
CHILD CARE CENTER

Revisions	
1	
2	
3	
4	
5	
6	
Project Number	
17102	
Date	
2017-06-19 Issue for Permit	
Project	
Ladybug Childcare	
Shakopee, Minnesota	
Sheet Title	
Site Plan	
-	
Sheet Number	
G2	