



PLANFORCE
ARCHITECTURE + DESIGN

4831 West 38th Street
Suite 200
St. Louis Park, Minnesota
952.541.9969
planforcegroup.com

Cargo Van-Go
7380 COUNTY ROAD
101 E,
Shakopee, MN 55379

FLOOR PLAN KEYED NOTES	
NO.	DESCRIPTION
A1.0	
1	STEEL BUILDING SYSTEM PROVIDED BY STEEL BUILDING SUPPLIER. INSTALLED BY G.C.
2	STEEL COLUMN ANCHORS. SEE STRUCTURAL.
3	4'-0"x 11'-0" CONCRETE STOOP. DOWEL TO FOUNDATION. SEE STRUCTURAL.
4	PIPE BOLLARD. PROVIDE 2 EXTERIOR AND 2 INTERIOR @ ALL EXTERIOR OVERHEAD DOORS. SEE DETAIL 6/44.0
5	FLASHING PANEL LOCATION. PROVIDE 2x FRAMING AND 3/4" PLYWOOD FROM FLASHING PANEL TO EXTERIOR WALL.
6	6" FLOOR DRAIN. PROVIDE VENTING AS REQUIRED BY CODE. SLOPE FLOOR TO DRAIN.
7	HOSE BIBB. SEE MECHANICAL.
8	SIAMSE CONNECTION. SEE MECHANICAL DOCUMENTS.
9	STAND PIPE / SPRINKLER RISER. SEE MECHANICAL.
10	FIRE DEPARTMENT LOCK BOX. VERIFY FINAL LOCATION WITH CITY.
11	24"x24" FLOOR SINK. SEE MECHANICAL.
12	WATER METER. SEE MECHANICAL.
13	WHITE FRP PANELS FROM FLOOR TO 4'0" AFF AND TO EXTEND 12" PAST MOP SINK. PROVIDE AND INSTALL ALL CORNER, CAP AND EDGE TRIM PIECES.
14	FRAMING STUDS TO BE 6" O.C. MAXIMUM UNLESS OTHERWISE NOTED.
15	OSB WITH TRIMMED OUT HAT CHANNEL AND BR IN RESTROOMS TYPICAL.

FLOOR PLAN GENERAL NOTES

* VERIFY ALL DIMENSIONS FOR NEW WALLS AND FLOOR COVERINGS. VERIFY THESE DIMENSIONS WITHIN THE EXISTING BUILDING SHELL PRIOR TO ANY CONSTRUCTION AND REPORT ANY DISCREPANCIES TO THE ARCHITECTS OFFICE IMMEDIATELY.

A. DIMENSIONS ARE TO THE EXTERIOR FACE OF THE BUILDING SHELL GIRT LINE/ FACE OF CONCRETE TO THE FINISH MATERIAL AND OPENINGS UNLESS NOTED OTHERWISE.

B. TYPICAL EXTERIOR WALL CONSTRUCTION IS X1.

C. TYPICAL INTERIOR WALL CONSTRUCTION IS P1 AT RESTROOMS.

D. TYPICAL DEMISING WALL CONSTRUCTION IS P2.

E. PROVIDE ANY/ ALL WOOD BLOCKING REQUIRED IN WALLS FOR CABINETRY, COUNTERTOPS, SHELVING, GRAB BARS, LAVATORIES, DISPLAYS, ETC.

F. PROVIDE MOISTURE RESISTANT GYP. BD. IN RESTROOMS EXCEPT AT EXTERIOR WALLS.



G. G.C. IS TO TAPE AND SAND SMOOTH TO A LEVEL FOUR FINISH ALL NEW GYP. BD. SURFACES.

H. SEE A3.0 FOR PLUMBING FIXTURE LEGEND.

I. SIZE, TYPE AND LOCATION OF FIRE EXTINGUISHERS IS TO BE COORDINATED WITH LOCAL FIRE MARSHAL.

WALL TYPES/LEGEND

- A. PARTITIONS ARE DIMENSIONED IN PLAN FINISH FACE TO FINISH FACE.
- B. CRITERIA FOR PARTITION HEIGHTS (OCCUPIED SPACES ONLY), U.N.O. PARTITIONS WITHOUT SUSPENDED CEILINGS ON BOTH SIDES OF PARTITION EXTEND TO STRUCTURE.
- PARTITION HEIGHTS ARE TO BE DIMENSIONED ON BOTH SIDES OF PARTITION TERMINATE "F" ABOVE SUSPENDED CEILINGS, UNLESS NOTED OTHERWISE.
 - PARTITIONS WITH SUSPENDED CEILINGS ON ONE SIDE AND NO CEILING ON THE OTHER SIDE OF PARTITION EXTEND TO STRUCTURE WITH GYP. BD. ON THE OTHER SIDE OF PARTITION UNLESS OTHERWISE NOTED.
 - "F" AS PART OF PARTITION TYPE INDICATOR DESIGNATES EXCEPTIONS OR CLARIFICATIONS TO THE ABOVE CRITERIA.
- C. PARTITION SYMBOL MAY BE USED IN CONJUNCTION WITH NOTES TO MODIFY CONSTRUCTION FOR UNIQUE CONDITIONS.
- D. ALL INTERIOR STEEL STUDS ARE 24" O.C. MAXIMUM UNLESS OTHERWISE NOTED.
- E. GYP. BD. IS TO BE MOISTURE RESISTANT AT ALL WET WALLS AT 48" A.F.F. MINIMUM.
- F. ALL FULL HEIGHT WALLS ARE TO BE CONSTRUCTED WITH A MOVEMENT GYP. BD. TO HEAD.
- G. SUPPLIER IS RESPONSIBLE TO MEET LOCAL CODE REQUIREMENTS.

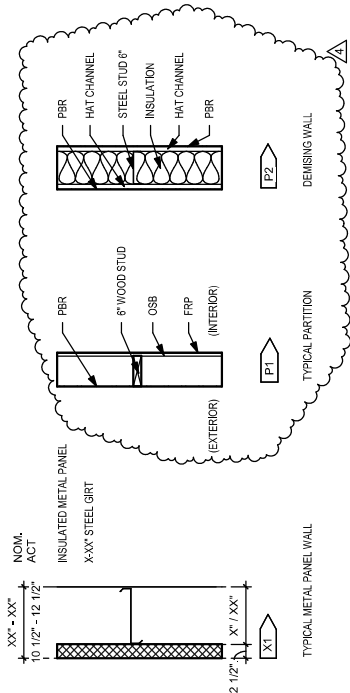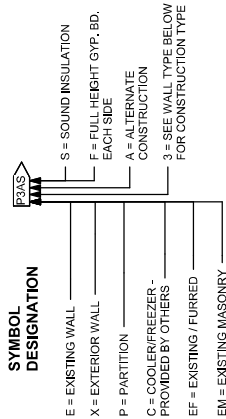

I hereby certify that this plan was prepared by me or under my direct supervision and that I am a duly licensed architect under the laws of the State of Minnesota.

Signature :
Name : Ryan Schroeder
Registration : #50047
Project Contact : RYAN SCHROEDER
Phone Number : 952.541.9969

NO.	Print History	Date
1	OWNER REVIEW	05-16-20
2	OWNER REVIEW	05-16-20
3	REVISION 01	07-24-20
4	REVISION 02	08-28-20
5	REVISION 03	09-25-20
6		
7		
8		
9		
10		

NO.	Revision Description	Date
1	Revision 1	07-24-20
2	Revision 2	08-28-20
3	Revision 3	09-25-20
4	Revision 4	01-04-21
5		
6		
7		
8		
9		
10		

FIRST FLOOR PLAN

Project 20124
Drawn JM
Checked
Checker

A1.0

Cargo Van-Go
7380 COUNTY ROAD 101 E,
Shakopee, MN 55379




PLANFORCE
ARCHITECTURE + DESIGN

4831 West 38th Street
Suite 200
St. Louis Park, Minnesota


952.541.9969
planforcegroup.com

EXTERIOR ELEVATION NOTES				
NO.	BASE MATERIAL	FINISH	COLOR	NOTES
A	METAL PANEL 'A'	AZTECO	ZINC GRAY	KINGSPAN
B	METAL PANEL 'B'	GRANITISTONE	BONE WHITE	KINGSPAN
BL	BOLLARD	PAINT	BRITE YELLOW	
C	METAL PANEL 'C'	PAINT	BONE WHITE	KINGSPAN
CA	FASCIA	AZTECO	ZINC GRAY	KINGSPAN
CB	GUTTER AND DOWNSPOUT	TBD	ZINC GRAY	KINGSPAN
CD	HOLLOW METAL DOOR	TBD	ZINC GRAY	KINGSPAN
CH	OVERHEAD DOOR	PREFINISHED	BONE WHITE	NORTH CENTRAL DOOR
CI	METAL ROOF	PREFINISHED	BONE WHITE	KINGSPAN
CF	METAL ROOF	METAL	GALVALUME	KINGSPAN
SN	SIGNAGE	-	-	BY OTHERS
ST	MANUFACTURED STONE	LEDGESTONE	STERLING	VERSETTA STONE
TR	TRIM	TBD	ZINC GRAY	KINGSPAN
WT	VINYL WINDOW	PREFINISHED	WHITE	KINGSPAN
WZ	VINYL WINDOW	PREFINISHED	WHITE	GERMIN
WP	WALL PACK LIGHT FIXTURE	PREFINISHED	WHITE	GERMIN

BUILDING SECTION KEYNOTES	
NO.	DESCRIPTION
1	SKY-LINER INSULATION SYSTEM. PROVIDE SYSTEM MINIMUM 10" INSULATION. SEE MANUFACTURER'S WRITTEN INSTALLATION INSTRUCTIONS.
2	BOLLARDS - SEE 604.0.
3	POURED CONCRETE FOOTING, FOUNDATION, FLOOR SLAB AND COLUMN ANCHOR DESIGN IS BY STRUCTURAL ENGINEER. SEE STRUCTURAL ENGINEERING DOCUMENTS FOR MORE.
4	STEEL BUILDING SYSTEM IS PROVIDED BY STEEL BUILDING SUPPLIER AND INSTALLED BY GENERAL CONTRACTOR.
5	PROVIDE NON-COMBUSTIBLE BLOCKING IN WALL AS REQUIRED TO SUPPORT THE METAL CANOPY.
6	CANOPY FRAMING DESIGN AND ALL MATERIAL IS PROVIDED BY METAL BUILDING SUPPLIER. INSTALLED BY G.C.
7	PREFINISHED METAL SOFFIT PANELS. PROVIDE VENT PANELS AS REQUIRED.
8	SEE REFLECTED CEILING PLAN FOR SOFFIT LIGHTING.
9	METAL BUILDING INSULATED PANELS AND FRAMING.
10	CONTINUOUS SEALANT.

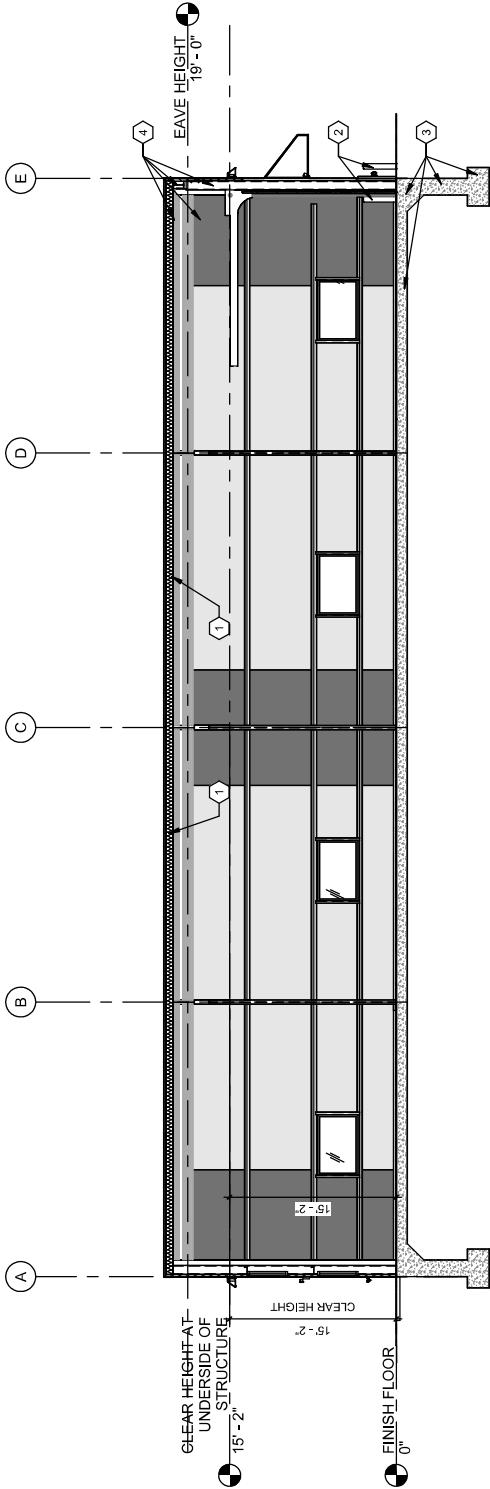

1 Section 1
1/8" = 1'-0"

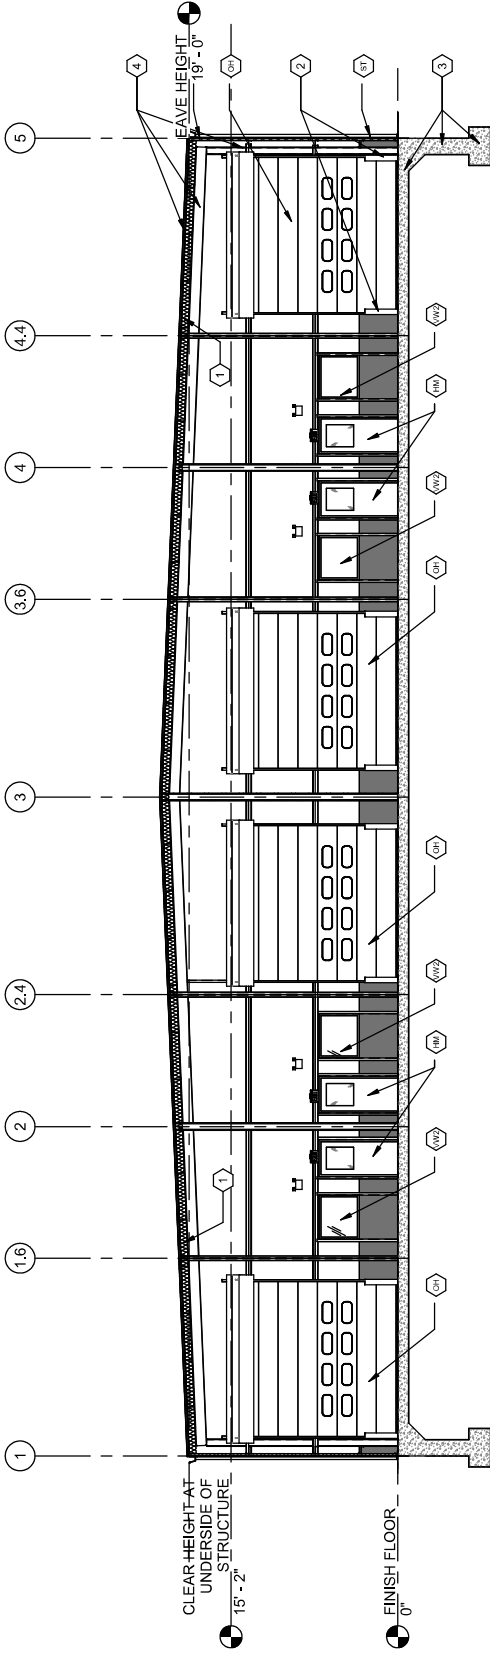

2 Section 2
1/8" = 1'-0"

WALL SECTIONS AND
DETAILS

Project 20124
Drawn JM
Checked RS

A5.0

Cargo Van-Go
7389 COUNTY ROAD 101 E.
Shakopee, MN 55379



I hereby certify that this plan was prepared by me or under my direct supervision and that I am a duly licensed architect under the laws of the State of Minnesota.

Signature :
Name : Ryan Schroeder
Registration : #50047
Project Contact : RYAN SCHROEDER
Phone Number : 952-541-9969

NO.	Print History	Date
1	OWNER REVIEW	06-16-20
2	REVISION 01	06-16-20
3	REVISION 02	07-24-20
4	REVISION 03	08-28-20
5	-	09-23-20
6	-	-
7	-	-
8	-	-

NO.	Revision Description	Date
2	Revision 2	08-28-20
3	Revision 3	09-23-20
4		
5		
6		
7		
8		