


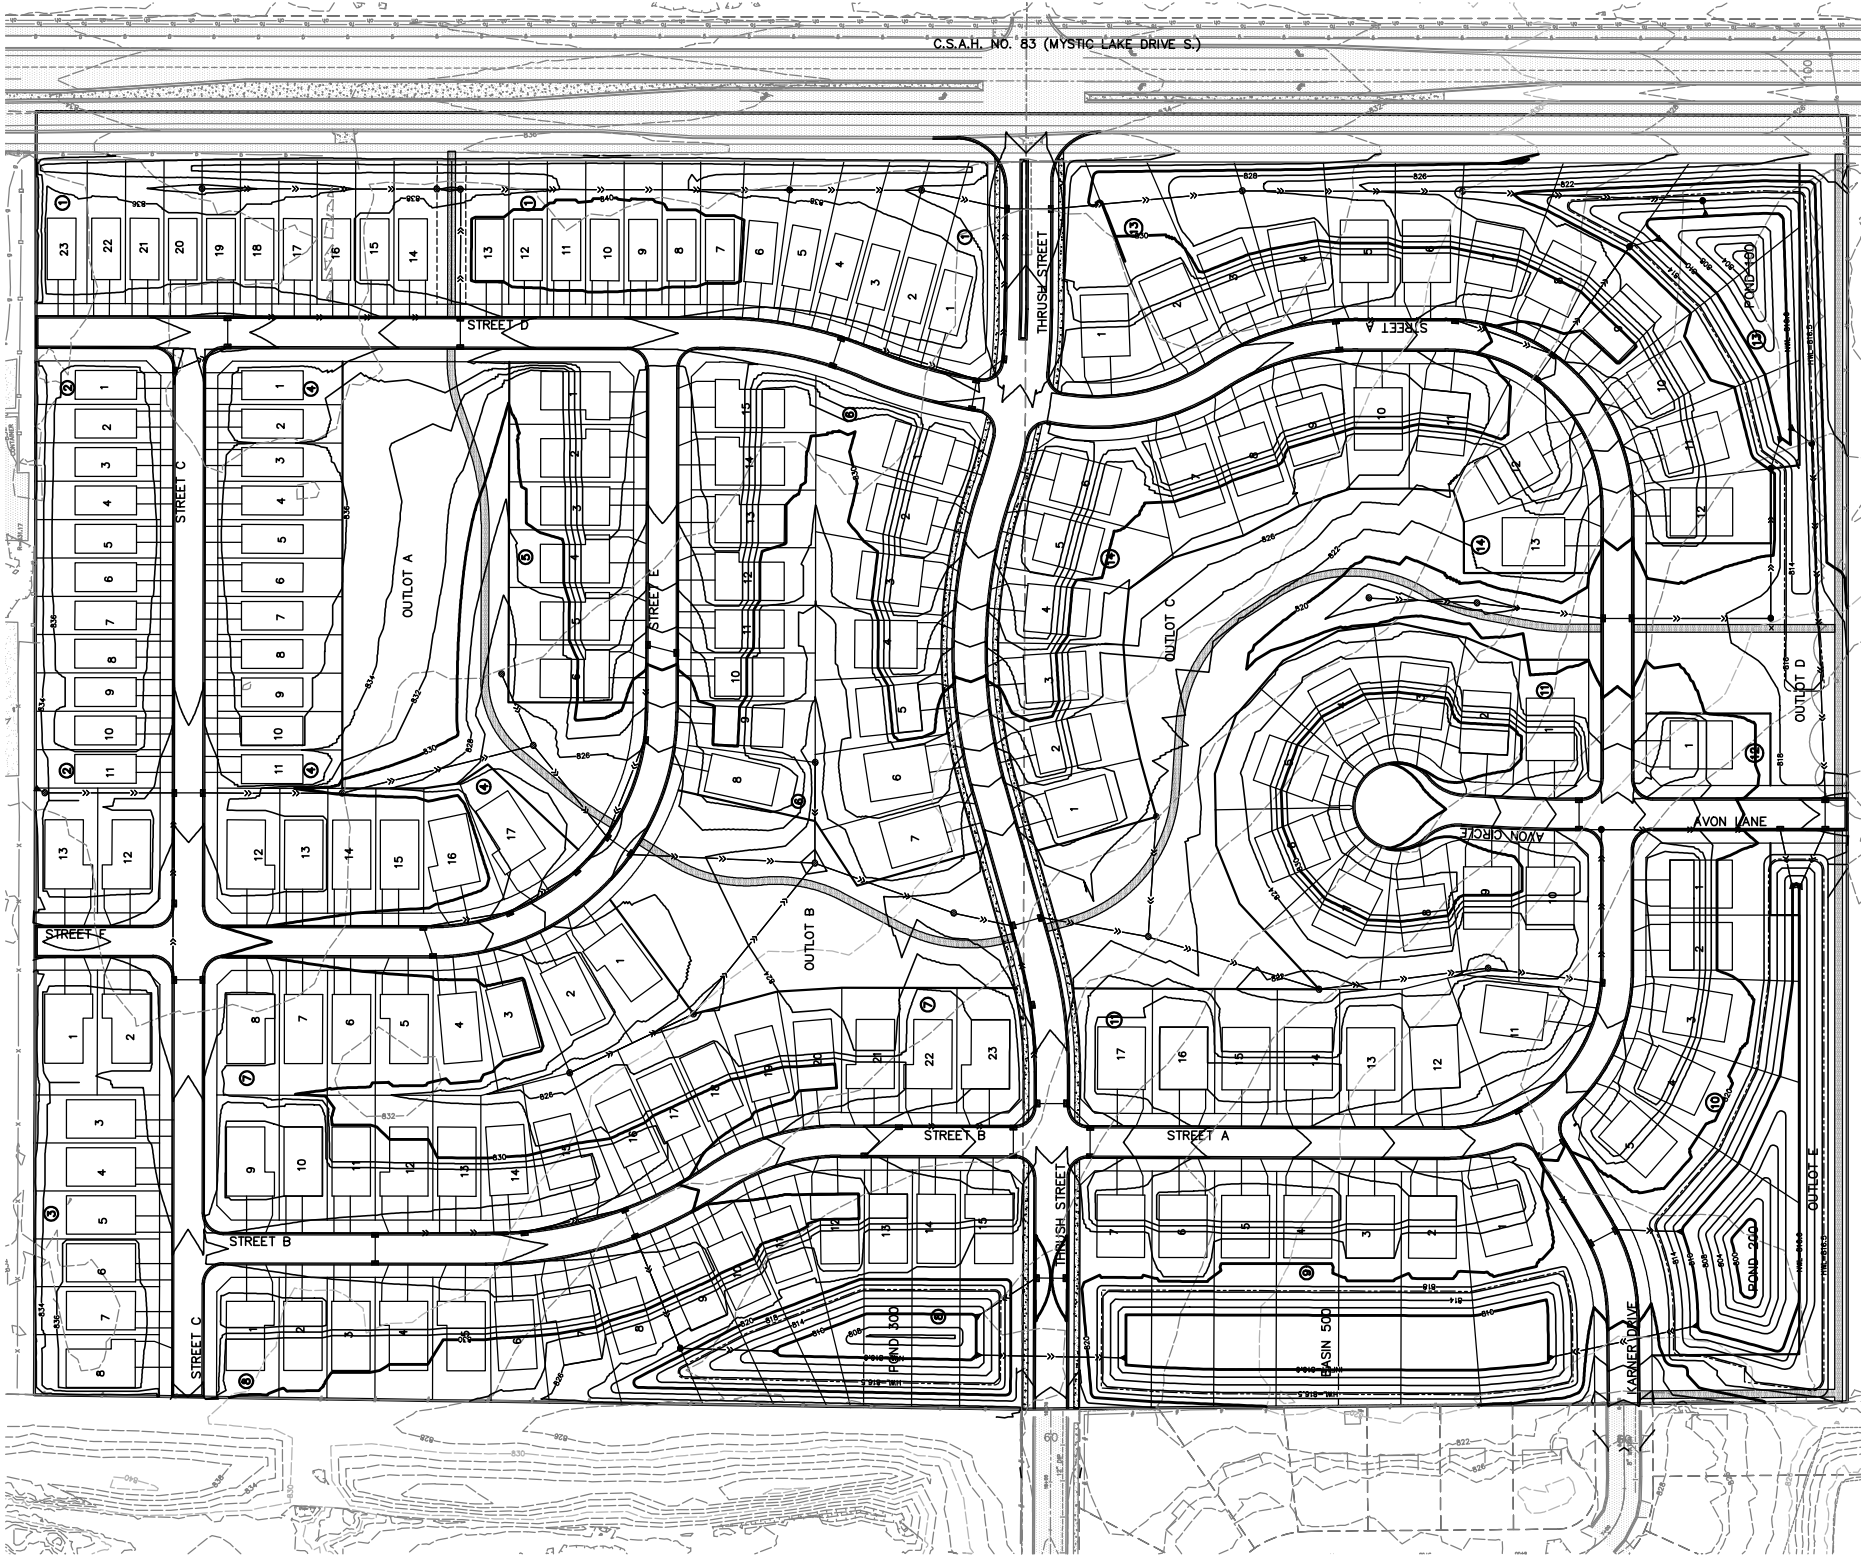


0 25 50 100
GRAPHIC SCALE IN FEET

BENCH MARK
MN DOT MONUMENT BLASCHKO
AT TRUNK HIGHWAY 169 AND
COUNTY ROAD 83
ELEV.= 774.78

STORMWATER SETBACKS
3' + HWL
1.5' + E.O.F.
2' + HWL
2' + HISTORIC
GROUND HWL
4' + OBSERVED
GROUND WATER

LOW OPENING
LOW FLOOR

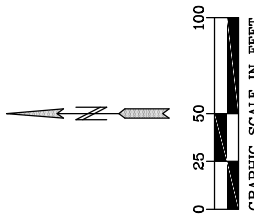

BENCH MARK
MN DOT MONUMENT BLASCHKO
AT TRUNK HIGHWAY 169 AND
COUNTY ROAD 83
ELEV.=774.78

PIONEER engineering

CIVIL ENGINEERS LAND PLANNERS LAND SURVEYORS LANDSCAPE ARCHITECTS
6511 681-1914
2422 Enterprise Drive
Mendota Heights, MN 55120
www.pioneereng.com

I hereby certify that this plan was prepared by
me or under my direct supervision and that I
am a duly Licensed Professional Engineer
under the laws of the State of Minnesota

Name: John M. Molinaro
Reg. No.: 45831 Date: 02-19-2021

Revisions

Date: 02-19-2021
Designed: JMM
Drawn: JMM/PJT

PRELIMINARY GRADING PLAN

MAGELLAN LAND DEVELOPMENT

SCHNEIDER PROPERTY
P.O. BOX 302
SHAKOPEE, MINNESOTA 55331

21 OF 30
04-ENG-170153-SHEET GRAD

STORMWATER SETBACKS
3' + HWL
1.5' + EOF
2' + HWL
2' + HISTORIC
GROUND HWL
4' + OBSERVED
GROUND WATER

LOW OPENING
LOW FLOOR

C.S.A.H. NO. 83 (MYSTIC LAKE DRIVE S.)



SEE SHEET 21

SEE SHEET 23

PIONEER engineering

CIVIL ENGINEERS LAND PLANNERS LAND SURVEYORS LANDSCAPE ARCHITECTS
6571 681-1914
2422 Enterprise Drive
Mendota Heights, MN 55120
www.pioneereng.com

I hereby certify that this plan was prepared by
me or under my direct supervision and that I
am a duly Licensed Professional Engineer
under the laws of the State of Minnesota

Name: John M. Molinaro
Reg. No.: 45831 Date: 02-19-2021

Revisions

Date: 02-19-2021
Designed: JMM
Drawn: JMM/PTS



PRELIMINARY GRADING PLAN

MAGELLAN LAND DEVELOPMENT
P.O. BOX 302
EXCELSIOR, MINNESOTA 55331

SCHNEIDER PROPERTY
SHAKOPEE, MINNESOTA

22 OF 30
04-ENG-170153-SHEET GRAD

LOW OPENING	3' + HWL 1.5' + EOF 2' + HWL
LOW FLOOR	2' + HISTOP GROUND F 4' + OBSER GROUND V

  

BENCH MARK
MN DOT MONUMENT BLASCHKO
AT TRUNK HIGHWAY 169 AND
COUNTY ROAD 83
ELEV.=774.78

00-ENG-120153-SHEET-GRAD

SCHNEIDER PROPERTY
SHAKOPEE, MINNESOTA

MAGELLAN LAND DEVELOPMENT
P.O. BOX 302
EXCELSIOR, MINNESOTA 55331

PRELIMINARY GRADING PLAN

Date	02-19-2021
Designed	JMM
Drawn	JMM/PDS


Revisions


I hereby certify that this plan was prepared by me or under my direct supervision and that I am a duly Licensed Professional Engineer under the laws of the State of Minnesota

Name John M. Molinaro Date 02-19-2021
 Reg. No. 45831

2422 Enterprise Drive
Mendota Heights, MN 55120
(651) 681-1914
Fax: 681-9488
www.pioneereng.com

© 2010 Pearson Education, Inc. All rights reserved.

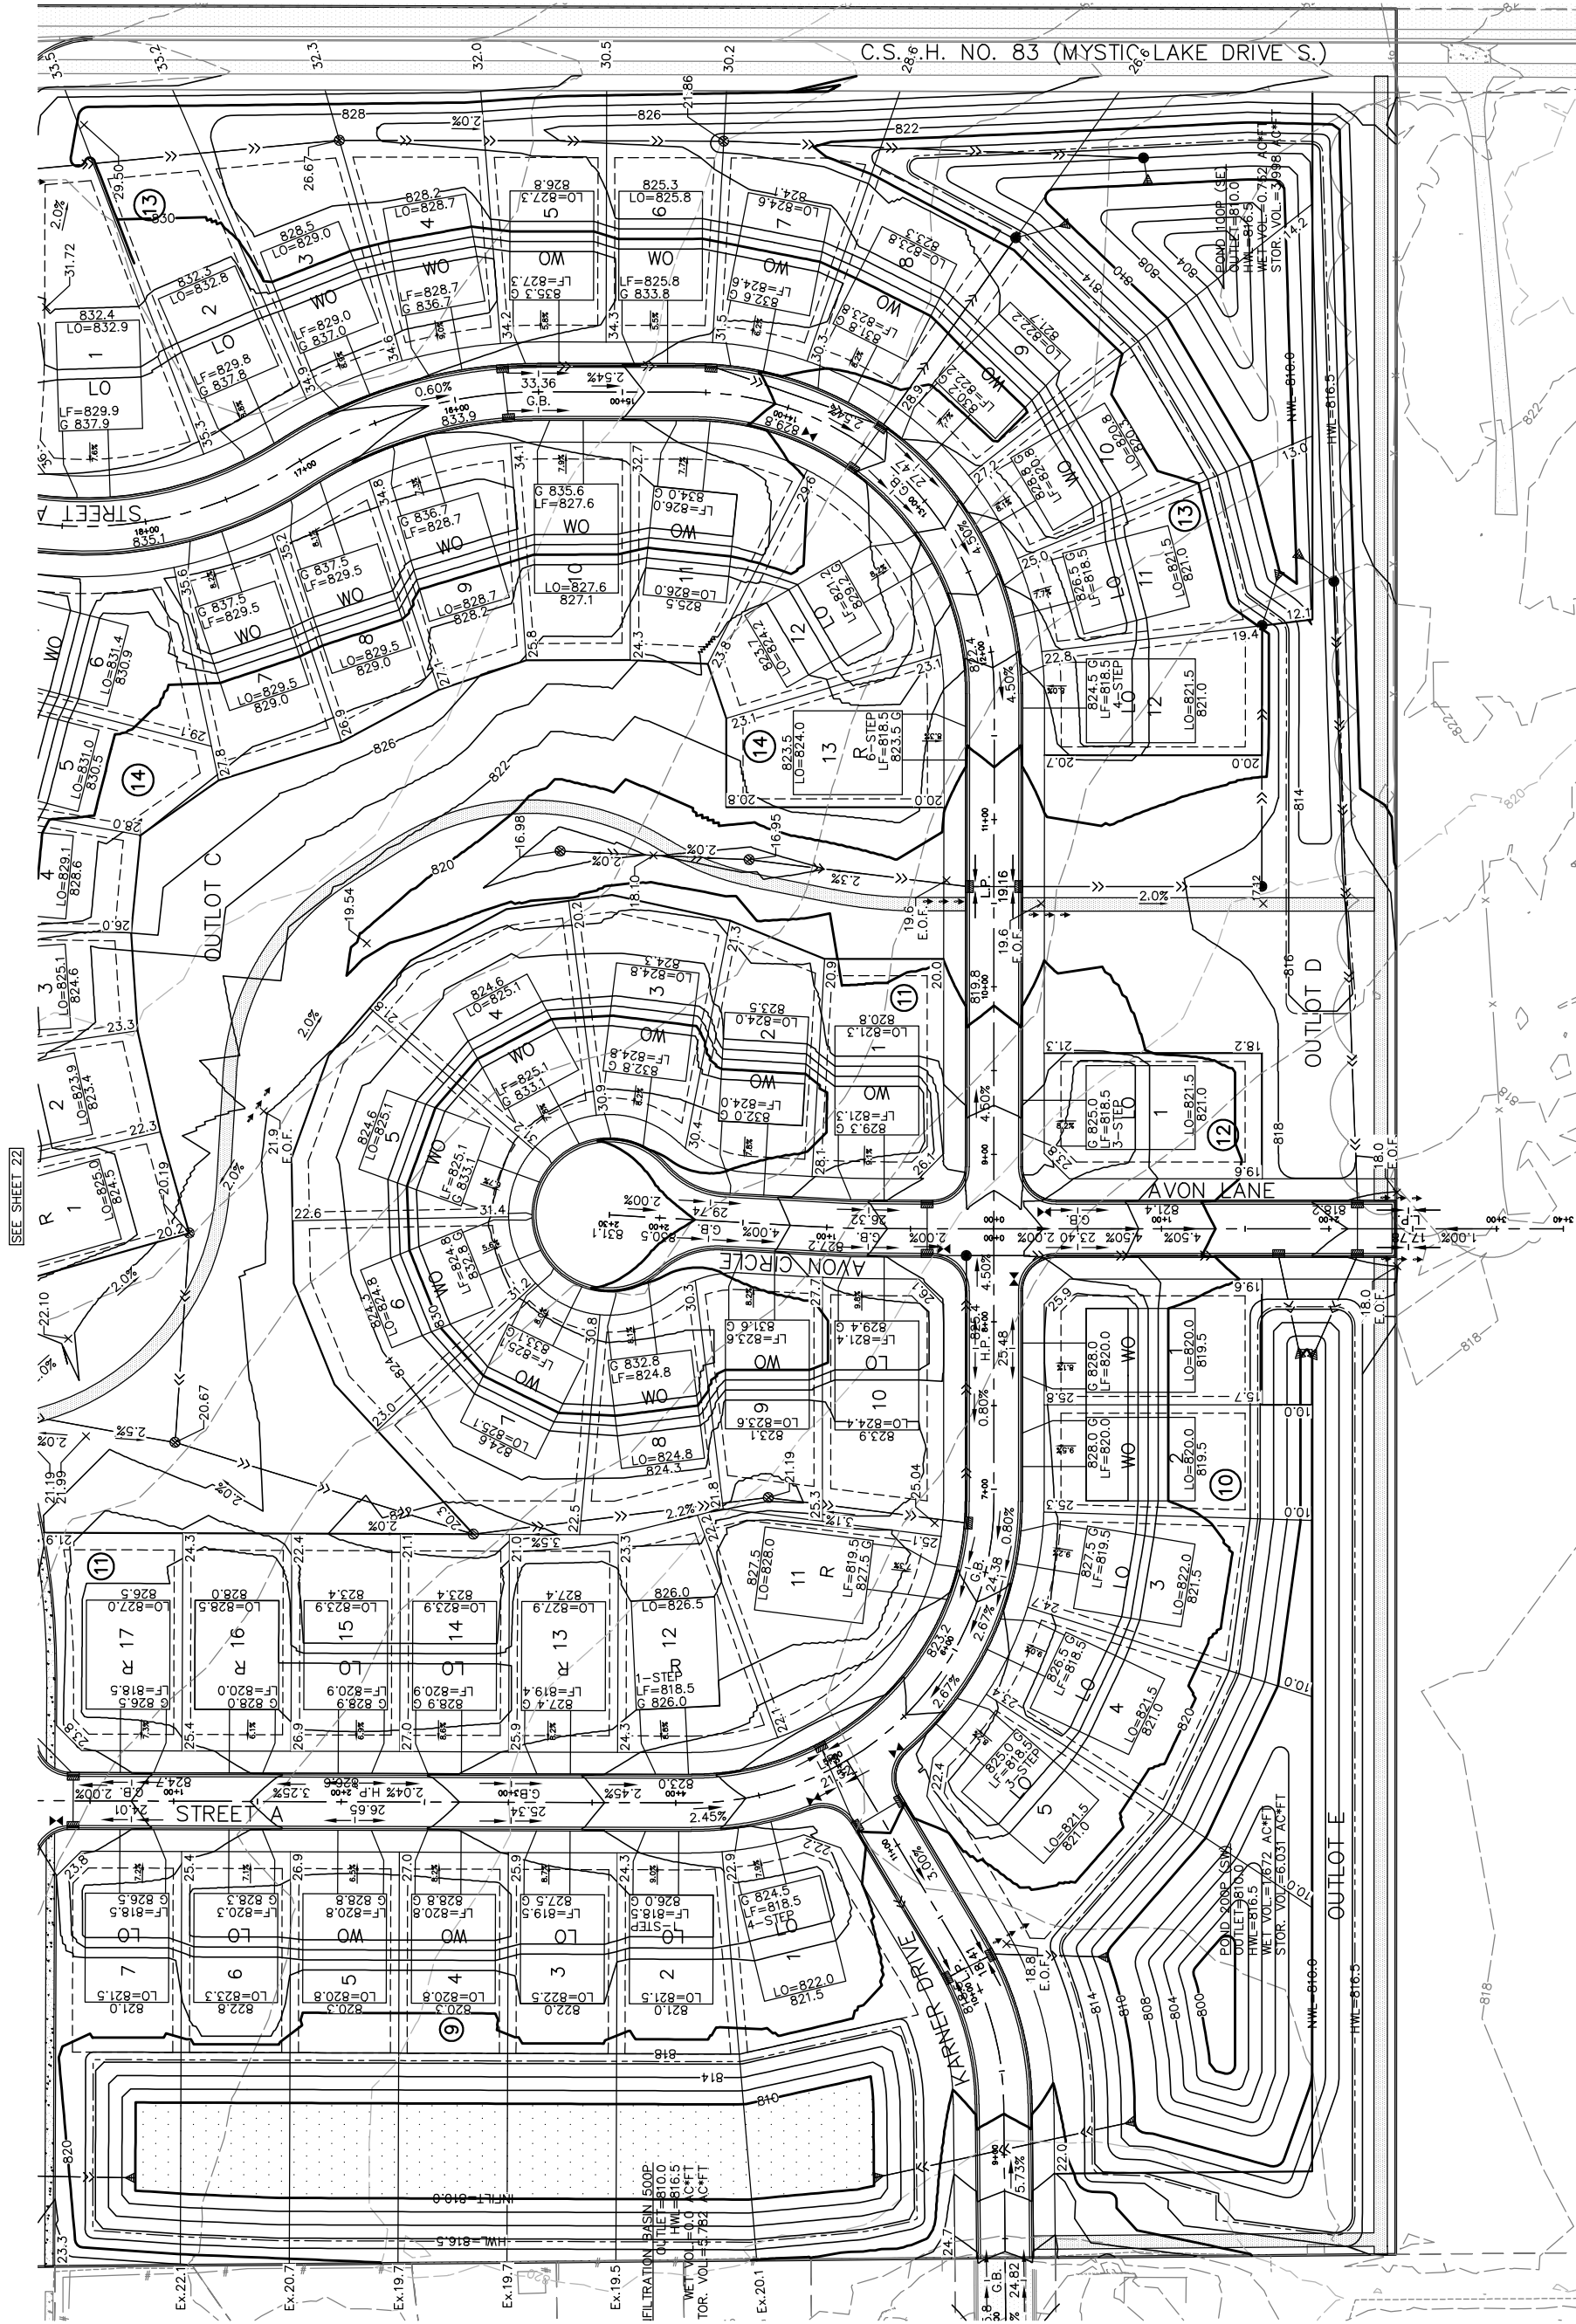

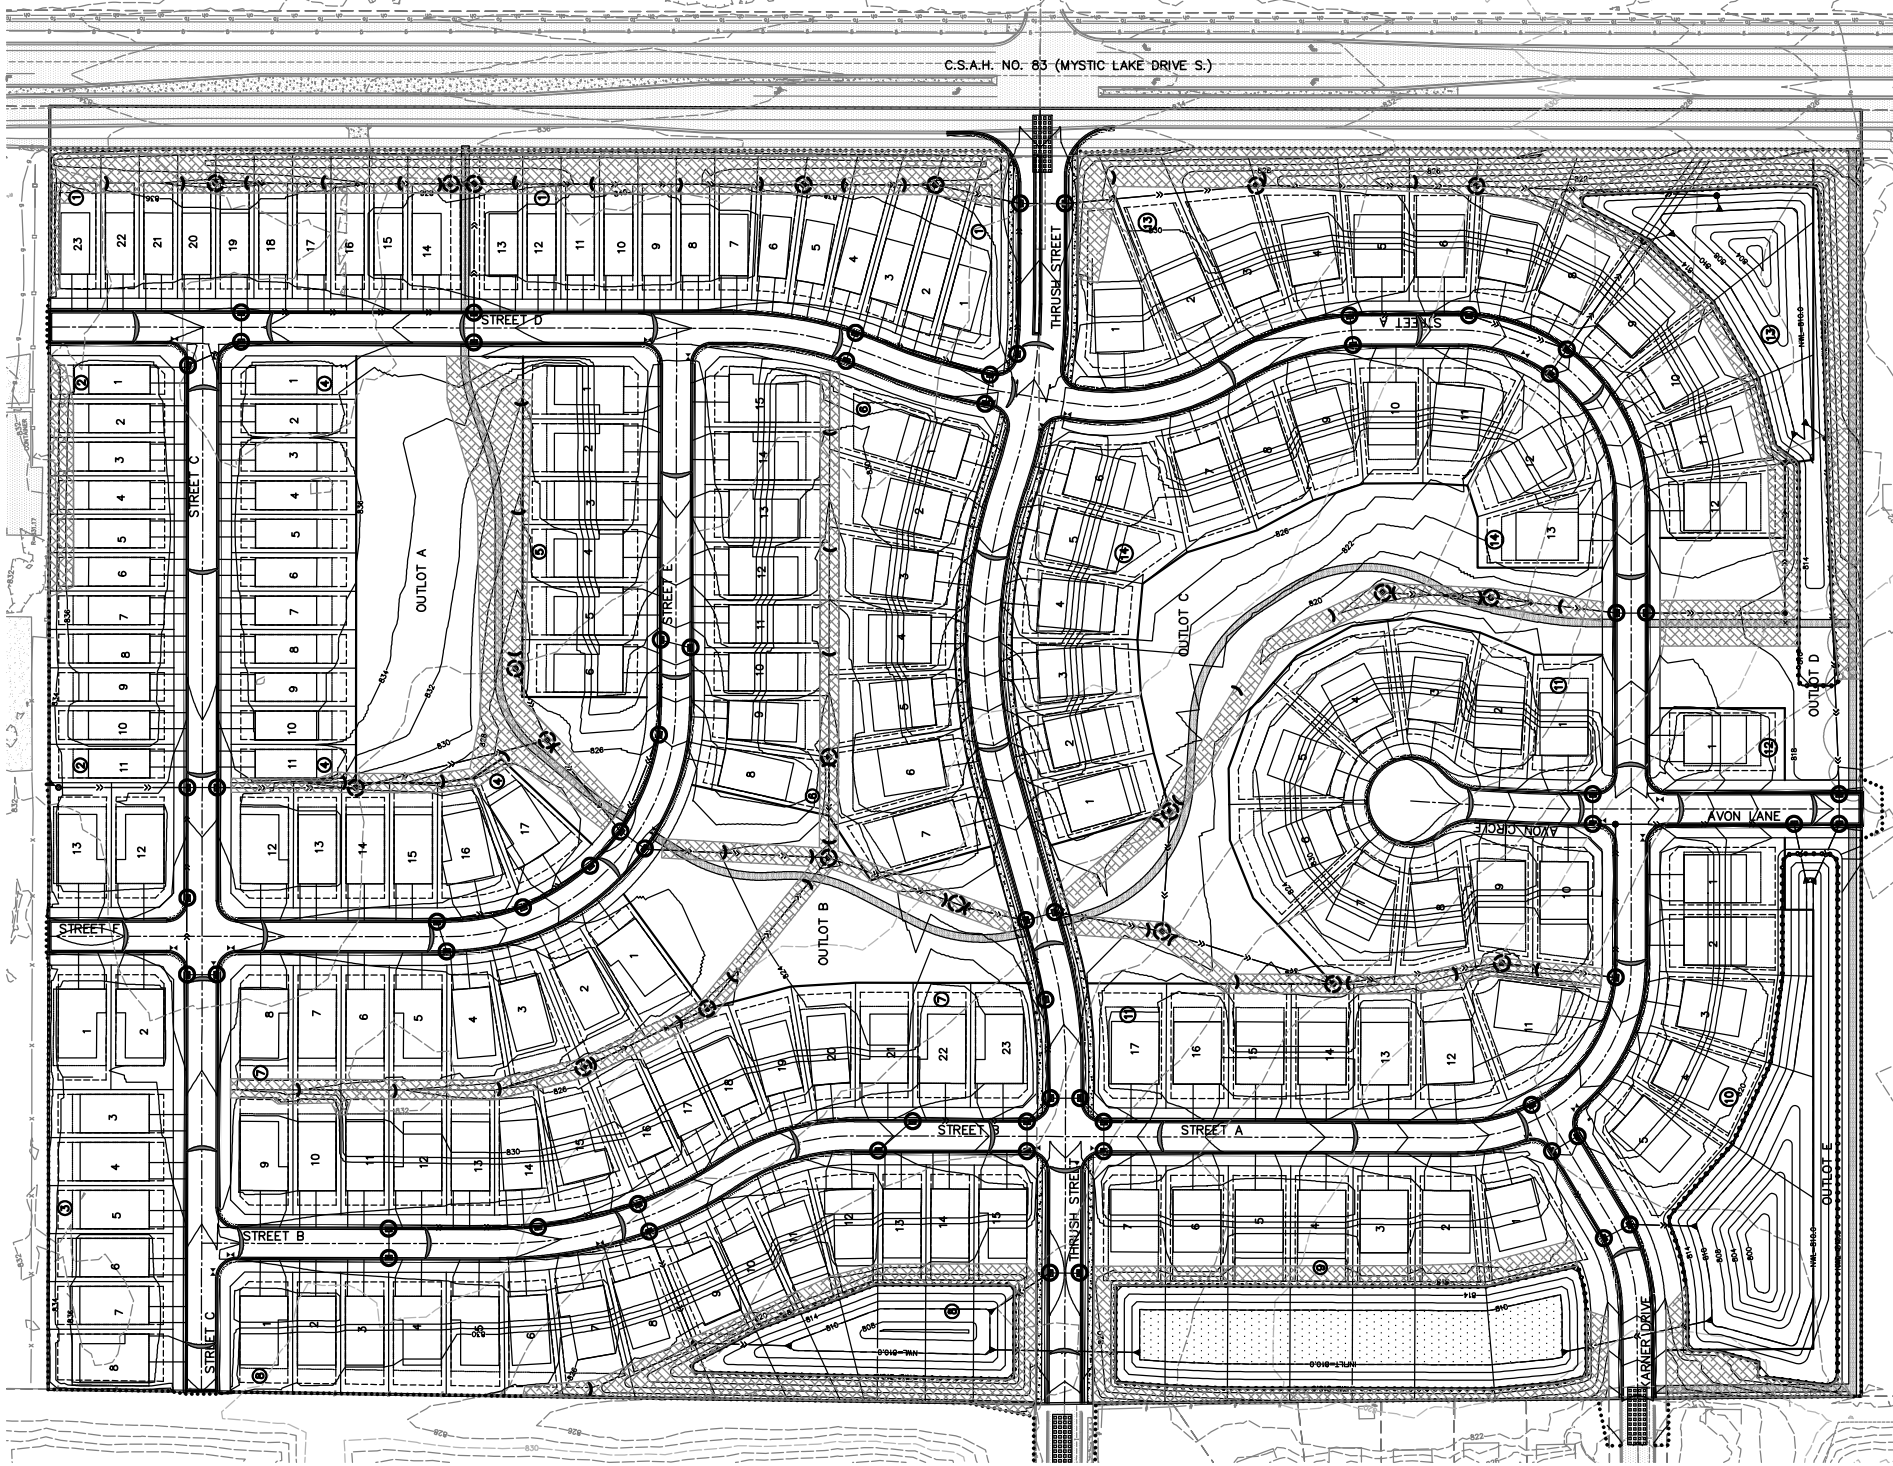

LEGEND

- ROCK CONSTRUCTION ENTRANCE
INSTALL BEFORE START OF GRADING
- PERIMETER EROSION CONTROL FENCE.
INSTALL BEFORE START OF GRADING
- SECONDARY EROSION CONTROL FENCE.
TO BE INSTALLED 48 HOURS AFTER
COMPLETION OF GRADING.
- 2' SOD OR EROSION CONTROL FENCE AT
BACK OF CURB. TO BE INSTALLED AFTER
COMPLETION OF SIDEWALK CONSTRUCTION.
- SUMPED RIP RAP PERMANENT ENERGY
DISSIPATER. INSTALL WITHIN 24 HOURS
AFTER CONNECTION TO A SURFACE WATER.
- CATCH BASIN INLET PROTECTION
TO BE INSTALLED AFTER 1ST LIFT
OF BITUMINOUS.
- CATCH BASIN INLET PROTECTION
TO BE INSTALLED WITH CATCH
BASIN GRATE.
- STRAW BIO ROLLS. INSTALL WITHIN 7 DAYS
OF GRADING COMPLETION OR BEFORE 1ST
RAINFALL EVENT WHICHEVER IS FIRST
- ROCK BERM. INSTALL WITHIN 7 DAYS OF
GRADING COMPLETION OR BEFORE 1ST
RAINFALL EVENT WHICHEVER IS FIRST
- STABILIZED EMERGENCY OVERFLOW
- MNDOT CAT 3 EROSION CONTROL BLANKET.
INSTALL WITHIN 7 DAYS OF GRADING
COMPLETION
- FILTRATION AREA

BENCH MARK
MN DOT MONUMENT BLASCHKO
AT TRUNK HIGHWAY 169 AND
COUNTY ROAD 83
ELEV.= 774.78