
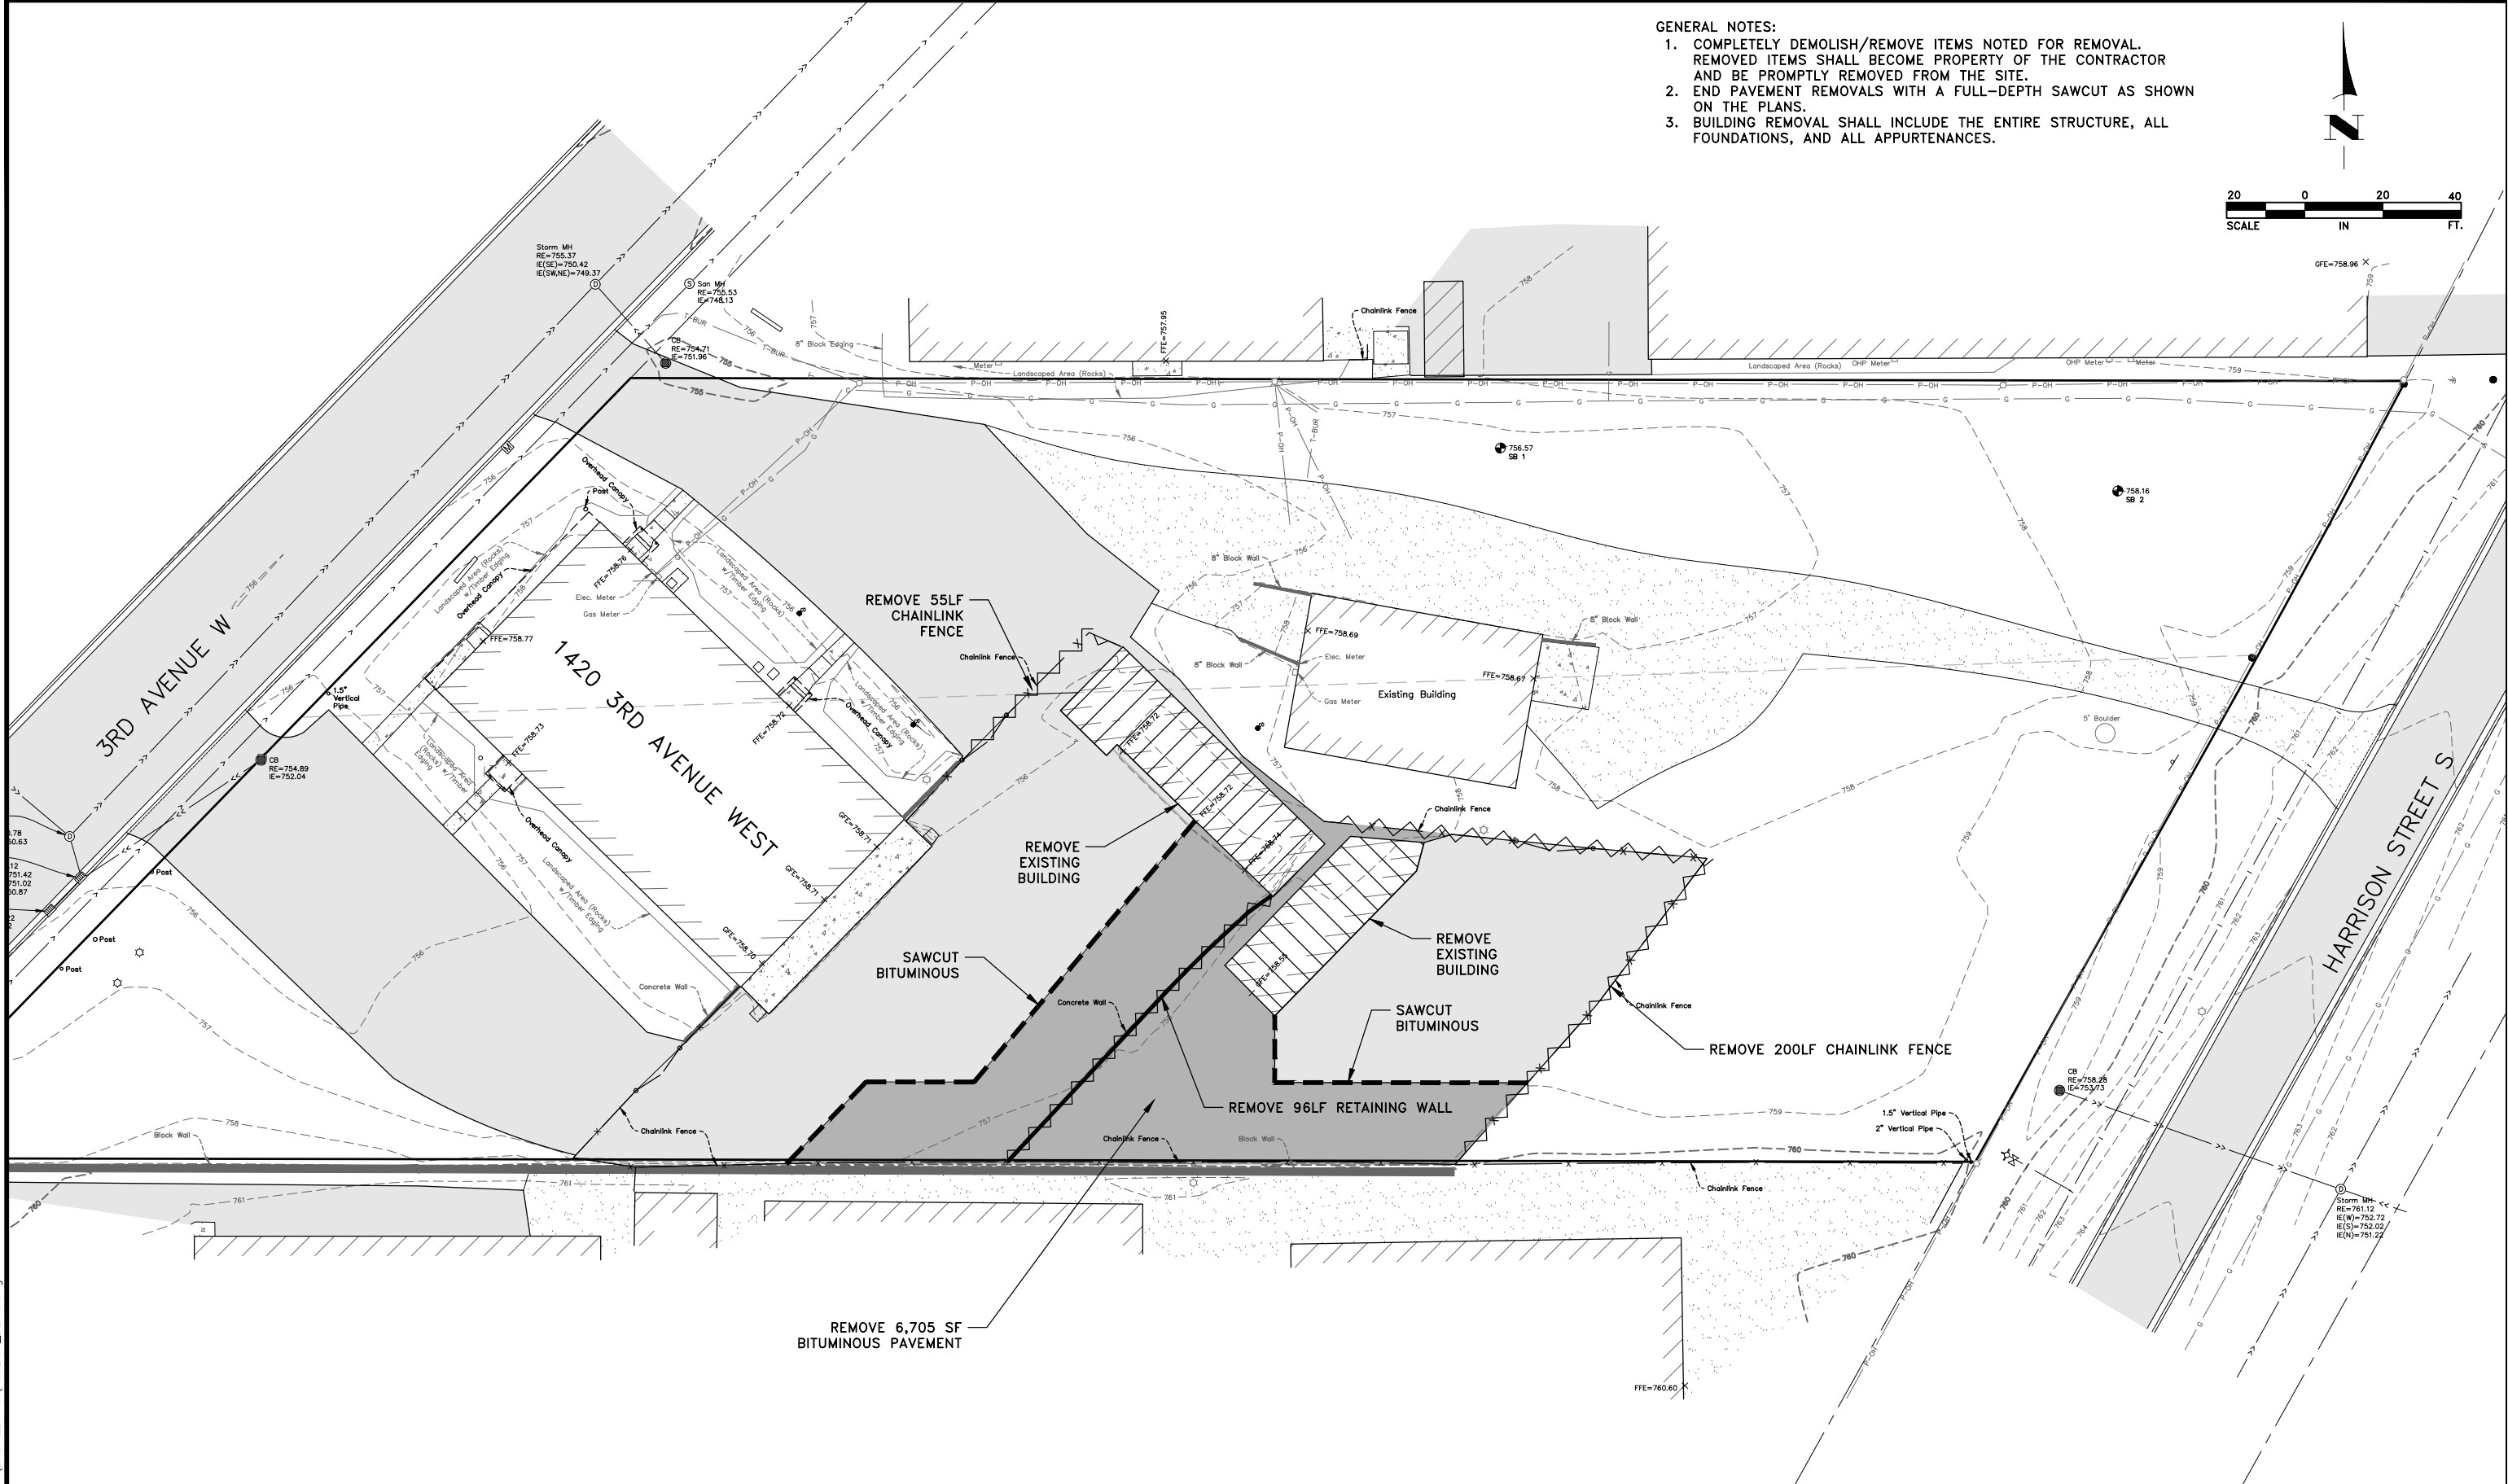




- GENERAL NOTES:
1. COMPLETELY DEMOLISH/REMOVE ITEMS NOTED FOR REMOVAL. REMOVED ITEMS SHALL BECOME PROPERTY OF THE CONTRACTOR AND BE PROMPTLY REMOVED FROM THE SITE.
 2. END PAVEMENT REMOVALS WITH A FULL-DEPTH SAWCUT AS SHOWN ON THE PLANS.
 3. BUILDING REMOVAL SHALL INCLUDE THE ENTIRE STRUCTURE, ALL FOUNDATIONS, AND ALL APPURTENANCES.

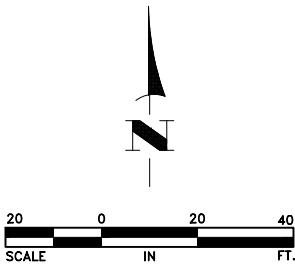

DATE 10/17/18		REVISION CUP SUBMITTAL		I hereby certify that this plan, specification, or report was prepared by me or under my direct supervision and that I am a duly Licensed Professional Engineer under the laws of the State of Minnesota. <i>Adam M. Thiele</i> ADAM M. THIELE, P.E. Lic. No. 51317	DESIGNED BY: AMT		Hakanson Anderson Civil Engineers and Land Surveyors 3601 Thurston Ave., Anoka, Minnesota 55303 763-427-5860 FAX 763-427-0520 www.hakanson-anderson.com	1420 3RD AVENUE WEST	EXISTING CONDITIONS & REMOVALS PLAN SHAKOPEE, MINNESOTA	SHEET 2 OF 4 SHEETS
		DRAWN BY: AMT								
		CHECKED BY: SMN								

K:\PRIVATE\4332 01\ENGINEERING\4332.01_DEMO.dwg

- REFERENCE NOTES:
① OWNER OPTION TO SURFACE STORAGE YARD WITH BITUMINOUS PAVEMENT.
② GRAVEL ACCESS TO HARRISON STREET TO REMAIN

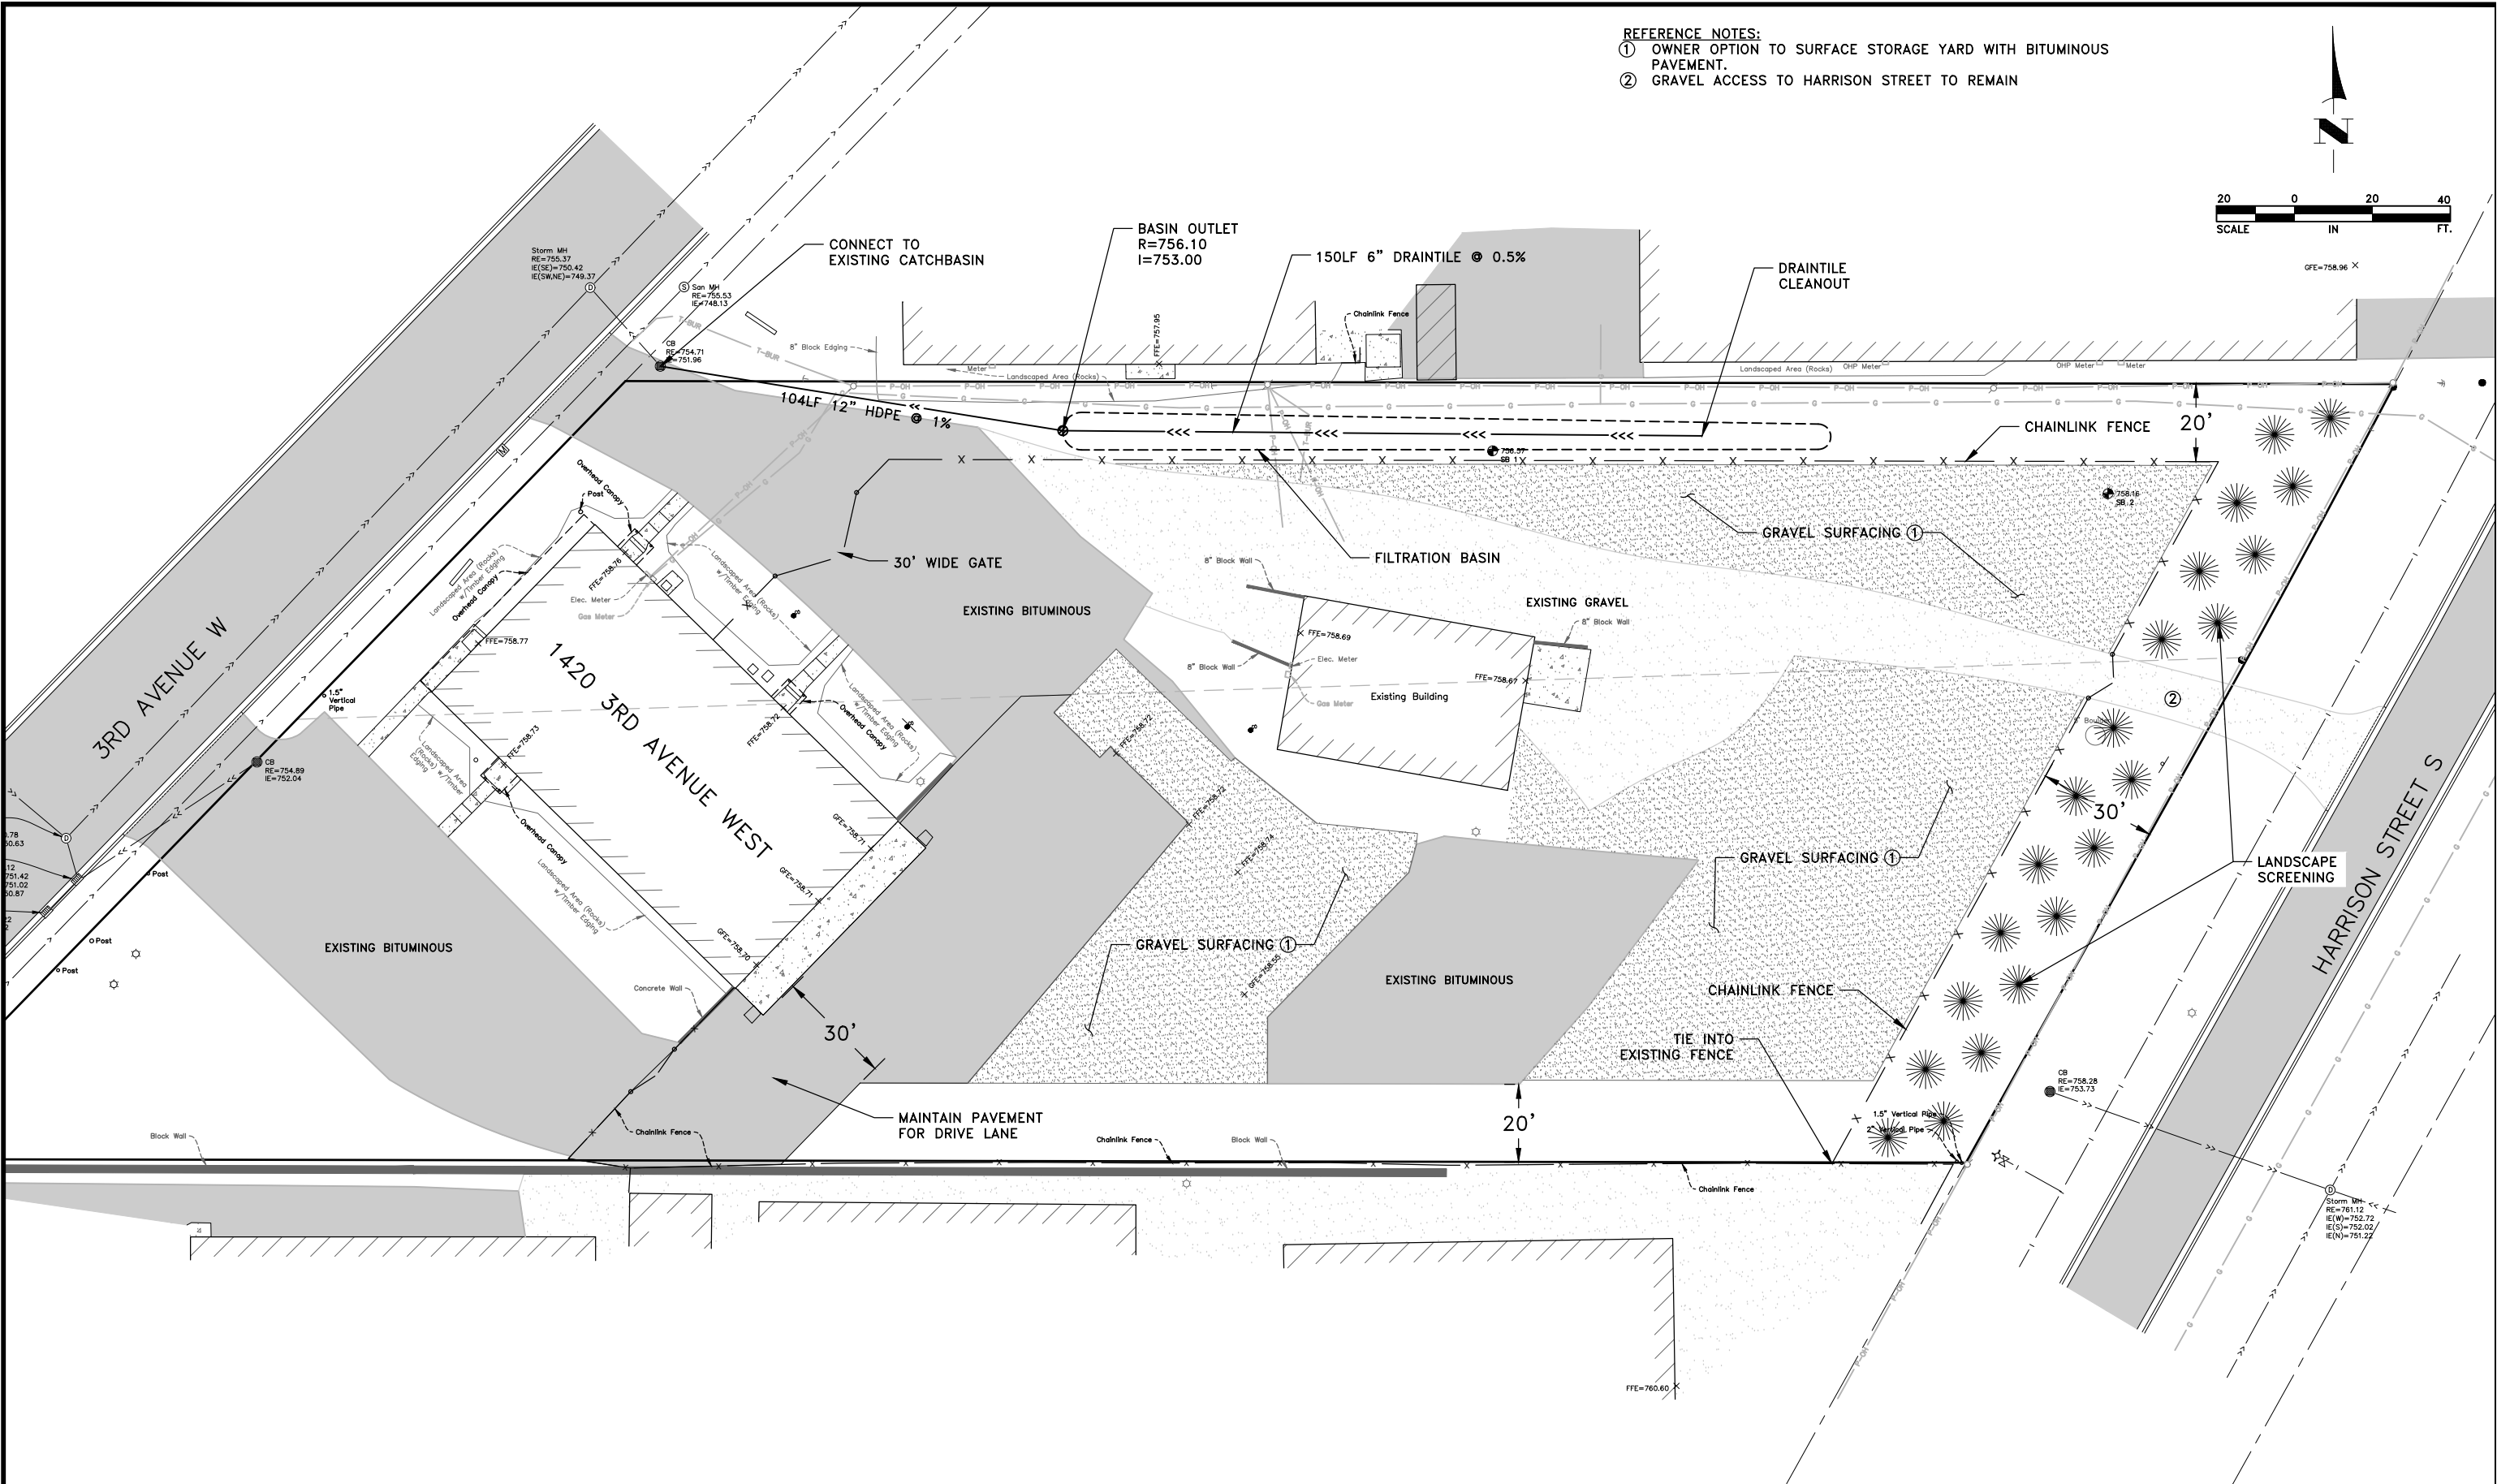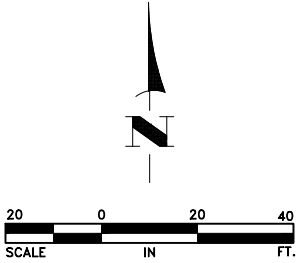

DATE	REVISION	I hereby certify that this plan, specification, or report was prepared by me or under my direct supervision and that I am a duly Licensed Professional Engineer under the laws of the State of Minnesota.  ADAM M. THIELE, P.E. Lic. No. 51317	DESIGNED BY:		Hakanson Anderson Civil Engineers and Land Surveyors 3601 Thurston Ave., Anoka, Minnesota 55303 763-427-5860 FAX 763-427-0520 www.hakanson-anderson.com	1420 3RD AVENUE WEST	SITE PLAN	SHAKOPEE, MINNESOTA	SHEET 3 OF 4 SHEETS
10/17/18	CUP SUBMITTAL		AMT						
			AMT						
			CHECKED BY: SMN						
		Date 10/12/18							