



PINE - A
2-Cart Garage

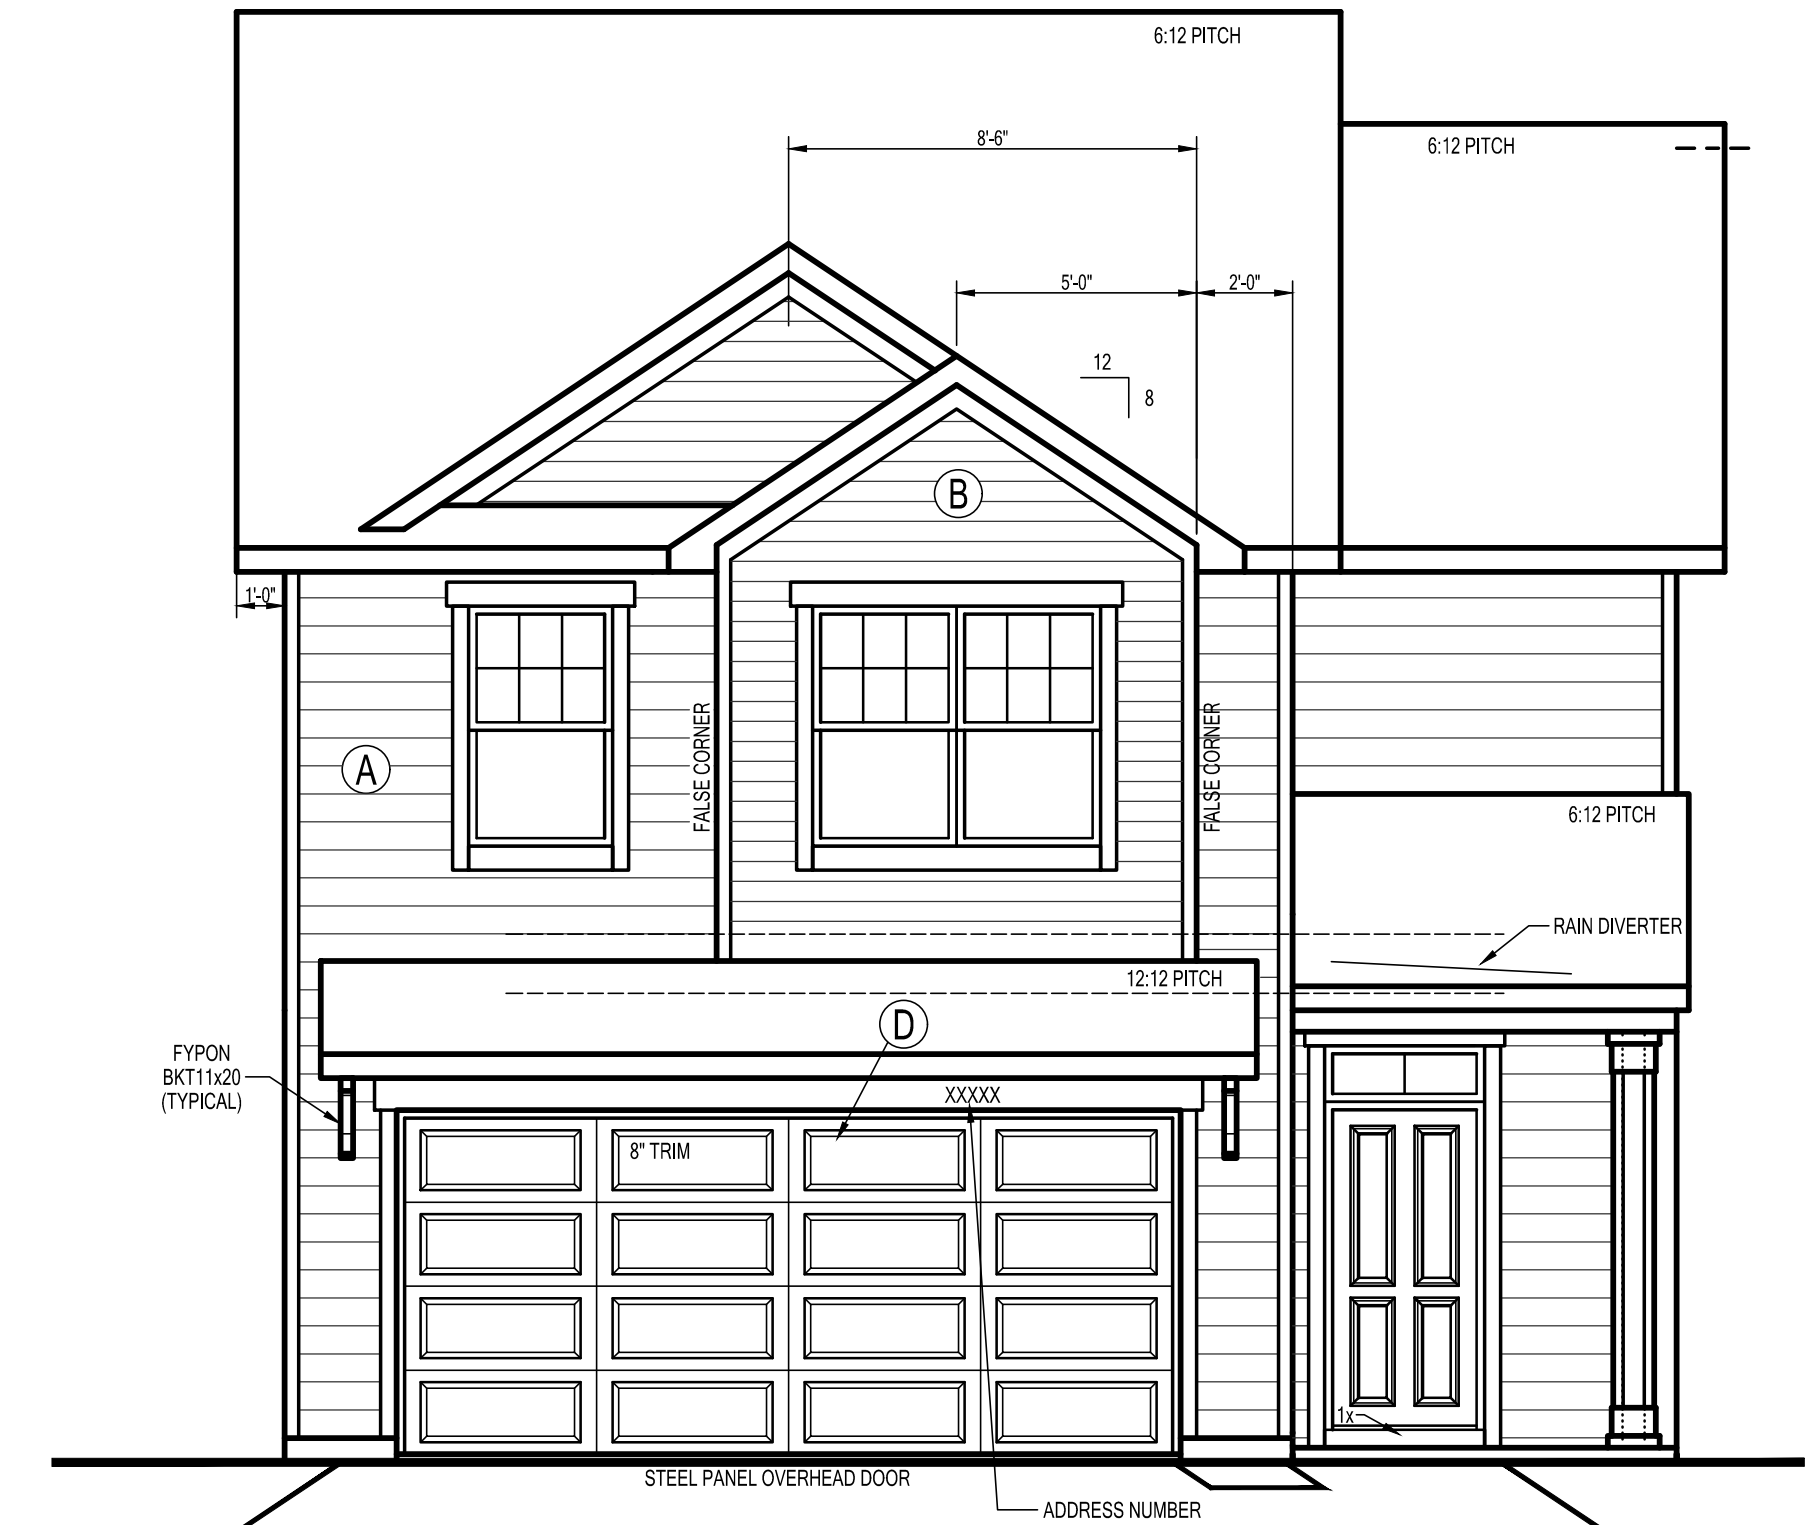


PINE X303
ELEVATION A

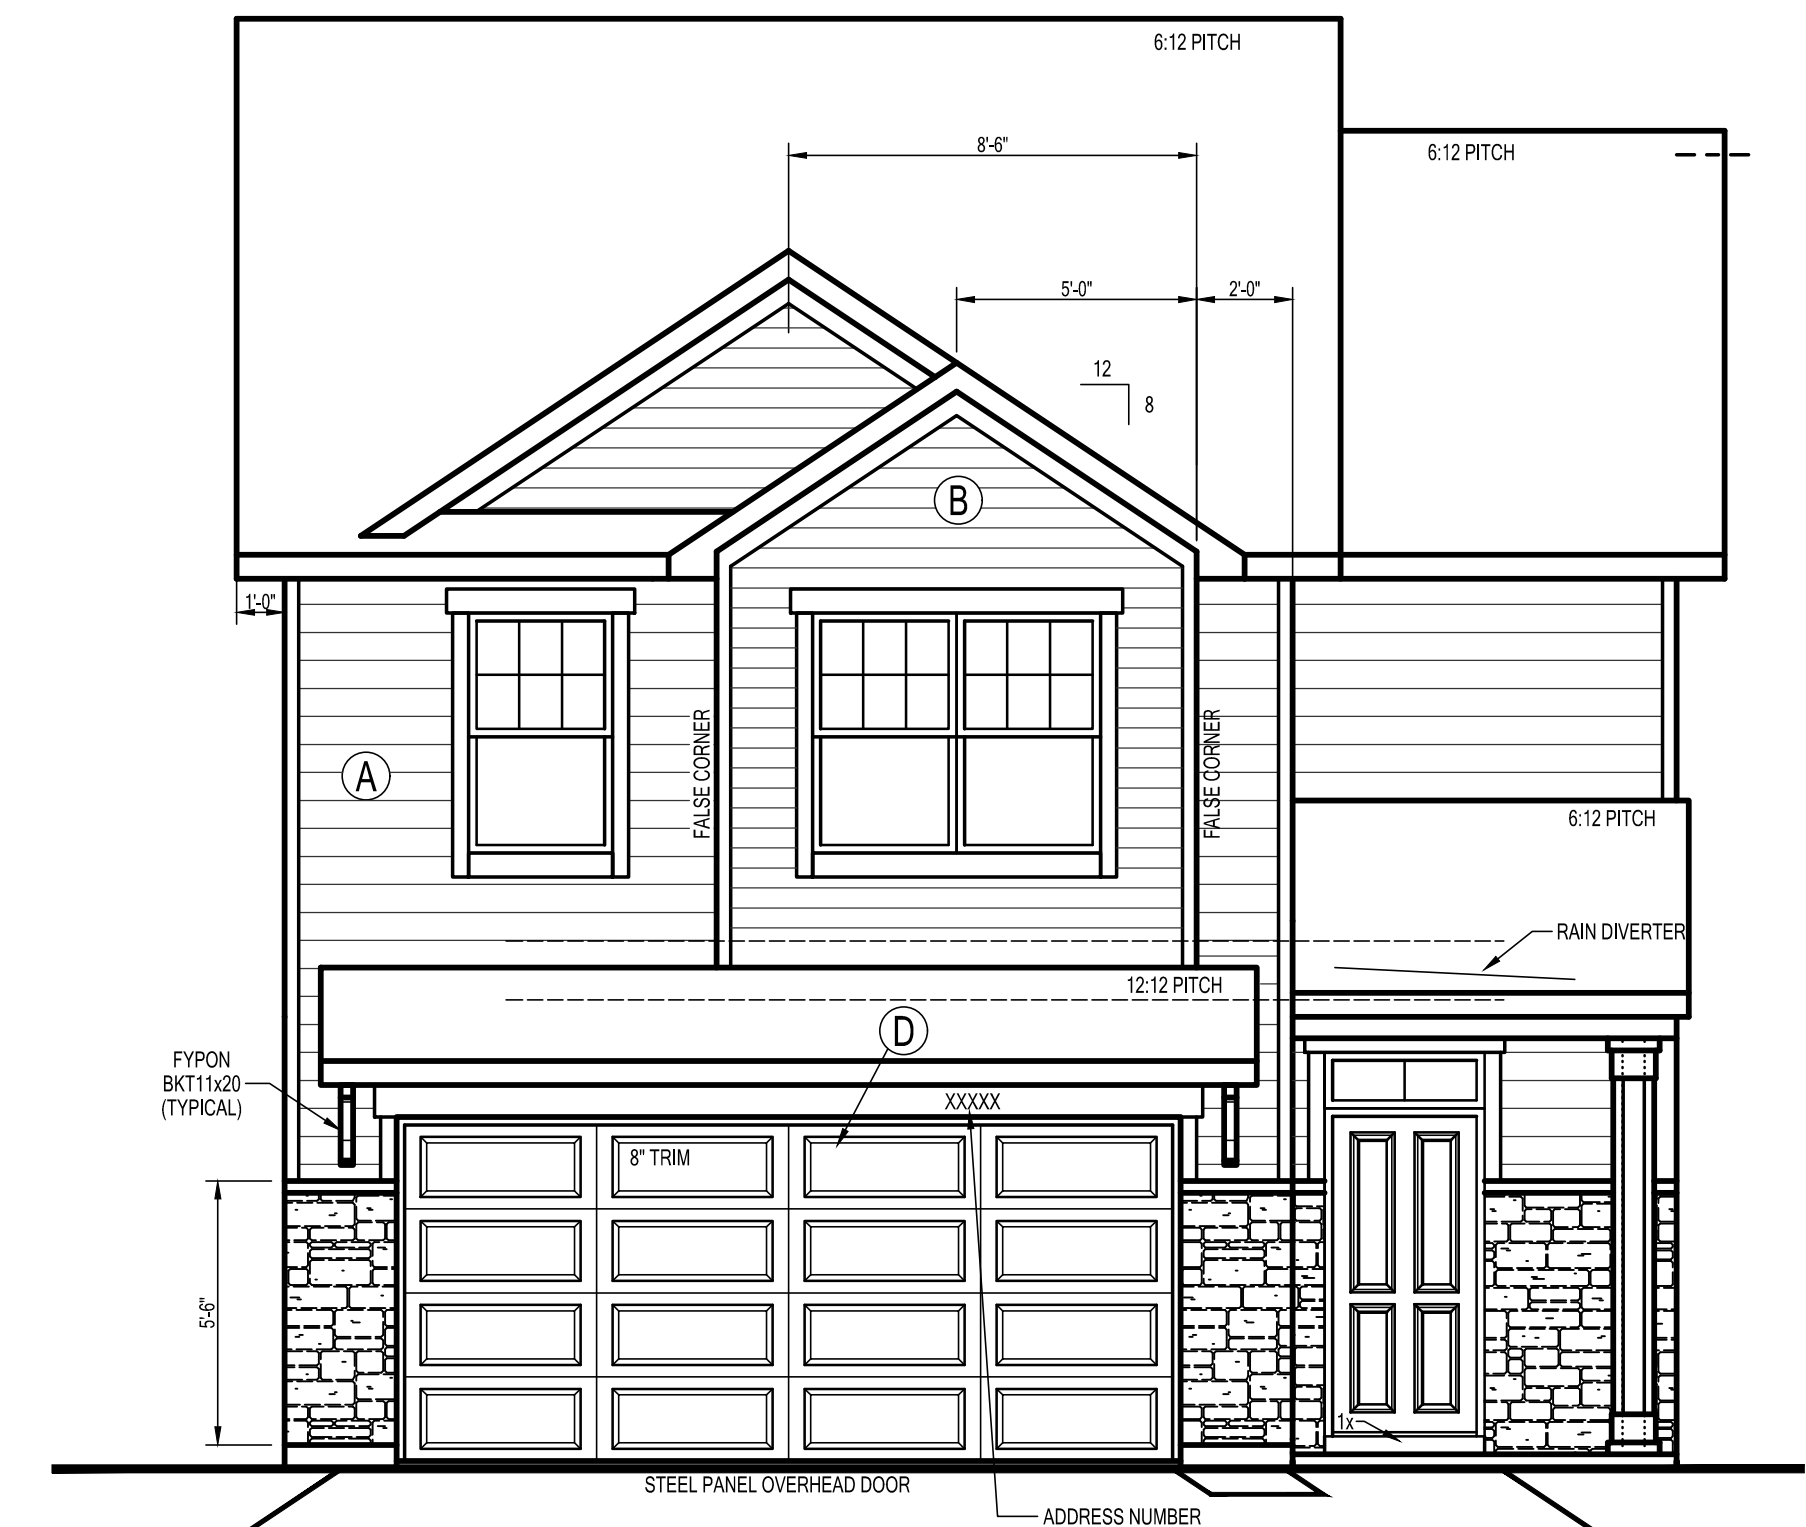



PINE X303
ELEVATION A - OPTIONAL STONE

47 SQ. FT. STONE (14.5%)

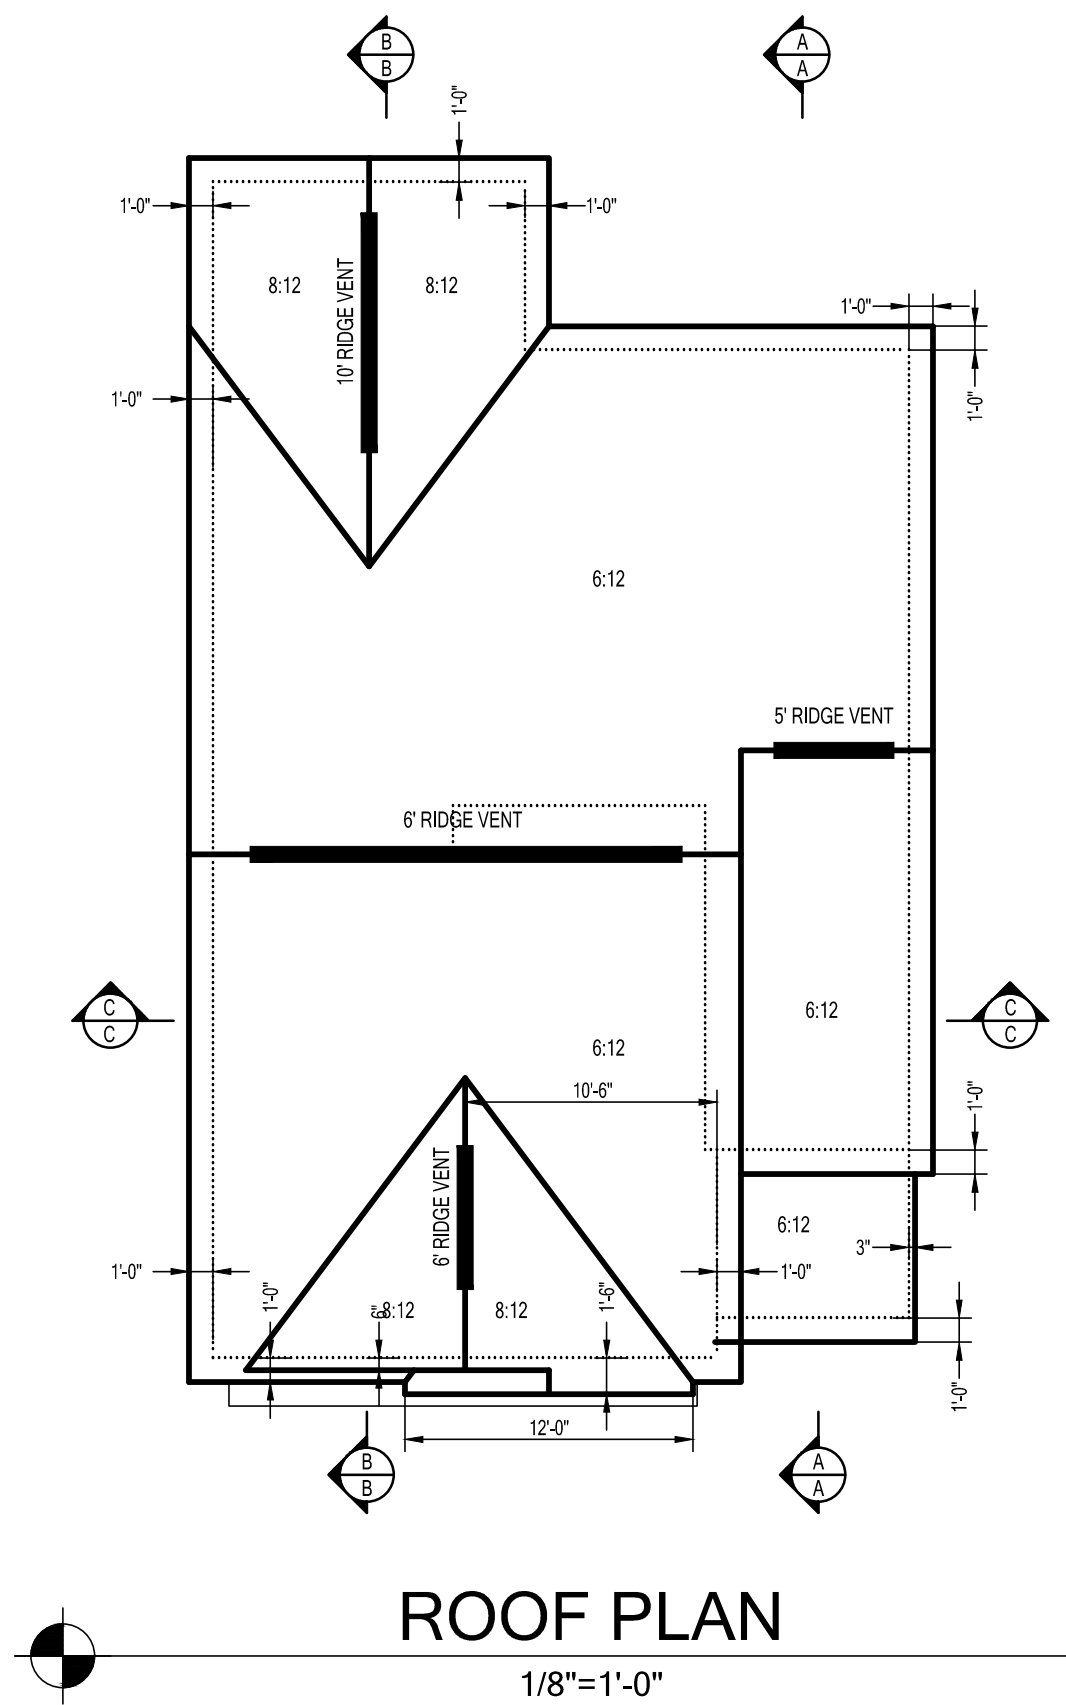


ROOF PLAN

1/8"=1'-0"

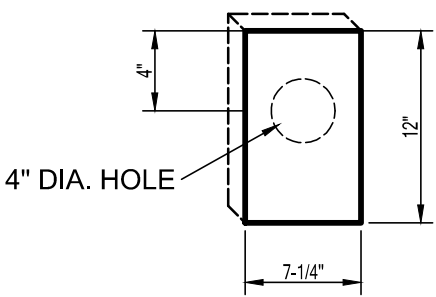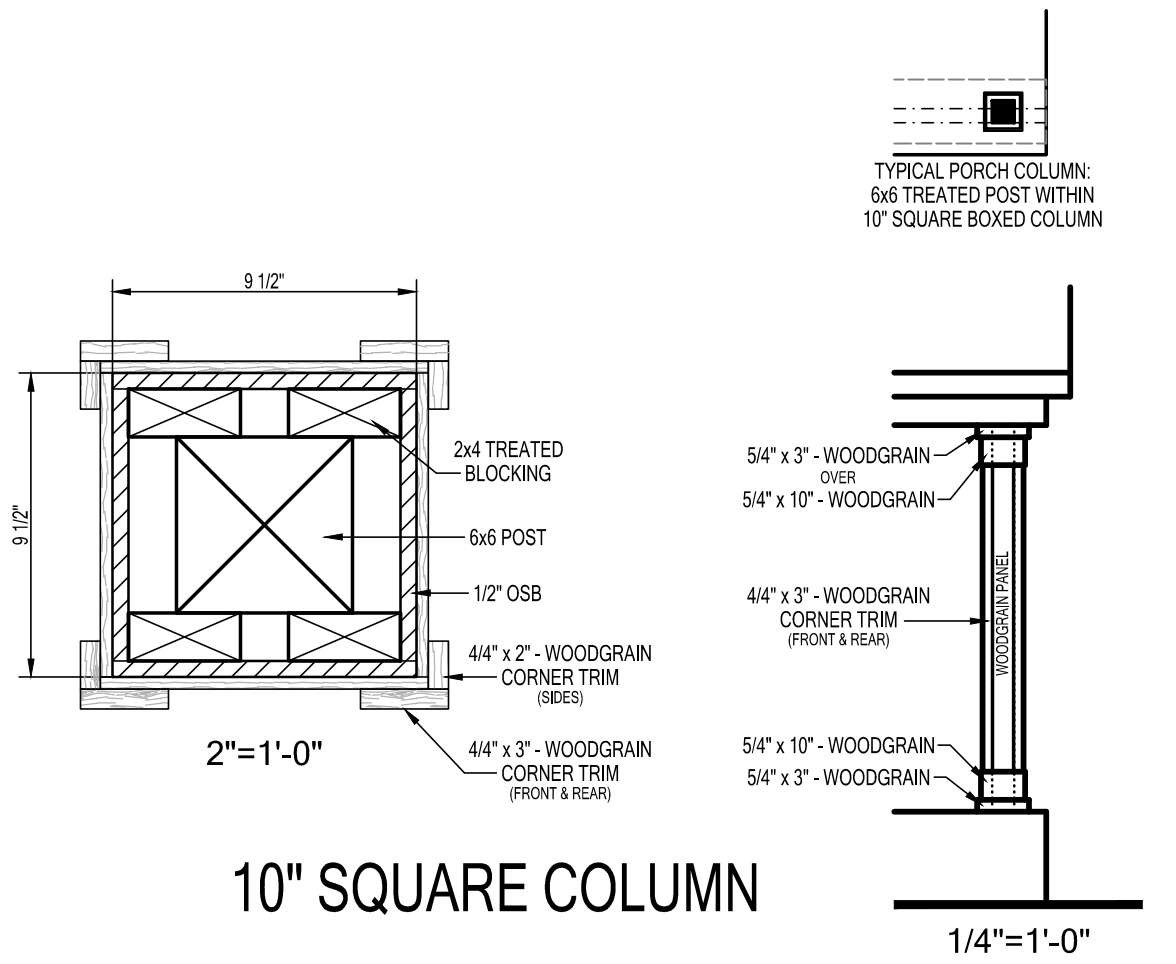

BLOCKING AT
LIGHT FIXTURES

1/2"=1'-0"




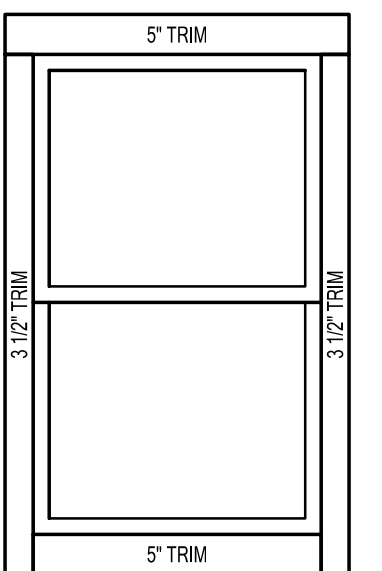


TYPICAL WDW & DOOR TRIM
AT FRONT ONLY

1/2"=1'-0"






SIDING LEGEND	
REF	PRODUCT
(A)	LAP SIDING "A"
(B)	LAP SIDING "B"
(C)	NOT USED
(D)	5" TRIM

PINE - A
3-Car Garage

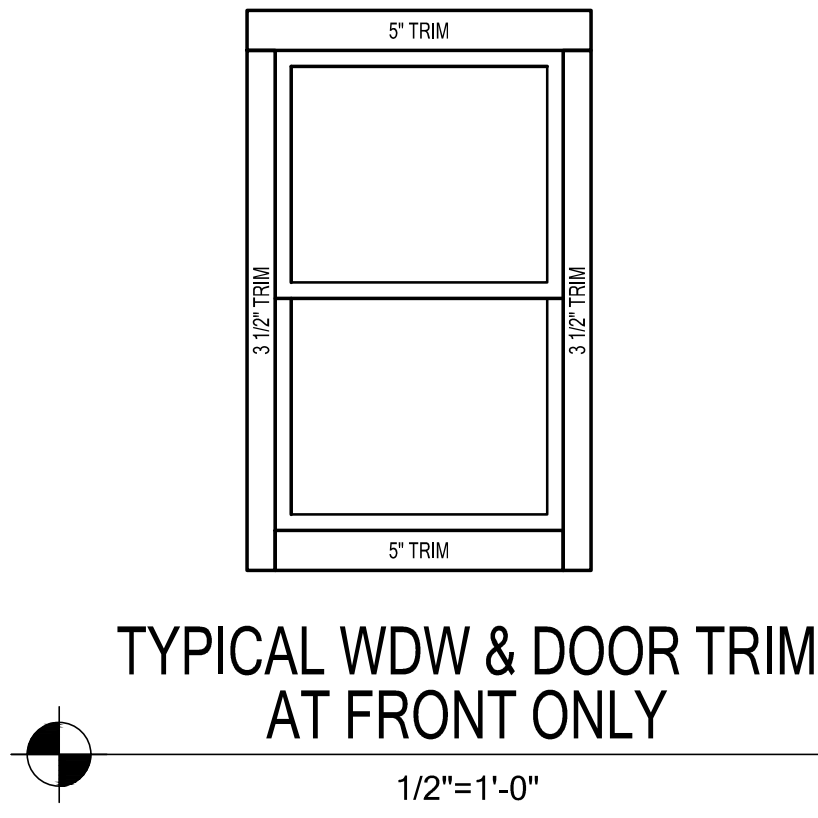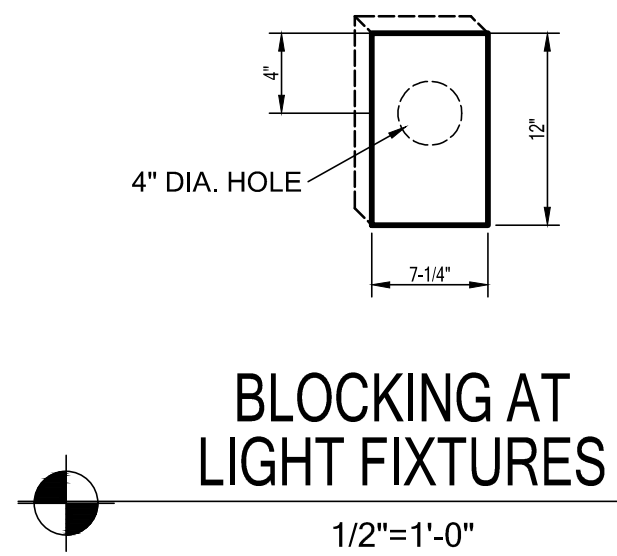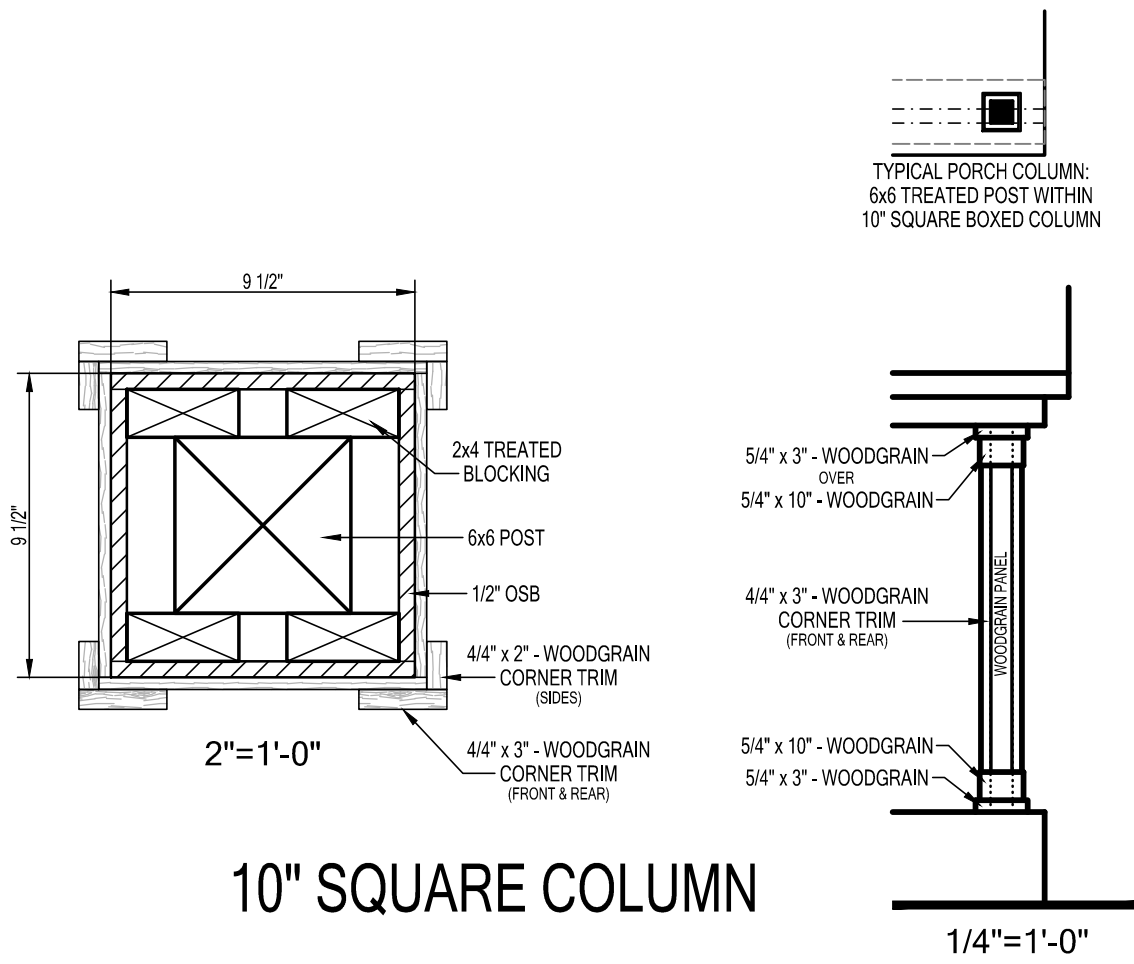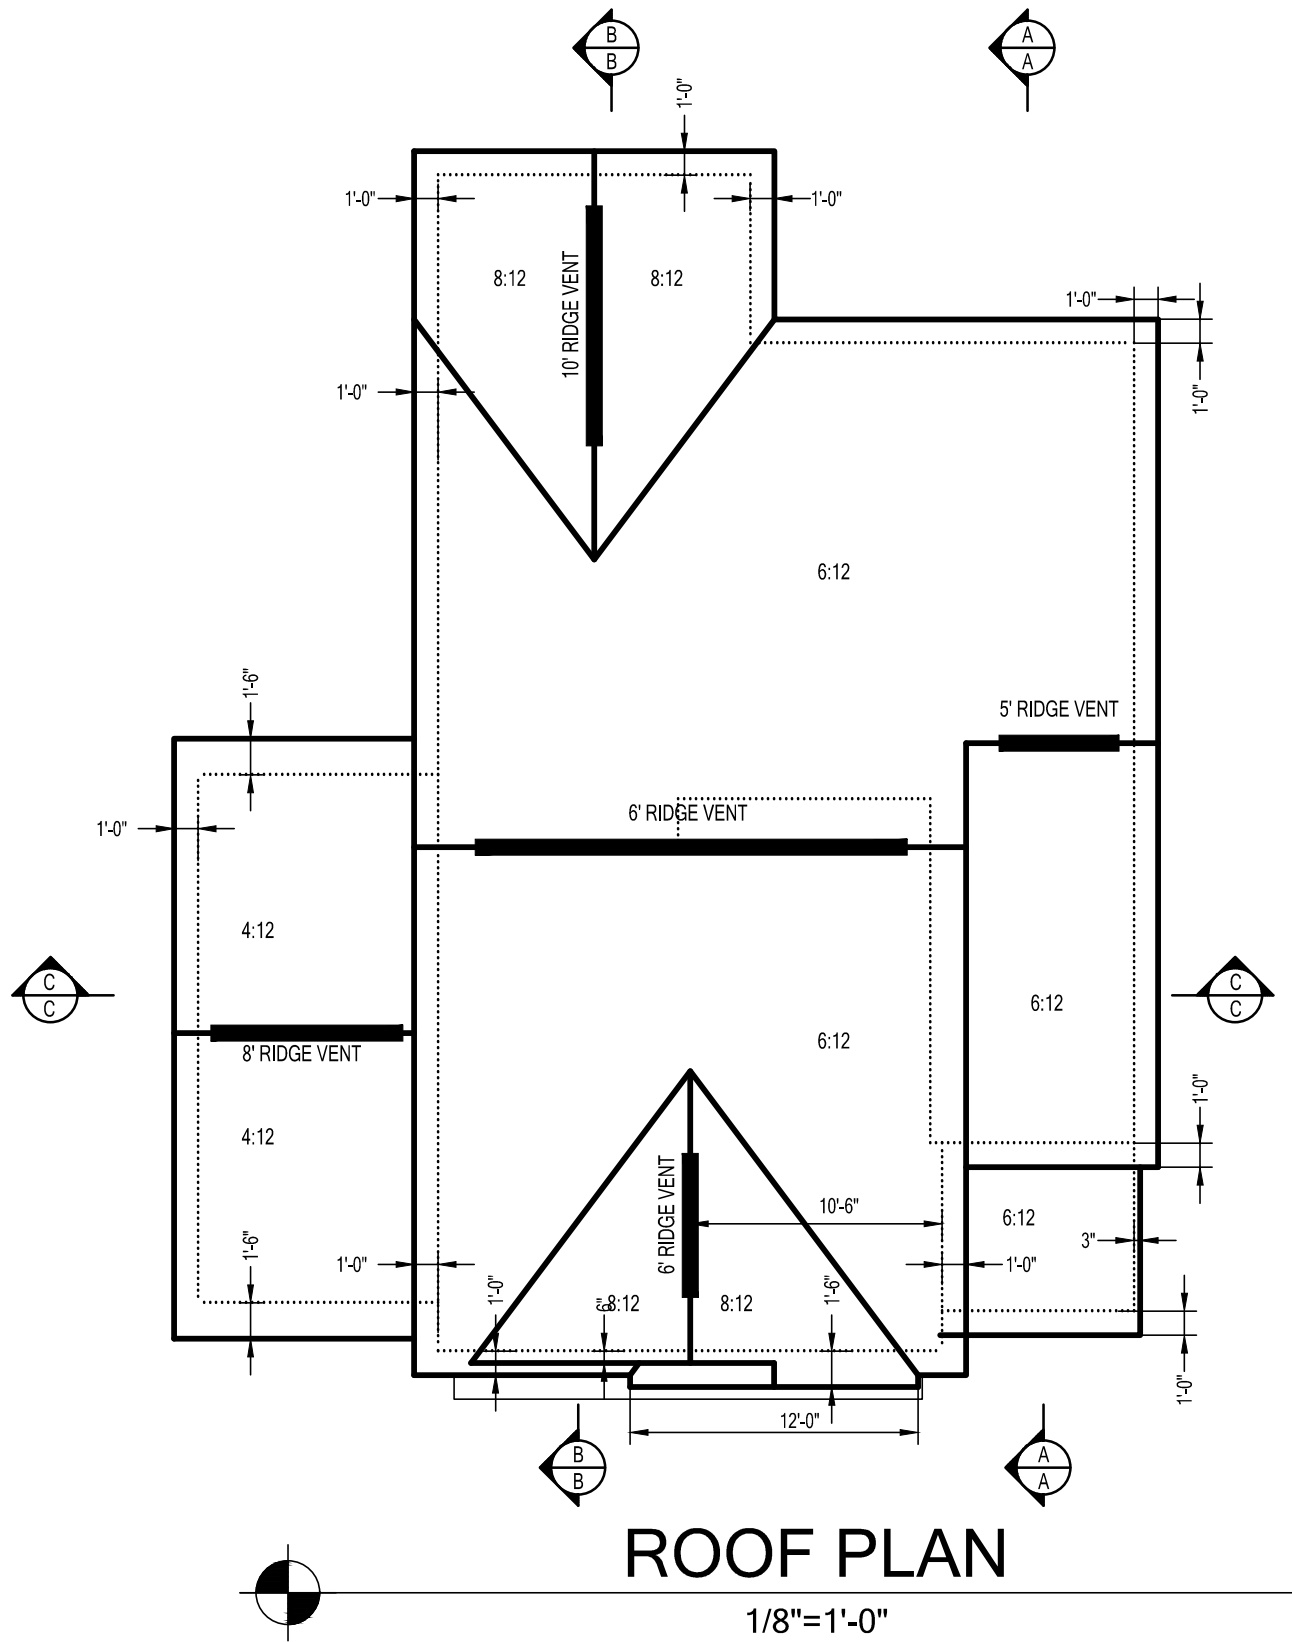

SIDING LEGEND	
REF	PRODUCT
(A)	LAP SIDING "A"
(B)	LAP SIDING "B"
(C)	NOT USED
(D)	5" TRIM


3-CAR
GARAGE

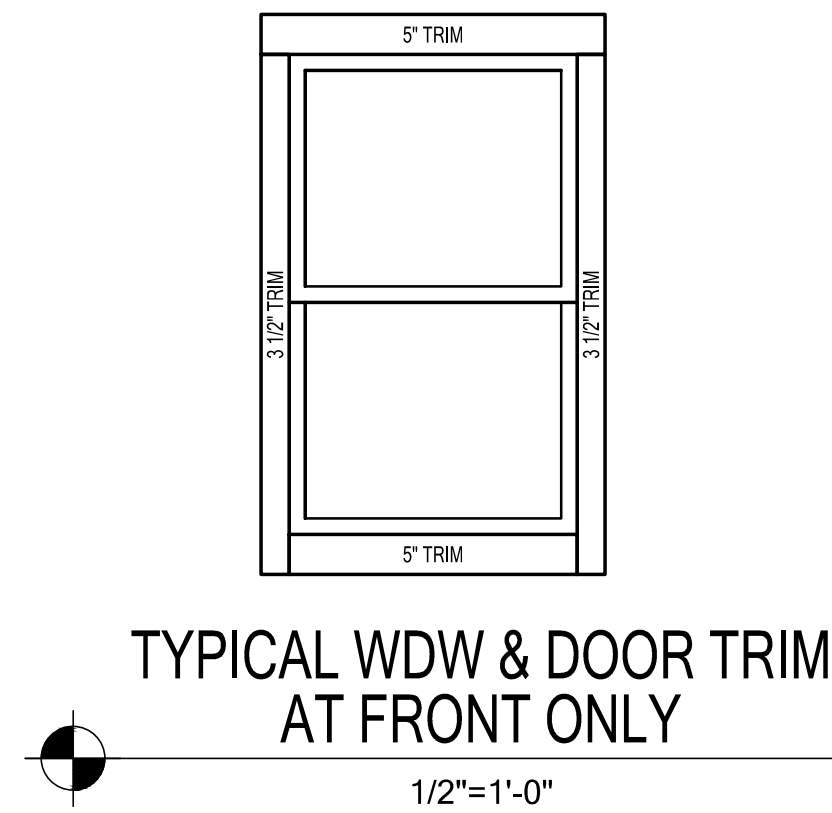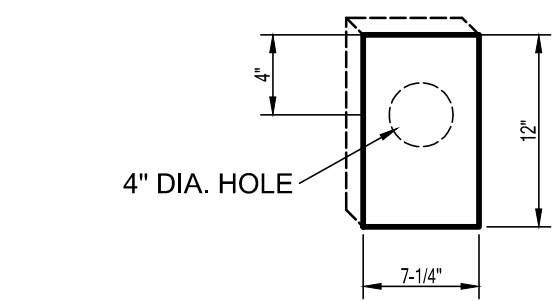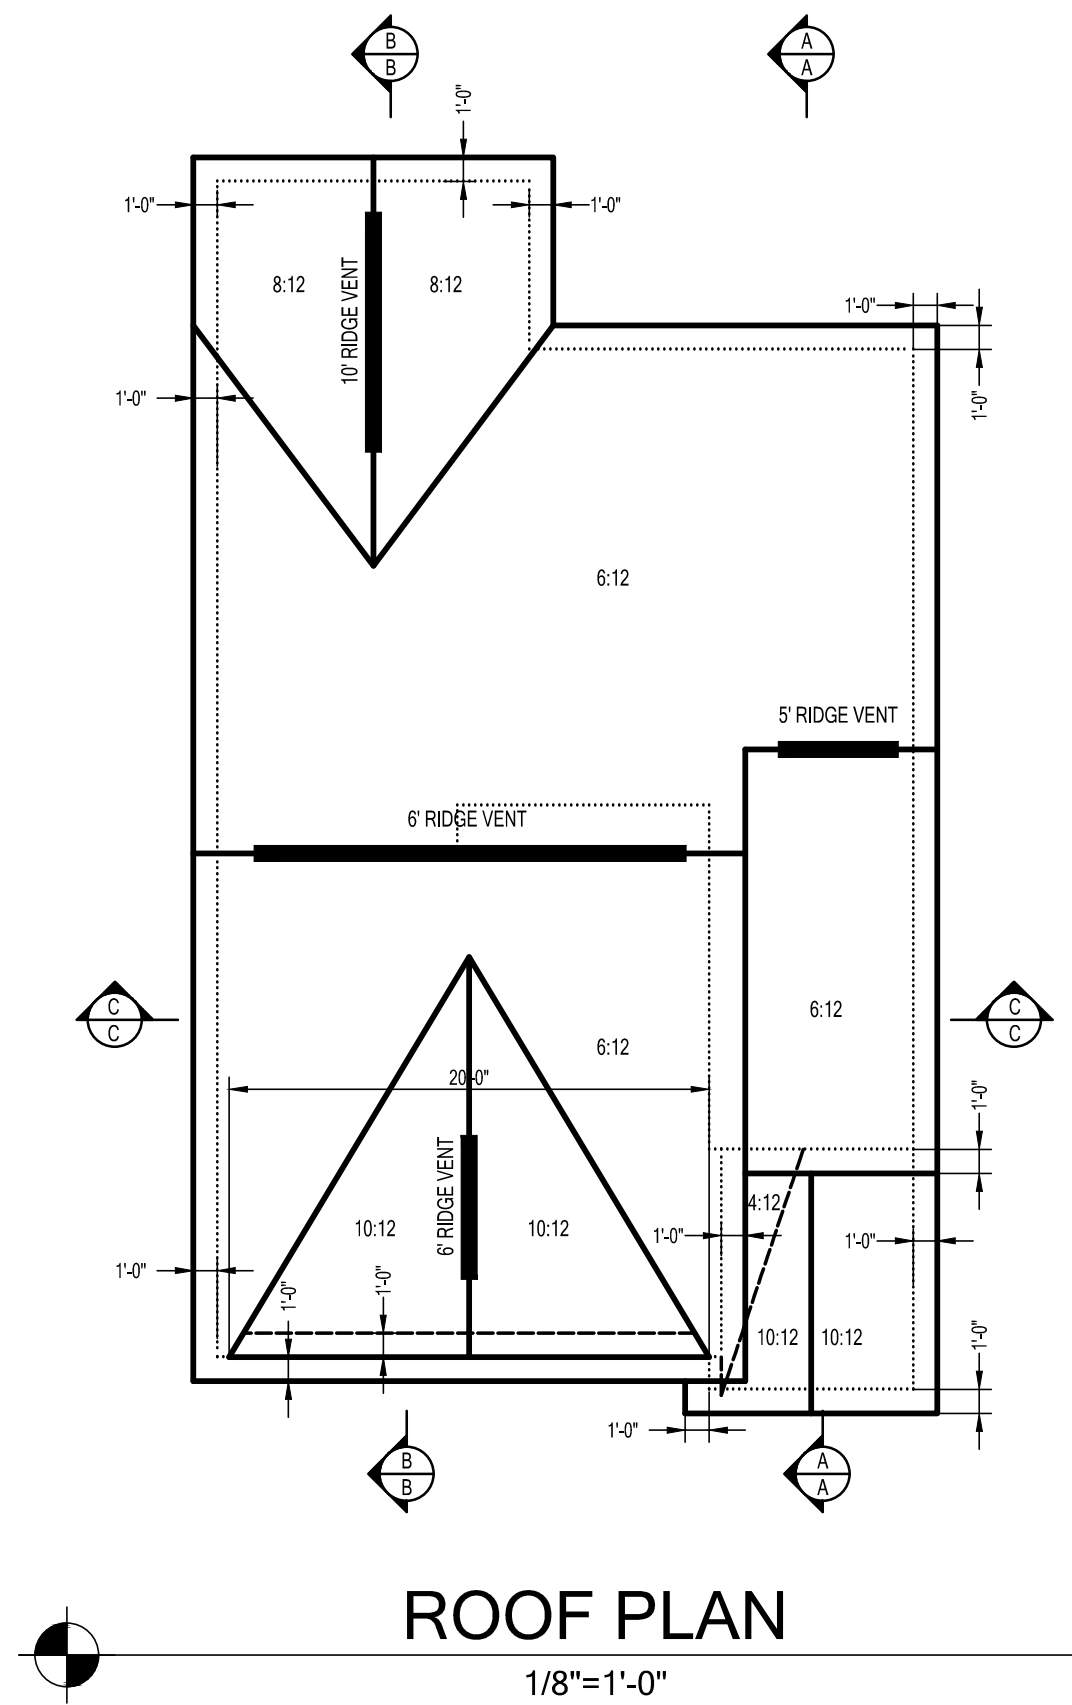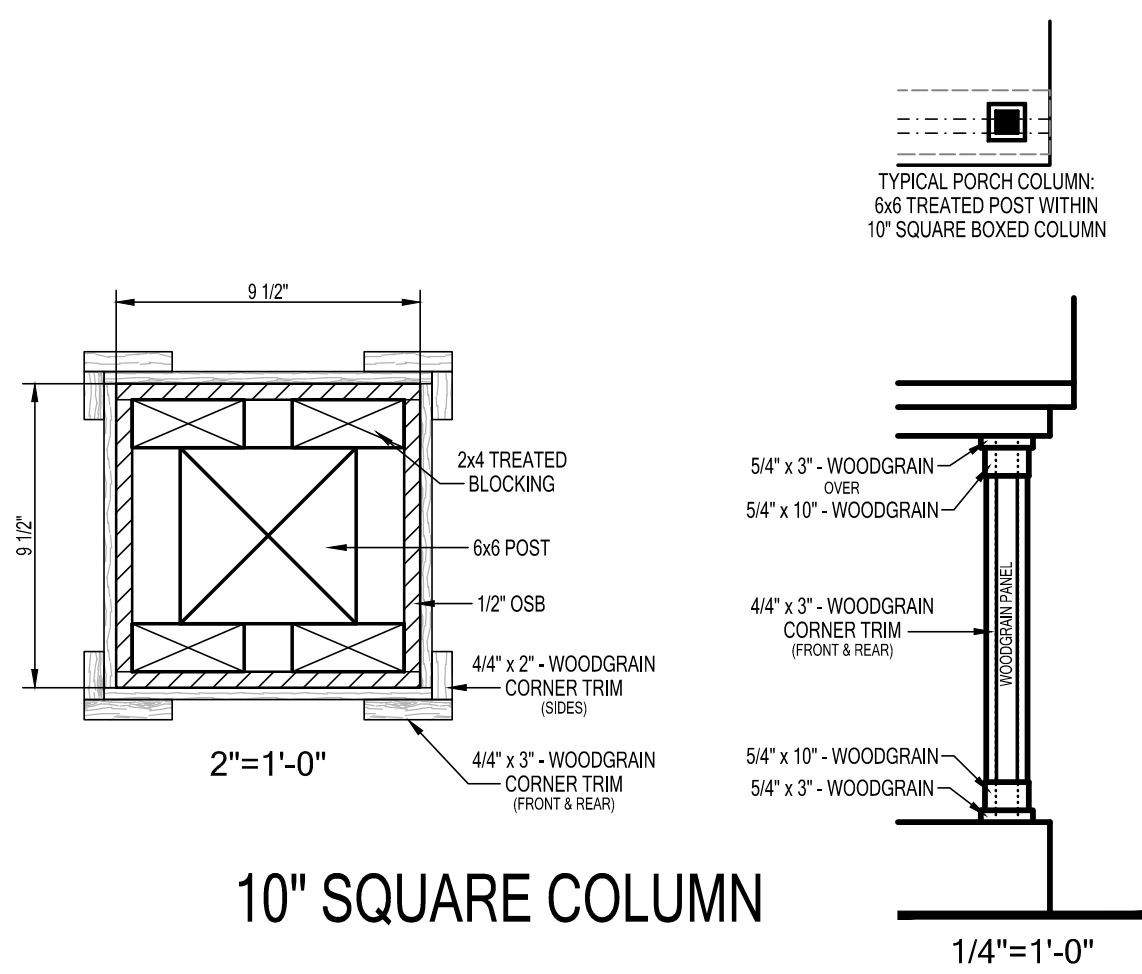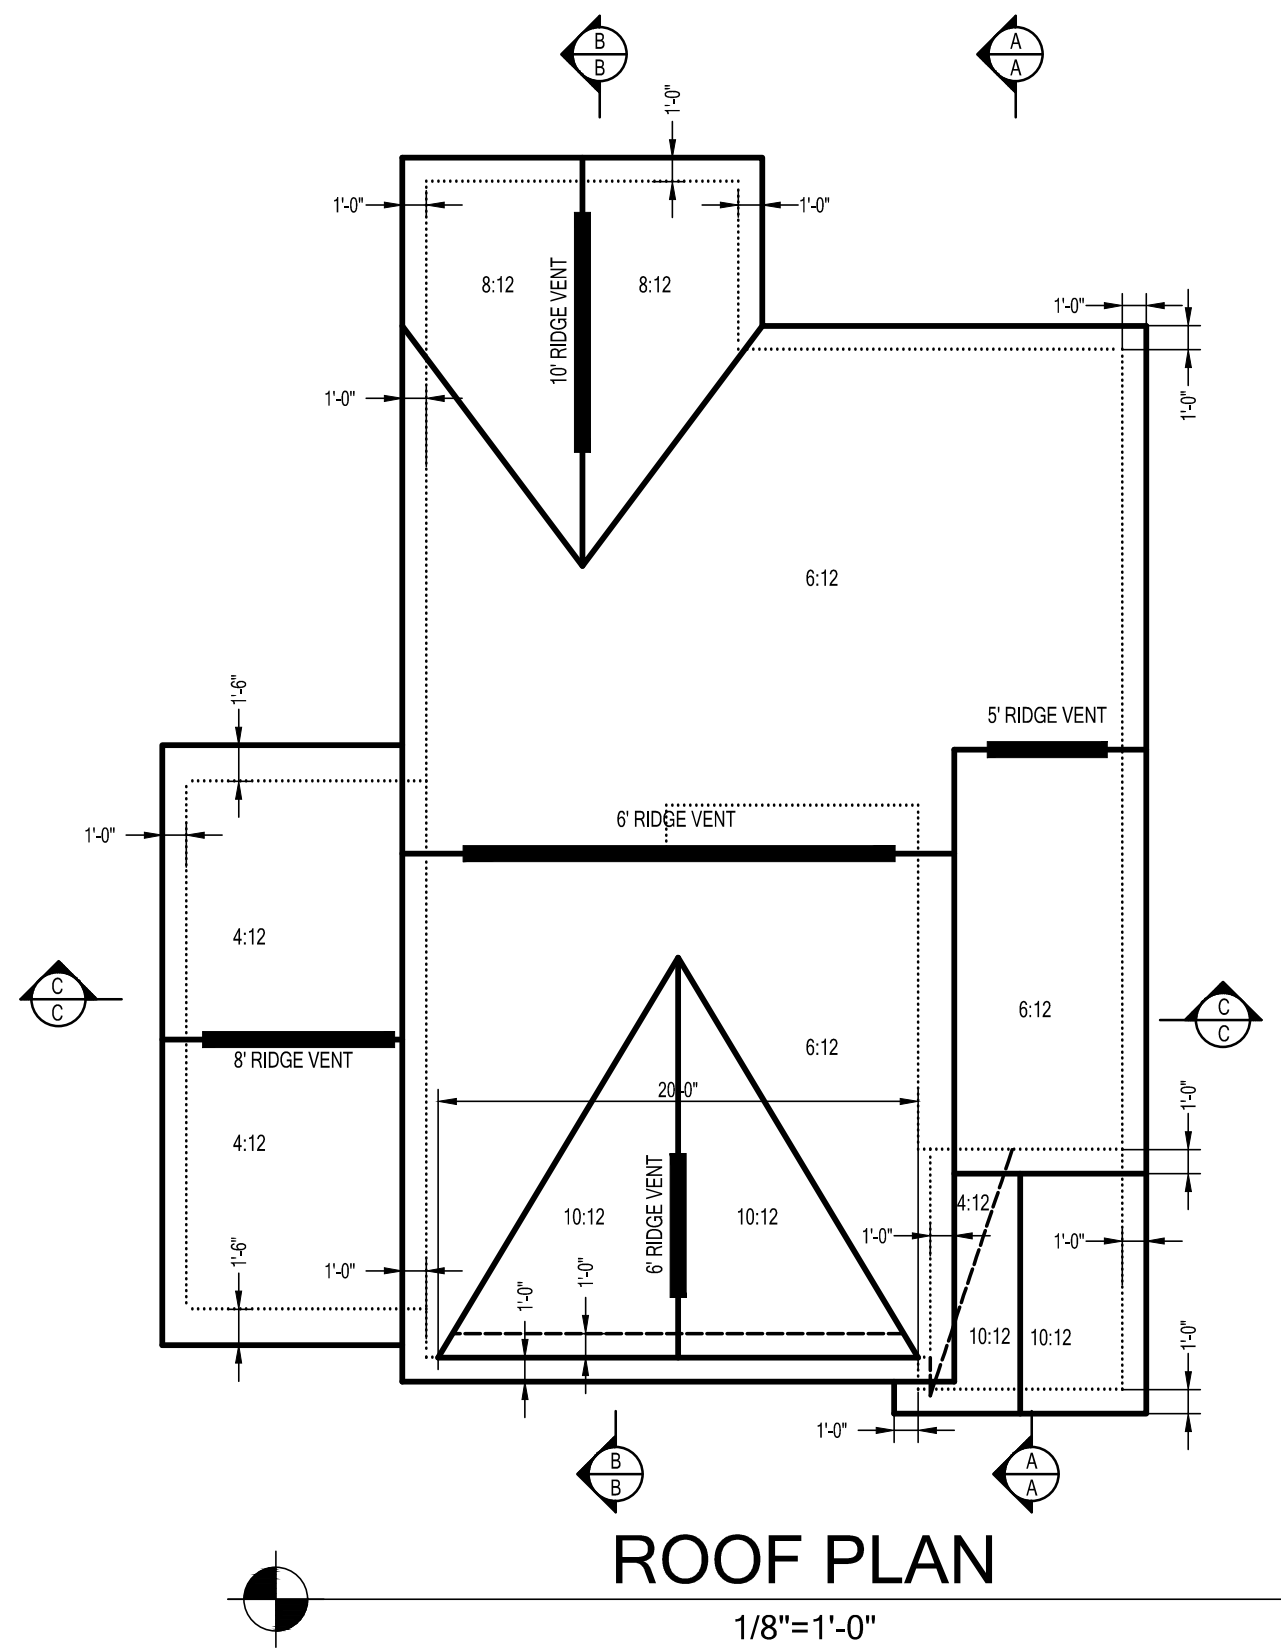


SIDING LEGEND	
REF	PRODUCT
(A)	LAP SIDING "A"
(B)	LAP SIDING "B"
(C)	NOT USED
(D)	5" TRIM



PINE X303
ELEVATION C

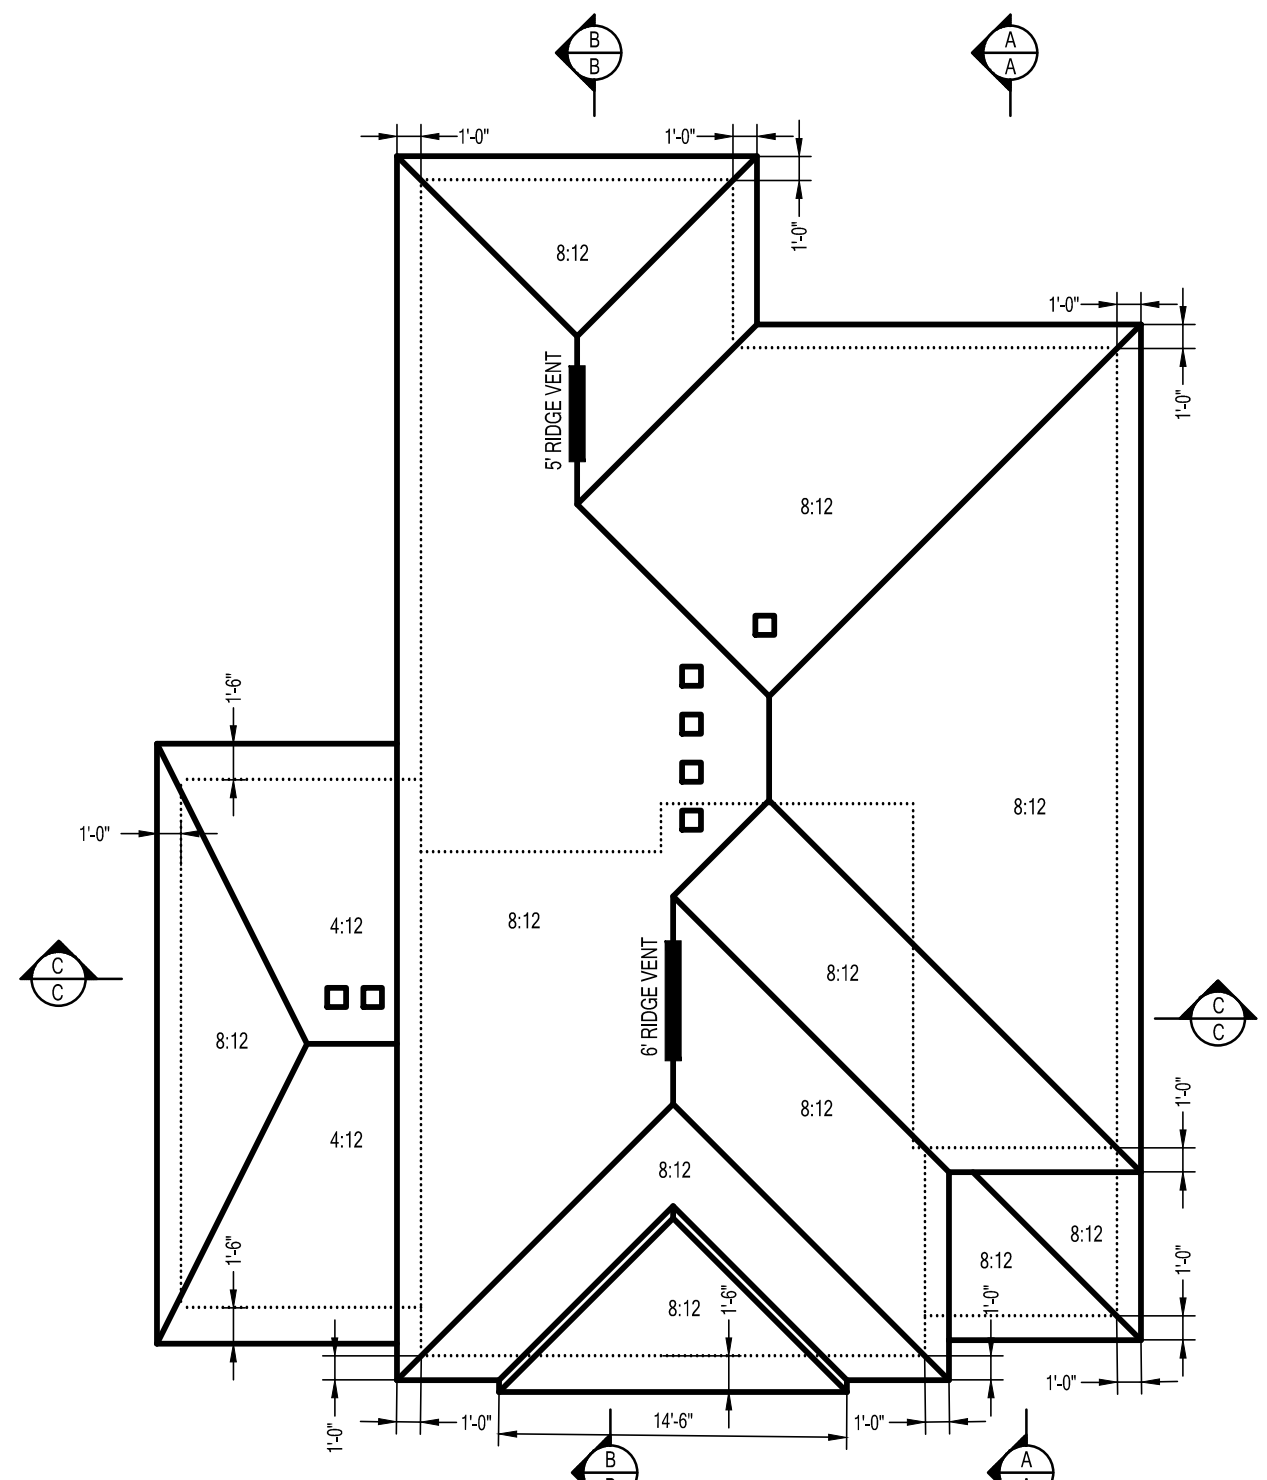

ROOF PLAN
1/8"=1'-0"

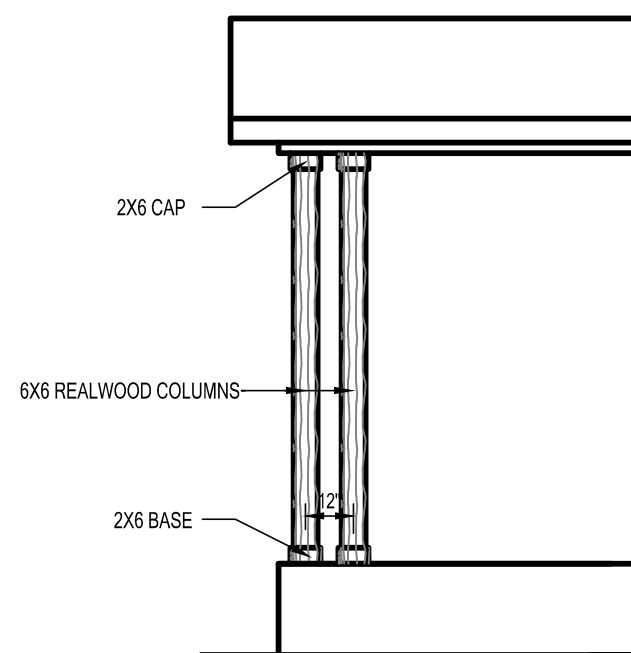


PORCH COLUMN
DETAIL
1/4"=1'-0"




PINE X303
ELEVATION C


23 SQ. FT. STONE (6.7%)

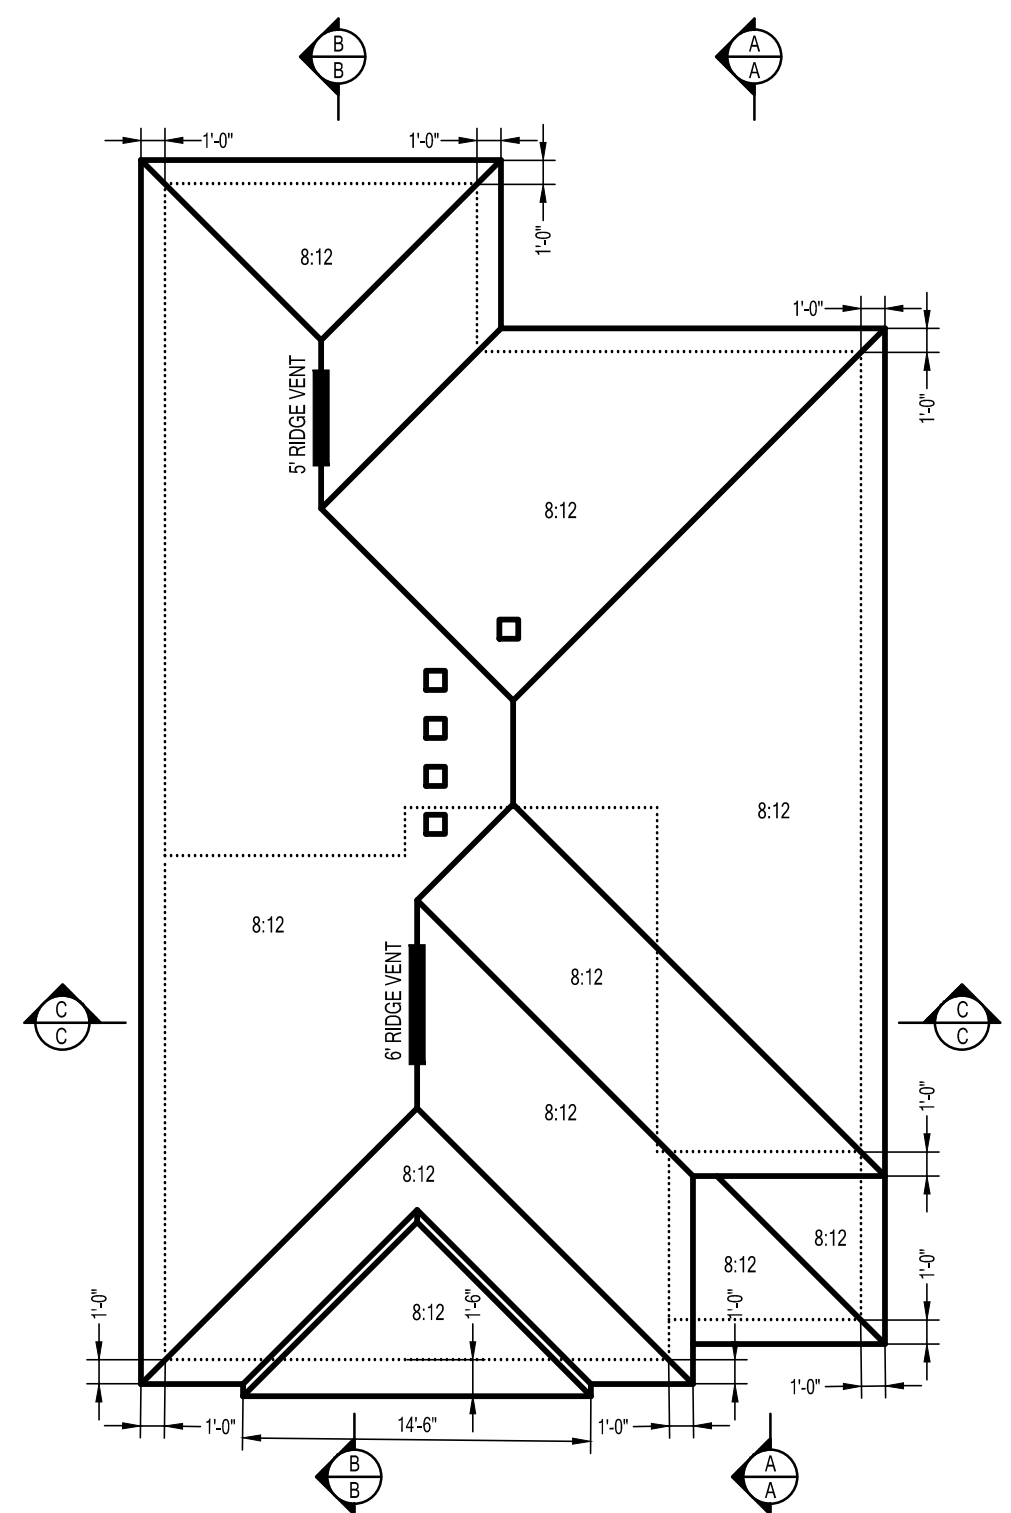

ROOF PLAN
1/8"=1'-0"



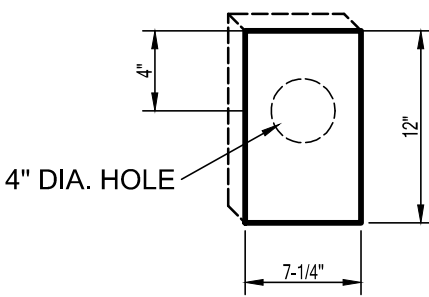


BLOCKING AT
LIGHT FIXTURES
1/2"=1'-0"



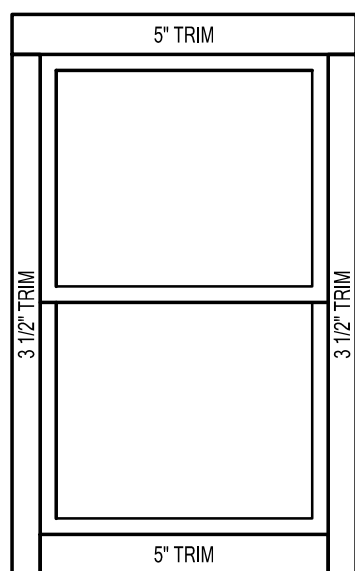


TYPICAL WDW & DOOR TRIM
AT FRONT ONLY
1/2"=1'-0"




SIDING LEGEND	
REF	PRODUCT
(A)	LAP SIDING "A"
(B)	LAP SIDING "B"
(C)	NOT USED
(D)	5" TRIM

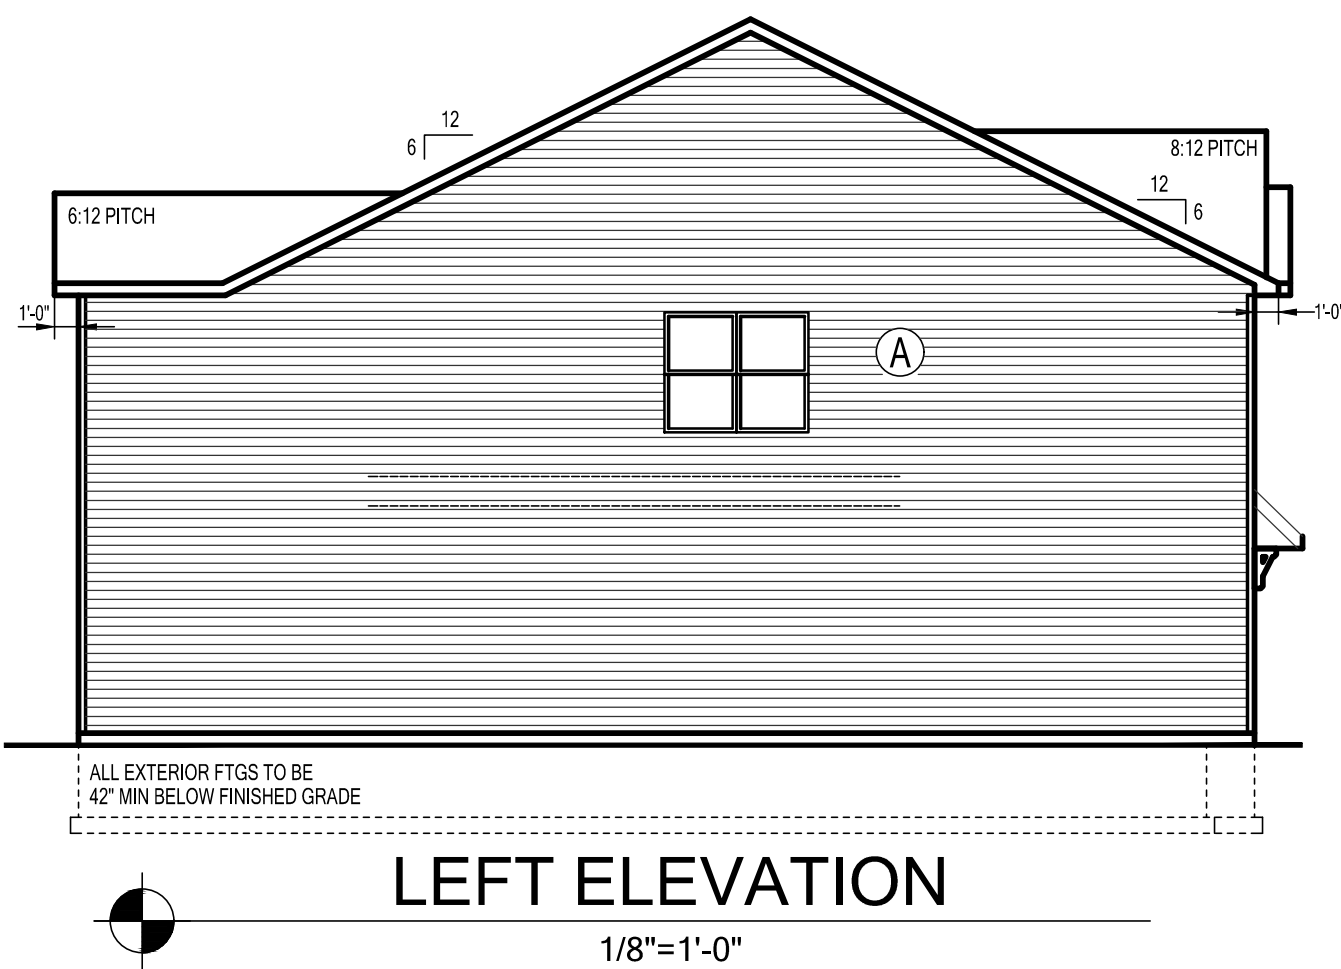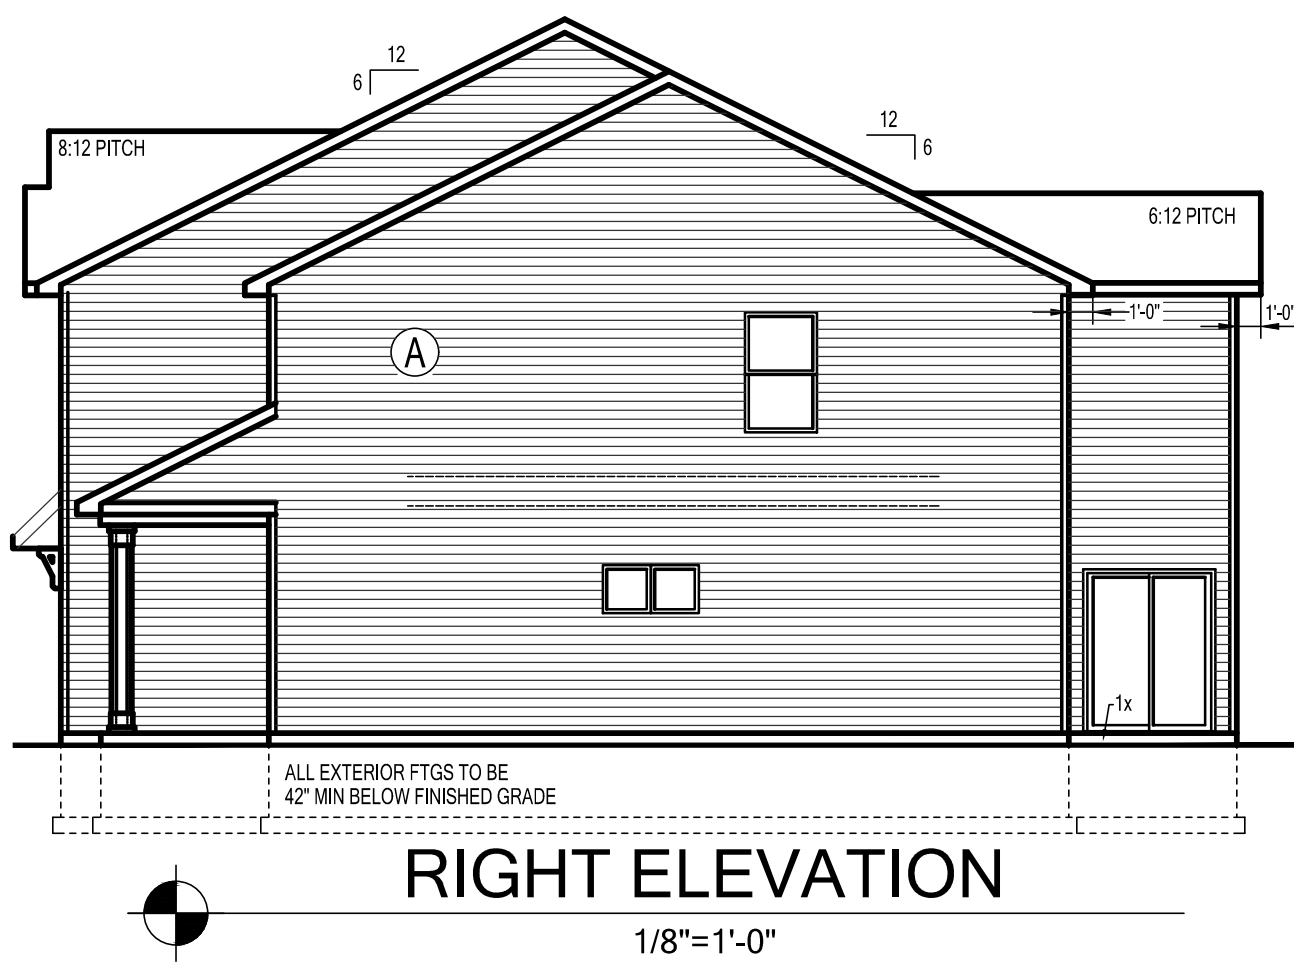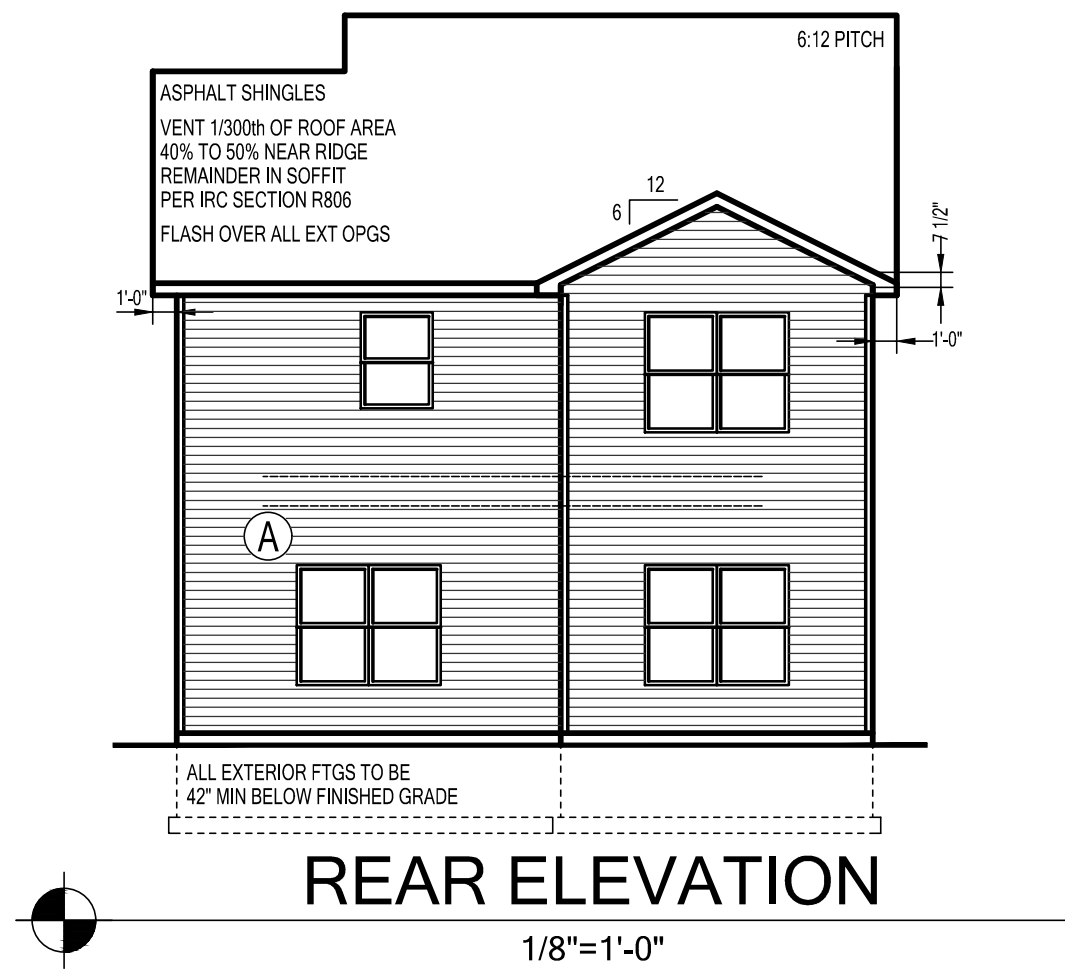




SLAB

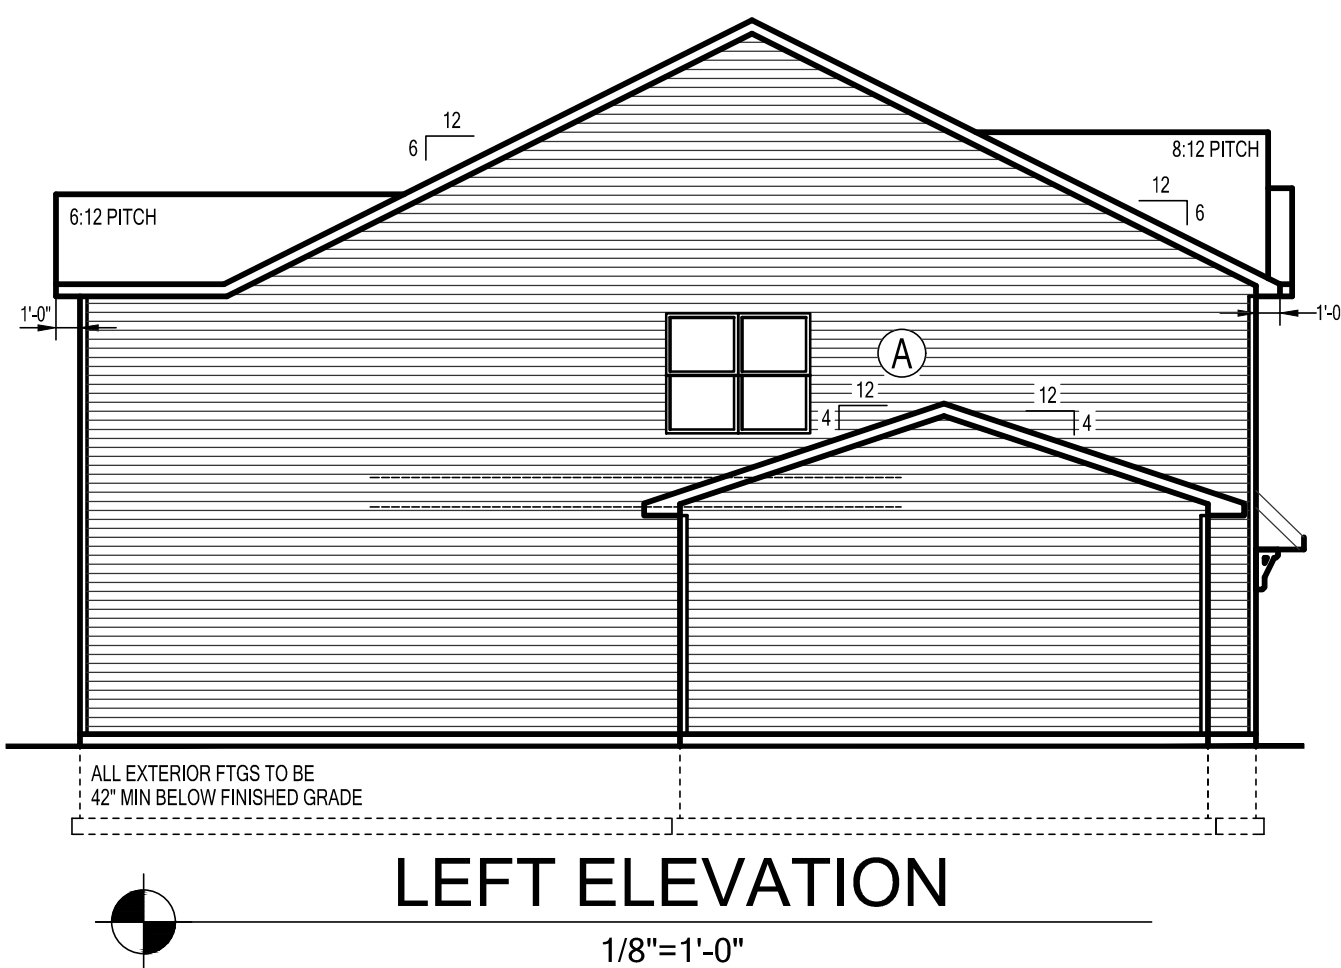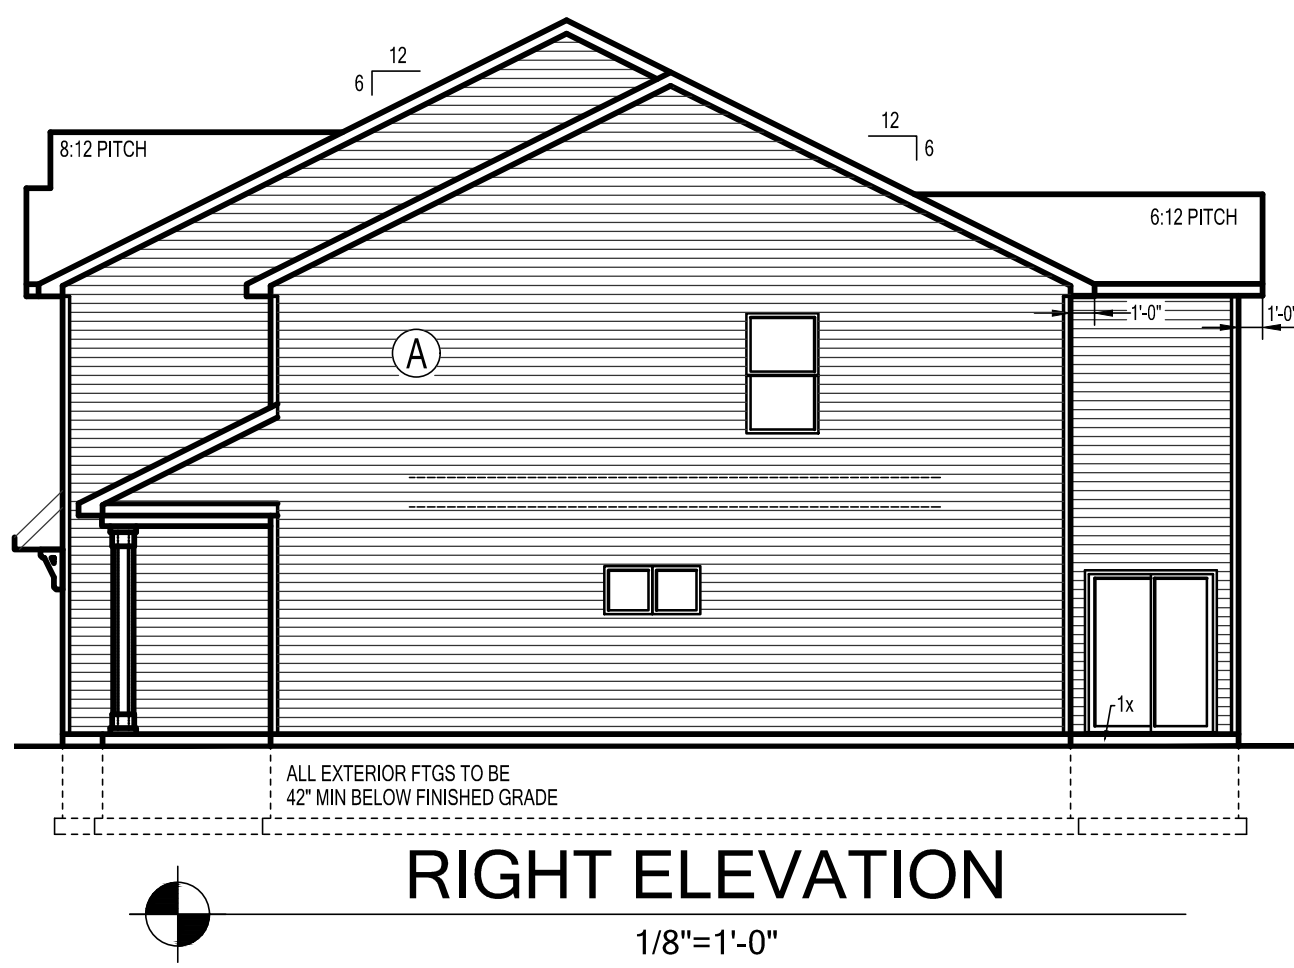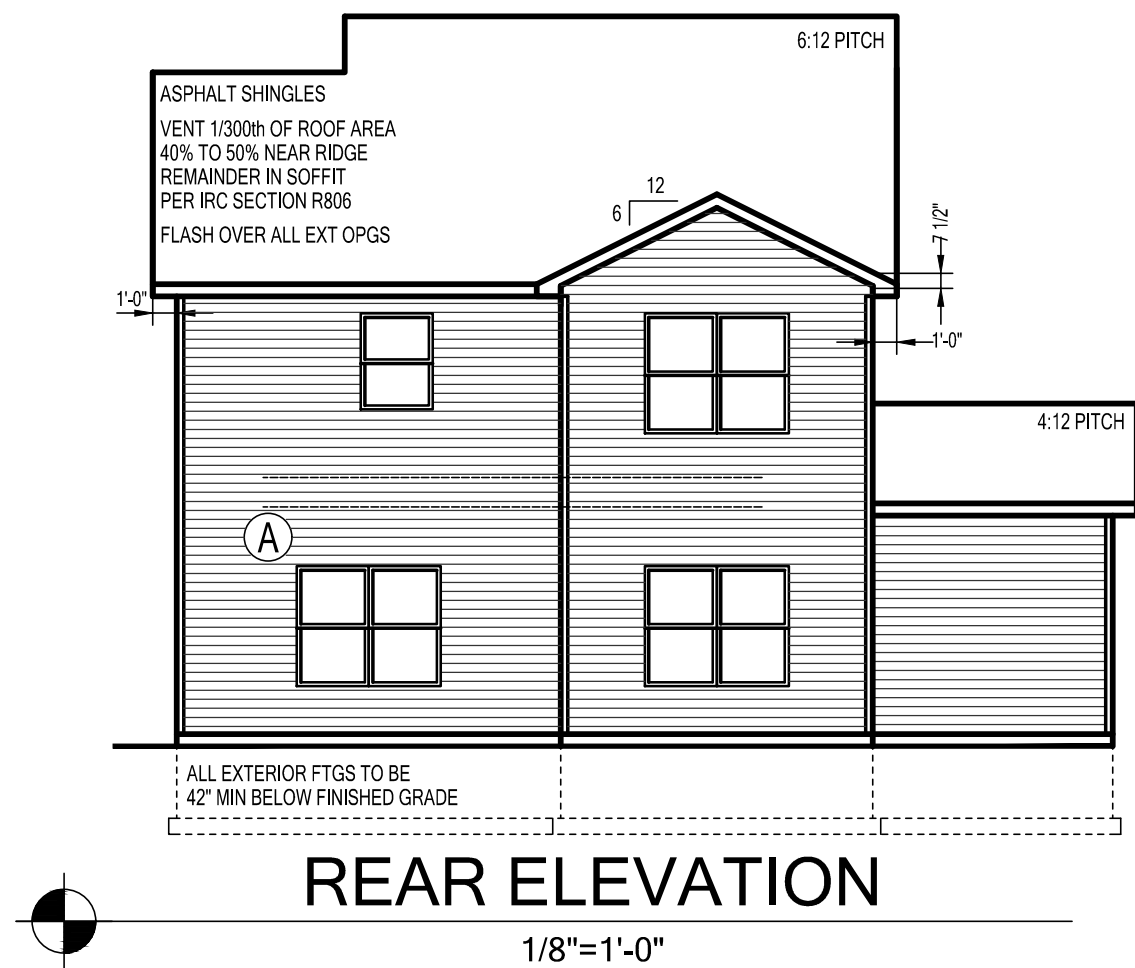




SIDING LEGEND	
REF	PRODUCT
(A)	LAP SIDING "A"
(B)	LAP SIDING "B"
(C)	NOT USED
(D)	5" TRIM

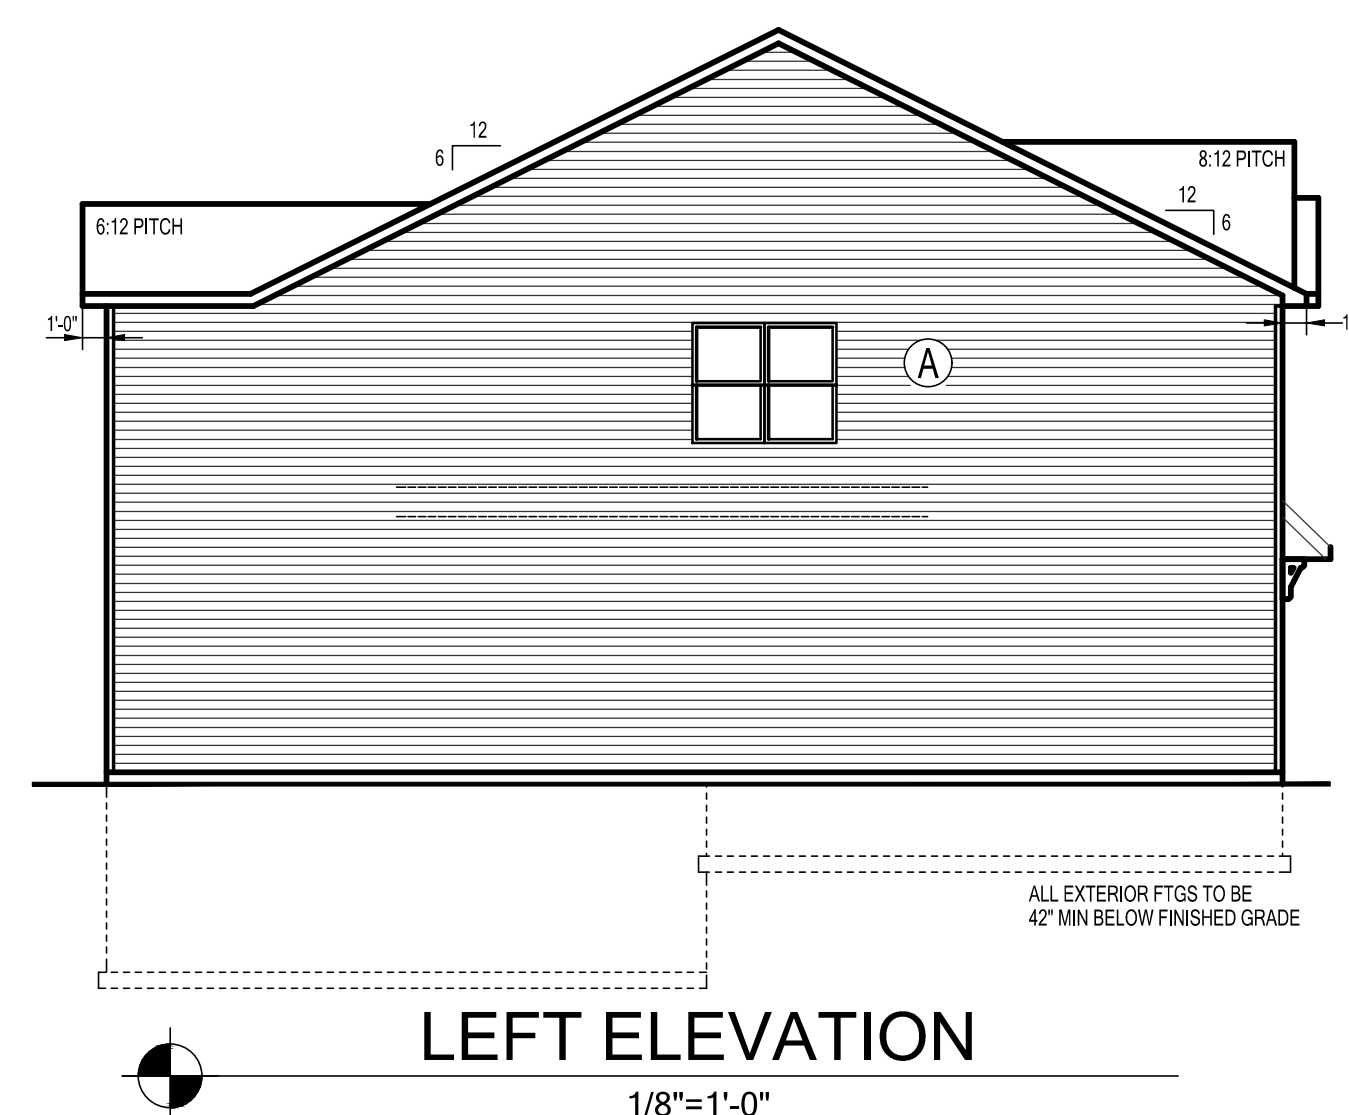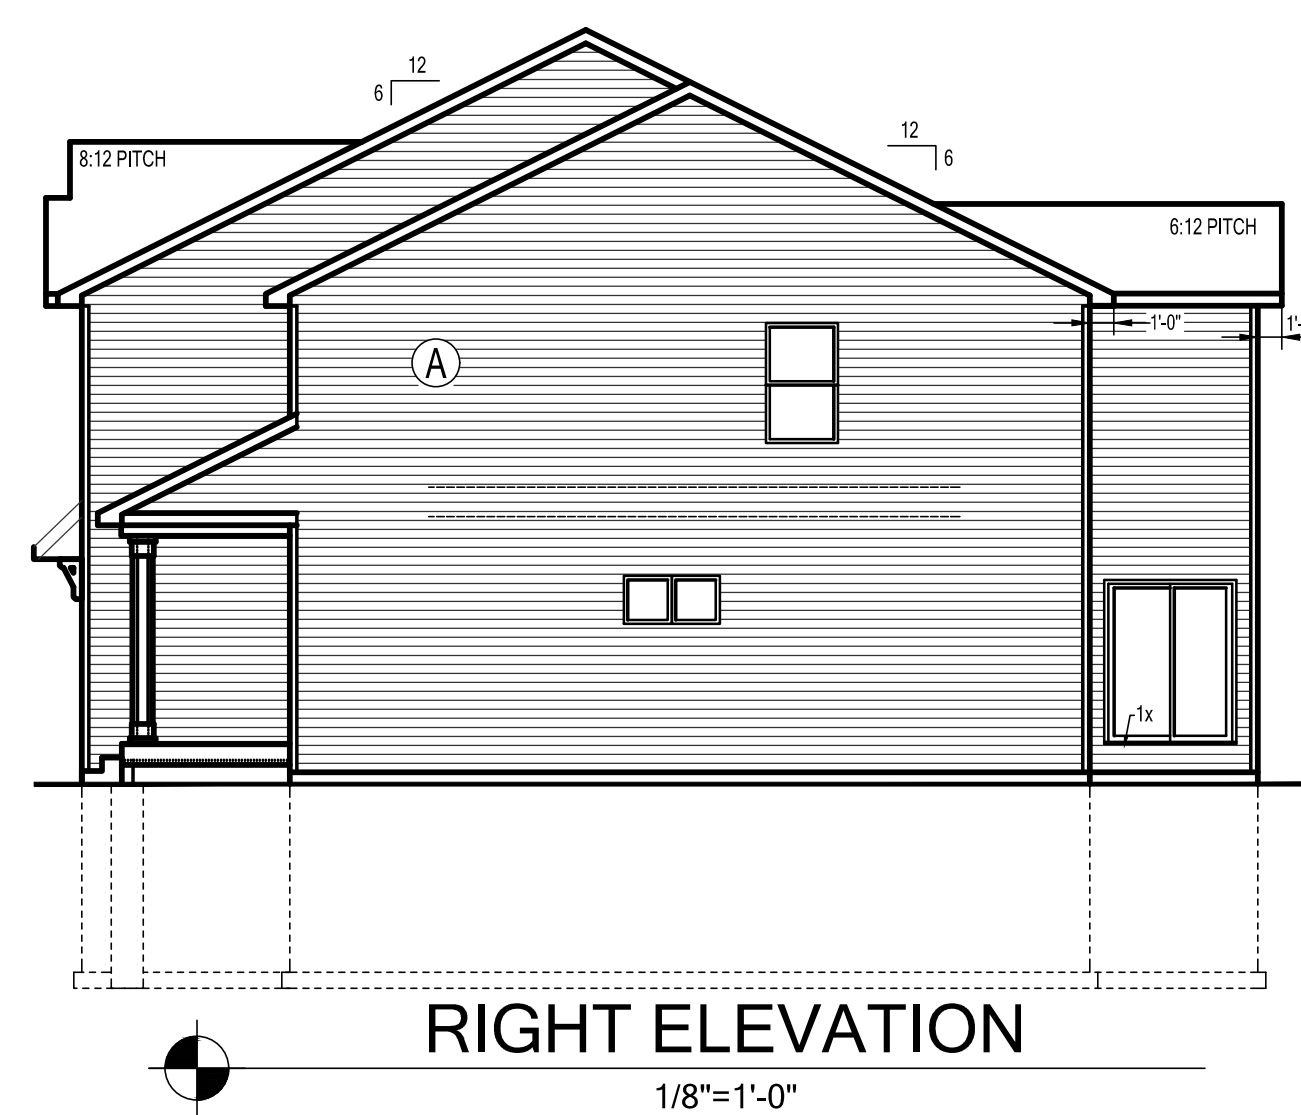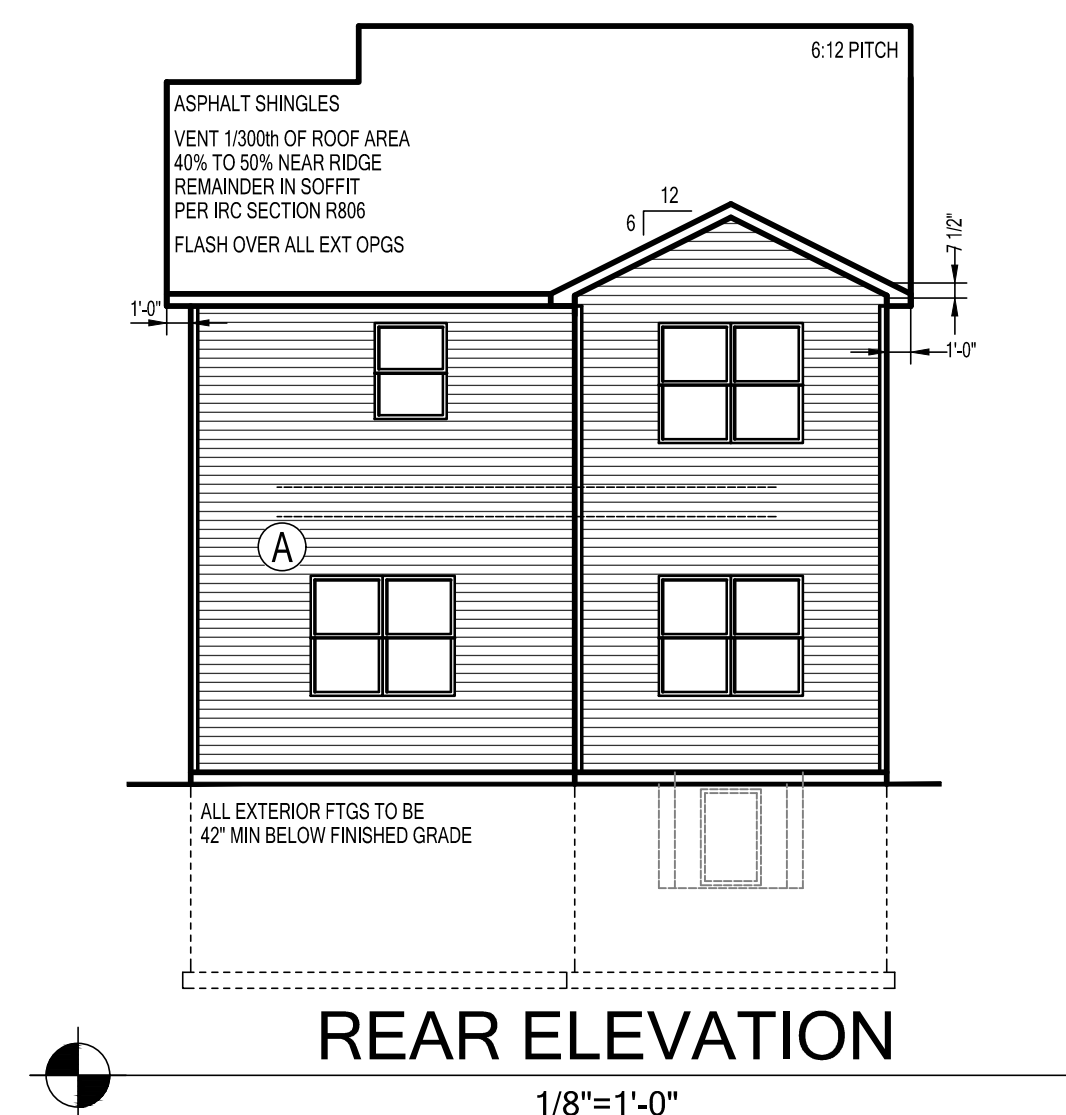

FULL

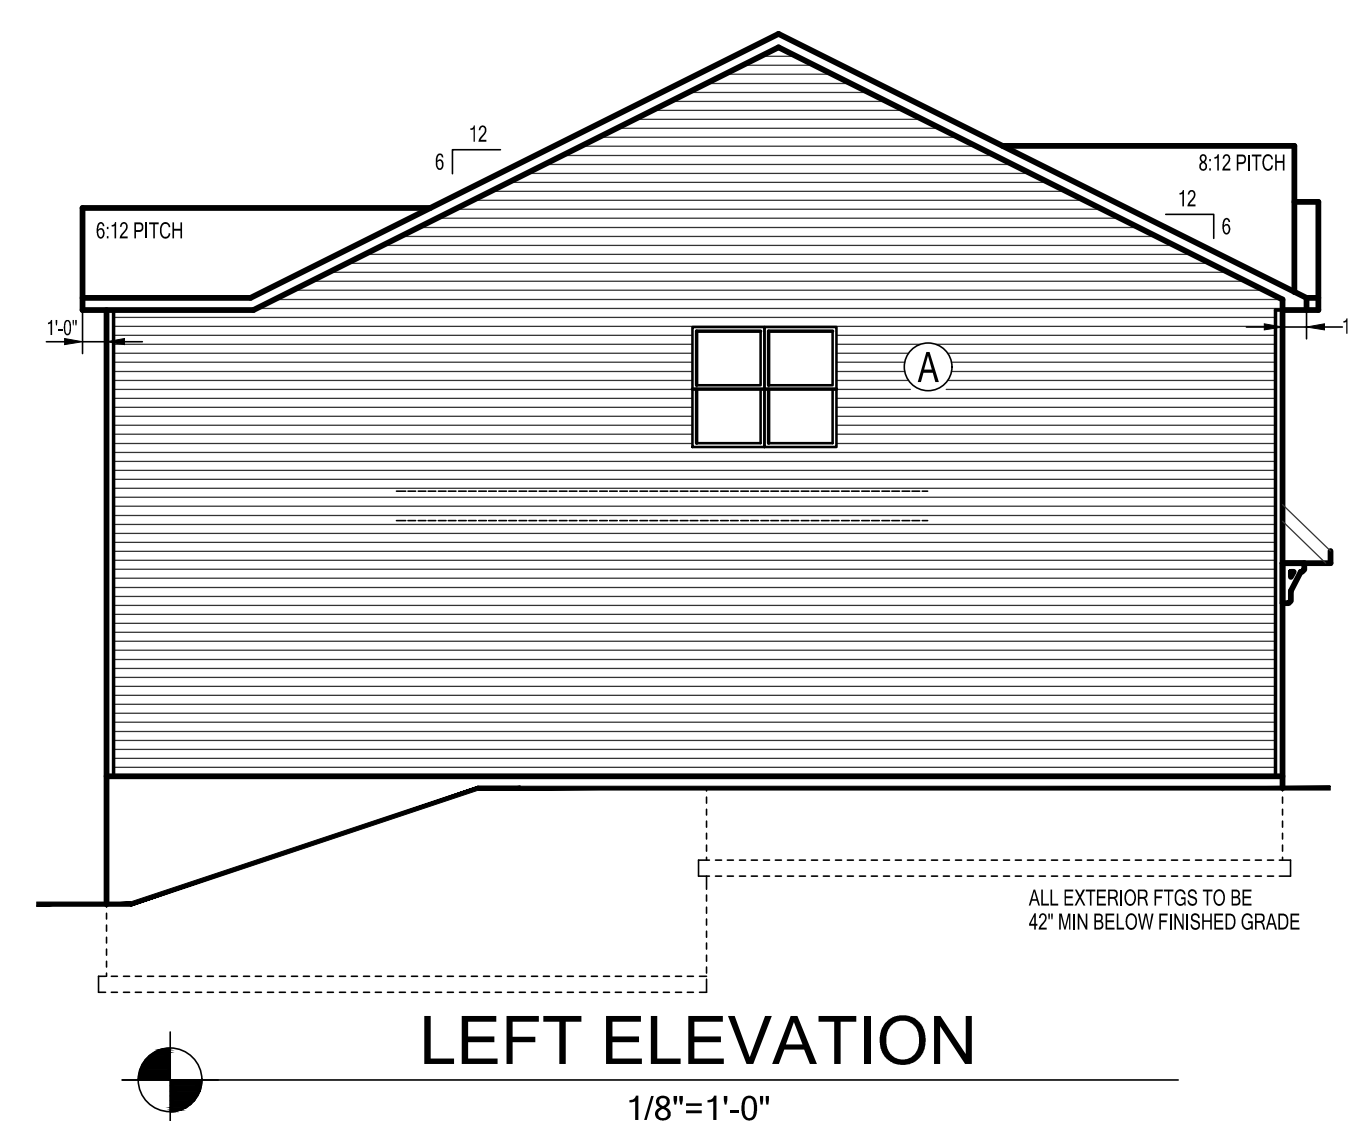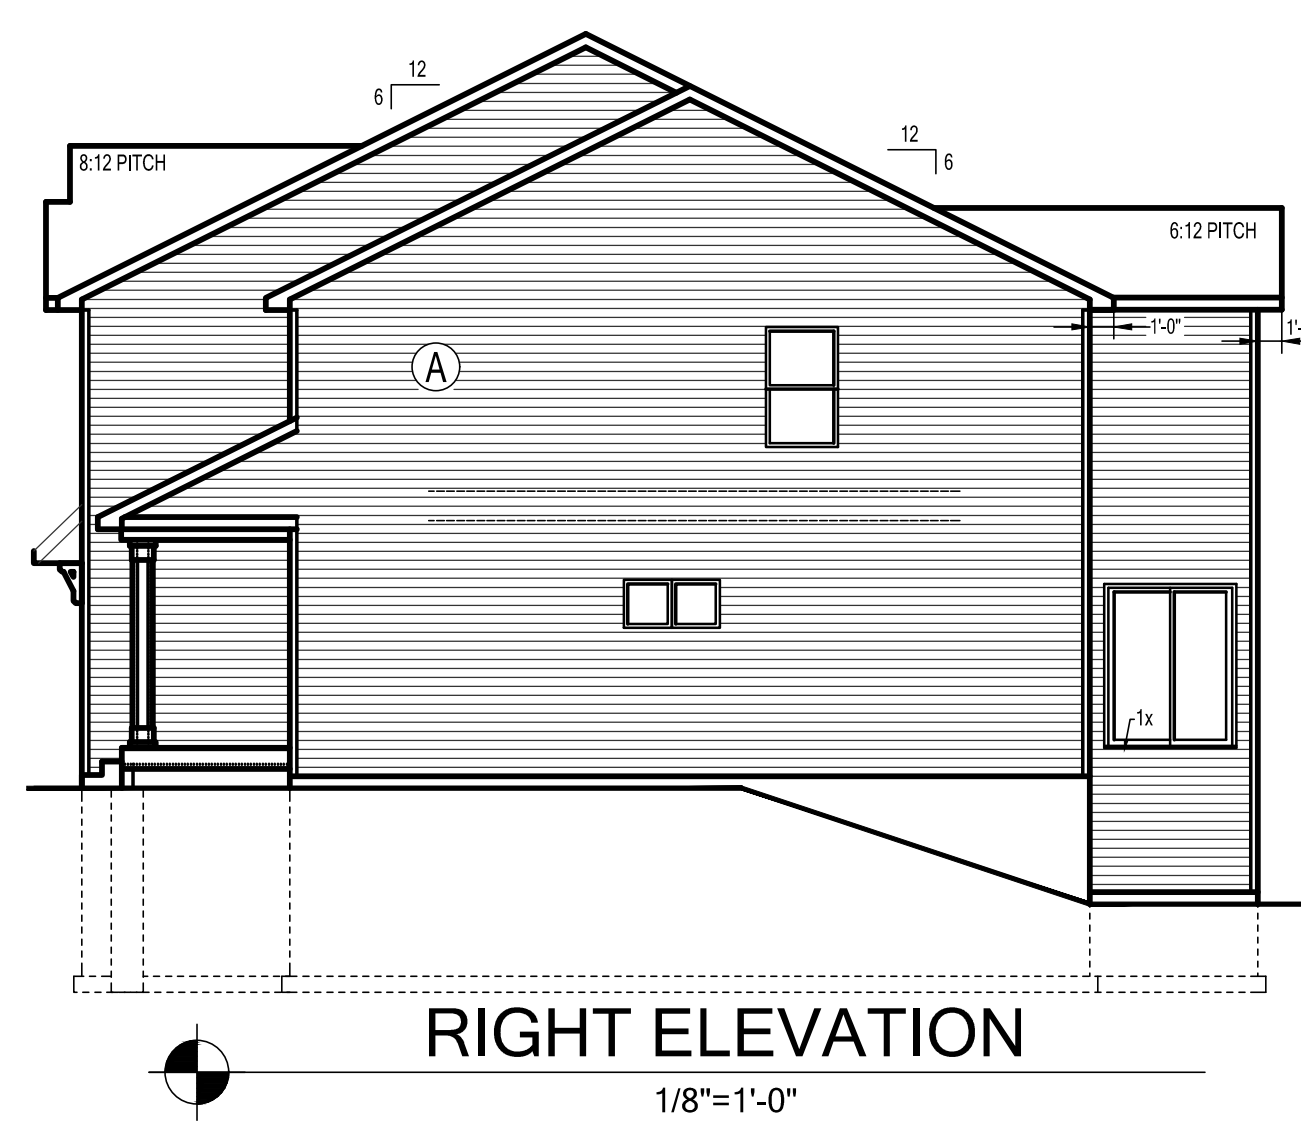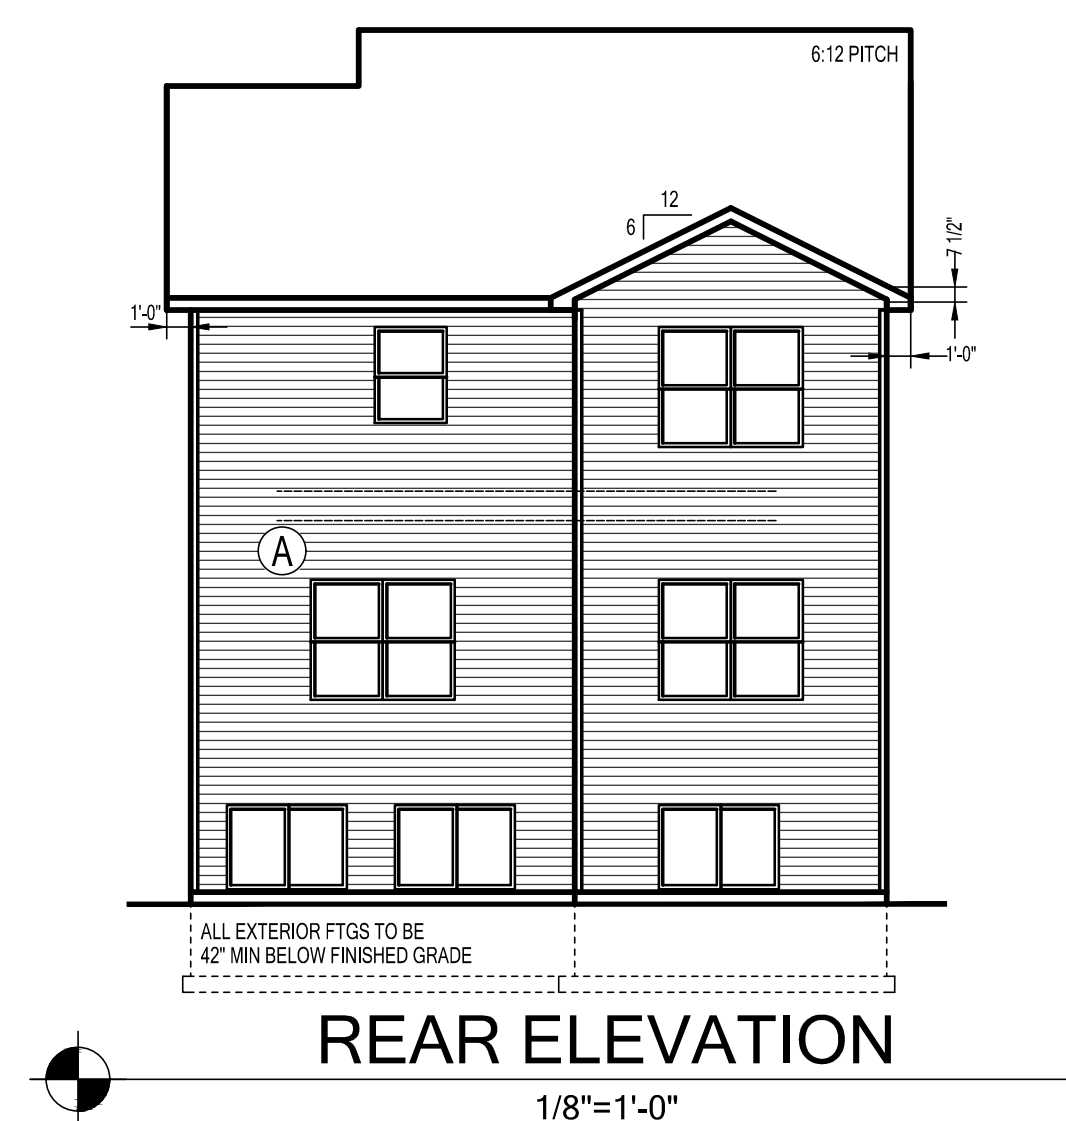




LOOKOUT

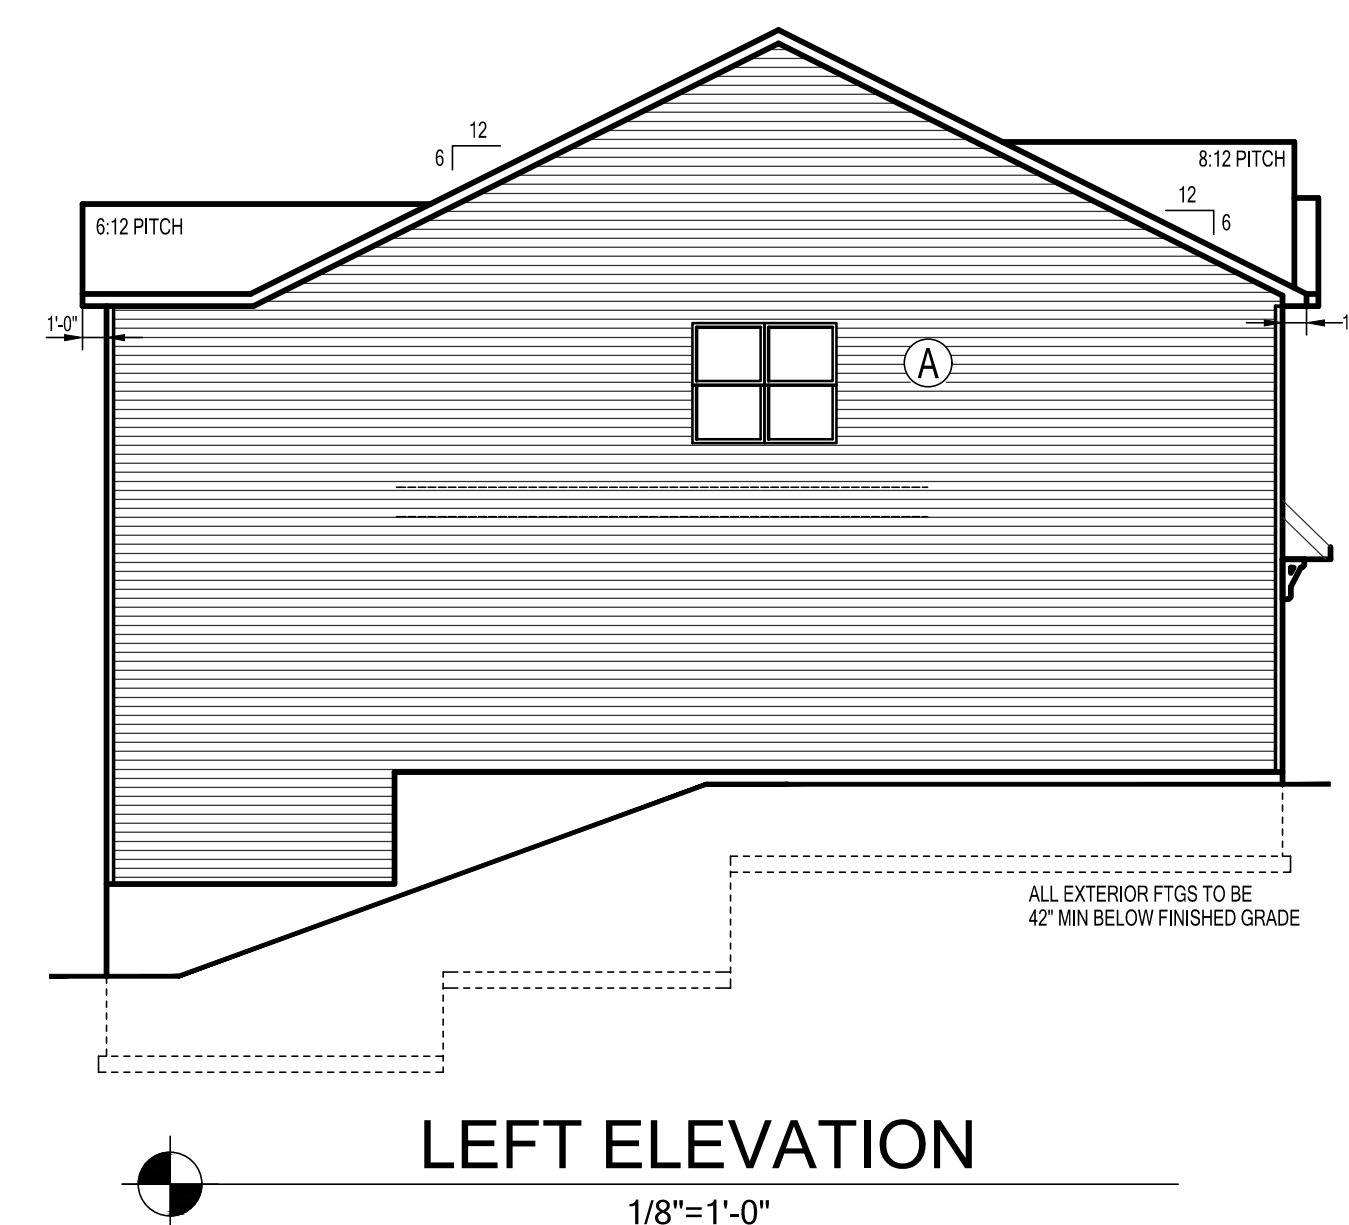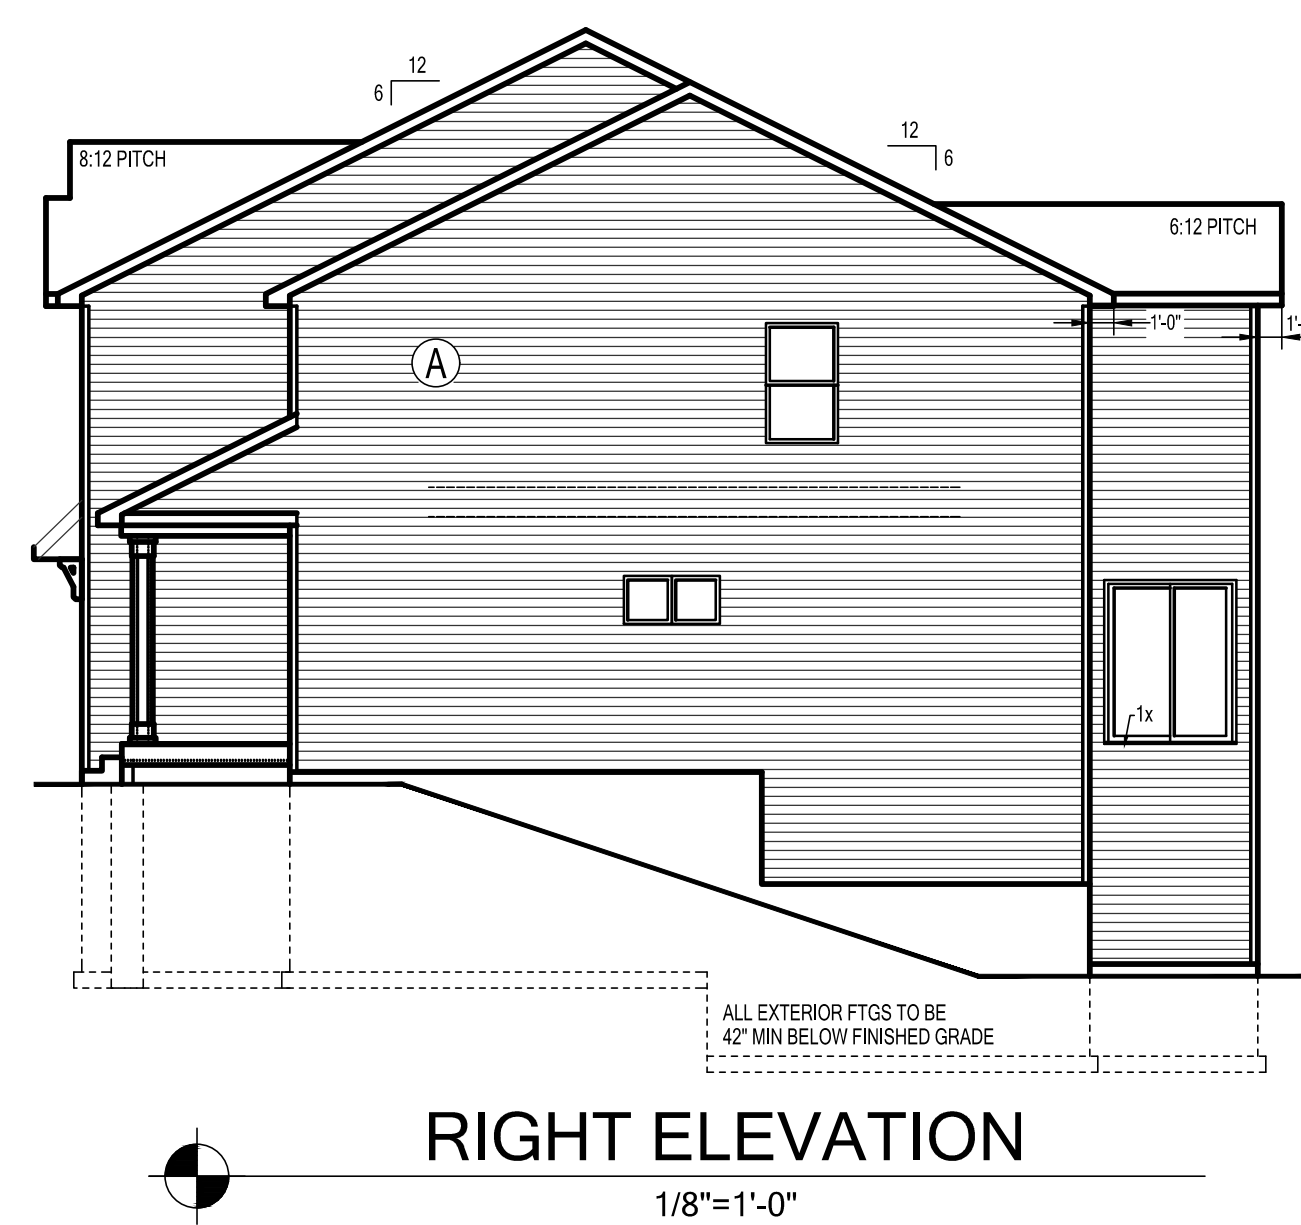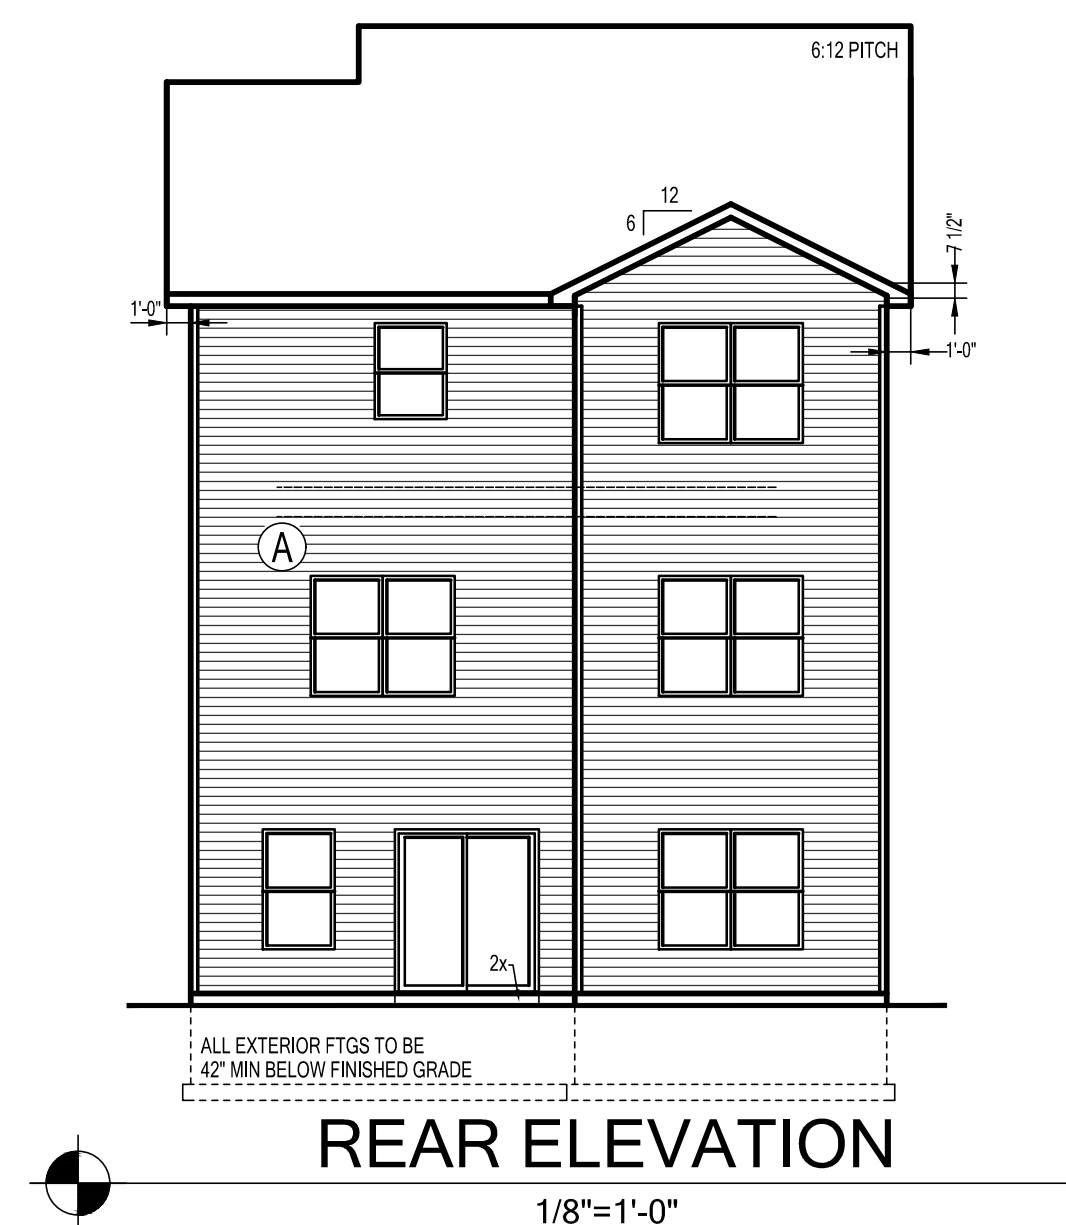




WALKOUT

SIDING LEGEND	
REF	PRODUCT
(A)	LAP SIDING "A"
(B)	LAP SIDING "B"
(C)	NOT USED
(D)	5" TRIM




X323-PINE-A-GL-BSMT	1A /
DRAWN: 4-8-2020-MG	

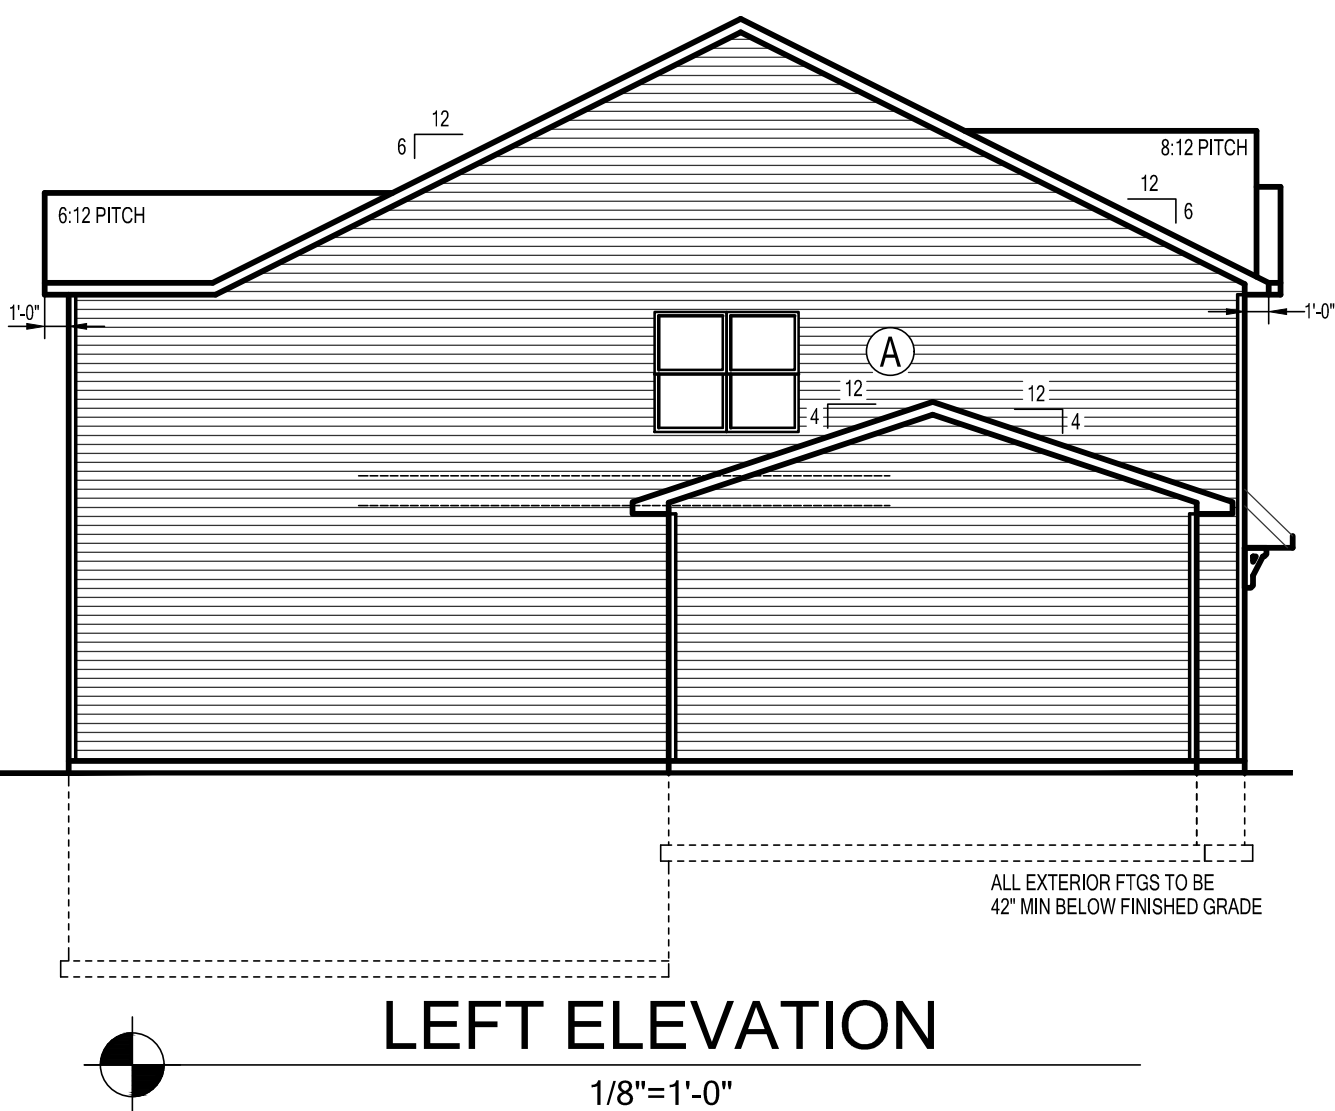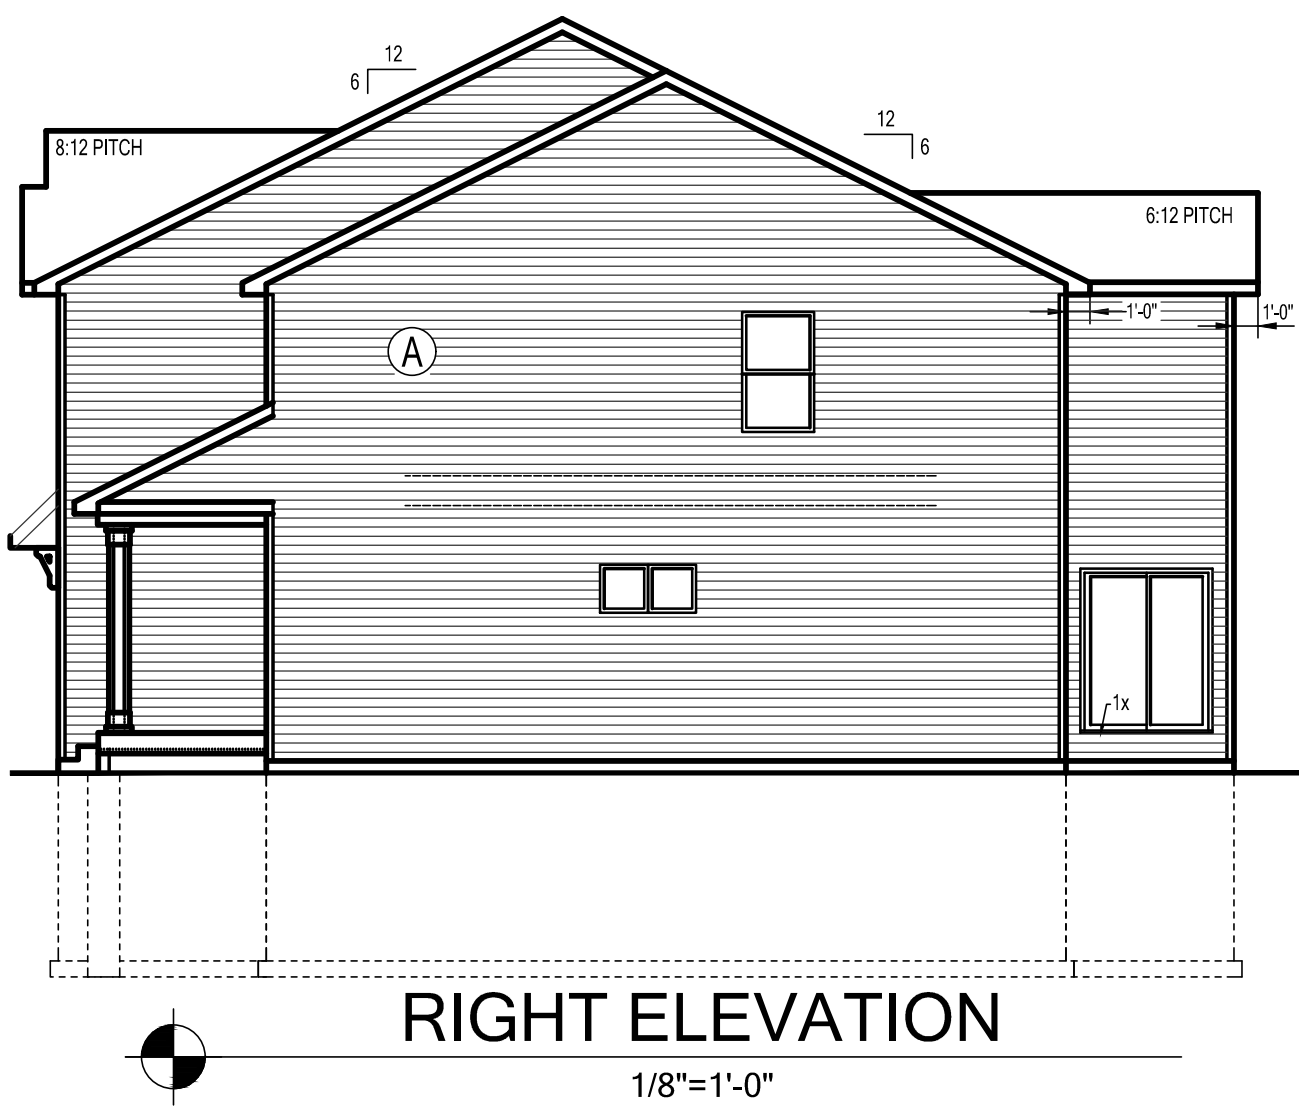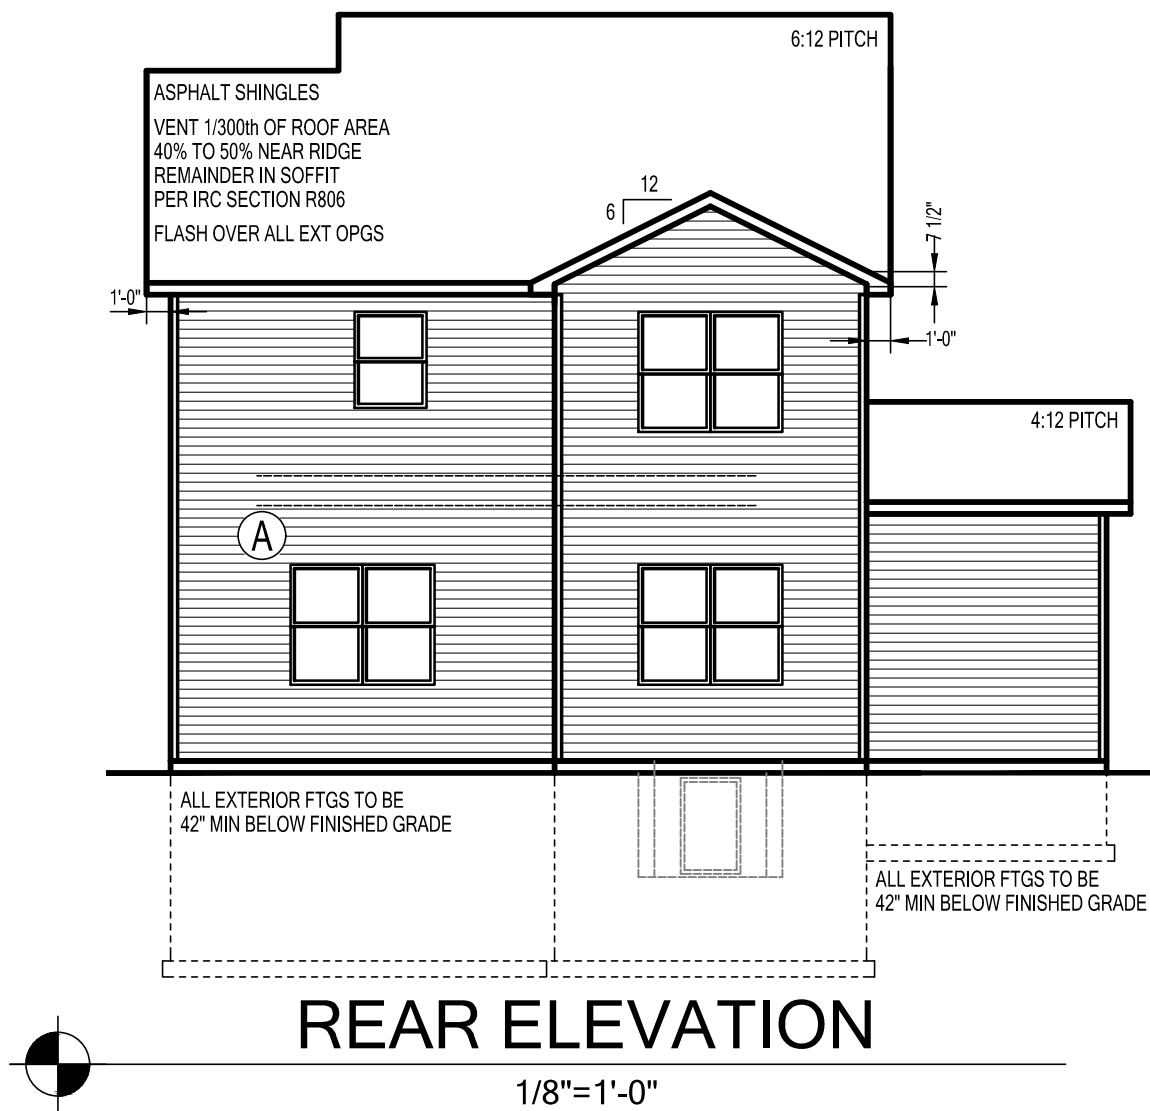

FULL

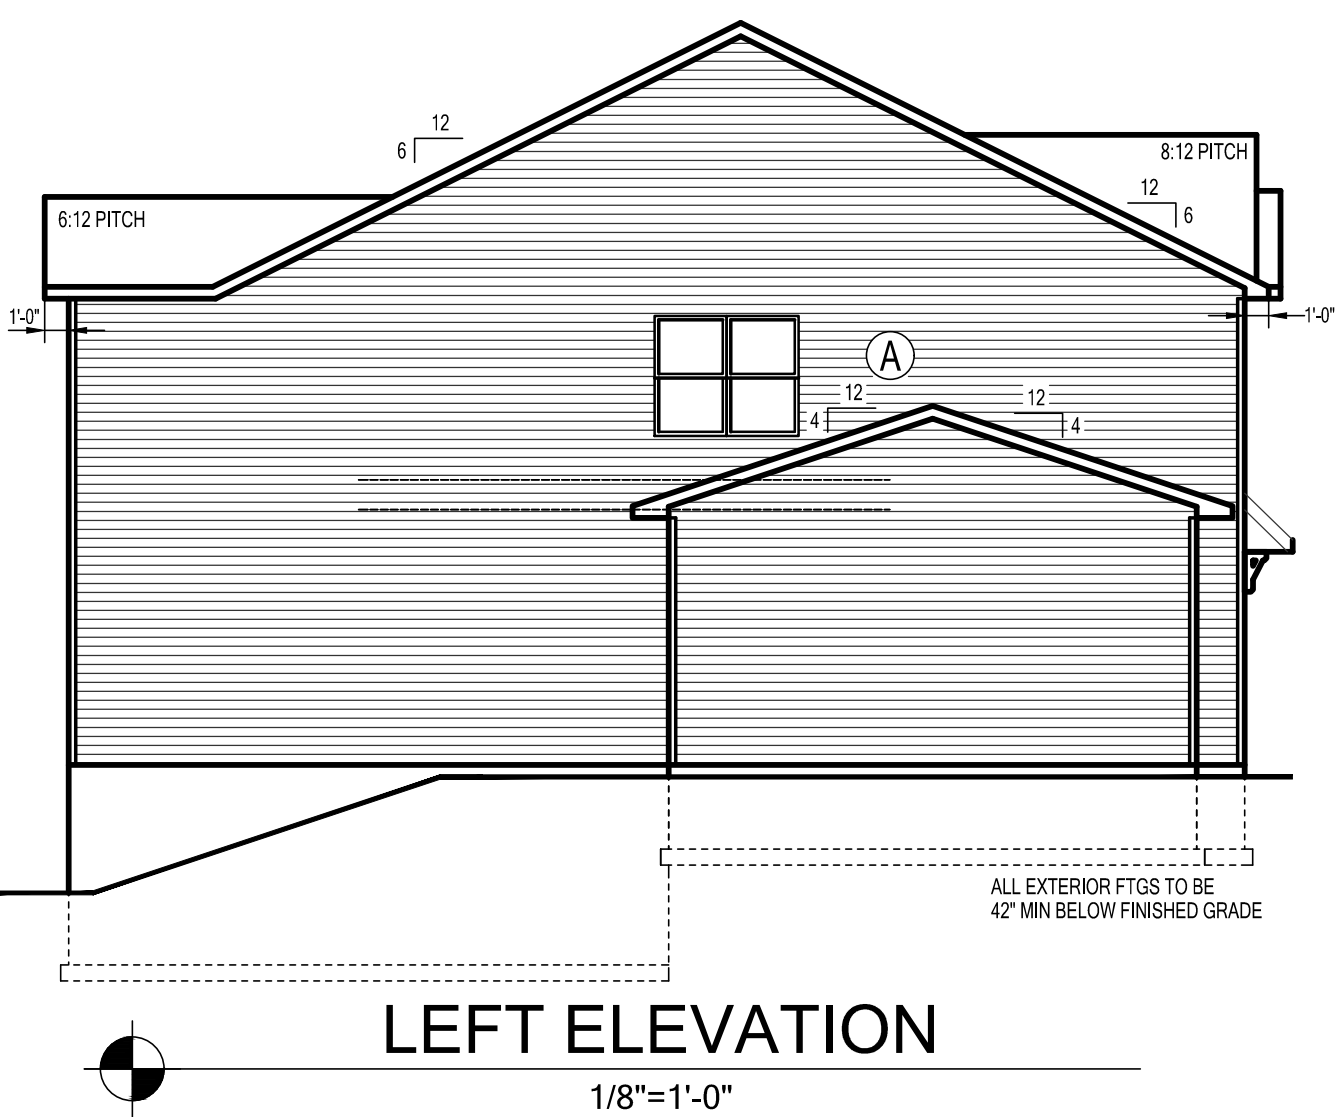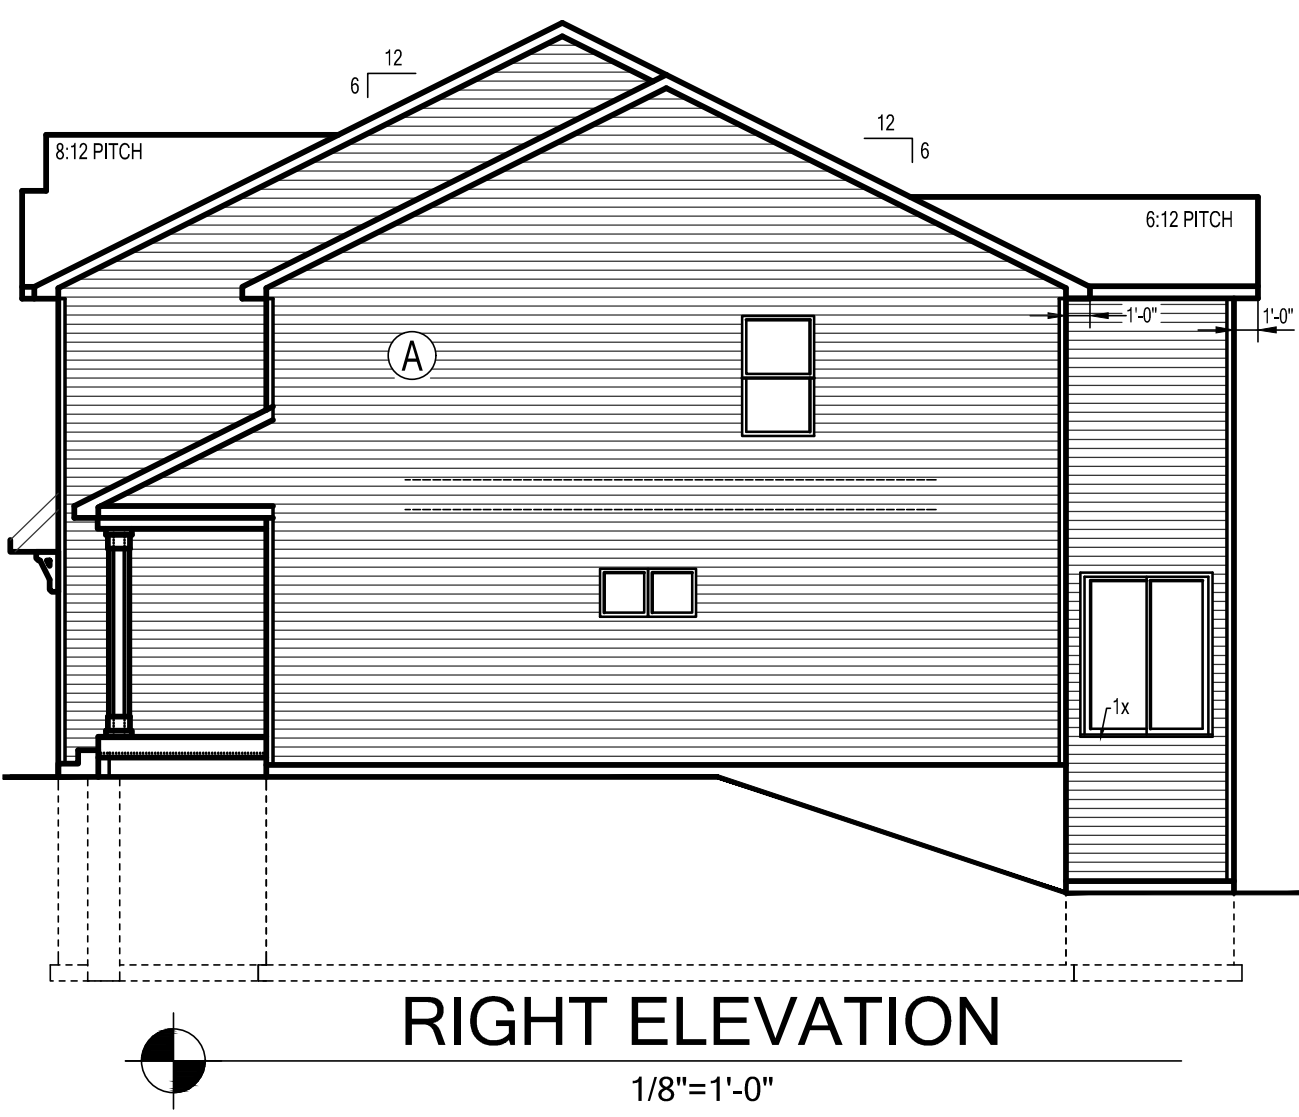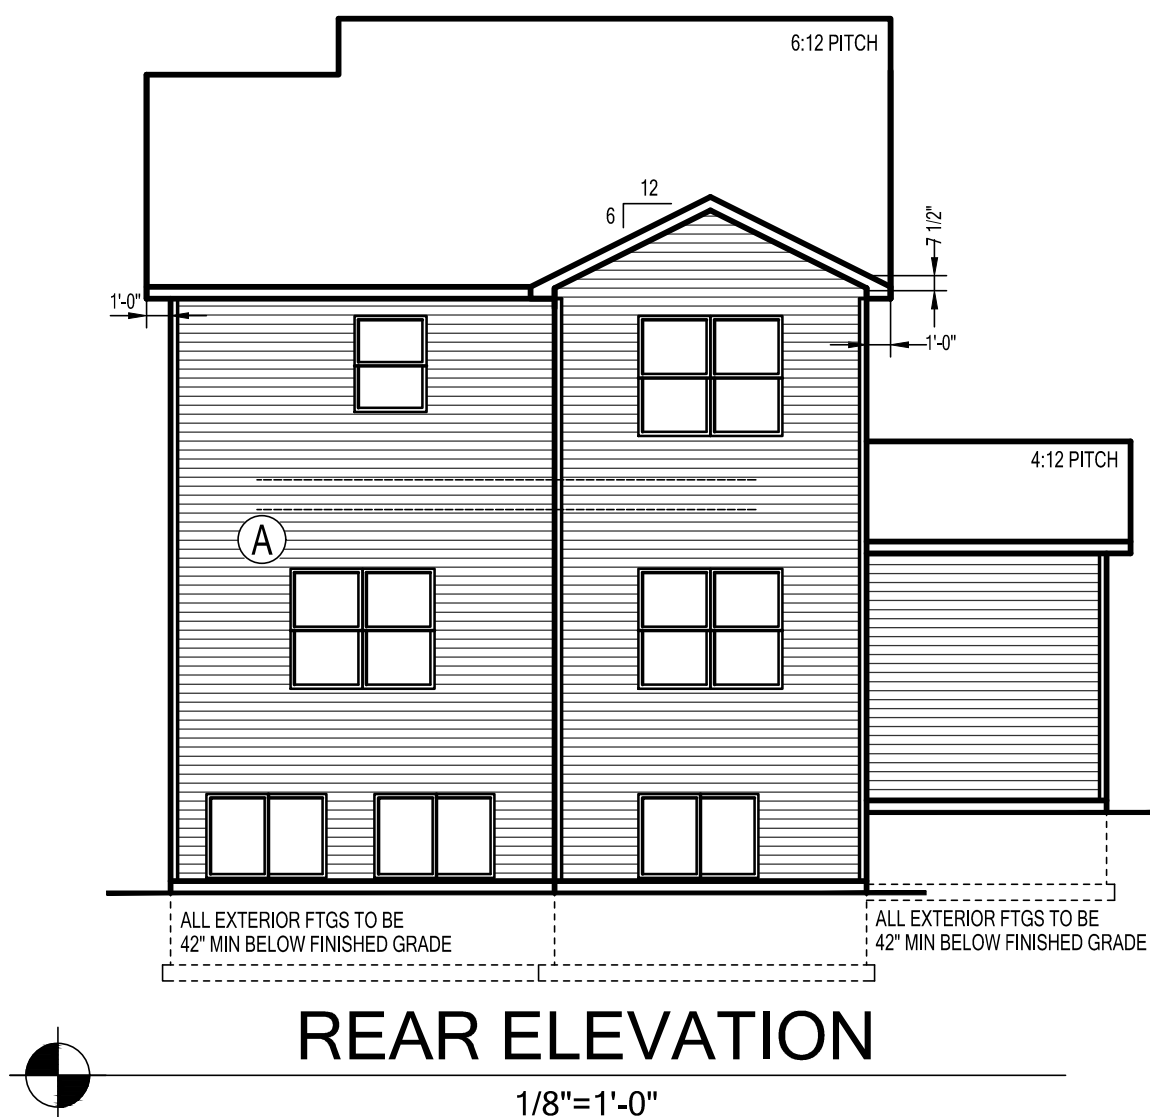

LOOKOUT

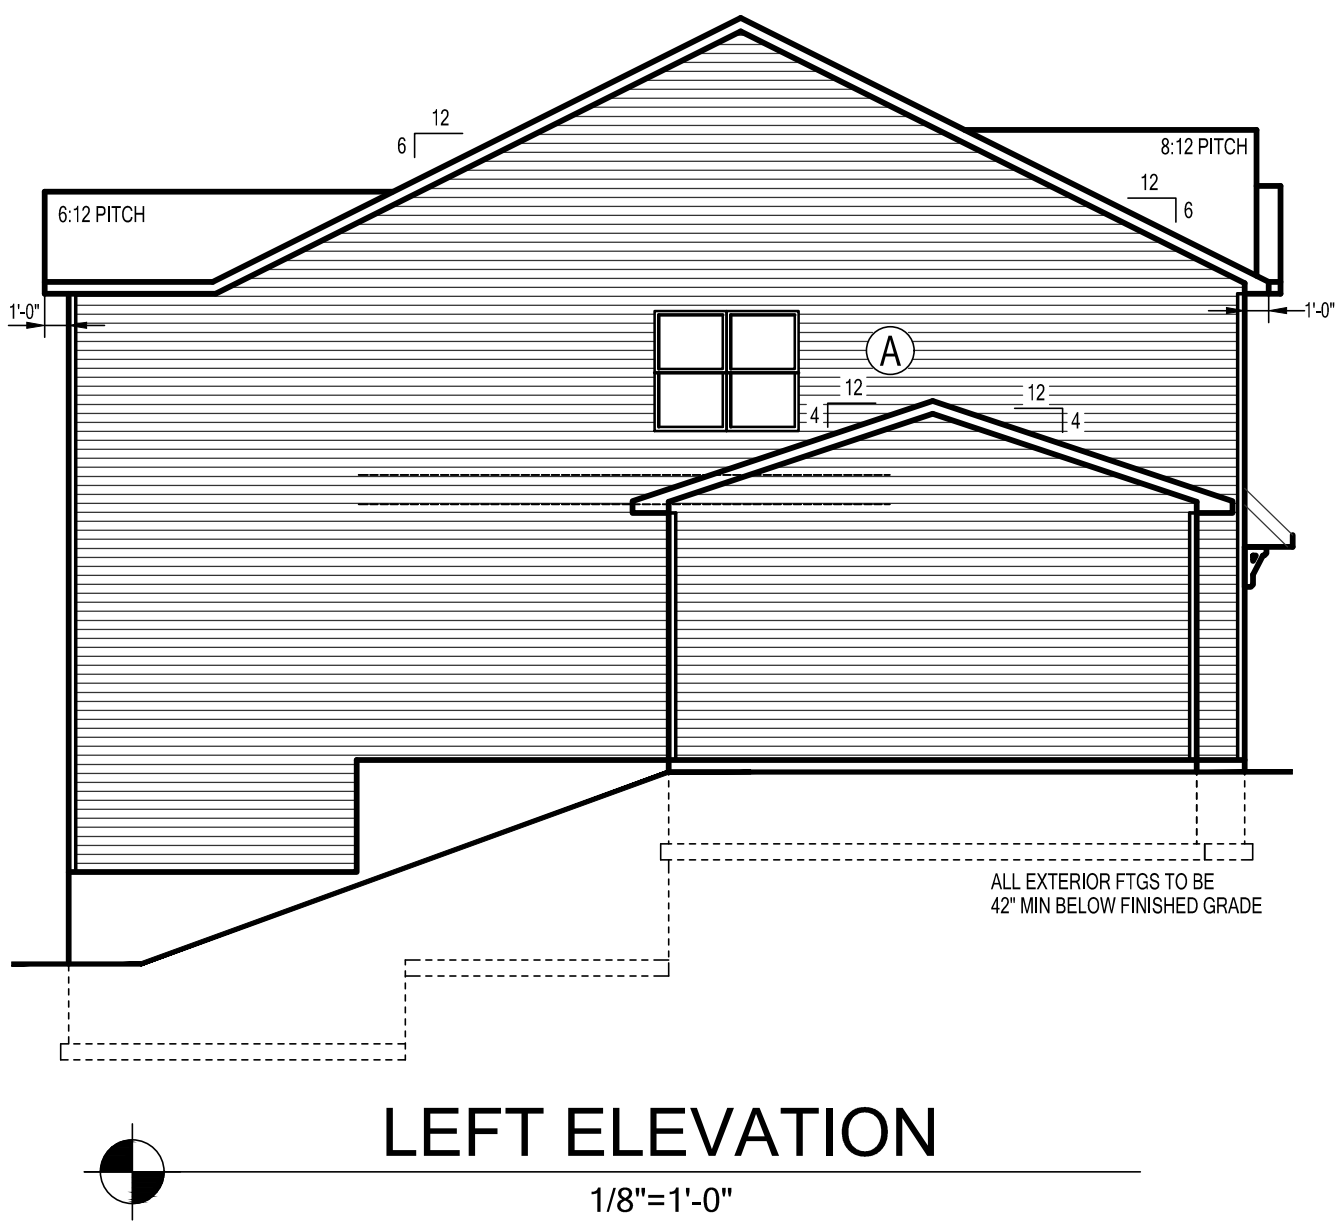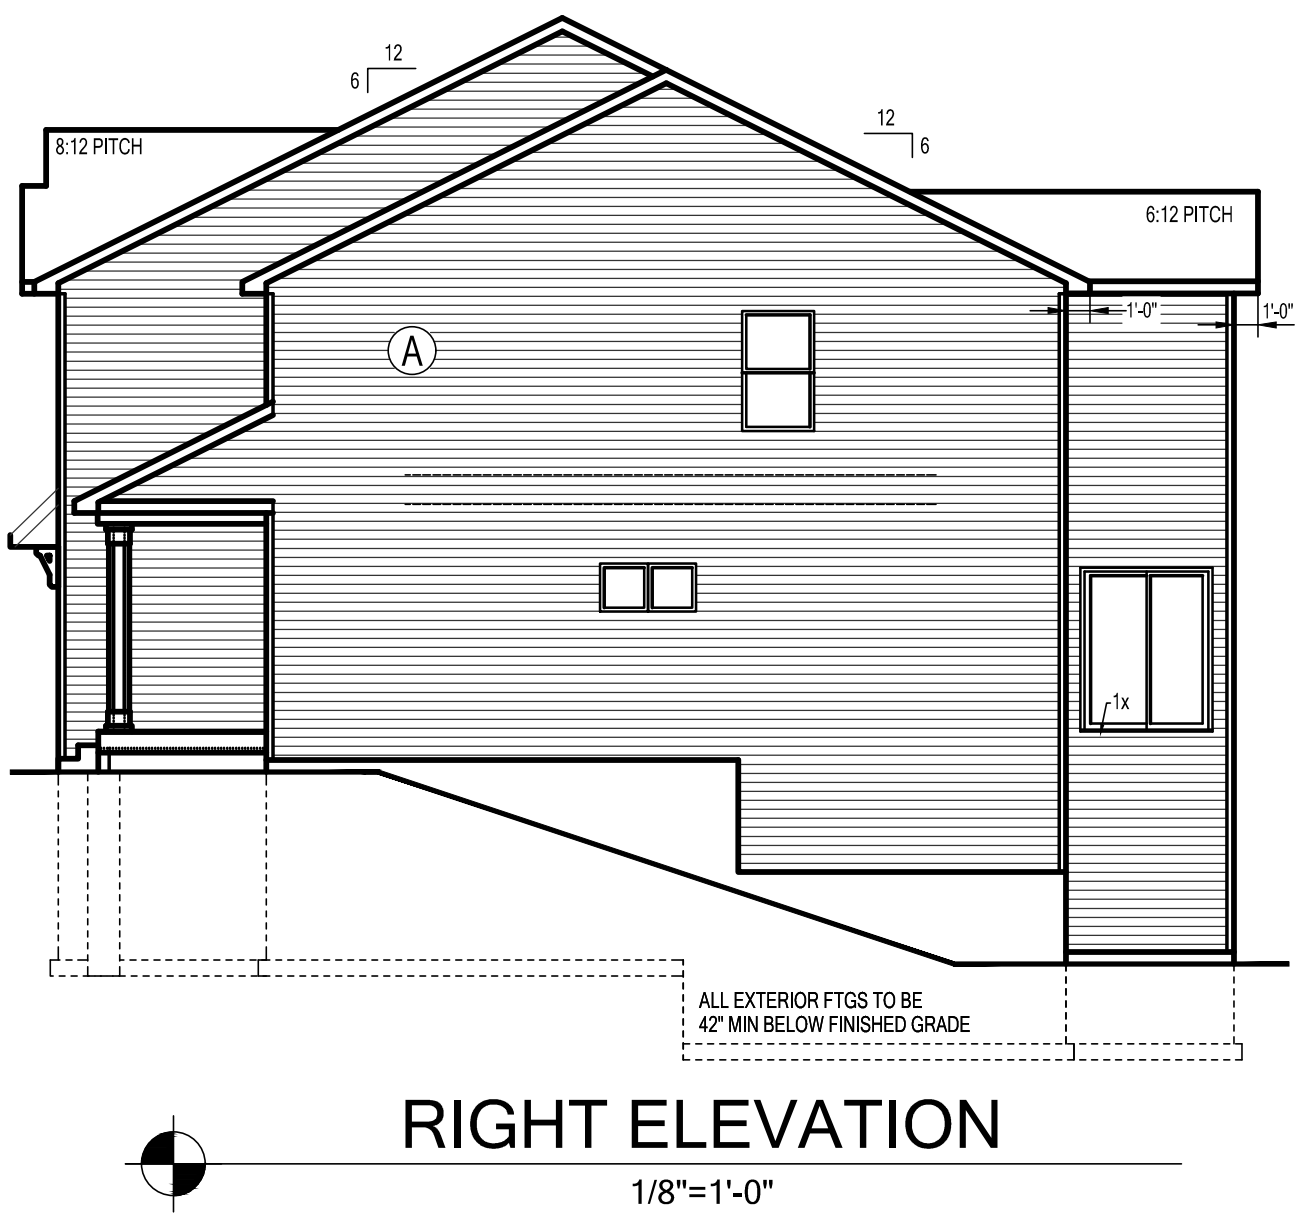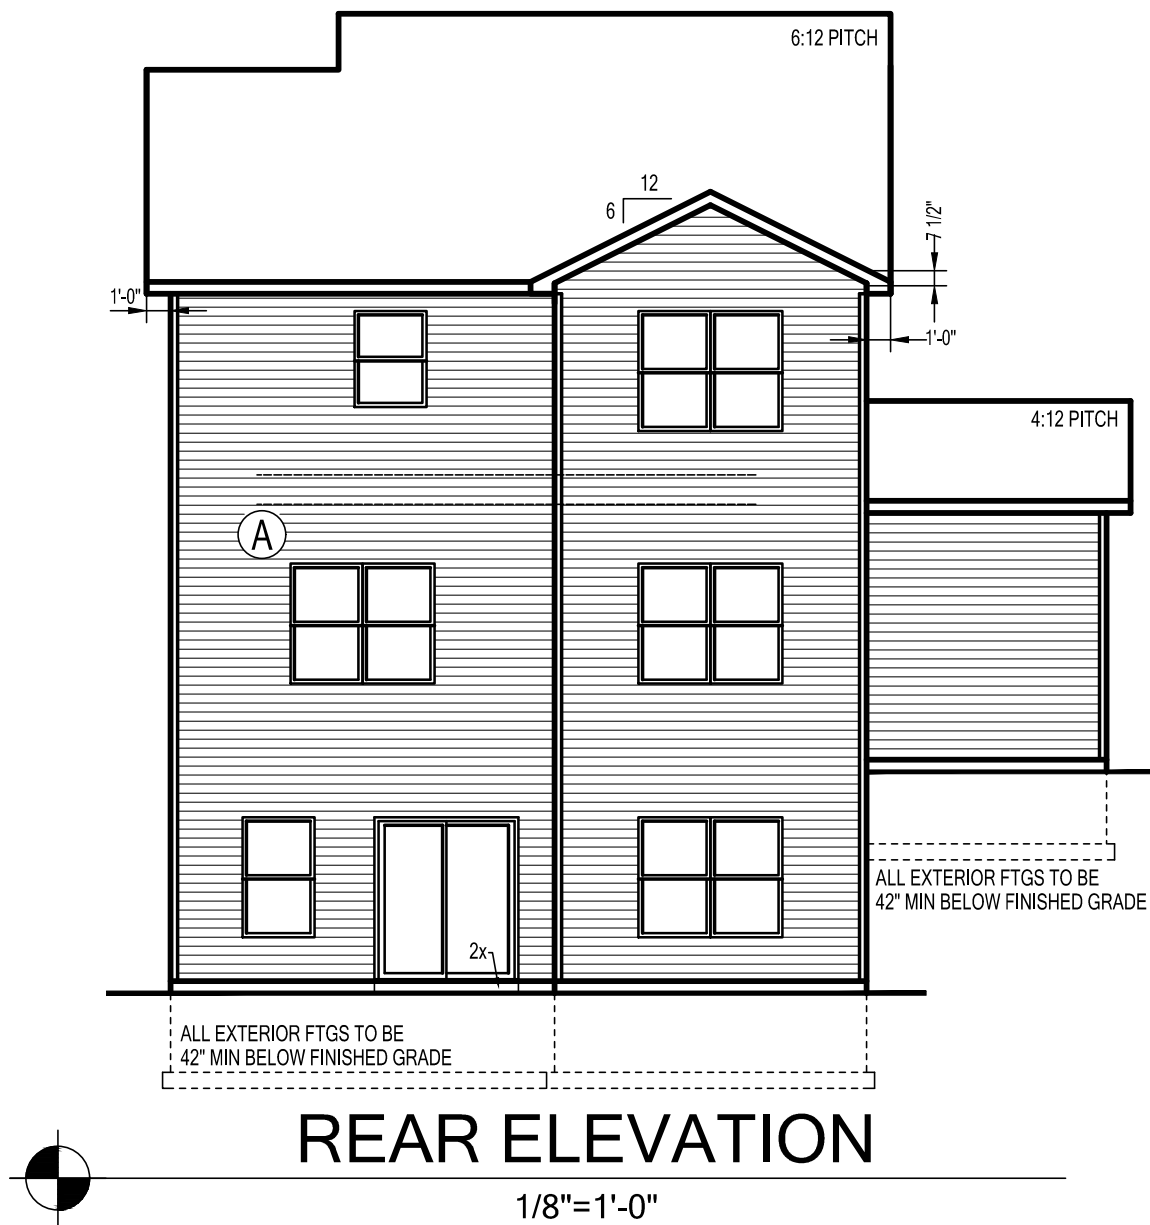

3-CAR
GARAGE
OPT. #1

SIDING LEGEND	
REF	PRODUCT
(A)	LAP SIDING "A"
(B)	LAP SIDING "B"
(C)	NOT USED
(D)	5" TRIM

WALKOUT