PLANT SCHEDULE

CONIFEROUS TREE	CODE	QTY	BOTANICAL NAME	COMMON NAME	CONT	CAL	SIZE
	CBS	20	PICEA PUNGENS	COLORADO SPRUCE	B & B		6` HT.
	WHP	20	PINUS STROBUS	WHITE PINE	B & B		6` HT.
ORNAMENTAL TREE	**CODE**	**QTY**	**BOTANICAL NAME**	**COMMON NAME**	**CONT**	**CAL**	**SIZE**
	JTL	10	SYRINGA RETICULATA	JAPANESE TREE LILAC CLUMP	B & B		6` HT.
	PRC	9	MALUS IOENSIS `PRAIRIE ROSE`	PRAIRIE ROSE CRABAPPLE	B & B	2" CAL.	
	QUC	6	POPULUS TREMULOIDES	QUAKING ASPEN CLUMP	B & B		6` HT.
OVERSTORY TREE	**CODE**	**QTY**	**BOTANICAL NAME**	**COMMON NAME**	**CONT**	**CAL**	**SIZE**
	ARM	7	ACER RUBRUM `ARMSTRONG`	ARMSTRONG RED MAPLE	B & B	2.5" CAL.	
	HCK	9	CELTIS OCCIDENTALIS	COMMON HACKBERRY	B & B	2.5" CAL.	
	IHL	11	GLEDITSIA TRIACANTHOS VAR. INERMIS `IMPERIAL`	IMPERIAL HONEYLOCUST	B & B	2.5" CAL.	
	SWO	10	QUERCUS BICOLOR	SWAMP WHITE OAK	B & B	2.5" CAL.	
CONIFEROUS SHRUBS	**CODE**	**QTY**	**BOTANICAL NAME**	**COMMON NAME**	**CONT**	**SPACING**	**SIZE**
	GOJ	20	JUNIPERUS VIRGINIANA `GREY OWL`	GREY OWL JUNIPER	#5 CONT.	3` O.C.	
	NOV	10	TAXUS CUSPIDATA `NOVA`	NOVA YEW	#5 CONT.	4` O.C.	
	TAU	27	TAXUS X MEDIA `TAUNTONII`	TAUTON YEW	#5 CONT.	5` O.C.	
DECIDUOUS SHRUBS	**CODE**	**QTY**	**BOTANICAL NAME**	**COMMON NAME**	**CONT**	**SPACING**	**SIZE**
	ANH	10	HYDRANGEA ARBORESCENS `ANNABELLE`	ANNABELLE HYDRANGEA	#5 CONT.	4` O.C.	
	CHK	14	ARONIA MELANOCARPA `IROQUOIS BEAUTY` TM	IROQUOIS BEAUTY BLACK CHOKEBERRY	#5 CONT.	4` O.C.	
	DBH	28	DIERVILLA LONICERA	DWARF BUSH HONEYSUCKLE	#5 CONT.	3` O.C.	
	GLS	62	RHUS AROMATICA `GRO-LOW`	GRO-LOW FRAGRANT SUMAC	#5 CONT.	4` O.C.	

PERENNIALS	CODE	QTY	BOTANICAL NAME	COMMON NAME	CONT
	KFG	62	CALAMAGROSTIS X ACUTIFLORA `KARL FOERSTER`	KARL FOERSTER FEATHER REED GRASS	#1 CONT
	MFG	16	MISCANTHUS SINENSIS `PURPURESCENS`	MISCANTHUS FLAME GRASS	#1 CONT
	PDS	16	SPOROBOLUS HETEROLEPIS	PRAIRIE DROPSEED	#1 CONT
	PWW	30	ECHINACEA X `POW WOW WILDBERRY`	POW WOW WILDBERRY CONEFLOWER	#1 CONT
	SDO	22	HEMEROCALLIS X `STELLA DE ORO`	STELLA DE ORO DAYLILY	#1 CONT

LANDSCAPE KEYNOTES

- (A) EDGER (TYP.)
- (B) DOUBLE SHREDDED HARDWOOD MULCH (TYP.)
- (C) ROCK MULCH (TYP.)
- (D) SOD (TYP.)
- (E) MAINTENANCE STRIP (TYP.)
- (F) TRAFFIC BOULDER (TYP.)

LANDSCAPE LEGEND

- EXISTING DECIDUOUS TREE (TYP.)
- EXISTING CONIFEROUS TREE (TYP.)
- EDGER (TYP.)
- APPROXIMATE LIMITS OF SOD / IRRIGATION, SOD ALL DISTURBED AREAS (TYP.)
- SEED/ SOD EDGE (TYP.)
- 3-6" DIAMETER RIVER ROCK AT MINIMUM 6" DEPTH
- SEED WITH MNDOT 33-261: STORMWATER SOUTH & WEST SEED MIX WITH EROSION CONTROL BLANKETS STAKED IN PLACE (TYP.)
- TRAFFIC BOULDER (TYP.) - SEE DETAIL

LANDSCAPE SUMMARY

REQUIRED TREES - GROSS BUILDING AREA:	83** TREES = ((10,000 / 1,000) x 2) + ((94,000 / 1,500) x 1) = 20 + 63
REQUIRED TREES - IMPERVIOUS AREA:	55* TREES = 219,420 SF / 4,000
REQUIRED PARKING LOT TREES:	11 TREES = 104 TOTAL SPACES/10
PROVIDED TREES TOTAL:	102 TREES
PARKING LOT LANDSCAPE ISLANDS TO CONTAIN AT LEAST ONE SHADE TREE AND BE A MINIMUM OF 10` WIDE.	
REQUIRED TREE DIVERSITY:	MAXIMUM OF 10% OF ALL PLANTINGS TO BE ONE SPECIES, 20% OF ALL PLANTINGS TO BE ONE GENUS, AND 30% OF ALL PLANTINGS TO BE OF ONE FAMILY.
REQUIRED SHRUBS:	MAXIMUM 50% OF TOTAL LANDSCAPING
PROVIDED SHRUBS:	50% OF TOTAL LANDSCAPING
REQUIRED SCREENING:	PARKING FACILITIES TO BE SCREENED FROM ROAD TO A HEIGHT OF 3` AND LOADING AREAS TO A HEIGHT OF 4`.
PROVIDED SCREENING:	3` SCREENING OF PARKING AND 4` SCREENING OF LOADING AREAS

*REQUIRED IN ADDITION TO LANDSCAPING UNITS REQUIRED FOR GROSS BUILDING AREA

**NO MORE THAN 25% OF THE TREES REQUIRED MAY BE MADE UP OF ORNAMENTAL SPECIES

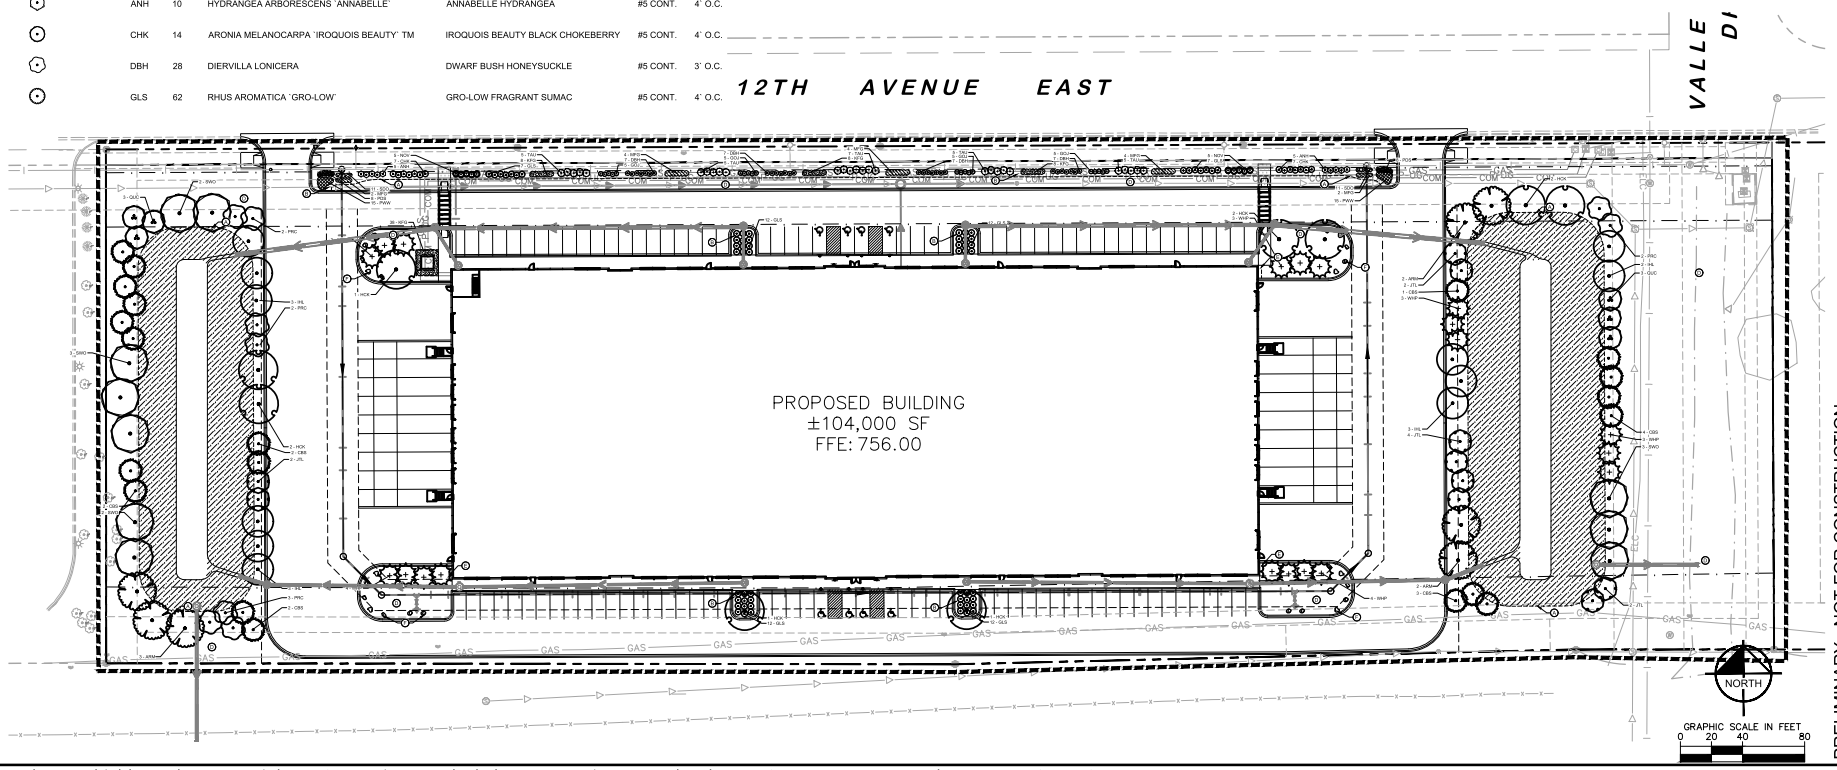

PRELIMINARY - NOT FOR CONSTRUCTION

No	REVISIONS	DATE	BY

Kimley»Horn
© 2021 KIMLEY-HORN AND ASSOCIATES, INC.
767 EUSTIS STREET, SUITE 100, ST. PAUL, MN 55114
PHONE: 651-645-4197
WWW.KIMLEY-HORN.COM

I HEREBY CERTIFY THAT THIS PLAN, SPECIFICATION OR REPORT WAS PREPARED BY ME OR UNDER MY DIRECT SUPERVISION AND THAT I AM A DULY LICENSED PROFESSIONAL ENGINEER UNDER THE LAWS OF THE STATE OF MINNESOTA.

MITCHELL G. COOK45 — MN — DATE: 06/18/2021 — LIC. NO. 56022

KHA PROJECT: 160137001.1.404
DATE: 07/01/2021
SCALE: AS SHOWN
DESIGNED BY: CFK
DRAWN BY: CFK
CHECKED BY: MGC

LANDSCAPE PLAN

HIGHWAY 169 BUSINESS PARK
PREPARED FOR
ENDEAVOR DEVELOPMENT
SHAKOPEE MN

SHEET NUMBER
L100

This document, together with the concepts and designs presented herein, as an instrument of service, is intended only for the specific purposes and client for which it was prepared. Reuse of and improper reliance on this document without written authorization and adaptation by Kimley-Horn and Associates, Inc. shall be without liability to Kimley-Horn and Associates, Inc.

K:\TWC_LDEV\Endeavor Shield Development\Highway 169 Business Park Shakopee\3 Design\CAD\PlanSheets\L1-LANDSCAPE PLAN.dwg July 02, 2021 - 9:32am