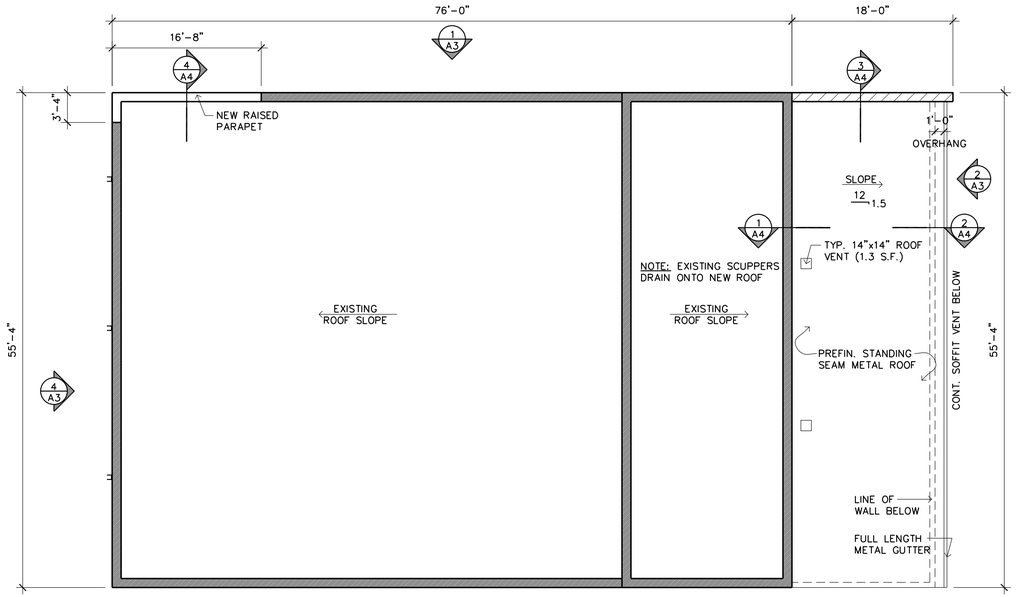

NOTE:
VENT ROOF 1 S.F. FOR EVERY 300 S.F. OF ROOF AREA W/ 50% OF VENTILATION @ LEAST 3'-4" ABOVE THE EAVE AND THE BALANCE PROVIDED BY EAVE OR CORNICE VENTS.

926 S.F./300 = 3.09 S.F. VENTING REQUIRED

= PROPOSED WALL

= EXISTING WALL

4 A2 ROOF PLAN
SCALE: 1/8" = 1'-0"

NORTH

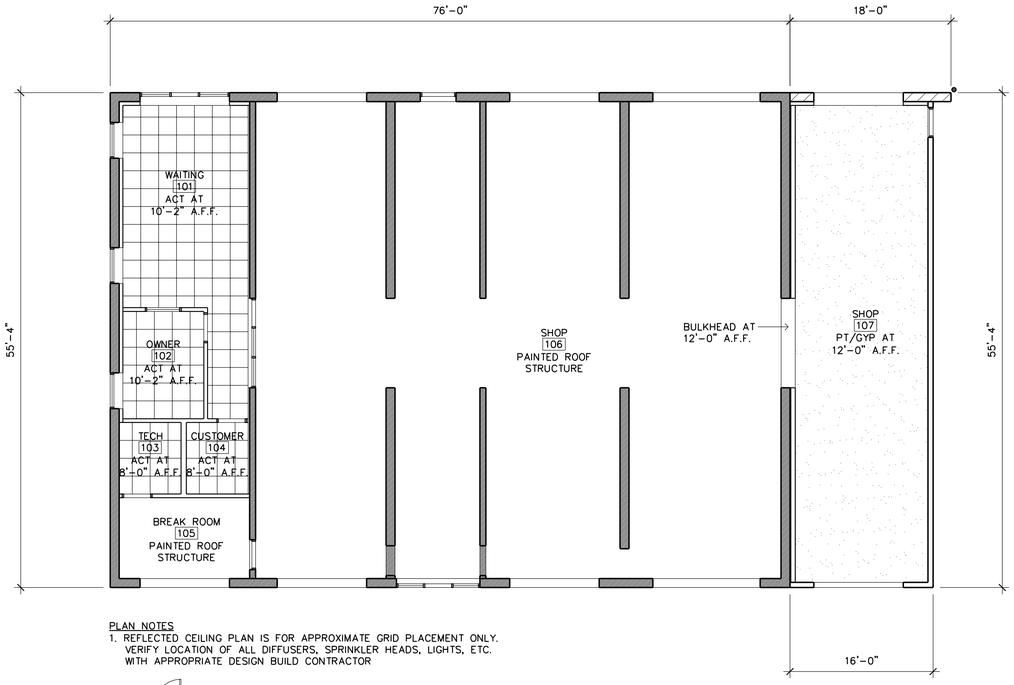

PLAN NOTES
1. REFLECTED CEILING PLAN IS FOR APPROXIMATE GRID PLACEMENT ONLY. VERIFY LOCATION OF ALL DIFFUSERS, SPRINKLER HEADS, LIGHTS, ETC. WITH APPROPRIATE DESIGN BUILD CONTRACTOR

= PROPOSED WALL

= EXISTING WALL

3 A2 REFLECTED CEILING PLAN
SCALE: 1/8" = 1'-0"

NORTH

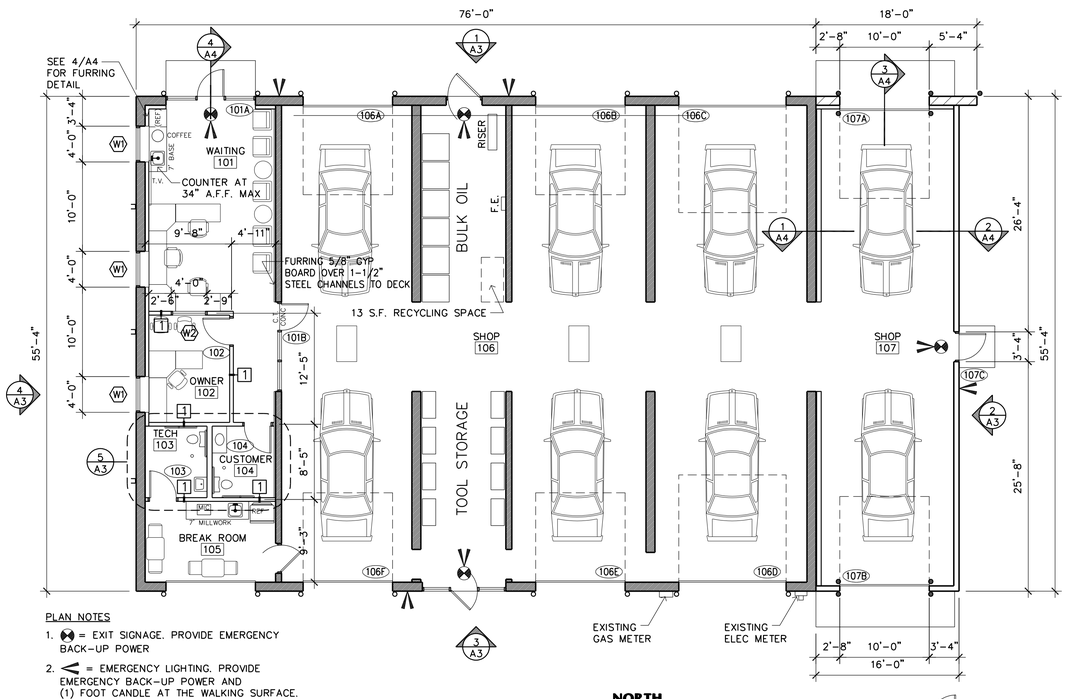

PLAN NOTES

1. = EXIT SIGNAGE. PROVIDE EMERGENCY BACK-UP POWER
2. = EMERGENCY LIGHTING. PROVIDE EMERGENCY BACK-UP POWER AND (1) FOOT CANDLE AT THE WALKING SURFACE.
3. F.E. = FIRE EXTINGUISHER. VERIFY SIZE AND SPACING WITH BUILDING OFFICIAL.
4. CONTRACTOR TO VERIFY ALL EXISTING CONDITIONS PRIOR TO CONSTRUCTION

2 A2 FLOOR PLAN
SCALE: 1/8" = 1'-0"

NORTH

NOTE: BUILDING MUST BE FIRE SPRINKLERED

= PROPOSED WALL

= EXISTING WALL

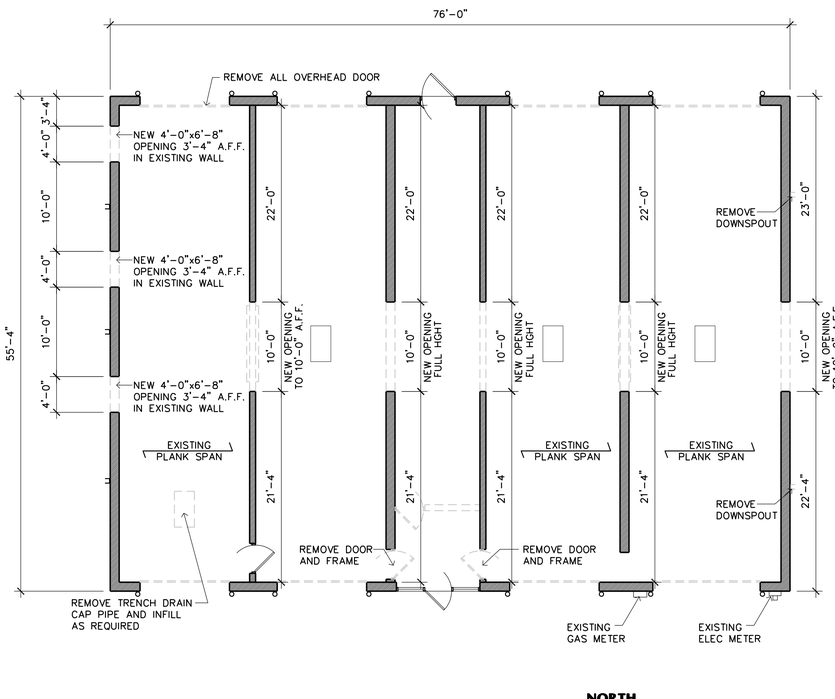

= EXISTING WALL

= DEMOLISH WALL

1 A2 DEMOLITION PLAN
SCALE: 1/8" = 1'-0"

NORTH

LAMPERT ARCHITECTS
420 Summit Avenue
St. Paul, MN 55102
Phone:763.755.1211 Fax:763.757.2849
lampert@lampert-arch.com

ARCHITECT CERTIFICATION:
I HEREBY CERTIFY THAT THIS PLAN, SPECIFICATION OR REPORT WAS PREPARED BY ME OR UNDER MY DIRECT SUPERVISION AND THAT I AM A DULY LICENSED ARCHITECT UNDER THE LAWS OF THE STATE OF MINNESOTA.

SIGNATURE
LEONARD LAMPERT
PRINT NAME
13669
LICENSE NO.
1/10/22
DATE

SHERBURNESLATER CONSTRUCTION
6550 York Ave S, Suite 202
Edina, MN 55435
Ph: 612-655-7450

MIDAS
612 1st Avenue E, Shakopee, Minnesota

Copyright 2021
Leonard Lampert Architects Inc.

Project Designer: JAMES B
Drawn By: JRB
Checked By: LL
Revisions

10/29/21	PRELIMINARY
1/10/22	ISSUE FOR PERMIT

DEMO PLAN
FLOOR PLAN
ROOF PLAN

Sheet Number

A2

Project No. 210923-1

Filename: MIDAS SHAKOPEE\MIDAS SHAKOPEE-A2