LEGEND

NEW		EXISTING
	RAILROAD	
	ROADS	
750	CONTOURS	750
	✳TOP OF SLOPE	
	✳TOE OF SLOPE	
	SWALE	
	FLOWLINE	
ST ST-1 ST	STORM SEWER	ST ST
ST ST-2 ST	STORM SEWER W/END SECTIONS	ST ST
CB-1	STORM SEWER	
	DEMOLITION	
	CRUSHED ROCK	
	RIPRAP	
	CONCRETE	
	ASPHALT	
	TOPSOIL & SEED	
	FENCES	
	SILT FENCE	
	PROPERTY LINE	
	GUARDRAIL	
	STRUCTURES	
BM _	SURVEY MONUMENTS	

✳ TOP OR TOE OF SLOPE TO MATCH EXIST. GRADE UNLESS AN ELEVATION OR SLOPE IS INDICATED.

ALL SYMBOLS ARE STANDARD WITHOUT RESPECT TO CONTRACTS.

ABBREVIATIONS

ABBREVIATION	TERM	ABBREVIATION	TERM
@	AT	MIN	MINIMUM
AHD	AHEAD	MISC	MISCELLANEOUS
ASPH	ASPHALT	M.O.	MID-ORDINATE
AUX	AUXILIARY	MW	MONITORING WELL
BK	BACK	N	NORTH
BLDG	BUILDING	NO	NUMBER
BM	BENCHMARK	OD	OUTSIDE DIAMETER
BOT	BOTTOM	OPNG	OPENING
CB	CATCH BASIN	±	PLUS OR MINUS
C TO C	CENTER TO CENTER	PC	POINT OF CURVE
CL	CENTERLINE	PCC	PORTLAND CEMENT CONCRETE
CHDPE	CORRUGATED HIGH DENSITY POLYETHYLENE	PI	POINT OF INTERSECTION
CJ	CONSTRUCTION JOINT	PL	PROPERTY LINE
CMAP	CORRUGATED METAL ARCH PIPE	PT	POINT OF TANGENT
CMP	CORRUGATED METAL PIPE	P.R.C.	POINT OF REVERSE CURVE
CONC	CONCRETE	P.V.C.	POINT OF VERTICAL CURVE
CPT	CORRUGATED POLYETHYLENE TUBING	P.V.I.	POINT OF VERTICAL INTERSECTION
DBL	DOUBLE	P.V.R.C.	POINT OF VERTICAL REVERSE CURVE
DET	DETAIL	P.V.T.	POINT OF VERTICAL TANGENT
DI	DROP INLET	R	RADIUS
DIA	DIAMETER	RD	ROAD
DWG	DRAWING	RPT	RADIUS POINT
ECB	EXISTING CATCH BASIN	RCP	REINFORCED CONCRETE PIPE
EDB	ELECTRICAL DUCT BANK	RR	RAILROAD
E	EAST	RT	RIGHT
EF	EACH FACE	ROW	RIGHT-OF-WAY
EJ	EXPANSION JOINT	S	SOUTH
EL	ELEVATION	SLP	SLOPE
EMH	ELECTRICAL MANHOLE	SHLDR	SHOULDER
EQN	EQUATION	STD	STANDARD
EXIST	EXISTING	ST	STORM SEWER
EW	EACH WAY	STA	STATION
FBD	FLAT BOTTOM DITCH	SWG	SWING
FLL	FLOWLINE	T&B	TOP AND BOTTOM
FO	FIBER OPTIC	TEMP	TEMPORARY
GA	GAGE	TOA	TOP OF ASPHALT
GALV	GALVANIZED	TOC	TOP OF CONCRETE
HDPE	HIGH DENSITY POLYETHYLENE	TO GRATING	TOP OF GRATING
HORIZ	HORIZONTAL	TOM	TOP OF MANHOLE
HPT	HIGH POINT	TOP	TOP OF PAVEMENT
HWY	HIGHWAY	TOR	TOP OF RAIL
ID	INSIDE DIAMETER	TOSB	TOP OF SUBBALLAST
IF	INSIDE FACE	TOSG	TOP OF SUBGRADE
INTSCT	INTERSECTION	TYP	TYPICAL
INVT EL	INVERT ELEVATION	UON	UNLESS OTHERWISE NOTED
L	LONG	VC	VERTICAL CURVE
LCP	LEACHATE COLLECTION PIPE	VERT	VERTICAL
LT	LEFT	W	WEST
MAX	MAXIMUM	W/	WITH
MH	MANHOLE	W/O	WITH OUT
		WWF	WELDED WIRE FABRIC

NOTES:

1. ALL ABBREVIATIONS ARE BURNS & McDONNELL STANDARDS WITHOUT RESPECT TO CONTRACTS.
2. ABBREVIATIONS ARE APPLICABLE TO ALL DWGS.



VICINITY MAP
NOT TO SCALE

NORTH

GENERAL NOTES:

1. FINISHED CELL GRADING ELEVATIONS SHOWN ARE FOR FINISH GRADE UNLESS OTHERWISE NOTED.
2. COORDINATES AS INDICATED ARE IN PLANT GRID. FOLLOWING IS A TABLE FOR USE IN CONVERTING BETWEEN PLANT GRID MINNESOTA STATE PLANE SOUTH ZONE, NAD83(2011):

PLANT GRID		STATE PLANE GRID		REMARKS
N	E	N	E	
735.00	6,150.00	979,256.26	2,772,841.64	CORNER OF FENCE
1,255.63	6,361.23	979,774.61	2,773,058.27	#10
680.22	5,158.63	979,211.84	2,771,849.86	#12
1,125.42	5,006.63	979,658.57	2,771,702.53	#13

3. NOTE THAT ALL SLOPES ARE 3:1 UNLESS NOTED OTHERWISE.

FOR BID - NOT FOR CONSTRUCTION

BURNS McDONNELL

NO	REVISION	ZONE	DATE	BY	CHK	ENG
0	ISSUED FOR BID		10-02-23	RNO	RLS	RNO
1	ISSUED WITH ADDENDUM 5		12-14-23	RNO	RLS	RNO

NO	REVISION	ZONE	DATE	BY	CHK	ENG

REFERENCE DRAWINGS

DWG NO.	MANUFACTURER	DESCRIPTION

I hereby certify that this plan, specification, or report was prepared by me or under my direct supervision and that I am a duly Licensed Professional Engineer under the laws of the state of Minnesota.

Signature: _____

Typed or Printed Name: _____

Date: _____ License #: _____

Xcel Energy®
NORTHERN STATES POWER COMPANY
BLUE LAKE GENERATING PLANT
SCOTT COUNTY, MINNESOTA

DWN: SKN	DATE: 07-06-23	CHK: RLS	DATE: 09-29-23
ENG: RNO	DATE: 09-29-23	CHK: RLS	DATE: 09-29-23
PM: RDV	DATE: 09-29-23	PROJ. NO: 24571	
APVD: RLS	DATE: 09-29-23	SCALE:NONE	

THIS MAP/DOCUMENT IS A TOOL TO ASSIST EMPLOYEES IN THE PERFORMANCE OF THEIR JOBS. YOUR PERSONAL SAFETY IS PROVIDED FOR BY USING SAFETY PRACTICES, PROCEDURES, AND EQUIPMENT AS DESCRIBED IN THE SAFETY TRAINING PROGRAMS AND MANUALS.


BURNS McDONNELL

UNIT 98
RICE FACILITY
GENERAL

LEGEND, ABBREVIATIONS & GENERAL NOTES

NF-296923-1

REV 1

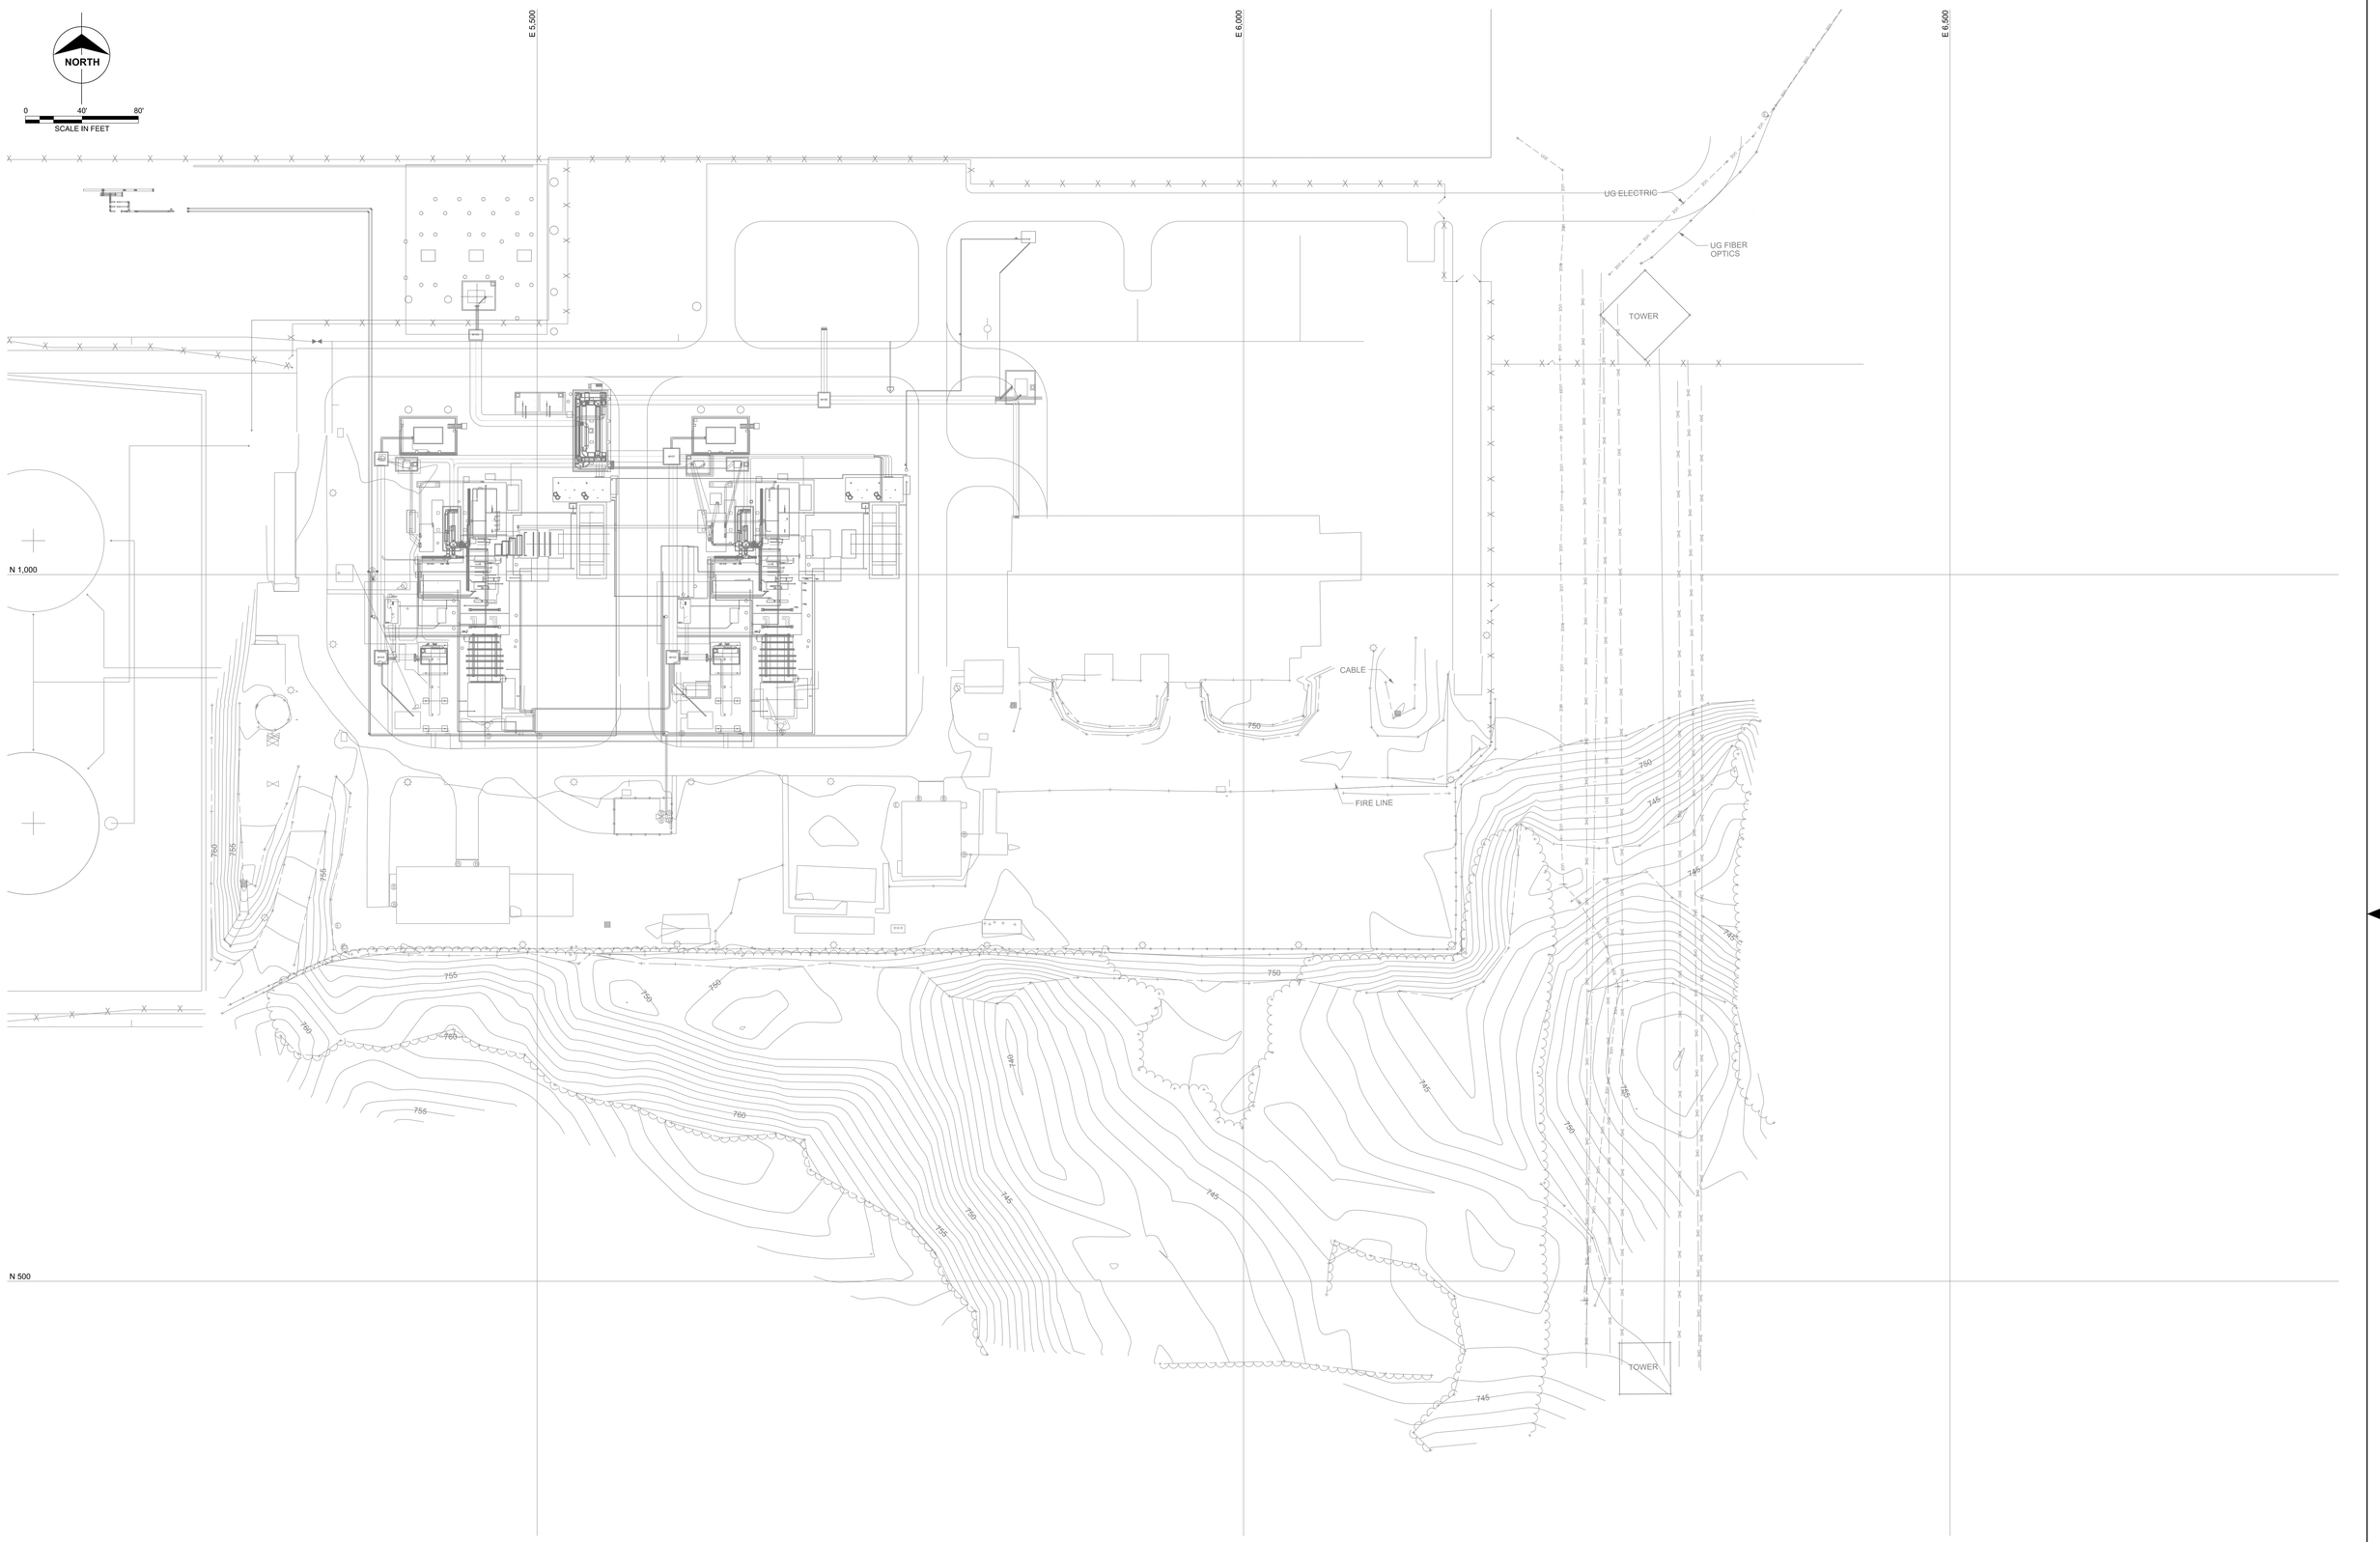

FOR BID - NOT FOR CONSTRUCTION

NO	REVISION	ZONE	DATE	BY	CHK	ENG
0	ISSUED FOR BID		10-02-23	RNO	RLS	RNO

REFERENCE DRAWINGS

DWG NO.	MANUFACTURER	DESCRIPTION

I hereby certify that this plan, specification, or report was prepared by me or under my direct supervision and that I am a duly Licensed Professional Engineer under the laws of the state of Minnesota.

Signature: _____

Typed or Printed Name: _____

Date: _____ License #: _____

Xcel Energy®

NORTHERN STATES POWER COMPANY

BLUE LAKE GENERATING PLANT

SHAKOPEE, MINNESOTA

DWN: SKN	DATE: 07-06-23	CHK: RLS	DATE: 09-29-23
ENG: RNO	DATE: 09-29-23	CHK: RLS	DATE: 09-29-23
PM: RDV	DATE: 09-29-23	PROJ. NO: BLL-24571	
APVD: RLS	DATE: 09-29-23	SCALE: 1"=40'	

THIS MAP/DOCUMENT IS A TOOL TO ASSIST EMPLOYEES IN THE PERFORMANCE OF THEIR JOBS. YOUR PERSONAL SAFETY IS PROVIDED FOR BY USING SAFETY PRACTICES, PROCEDURES, AND EQUIPMENT AS DESCRIBED IN THE SAFETY TRAINING PROGRAMS AND MANUALS.

BURNS McDONNELL


UNIT 98

RICE FACILITY
EXISTING CONDITIONS

PLAN

NF-296923-003

REV 0

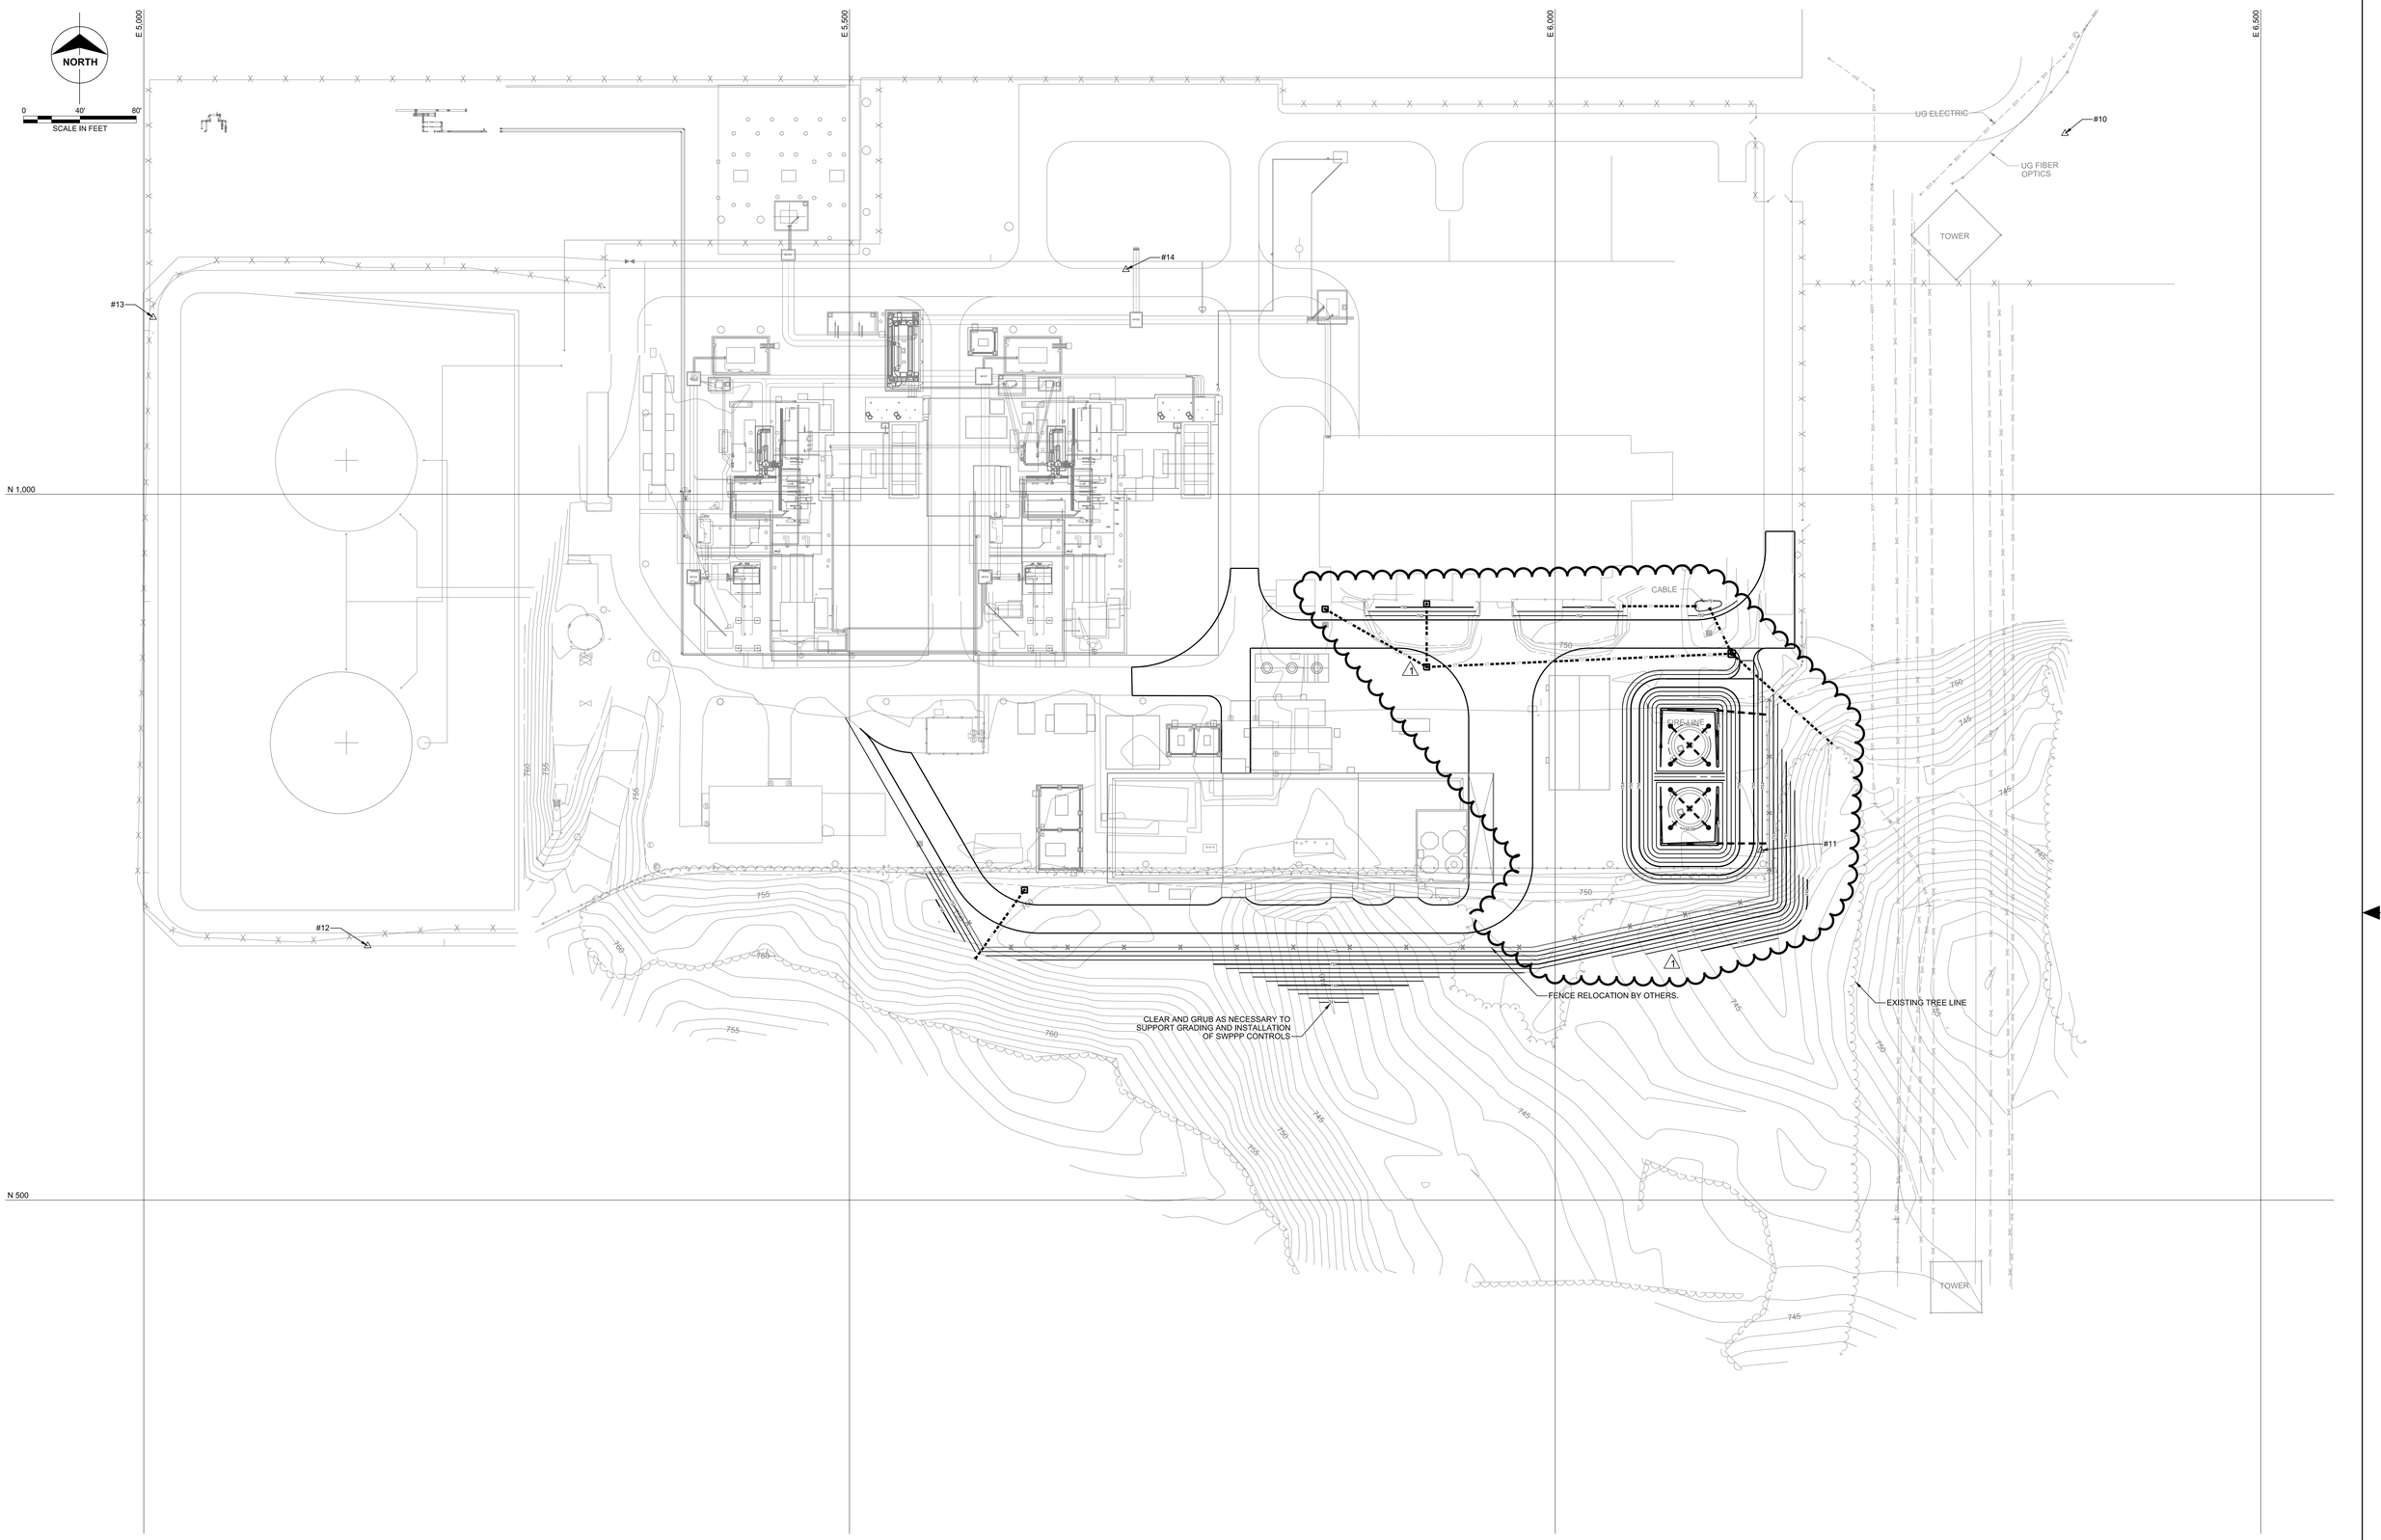

EXISTING BENCHMARKS						
PT. #	PLANT GRID			MINNESOTA STATE PLANE, SOUTH ZONE, NAD 83		
	NORTHING	EASTING	ELEVATION	NORTHING	EASTING	ELEVATION
10	N 1,255.636	E 6,361.226	EL 760.032	N 979,774.609	E 2,773,058.268	EL 760.032
11	N 747,818	E 6,145.737	EL 752.252	N 979,269,123	E 2,772,837.510	EL 752.252
12	N 680.219	E 5,158.630	EL 759.266	N 979,211.844	E 2,771,849.855	EL 759.266
13	N 1,125.426	E 5,006.630	EL 759.103	N 979,658.567	E 2,771,702.529	EL 759.103
14	N 1,159,257	E 5,695.848	EL 754.796	N 979,685.195	E 2,772,391.990	EL 754.796

FOR BID - NOT FOR CONSTRUCTION

NO	REVISION	ZONE	DATE	BY	CHK	ENG
0	ISSUED FOR BID		10-02-23	RNO	RLS	RNO
1	ISSUED WITH ADDENDUM NO. 2		10-23-23	RNO	RLS	RNO

NO	REVISION	ZONE	DATE	BY	CHK	ENG

REFERENCE DRAWINGS

DWG NO.	MANUFACTURER	DESCRIPTION

I hereby certify that this plan, specification, or report was prepared by me or under my direct supervision and that I am a duly Licensed Professional Engineer under the laws of the state of Minnesota.

Signature: _____

Typed or Printed Name: _____

Date: _____ License #: _____

Xcel Energy®

NORTHERN STATES POWER COMPANY

BLUE LAKE GENERATING PLANT

SHAKOPEE, MINNESOTA

DWN: SKN	DATE: 07-06-23	CHK: RLS	DATE: 09-29-23
ENG: RNO	DATE: 09-29-23	CHK: RLS	DATE: 09-29-23
PM: RDV	DATE: 09-29-23	PROJ. NO: BLL-24571	
APVD: RLS	DATE: 09-29-23	SCALE: 1"=40'	

THIS MAP/DOCUMENT IS A TOOL TO ASSIST EMPLOYEES IN THE PERFORMANCE OF THEIR JOBS. YOUR PERSONAL SAFETY IS PROVIDED FOR BY USING SAFETY PRACTICES, PROCEDURES, AND EQUIPMENT AS DESCRIBED IN THE SAFETY TRAINING PROGRAMS AND MANUALS.

BURNS McDONNELL

UNIT 98


RICE FACILITY

OVERALL SITE PLAN

PLAN

NF-296923-004

REV 1

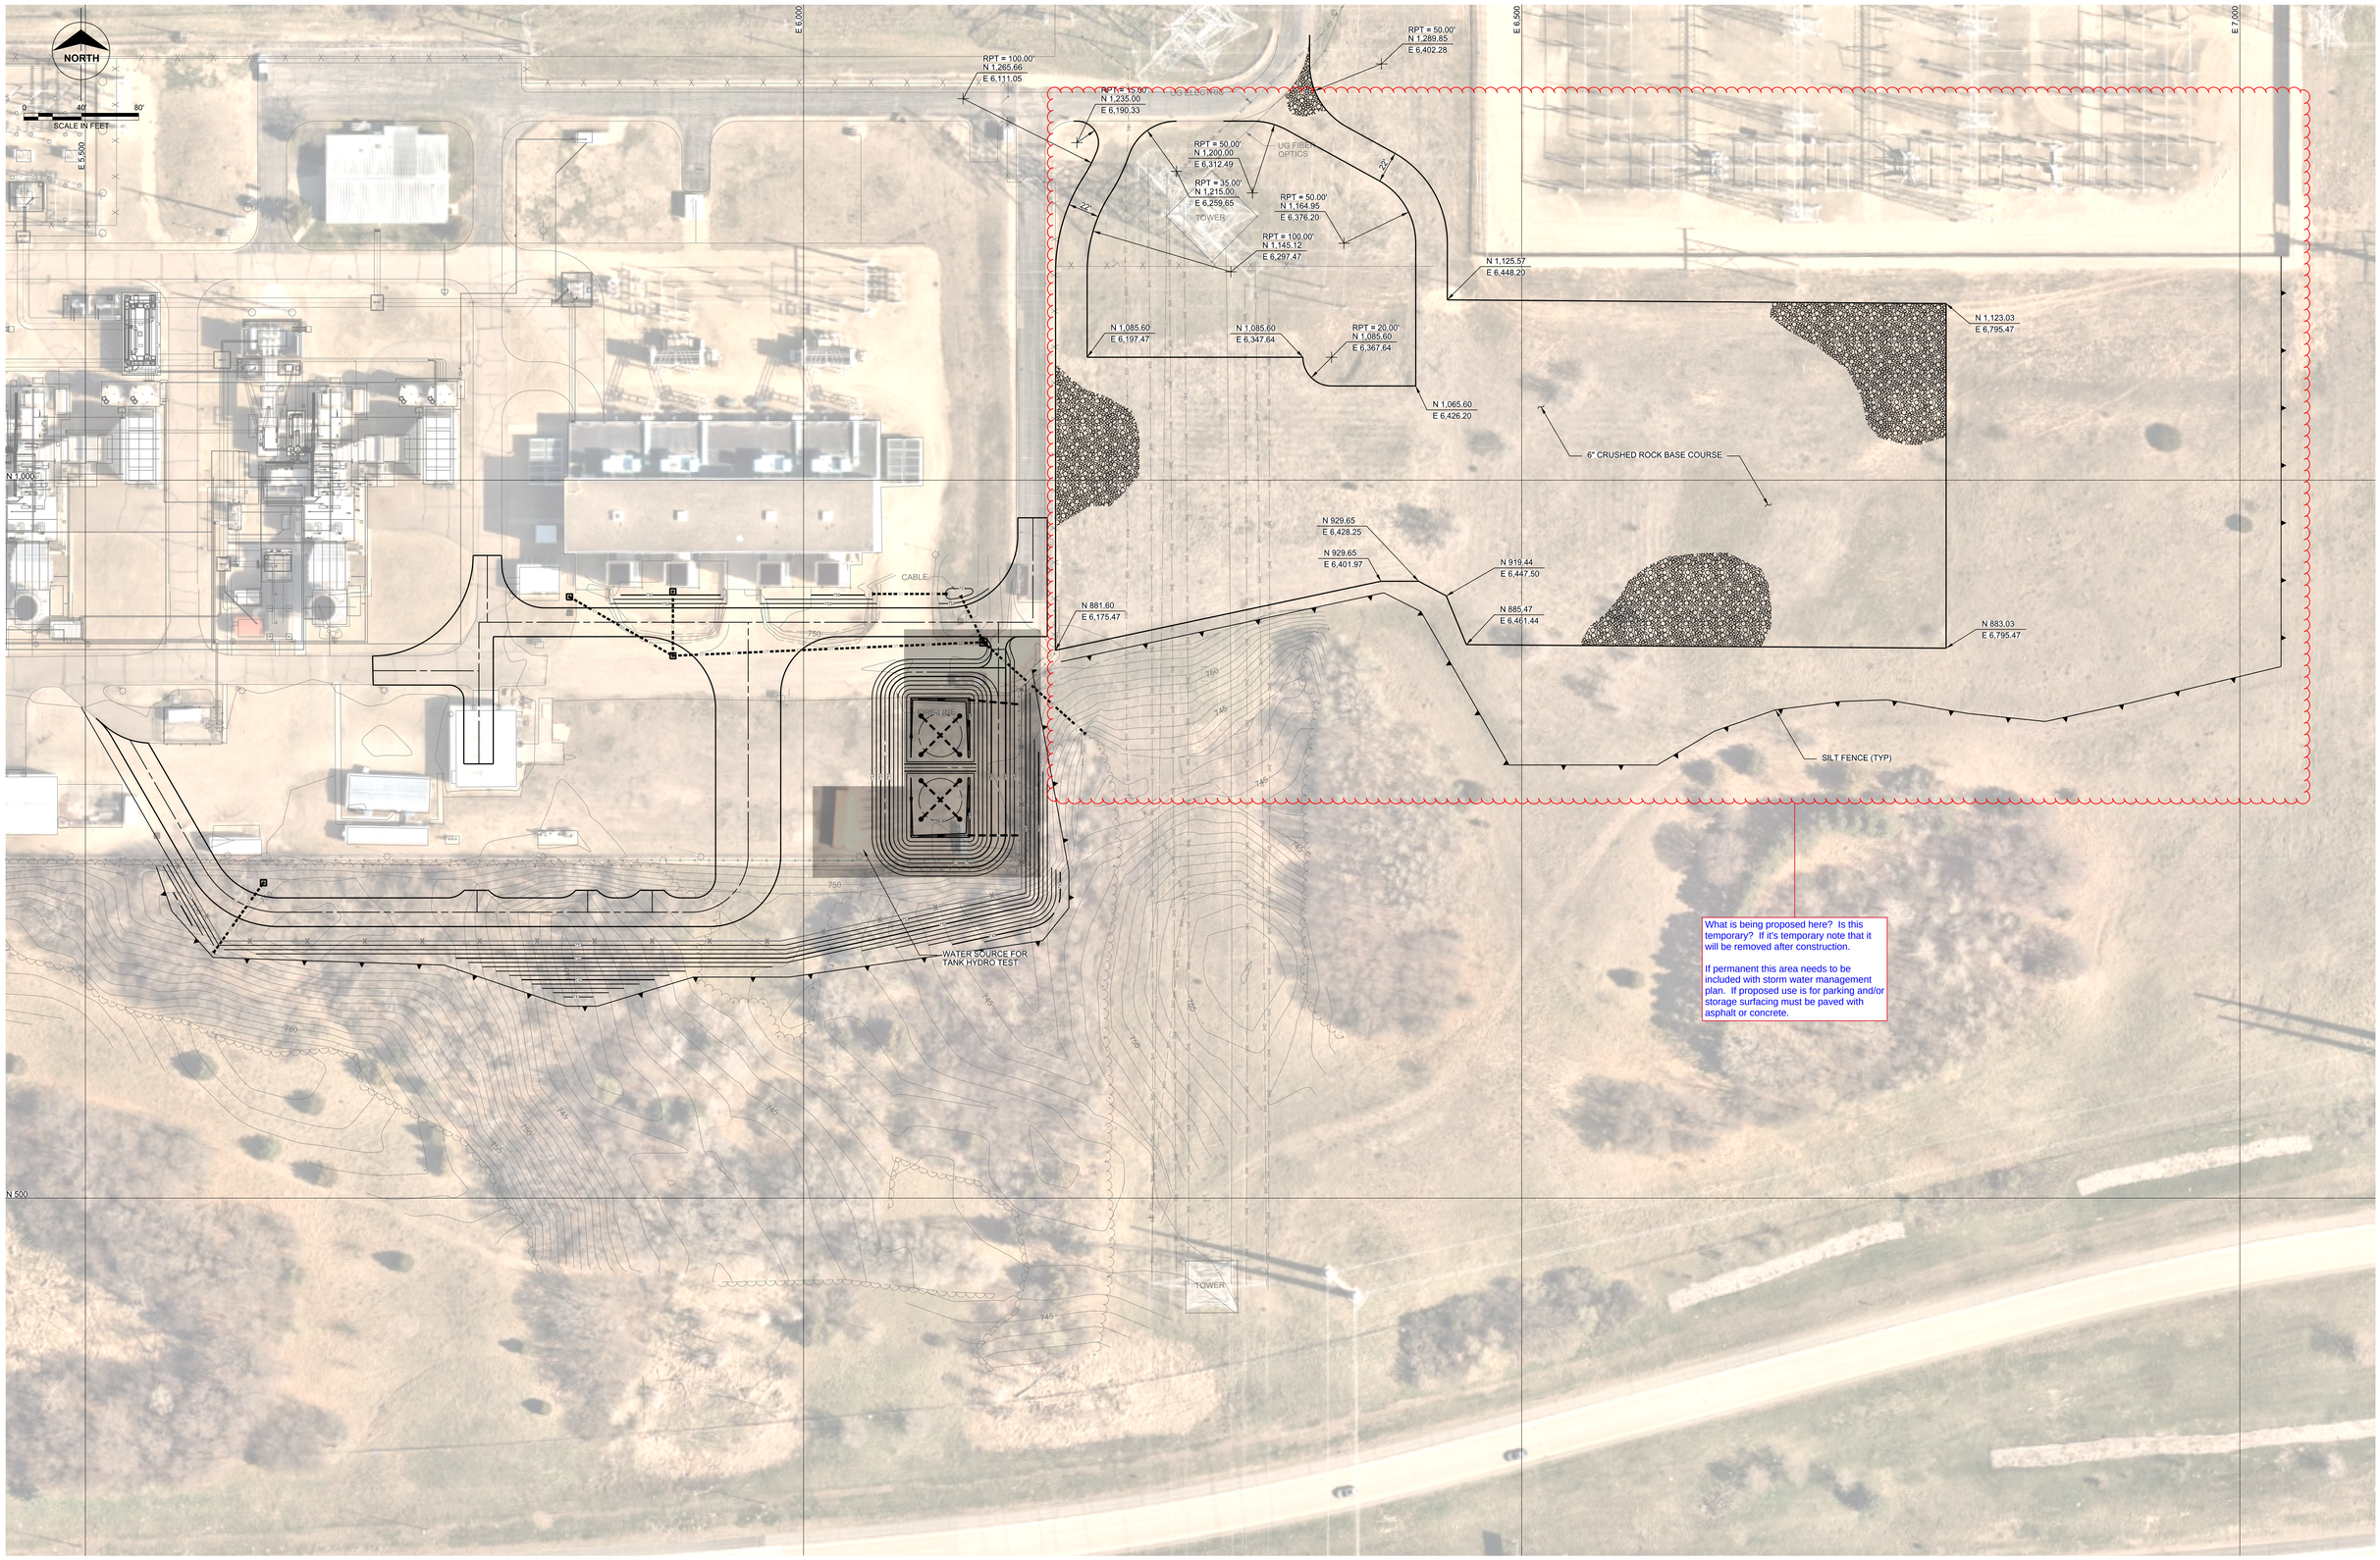

FOR BID - NOT FOR CONSTRUCTION

NO	REVISION	ZONE	DATE	BY	CHK	ENG
0	ISSUED WITH ADDENDUM NO. 2		10-23-23	RNO	RLS	RNO

NO	REVISION	ZONE	DATE	BY	CHK	ENG

REFERENCE DRAWINGS

DWG NO.	MANUFACTURER	DESCRIPTION

I hereby certify that this plan, specification, or report was prepared by me or under my direct supervision and that I am a duly Licensed Professional Engineer under the laws of the state of Minnesota.

Signature: _____

Typed or Printed Name: _____

Date: _____ License #: _____

Xcel Energy®
NORTHERN STATES POWER COMPANY
BLUE LAKE GENERATING PLANT
SHAKOPEE, MINNESOTA

DWN: SKN	DATE: 09-25-23	CHK: RLS	DATE: 09-29-23
ENG: RNO	DATE: 09-29-23	CHK: RLS	DATE: 09-29-23
PM: RDV	DATE: 09-29-23	PROJ. NO: BLL-24571	
APVD: RLS	DATE: 09-29-23	SCALE: 1"=20'	


THIS MAP/DOCUMENT IS A TOOL TO ASSIST EMPLOYEES IN THE PERFORMANCE OF THEIR JOBS. YOUR PERSONAL SAFETY IS PROVIDED FOR BY USING SAFETY PRACTICES, PROCEDURES, AND EQUIPMENT AS DESCRIBED IN THE SAFETY TRAINING PROGRAMS AND MANUALS.

BURNS McDONNELL

UNIT 98
RICE FACILITY
CONSTRUCTION FACILITY PLAN
PLAN

NF-296923-006

REV 0

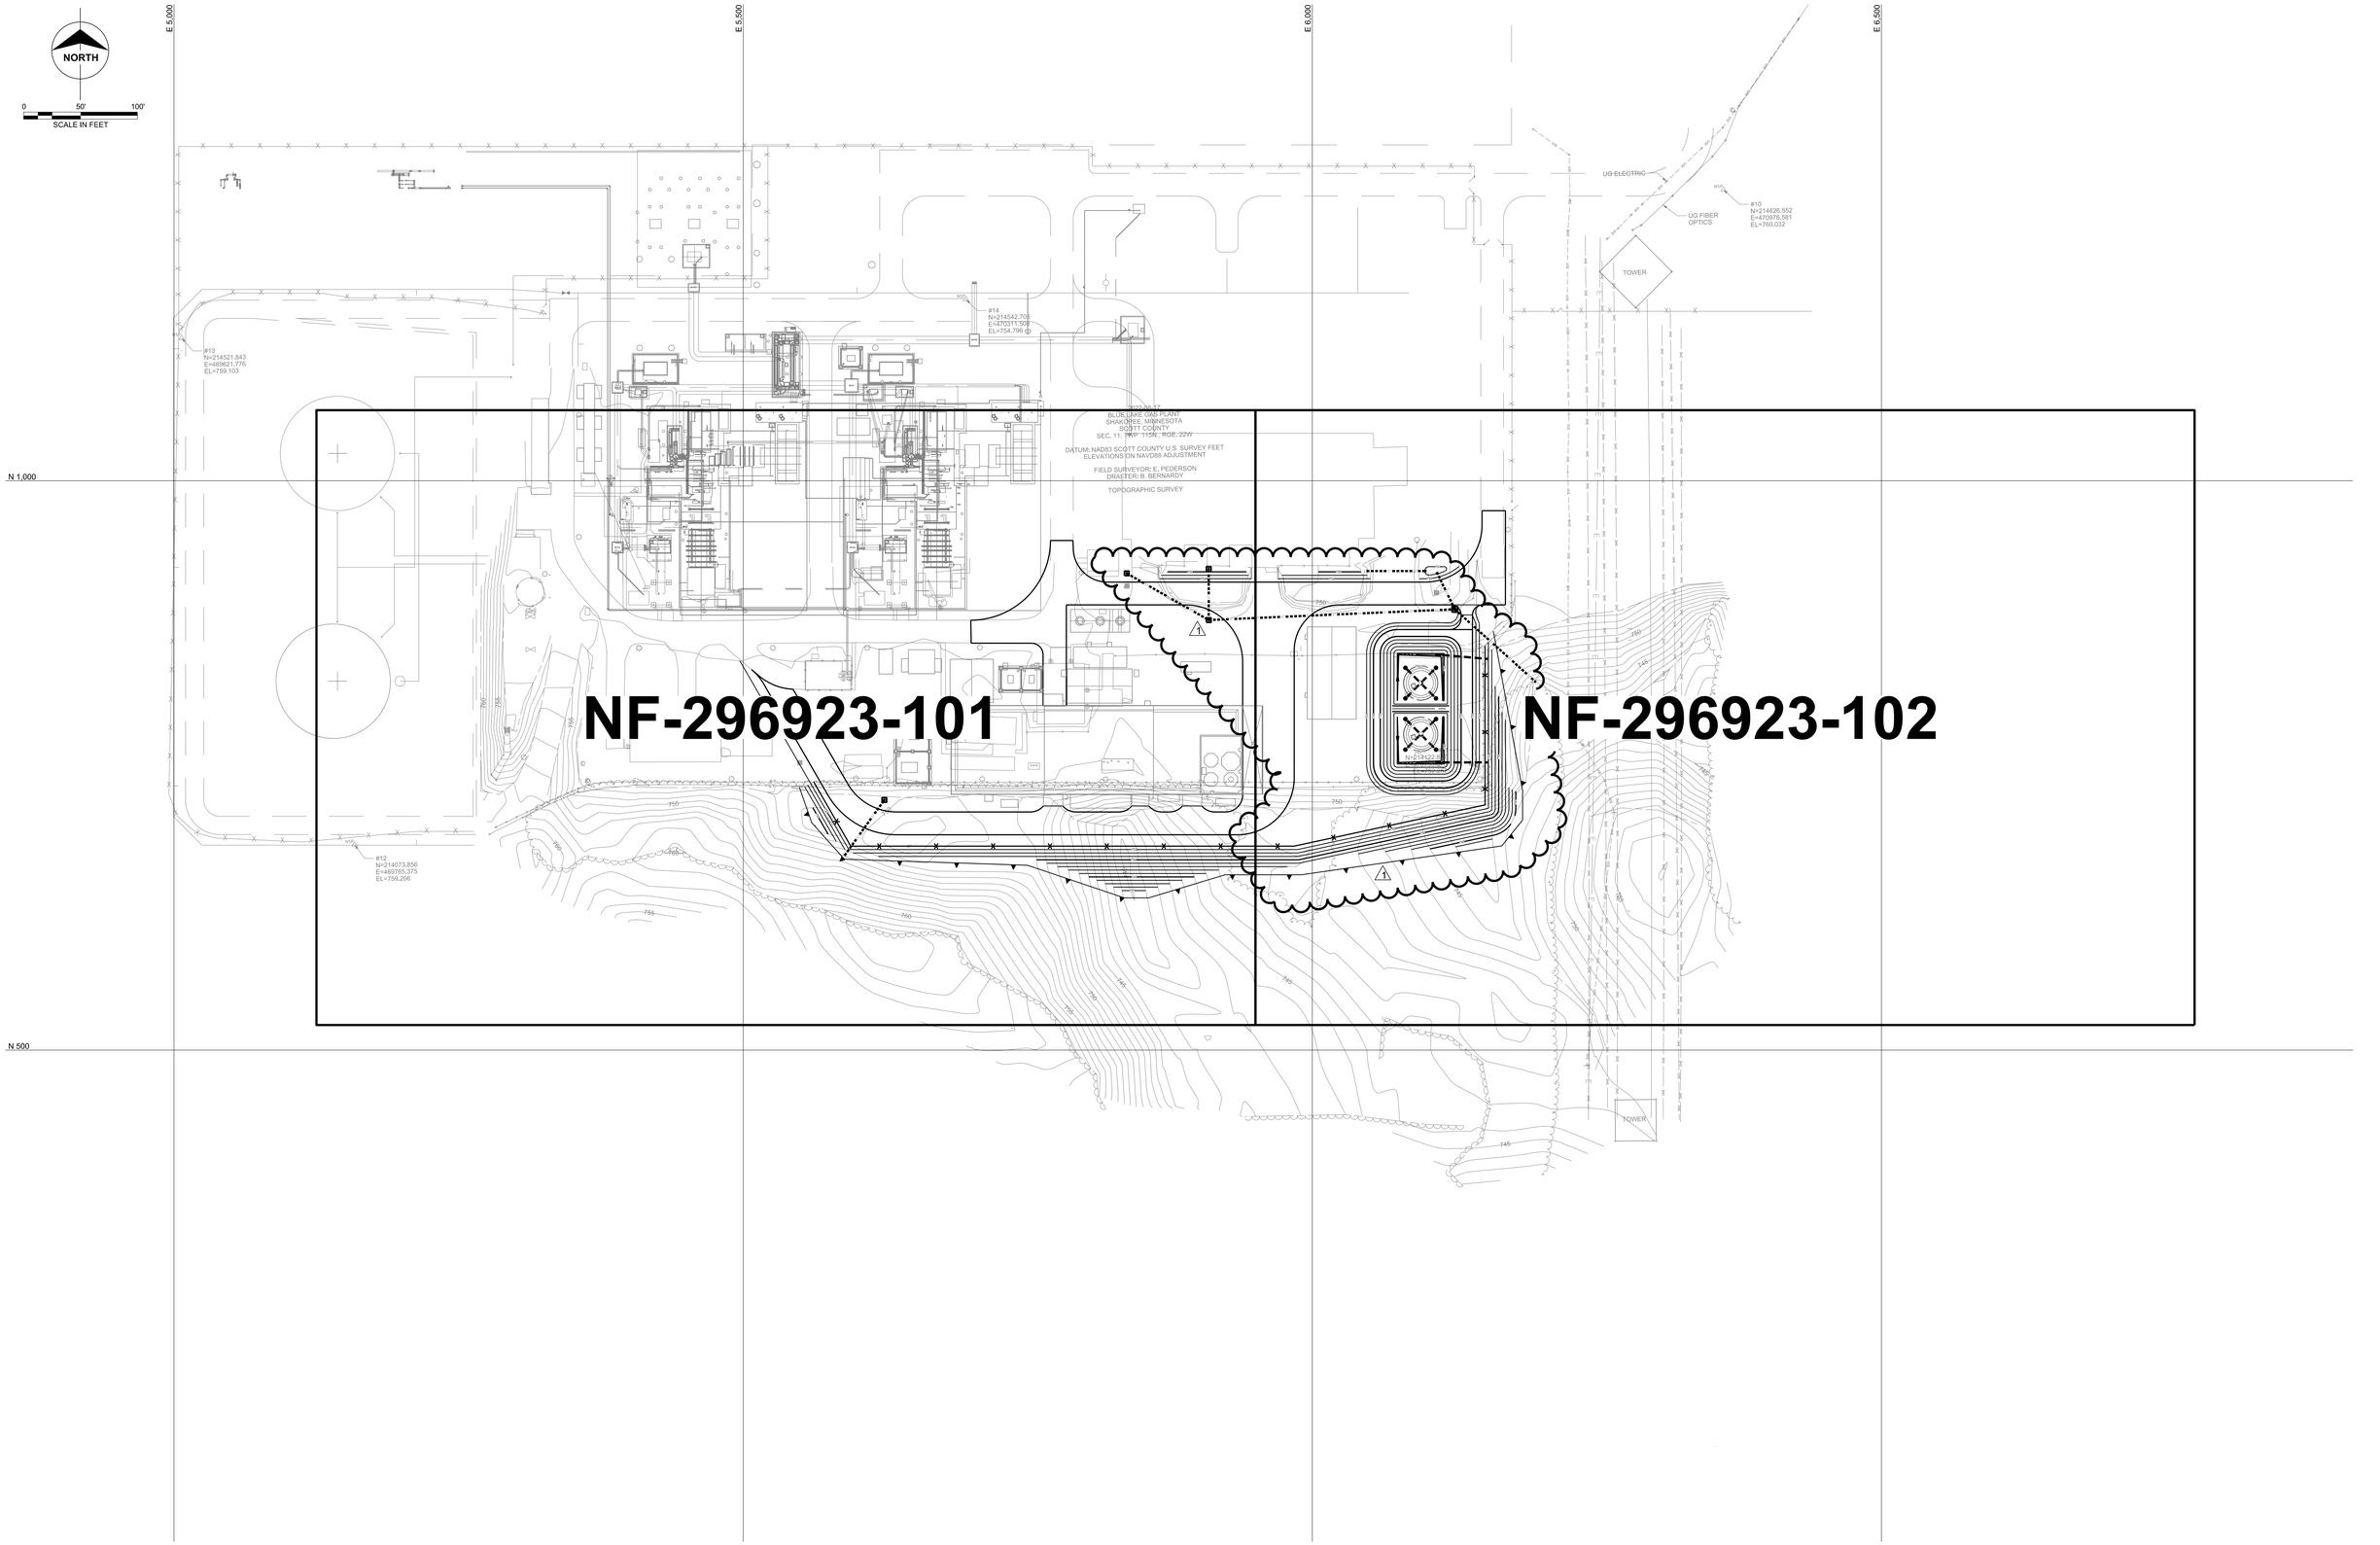

FOR BID - NOT FOR CONSTRUCTION

NO	REVISION	ZONE	DATE	BY	CHK	ENG
0	ISSUED FOR BID		10-02-23	RNO	RLS	RNO
1	ISSUED WITH ADDENDUM NO. 2		10-23-23	RNO	RLS	RNO

NO	REVISION	ZONE	DATE	BY	CHK	ENG

REFERENCE DRAWINGS

DWG NO.	MANUFACTURER	DESCRIPTION

I hereby certify that this plan, specification, or report was prepared by me or under my direct supervision and that I am a duly Licensed Professional Engineer under the laws of the state of Minnesota.

Signature: _____

Typed or Printed Name: _____

Date: _____ License #: _____

Xcel Energy®

NORTHERN STATES POWER COMPANY

BLUE LAKE GENERATING PLANT

SHAKOPEE, MINNESOTA

DWN: SKN	DATE: 07-06-23	CHK: RLS	DATE: 09-29-23
ENG: RNO	DATE: 09-29-23	CHK: RLS	DATE: 09-29-23
PM: RDV	DATE: 09-29-23	PROJ. NO: BLL-24571	
APVD: RLS	DATE: 09-29-23	SCALE:1"=50'	

THIS MAP/DOCUMENT IS A TOOL TO ASSIST EMPLOYEES IN THE PERFORMANCE OF THEIR JOBS. YOUR PERSONAL SAFETY IS PROVIDED FOR BY USING SAFETY PRACTICES, PROCEDURES, AND EQUIPMENT AS DESCRIBED IN THE SAFETY TRAINING PROGRAMS AND MANUALS.

BURNS McDONNELL


UNIT 98

RICE FACILITY
EXCAVATION AND GRADING

KEY PLAN

NF-296923-100

REV 1

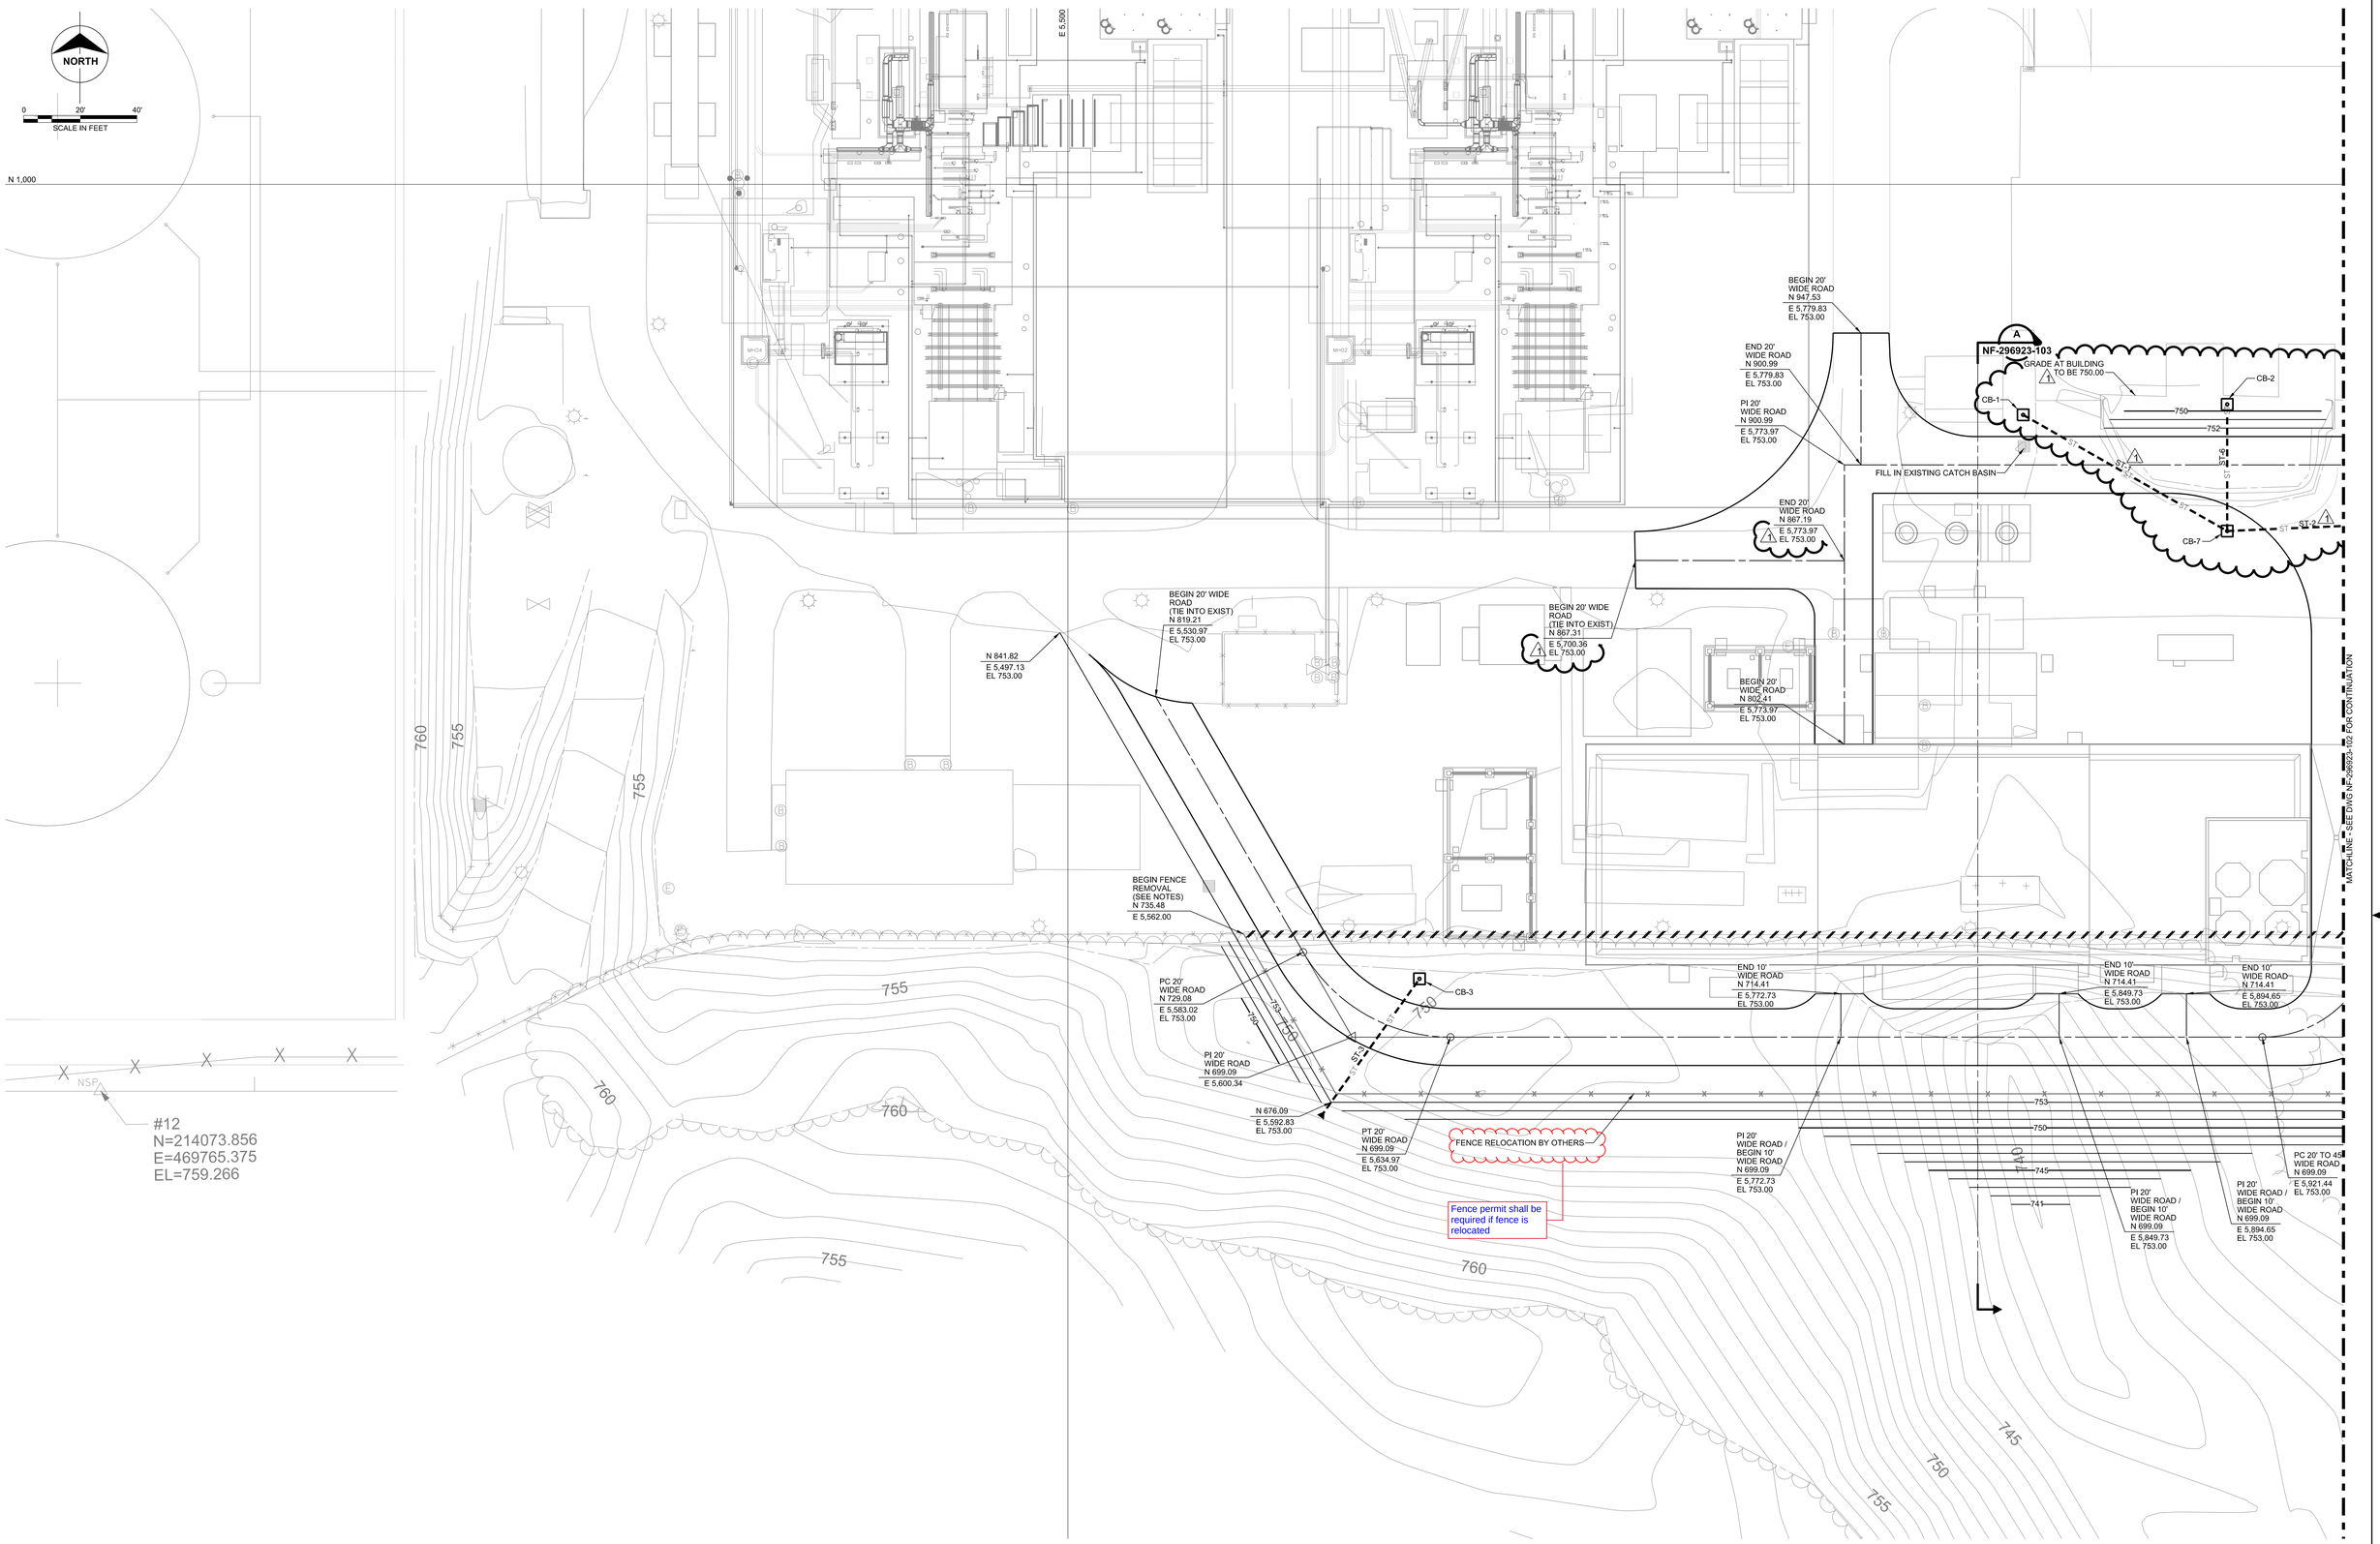

NOTES:

1. REMOVE FENCE WITH THE INTENTION TO REUSE FENCING MATERIAL TO BE RE-INSTALLED BY OTHERS. STORE MATERIAL ON SITE AS DIRECTED BY OWNER.
2. ELEVATIONS SHOWN ARE TO FINISH GRADE OR EXCAVATION GRADE.

FOR BID - NOT FOR CONSTRUCTION

NO	REVISION	ZONE	DATE	BY	CHK	ENG
0	ISSUED FOR BID		10-02-23	RNO	RLS	RNO
1	ISSUED WITH ADDENDUM NO. 2		10-23-23	RNO	RLS	RNO

NO	REVISION	ZONE	DATE	BY	CHK	ENG

REFERENCE DRAWINGS

DWG NO.	MANUFACTURER	DESCRIPTION

I hereby certify that this plan, specification, or report was prepared by me or under my direct supervision and that I am a duly Licensed Professional Engineer under the laws of the state of Minnesota.

Signature: _____

Typed or Printed Name: _____

Date: _____ License #: _____

Xcel Energy®

NORTHERN STATES POWER COMPANY

BLUE LAKE GENERATING PLANT

SHAKOPEE, MINNESOTA

DWN: SKN	DATE: 07-06-23	CHK: RLS	DATE: 09-29-23
ENG: RNO	DATE: 09-29-23	CHK: RLS	DATE: 09-29-23
PM: RDV	DATE: 09-29-23	PROJ. NO: BLL-24571	
APVD: RLS	DATE: 09-29-23	SCALE: 1"=20'	

THIS MAP/DOCUMENT IS A TOOL TO ASSIST EMPLOYEES IN THE PERFORMANCE OF THEIR JOBS. YOUR PERSONAL SAFETY IS PROVIDED FOR BY USING SAFETY PRACTICES, PROCEDURES, AND EQUIPMENT AS DESCRIBED IN THE SAFETY TRAINING PROGRAMS AND MANUALS.

BURNS McDONNELL


UNIT 98

RICE FACILITY
EXCAVATION AND GRADING

PLAN - AREA 1

NF-296923-101

REV 1

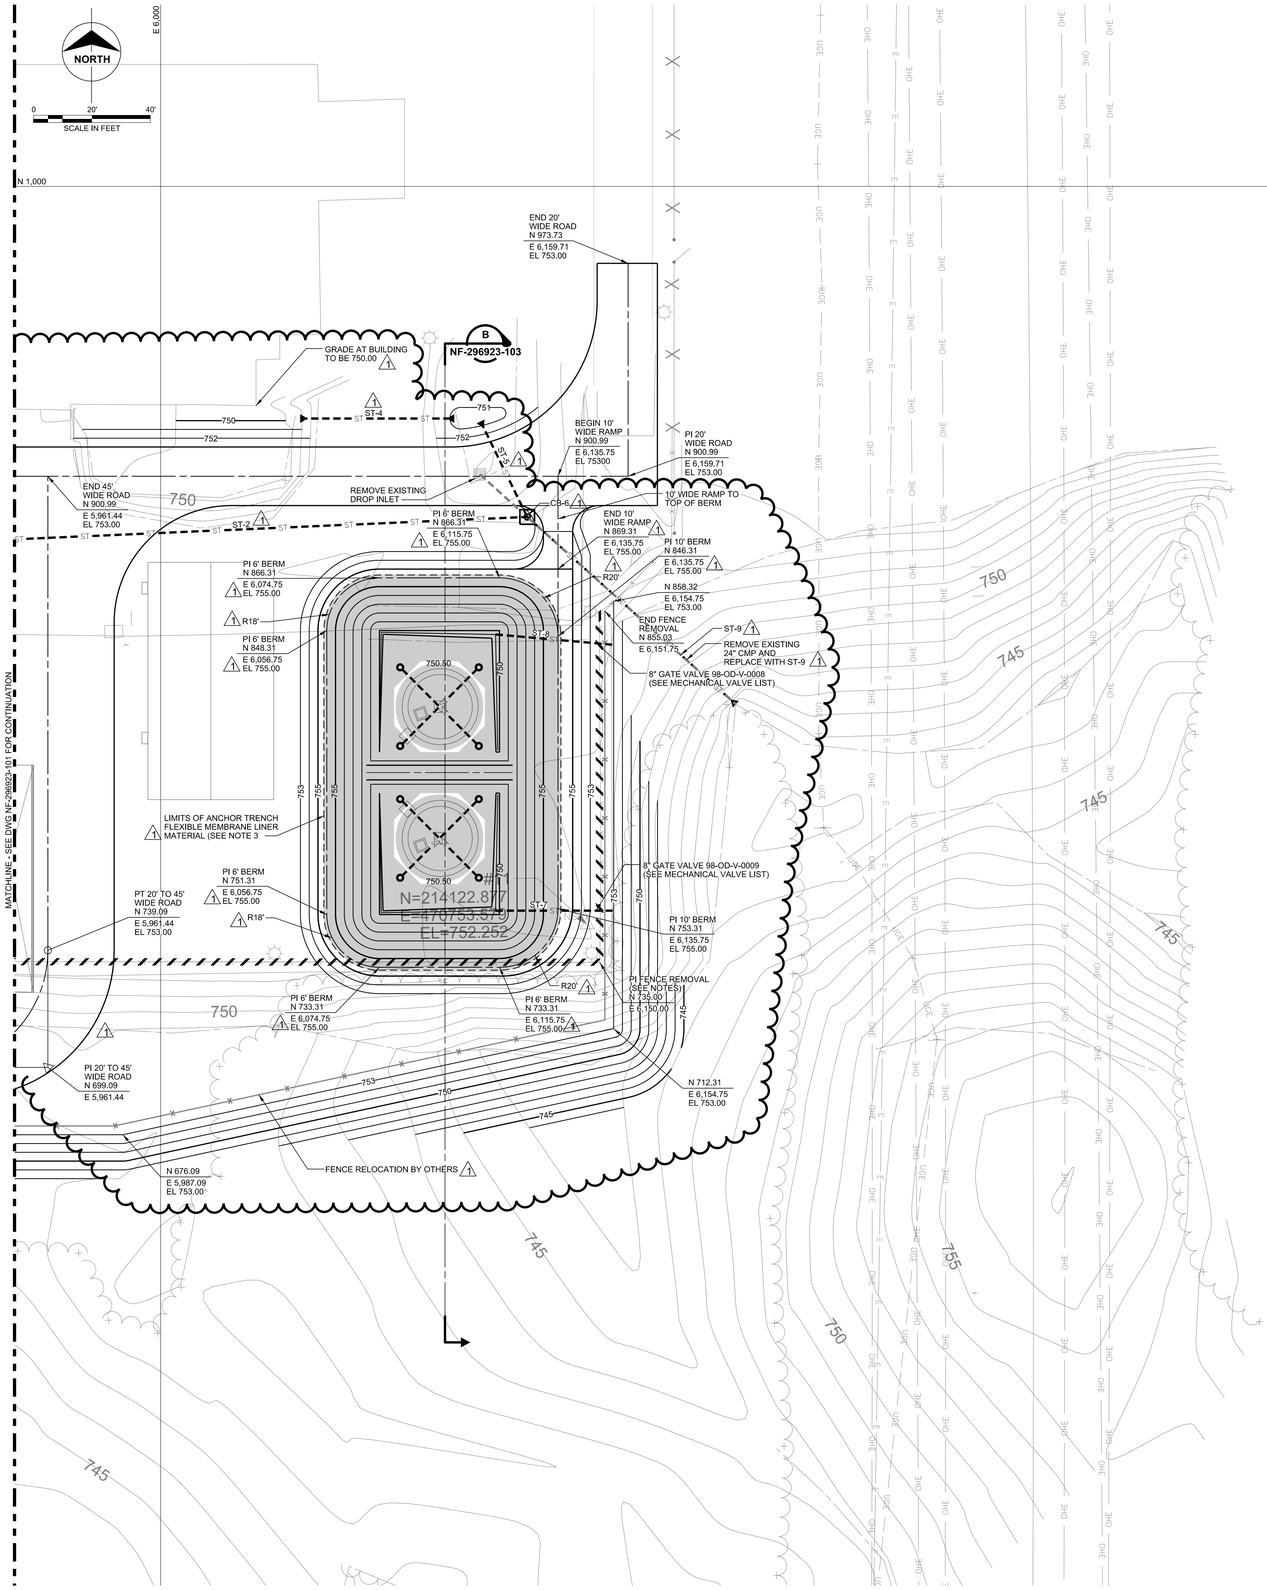

NOTES:

1. REMOVE FENCE WITH THE INTENTION TO REUSE FENCING MATERIAL TO BE RE-INSTALLED BY OTHERS. STORE MATERIAL ON SITE AS DIRECTED BY OWNER.
2. ELEVATIONS SHOWN ARE TO FINISH GRADE OR EXCAVATION GRADE.
3. BERM AND LINER OUTSIDE RING WALL FOUNDATION TO BE INSTALLED AFTER FUEL OIL TANKS ARE ERECTED BY OTHERS. LINER AND LEAK DETECTION INSIDE RING WALL SHALL BE CONSTRUCTED WITH FOUNDATION INSTALLATION.

Fence permit shall be required if fence is relocated

FOR BID - NOT FOR CONSTRUCTION

NO	REVISION	ZONE	DATE	BY	CHK	ENG
0	ISSUED FOR BID		10-02-23	RNO	RLS	RNO
1	ISSUED WITH ADDENDUM NO. 2		10-23-23	RNO	RLS	RNO

NO	REVISION	ZONE	DATE	BY	CHK	ENG

REFERENCE DRAWINGS

DWG NO.	MANUFACTURER	DESCRIPTION

I hereby certify that this plan, specification, or report was prepared by me or under my direct supervision and that I am a duly Licensed Professional Engineer under the laws of the state of Minnesota.

Signature: _____

Typed or Printed Name: _____

Date: _____ License #: _____

Xcel Energy®
NORTHERN STATES POWER COMPANY
BLUE LAKE GENERATING PLANT
SHAKOPEE, MINNESOTA

DWN: SKN	DATE: 07-06-23	CHK: RLS	DATE: 09-29-23
ENG: RNO	DATE: 09-29-23	CHK: RLS	DATE: 09-29-23
PM: RDV	DATE: 09-29-23	PROJ. NO: BLL-24571	
APVD: RLS	DATE: 09-29-23	SCALE: 1"=20'	


THIS MAP/DOCUMENT IS A TOOL TO ASSIST EMPLOYEES IN THE PERFORMANCE OF THEIR JOBS. YOUR PERSONAL SAFETY IS PROVIDED FOR BY USING SAFETY PRACTICES, PROCEDURES, AND EQUIPMENT AS DESCRIBED IN THE SAFETY TRAINING PROGRAMS AND MANUALS.

BURNS MCDONNELL

UNIT 98
RICE FACILITY
EXCAVATION AND GRADING
PLAN - AREA 2

NF-296923-102

REV 1

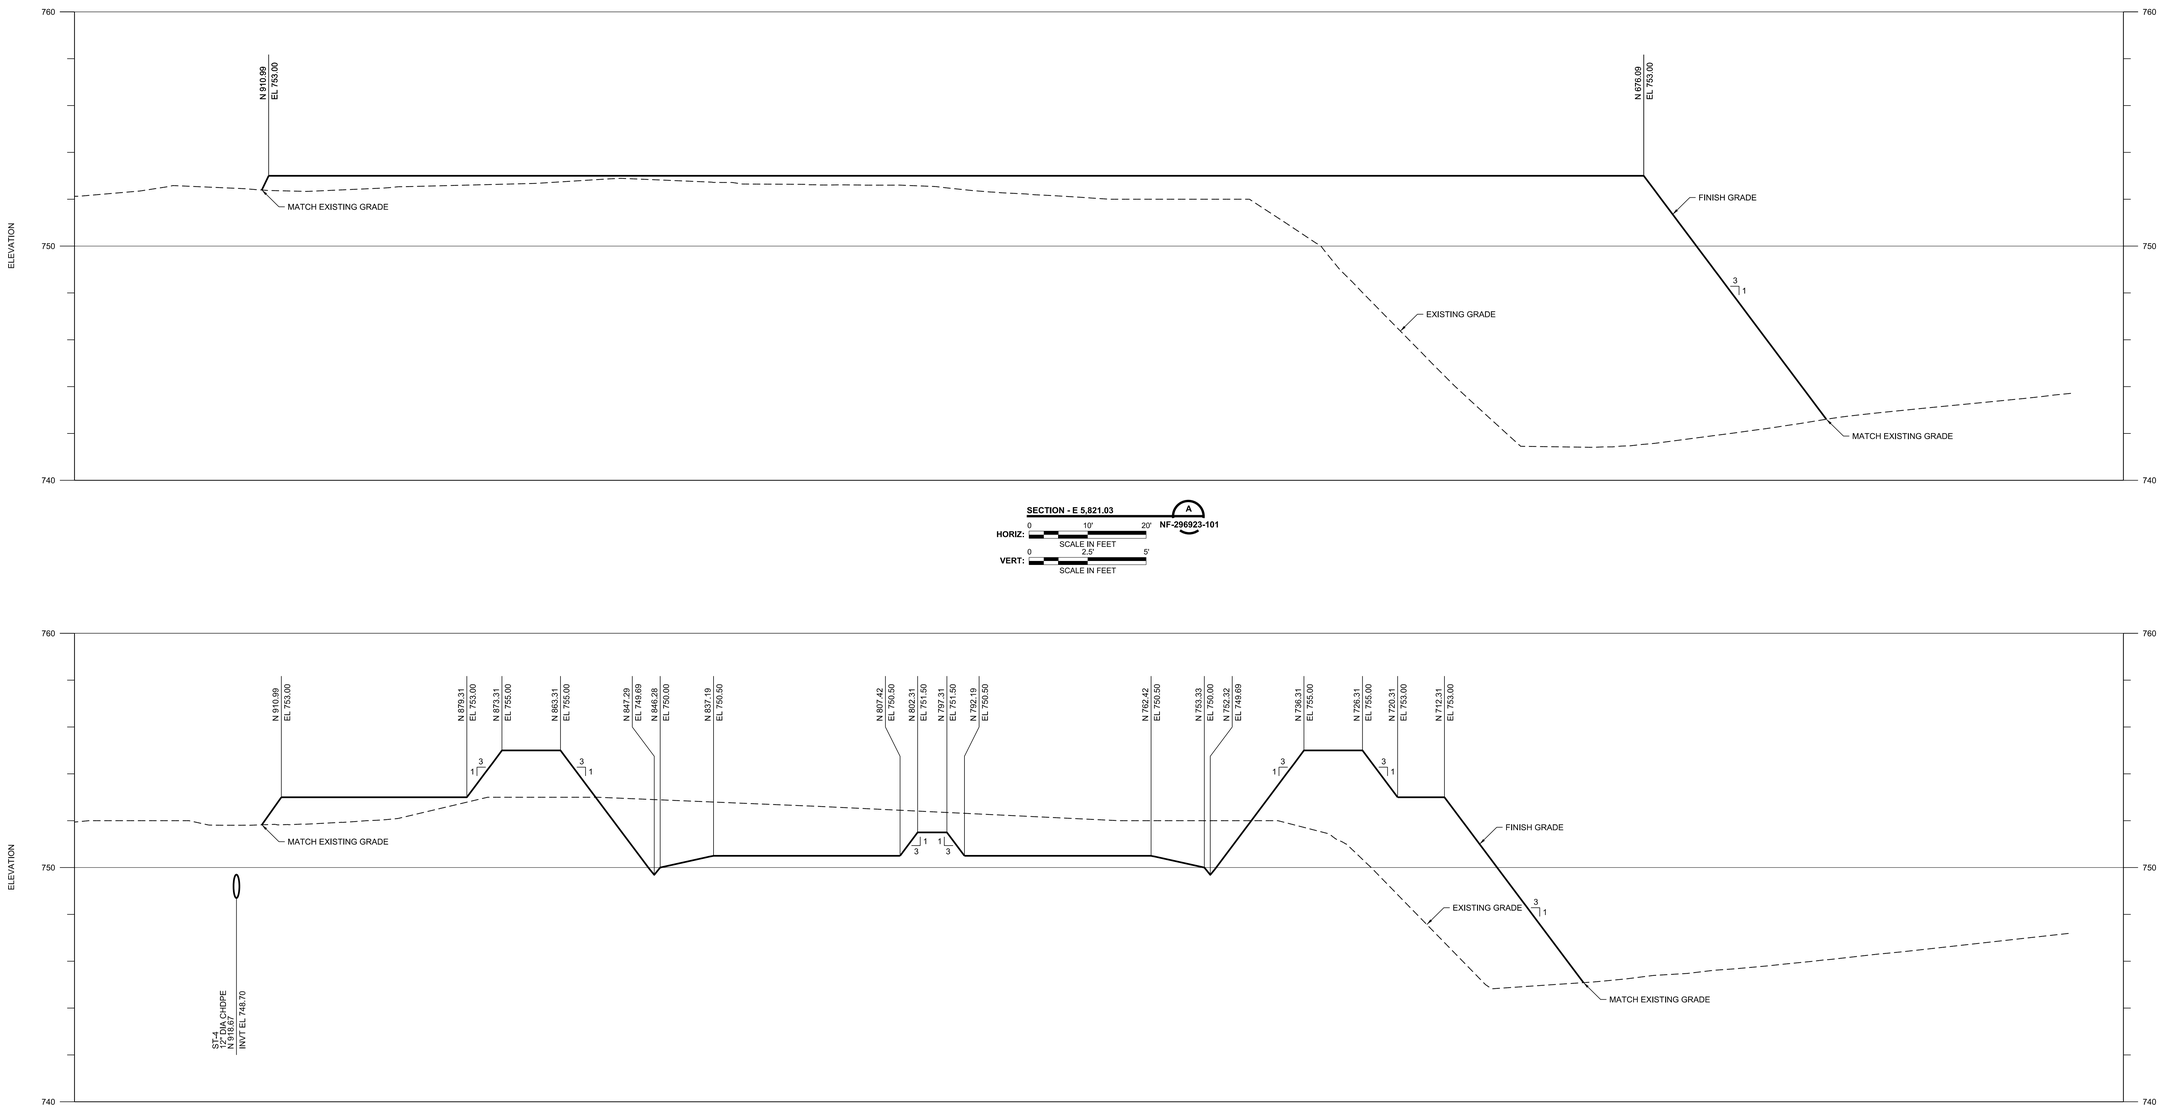

SECTION - E 5,821.03 — A — NF-296923-101

HORIZ: 0 10' 20' SCALE IN FEET

VERT: 0 2.5' 5' SCALE IN FEET

SECTION - E 6,097.14 — B — NF-296923-102

HORIZ: 0 10' 20' SCALE IN FEET

VERT: 0 2.5' 5' SCALE IN FEET

FOR BID - NOT FOR CONSTRUCTION

NO	REVISION	ZONE	DATE	BY	CHK	ENG
0	ISSUED FOR BID		10-02-23	RNO	RLS	RNO

NO	REVISION	ZONE	DATE	BY	CHK	ENG

REFERENCE DRAWINGS		
DWG NO.	MANUFACTURER	DESCRIPTION

I hereby certify that this plan, specification, or report was prepared by me or under my direct supervision and that I am a duly Licensed Professional Engineer under the laws of the state of Minnesota.

Signature: _____

Typed or Printed Name: _____

Date: _____ License #: _____

Xcel Energy®

NORTHERN STATES POWER COMPANY

BLUE LAKE GENERATING PLANT

SHAKOPEE, MINNESOTA

DWN: SKN	DATE: 07-06-23	CHK: RLS	DATE: 09-29-23
ENG: RNO	DATE: 09-29-23	CHK: RLS	DATE: 09-29-23
PM: RDV	DATE: 09-29-23	PROJ. NO: BLL-24571	
APVD: RLS	DATE: 09-29-23	SCALE:NONE	

BURNS MCDONNELL

THIS MAP/DOCUMENT IS A TOOL TO ASSIST EMPLOYEES IN THE PERFORMANCE OF THEIR JOBS. YOUR PERSONAL SAFETY IS PROVIDED FOR BY USING SAFETY PRACTICES, PROCEDURES, AND EQUIPMENT AS DESCRIBED IN THE SAFETY TRAINING PROGRAMS AND MANUALS.

UNIT 98

RICE FACILITY

EXCAVATION AND GRADING

SECTIONS

NF-296923-103

REV 0

NORTH

0 40' 80'
SCALE IN FEET

E 5,500
E 6,000
E 6,500
N 1,000
N 500

UG ELECTRIC
UG FIBER OPTICS
TOWER
CABLE
TOWER

Driveway surfacing shall be asphalt or concrete

LEGEND

- 12" CRUSHED ROCK ROADS
- 6" CRUSHED ROCK SURFACING
- 6" TOPSOIL AND SEEDING
- CONCRETE

NOTES:

1. TOP OF 6" CRUSHED ROCK SURFACE AT FOUNDATION INTERFACE IS 753'-0" UON.

FOR BID - NOT FOR CONSTRUCTION

NO	REVISION	ZONE	DATE	BY	CHK	ENG
A	ISSUED FOR OWNER REVIEW		09-05-23	RNO	RLS	RNO

NO	REVISION	ZONE	DATE	BY	CHK	ENG

REFERENCE DRAWINGS

DWG NO.	MANUFACTURER	DESCRIPTION

I hereby certify that this plan, specification, or report was prepared by me or under my direct supervision and that I am a duly Licensed Professional Engineer under the laws of the state of Minnesota.

Signature: _____

Typed or Printed Name: _____

Date: _____ License #: _____

Xcel Energy®
NORTHERN STATES POWER COMPANY
BLUE LAKE GENERATING PLANT
SHAKOPEE, MINNESOTA

DWN: SKN	DATE: 07-06-23	CHK: RLS	DATE: 09-29-23
ENG: RNO	DATE: 09-29-23	CHK: RLS	DATE: 09-29-23
PM: RDV	DATE: 09-29-23	PROJ. NO: BLL-24571	
APVD: RLS	DATE: 09-29-23	SCALE: 1"=40'	

THIS MAP/DOCUMENT IS A TOOL TO ASSIST EMPLOYEES IN THE PERFORMANCE OF THEIR JOBS. YOUR PERSONAL SAFETY IS PROVIDED FOR BY USING SAFETY PRACTICES, PROCEDURES, AND EQUIPMENT AS DESCRIBED IN THE SAFETY TRAINING PROGRAMS AND MANUALS.


BURNS McDONNELL

UNIT 98
RICE FACILITY
SURFACING PLAN

PLAN

NF-296923-200

REV A

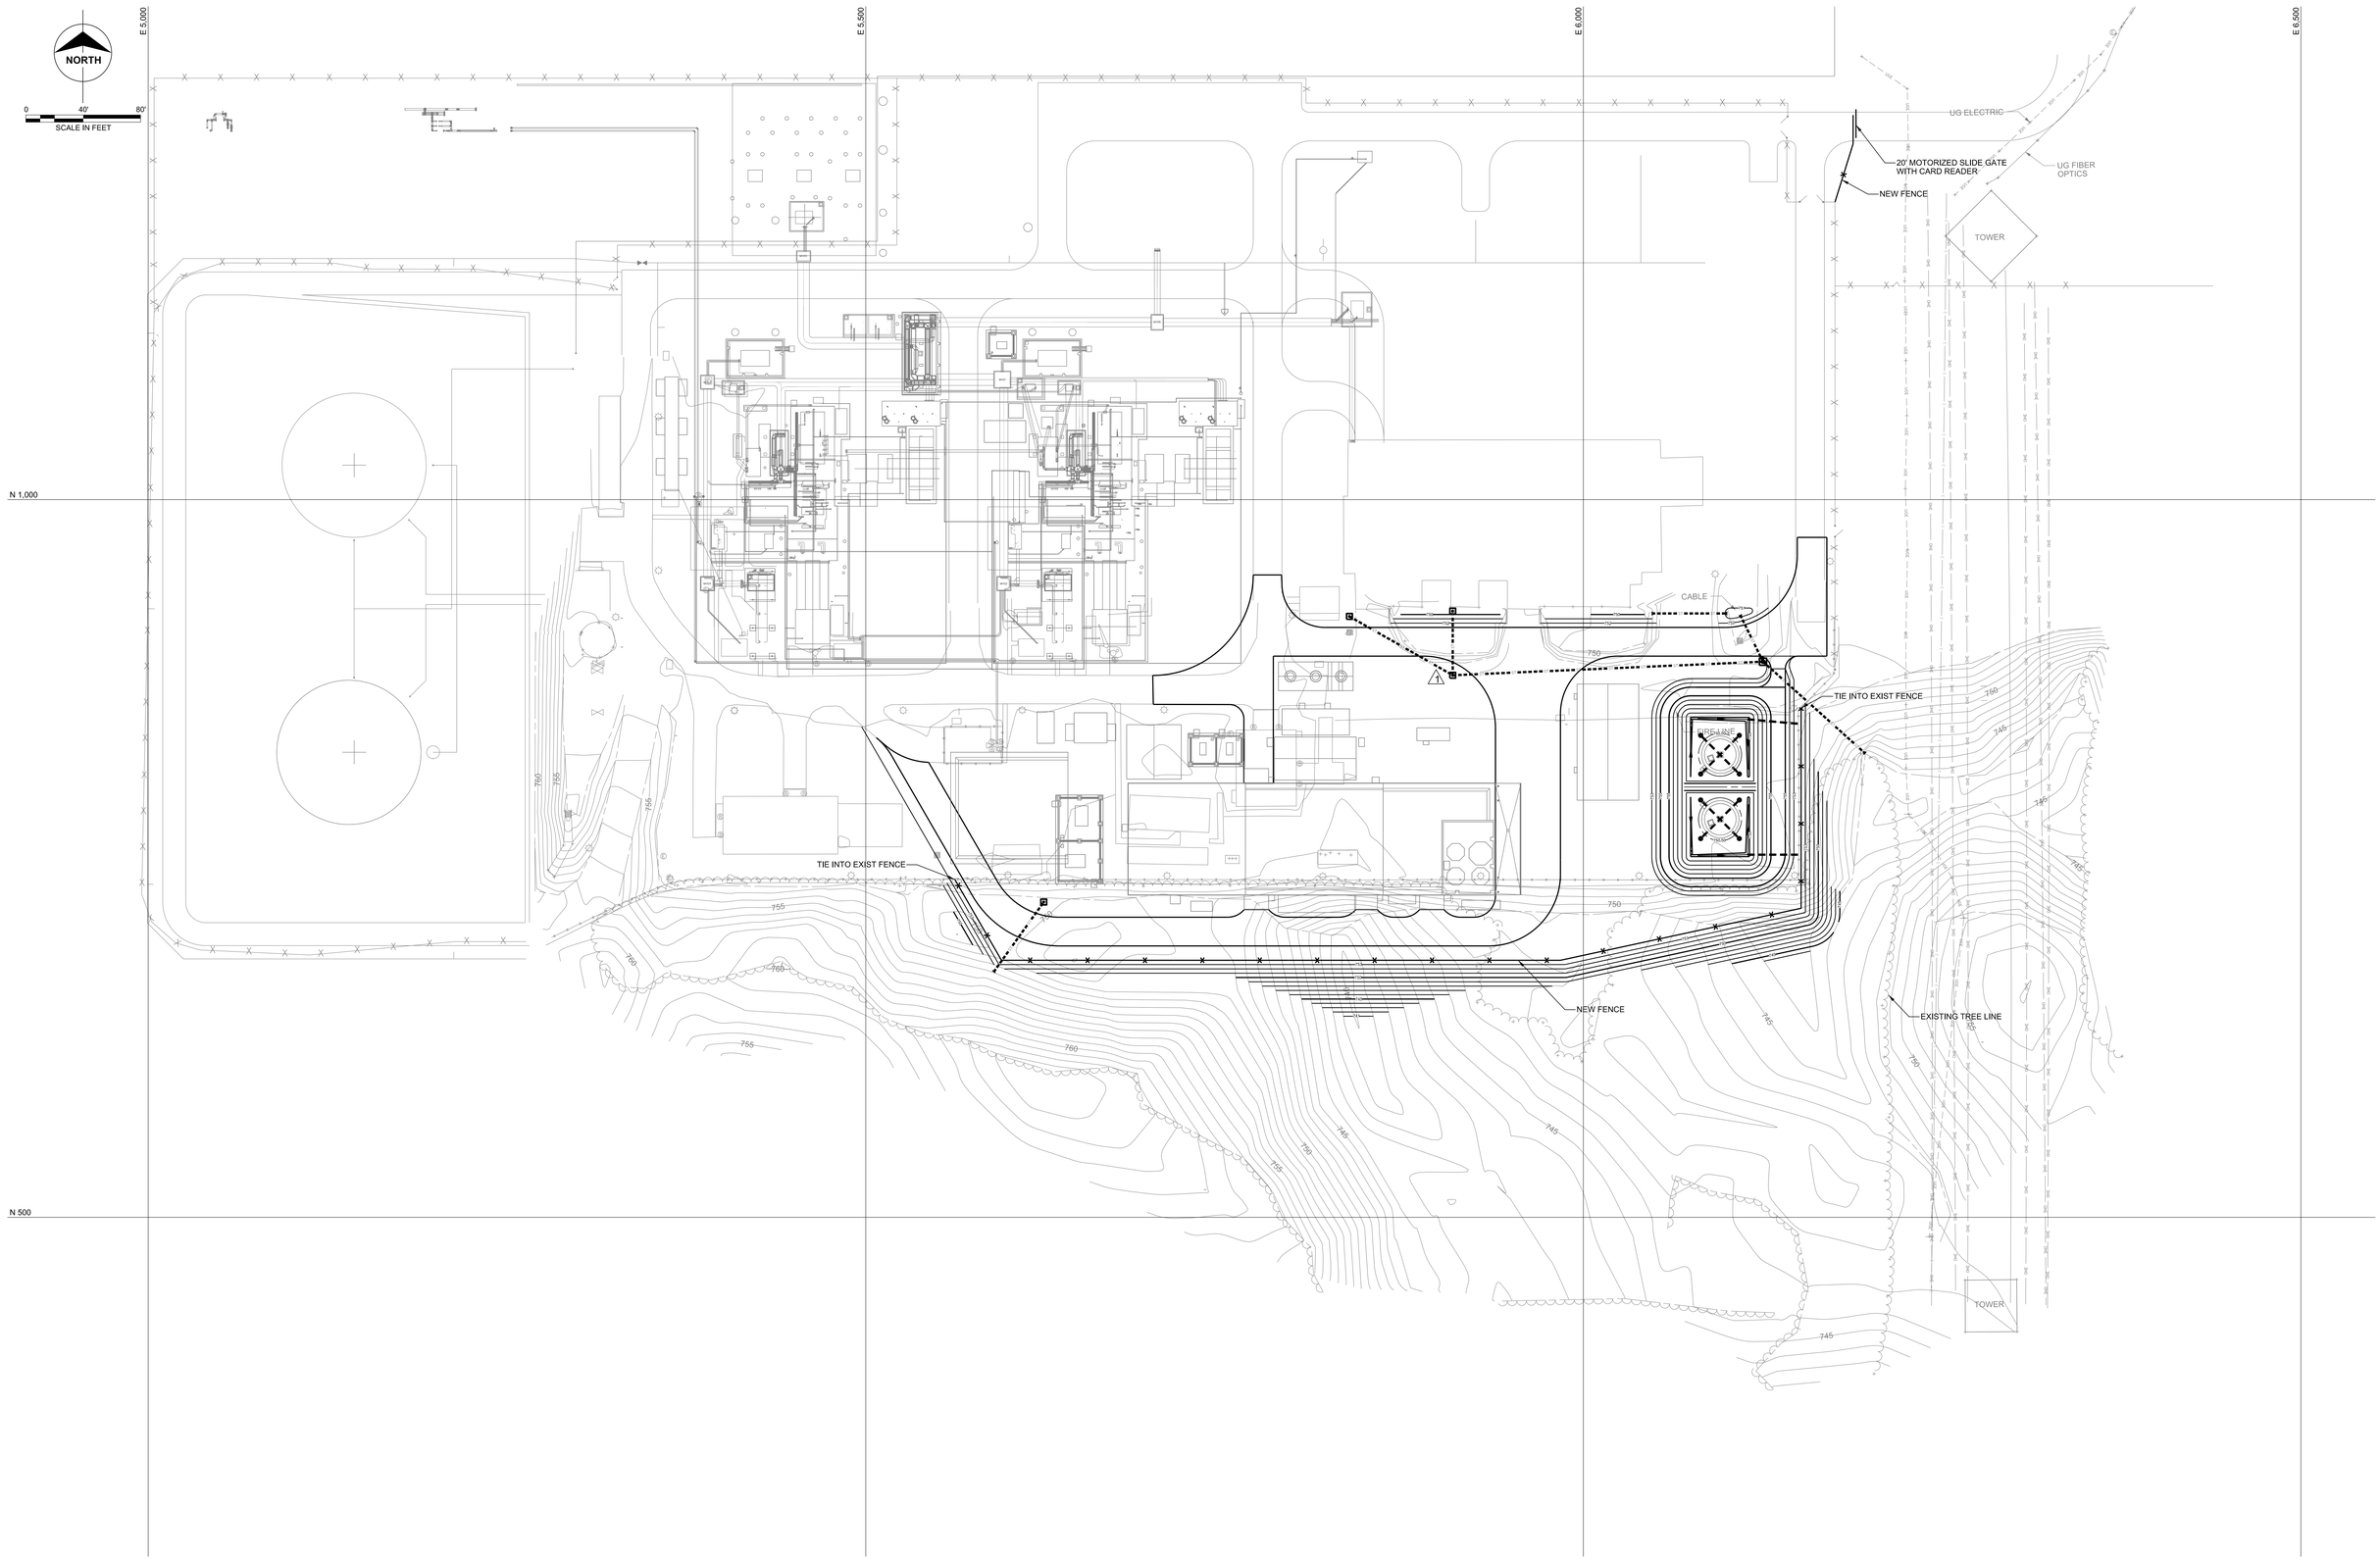

FOR BID - NOT FOR CONSTRUCTION

BURNS McDONNELL

NO	REVISION	ZONE	DATE	BY	CHK	ENG
A	ISSUED FOR PERMITTING	12-18-23	10-02-23	RNO	RLS	RNO

NO	REVISION	ZONE	DATE	BY	CHK	ENG

REFERENCE DRAWINGS

DWG NO.	MANUFACTURER	DESCRIPTION

I hereby certify that this plan, specification, or report was prepared by me or under my direct supervision and that I am a duly Licensed Professional Engineer under the laws of the state of Minnesota.

Signature: _____

Typed or Printed Name: _____

Date: _____ License #: _____

Xcel Energy®

NORTHERN STATES POWER COMPANY

BLUE LAKE GENERATING PLANT

SCOTT COUNTY, MINNESOTA

DWN: SKN	DATE: 12-14-18	CHK: RLS	DATE: 12-14-23
ENG: RNO	DATE: 12-14-23	CHK: RLS	DATE: 12-14-23
PM: RDV	DATE: 12-14-23	PROJ. NO: 24571	
APVD: RLS	DATE: 12-14-23	SCALE: 1"=40'	

THIS MAP/DOCUMENT IS A TOOL TO ASSIST EMPLOYEES IN THE PERFORMANCE OF THEIR JOBS. YOUR PERSONAL SAFETY IS PROVIDED FOR BY USING SAFETY PRACTICES, PROCEDURES, AND EQUIPMENT AS DESCRIBED IN THE SAFETY TRAINING PROGRAMS AND MANUALS.

BURNS McDONNELL


UNIT 98

RICE FACILITY
OVERALL SITE PLAN

FENCE PLAN

NF-296923-215

REV A

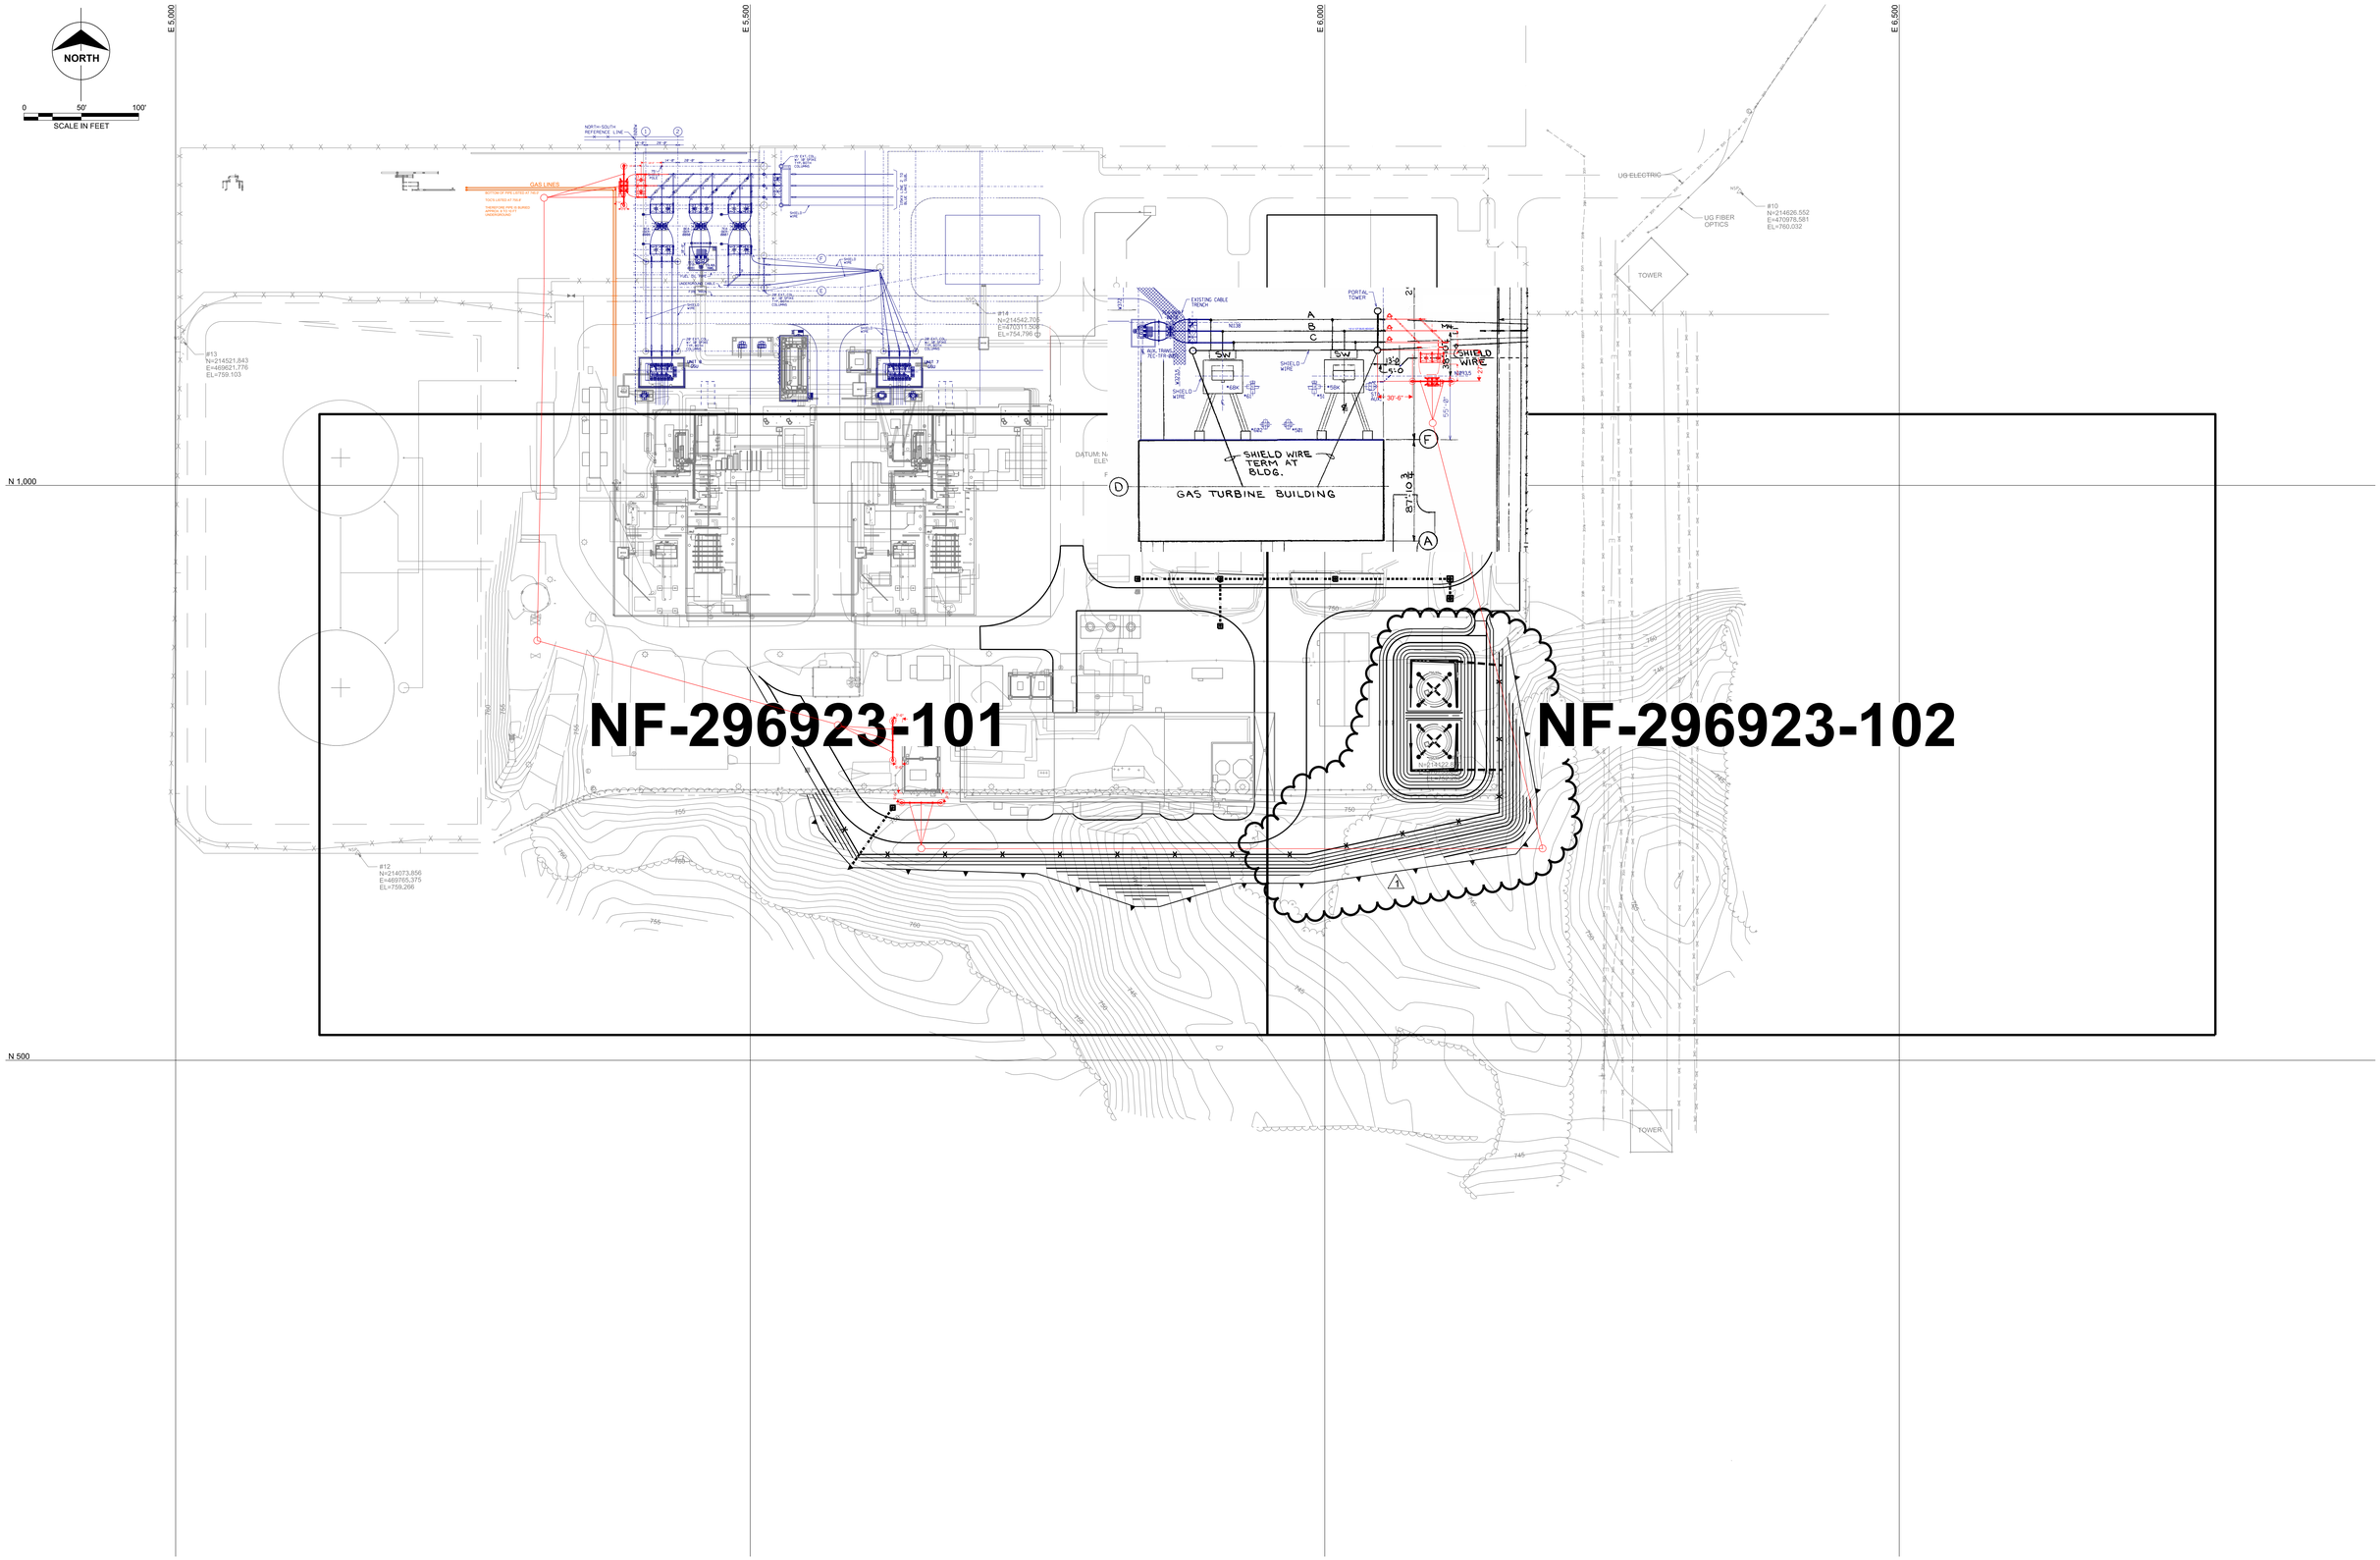

FOR BID - NOT FOR CONSTRUCTION

NO	REVISION	ZONE	DATE	BY	CHK	ENG
0	ISSUED FOR BID		10-02-23	RNO	RLS	RNO
1	ISSUED WITH ADDENDUM NO. 1		10-13-23	RNO	RLS	RNO

NO	REVISION	ZONE	DATE	BY	CHK	ENG

REFERENCE DRAWINGS

DWG NO.	MANUFACTURER	DESCRIPTION

I hereby certify that this plan, specification, or report was prepared by me or under my direct supervision and that I am a duly Licensed Professional Engineer under the laws of the state of Minnesota.

Signature: _____

Typed or Printed Name: _____

Date: _____ License #: _____

Xcel Energy®

NORTHERN STATES POWER COMPANY

BLUE LAKE GENERATING PLANT

SHAKOPEE, MINNESOTA

DWN: SKN	DATE: 07-06-23	CHK: RLS	DATE: 09-29-23
ENG: RNO	DATE: 09-29-23	CHK: RLS	DATE: 09-29-23
PM: RDV	DATE: 09-29-23	PROJ. NO: BLL-24571	
APVD: RLS	DATE: 09-29-23	SCALE:1"=50'	

THIS MAP/DOCUMENT IS A TOOL TO ASSIST EMPLOYEES IN THE PERFORMANCE OF THEIR JOBS. YOUR PERSONAL SAFETY IS PROVIDED FOR BY USING SAFETY PRACTICES, PROCEDURES, AND EQUIPMENT AS DESCRIBED IN THE SAFETY TRAINING PROGRAMS AND MANUALS.

BURNS McDONNELL

UNIT 98

RICE FACILITY
EXCAVATION AND GRADING

KEY PLAN

NF-296923-100

REV 1