DESIGN/BUILD | CONSTRUCTION MANAGEMENT | GENERAL CONTRACTING
AMCON
5565 BLAINE AVE
INVER GROVE HEIGHTS, MINNESOTA 55076
PHONE: 651.379.9090 FAX: 651.379.9091

CERTIFICATION

I HEREBY CERTIFY THAT THIS PLAN, SPECIFICATION OR REPORT WAS PREPARED BY ME OR UNDER MY DIRECT SUPERVISION AND THAT I AM A DULY LICENSED ARCHITECT UNDER THE LAWS OF THE STATE OF MINNESOTA

Mark R. Hulse, AIA # 20501

DATE

DRAWN BY: EJP

© 2017
AMCON CONST. CO.
All rights reserved
THIS DOCUMENT IS AN INSTRUMENT OF SERVICE AND IS THE PROPERTY OF AMCON CONSTRUCTION CO. AND MAY NOT BE USED OR REPRODUCED WITHOUT PRIOR WRITTEN CONSENT

PROPOSED NEW BUILDING

WEST VIERLING ACRES APARTMENTS

SHAKOPEE, MINNESOTA

REVISIONS

GARAGE FLOOR PLAN

DATE 1.9.2017

A1.2

PROJECT NO. 00000

- [X] PRELIMINARY/NOT FOR CONSTRUCTION
- [ ] PERMIT/BID SET
- [ ] CONSTRUCTION SET
- [ ] AS-BUILT SET
- [ ] NOT TO SCALE

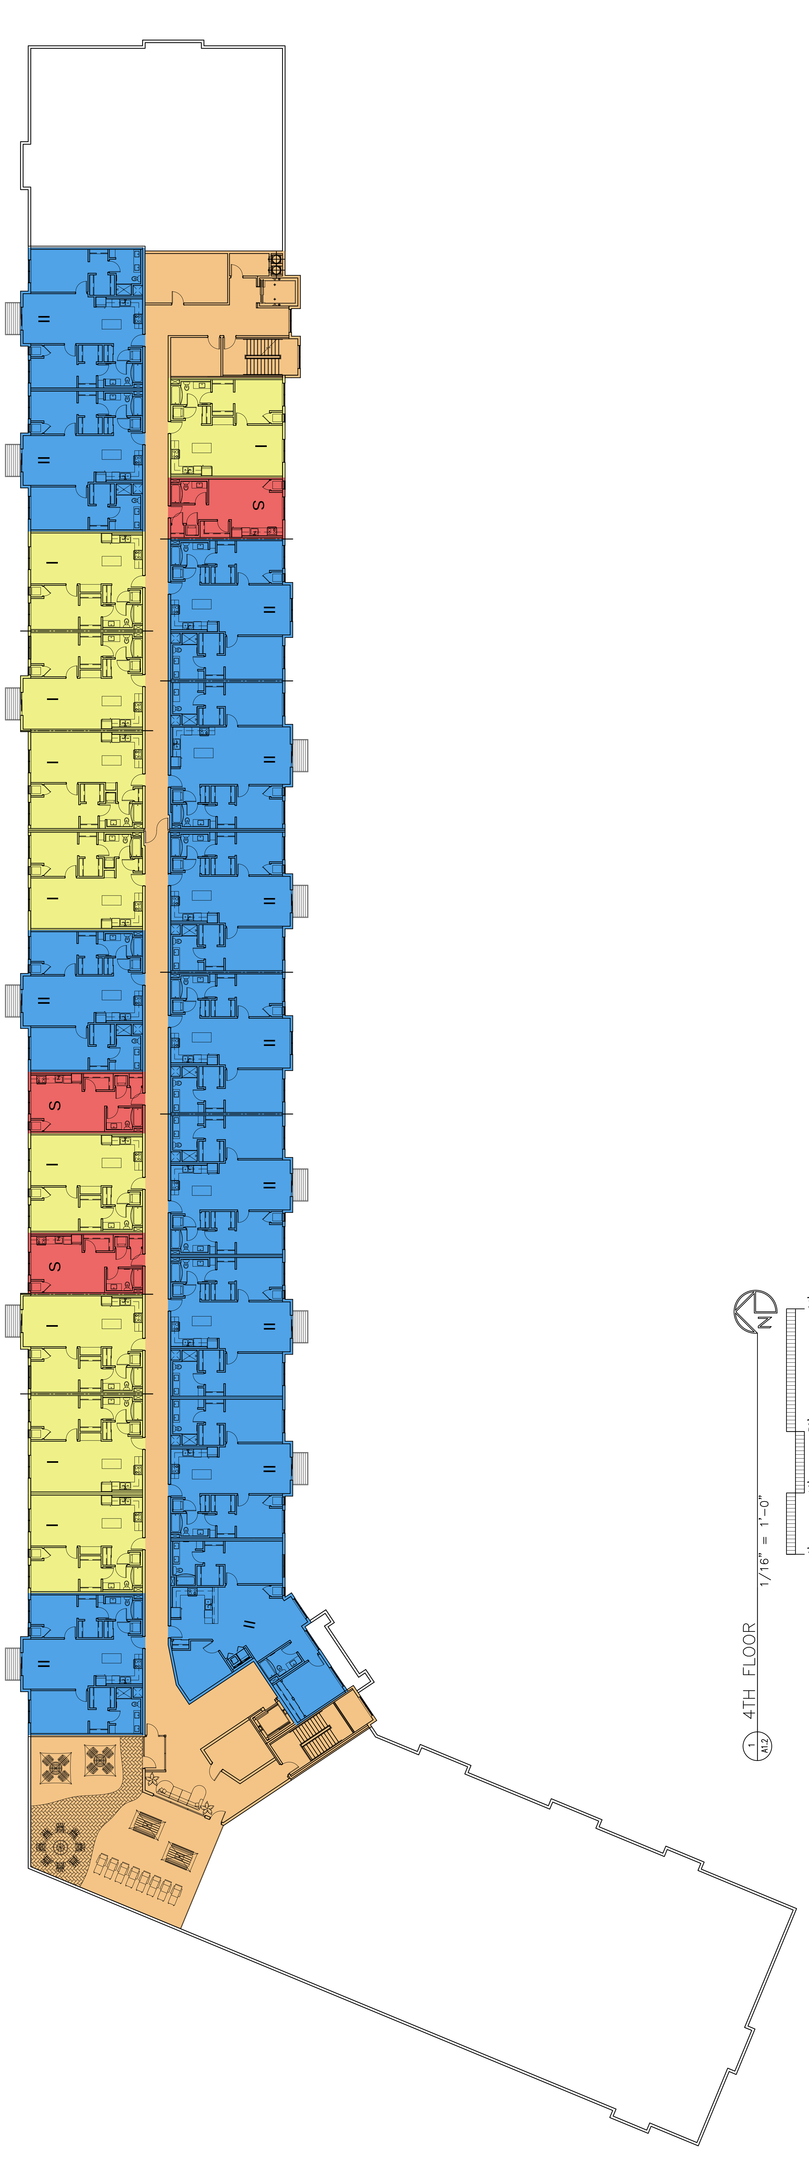

1 / A1.2 4TH FLOOR