



LYMAN LUMBER

EST. 1897

ESTIMATE

07/13/17 14:09
TRAN#: 179028 PAGE#: 1

P.O. BOX 130 | CHANHASSEN, MINNESOTA 55317-0130 | PHONE: (952) 470-4800 | FAX (952) 470-4810

This is an estimate not a bid. Please examine this estimate closely. We agree to furnish only the articles, quantities, and grades named. Actual quantities needed and materials elected may vary from this list and we will not guarantee that more, less, or different materials will be needed. Clerical errors are subject to correction. Because of possible market changes, this estimate is subject to review after (7) days. If payments are not made in accordance with terms a 1.5% monthly service charge will be assessed.

IC INC CUST CODE: 3RCNC+++ SAME AS MAIL TO

AVAGE MN 55378

CUST PO#: TAPAH PARK DECK

XP DEL DATE:

JTSIDE SLSMN: CORY FIECKE

INSIDE SLSMN: MATT LAKE

		RIC 1490 Adams St Shakopee, MN Taph Park Deck			
		Section: 1 SO 6x6 Skids			
2	SD	4	6X6X18' TREATED	99.870 EACH	399.48
		Section: 1 Sub-Total			
					399.48
		Section: 2 Deck Frame			
4	4410.4	7	4X4 10' GC TREATED #2&BTR PINE	1114.380 MBFT	104.01
5	6610.6	4	6X6 10' GC TREATED #2 SO. PINE	1107.820 MBFT	132.94
6	2108.4	1	2X10 8' AG TREATED #1&BTR SYP	978.260 MBFT	13.04
7	21016.4	2	2X10 16' AG TREATED #1&BTR SYP	1147.180 MBFT	61.18
8	21020.4	2	2X10 20' AG TREATED #1&BTR SYP	1114.380 MBFT	74.30
9	2810.4	10	2X8 10' AG TREATED #1&BTR SYP	933.160 MBFT	124.42
0	2108.4	3	2X10 8' AG TREATED #1&BTR SYP	978.260 MBFT	39.13
1	21010.4	14	2X10 10' AG TREATED #1&BTR SYP	1004.500 MBFT	234.38
2	2610.4	20	2X6 10' AG TREATED #2&BTR SYP	781.460 MBFT	156.29
3	2616.4	2	2X6 16' AG TREATED #2&BTR SYP	811.800 MBFT	25.98
4	21210.4	5	2X12 10' AG TREATED #1&BTR SYP	1166.040 MBFT	116.60
		Section: 2 Sub-Total			
					1082.27
		Section: 3 Frame Hardware			
6	ABE66Z	8	6" POST ANCHOR Z-MAX ABA66Z	17.320 EACH	138.56
7	LPC6Z	16	SIMPSON LPC6Z POST CAP	3.400 EACH	54.40
8	A35Z	8	MULTI-PURPOSE ANGLE Z-MAX	0.610 EACH	4.88
9	LUS210Z	40	2X10 SGL JOIST HANGER Z-MAX	1.350 EACH	54.00
0	LUS2102Z	1	2X10 DBL JOIST HANGER Z-MAX	2.470 EACH	2.47
1	LUC210Z	4	2X10 INVERTED FLANGE Z-MAX	1.570 EACH	6.28
2	HUC2102Z	2	2X10 DBLE INVERTED FLANGE Z-MAX	14.530 EACH	29.06
3	10D5HDG	1	5# BOX 10D HDG COMMON NAIL	20.280 BOX	20.28
4	114GJH5	1	5# BOX 1-1/2" GALV JOIST NAILS	13.350 BOX	13.35
5	LSCZ	5	SIMPSON ADJ STRINGER CONN. Z-MAX	1.950 EACH	9.75



LYMAN LUMBER

EST. 1897

ESTIMATE

07/13/17 14:09
TRAN#: 179028 PAGE#: 2

P.O. BOX 130 | CHANHASSEN, MINNESOTA 55317-0130 | PHONE: (952) 470-4800 | FAX (952) 470-4810

This is an estimate not a bid. Please examine this estimate closely. We agree to furnish only the articles, quantities, and grades named. Actual quantities needed and materials elected may vary from this list and we will not guarantee that more, less, or different materials will be needed. Clerical errors are subject to correction. Because of possible market changes, this estimate is subject to review after (7) days. If payments are not made in accordance with terms a 1.5% monthly service charge will be assessed.

IC INC

CUST CODE: 3RCNC++

CUST PO#: TAPAH PARK DECK

XP DEL DATE:

UTSIDE SLSMN: CORY FIECKE


INSIDE SLSMN: MATT LAKE

26	5LL	42	5" SIMPSON STRUC SCREW SDWS22500	0.630	EACH	26.46
			Section: 3 Sub-Total			359.49
			Section: 4 Trex Transcends Decking			
			Verify Color			
29	SD	15	1X6X16' SOLID EDGE	66.770	EACH	1001.55
30	SD	30	1X6X20' SOLID EDGE	83.470	EACH	2504.10
31	SD	12	1X8X12' WOODGRAIN FASCIA	59.680	EACH	716.16
32	SD	7	1X12X12' WOODGRAIN FASCIA	97.920	EACH	685.44
33	SD	6	2-1/2" TRAPEASE 3 - 350 CT	39.920	EACH	239.52
34	SD	2	STARBORN FASCIA 1-7/8" (100/PK)	22.600	EACH	45.20
35	SD	1	DECKFAST FASCIA TOOL	14.070	EACH	14.07
			Section: 4 Sub-Total			5206.04
			Section: 5 Trex Signature Rail			
			Verify Color			
18	SD	11	6'X36" LEVEL RAIL WITH BALUSTER	155.970	EACH	1715.67
19	SD	2	8'X36" STAIR RAIL WITH BALUSTER	208.590	EACH	417.18
20	SD	1	96"X1-3/8" STRAIGHT RAIL	44.530	EACH	44.53
21	SD	2	WALL RETURN 90 DEGREE	14.400	EACH	28.80
			Section: 5 Sub-Total			2206.18
			Section: 6 Trex Transcend Post			
3	SD	10	4X4X39" SLEEVE	42.410	EACH	424.10
4	SD	2	4X4X108" SLEEVE	126.680	EACH	253.36
5	SD	10	4X4 CAPS **VERIFY FLAT OR PYRAMD	10.730	EACH	107.30
6	SD	14	4X4 SKIRTS	5.360	EACH	75.04
			Section: 6 Sub-Total			859.80

Materials: 10113.26

Tax: 745.85

Total: 10859.11

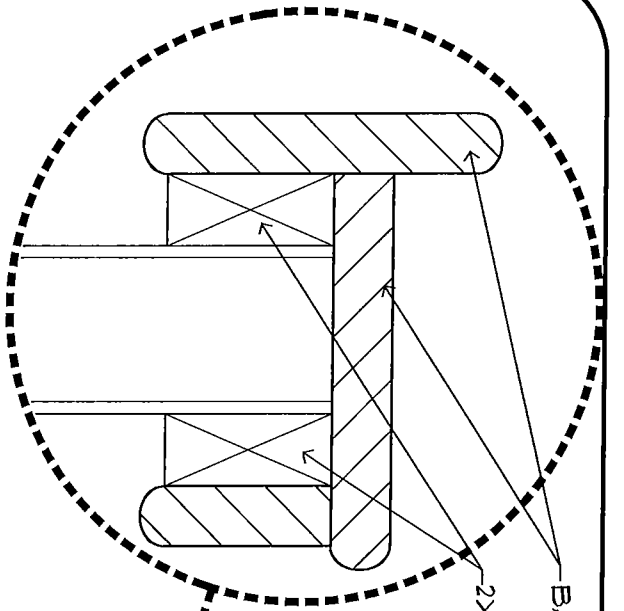


BAR RAIL MADE OF TREX

2x4"

HANDRAIL

SCALE: 3"=1'-0"

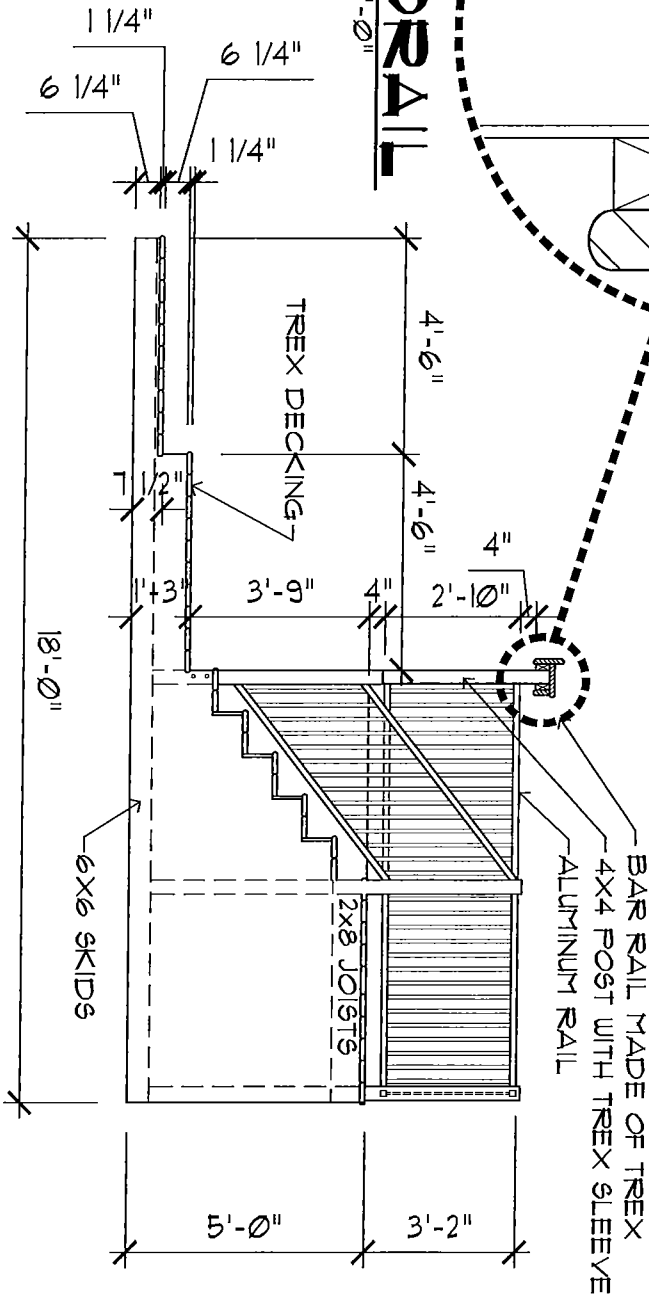

BAR RAIL MADE OF TREX
4x4 POST WITH TREX SLEEVE
ALUMINUM RAIL

DECK PROFILE

SCALE: 1/4"=1'-0"

RIC INC.

8130 EGAN DR.
SAVAGE, MN 55378
952-736-5930
www.ric-mn.com

DR. BY: BMLJ

CH. BY:

DATE: 07/11/17

REV:


REV:

REV:

TAPPAN PARK

1490 ADAMS STREET SOUTH
SHAKOPEE, MN

3

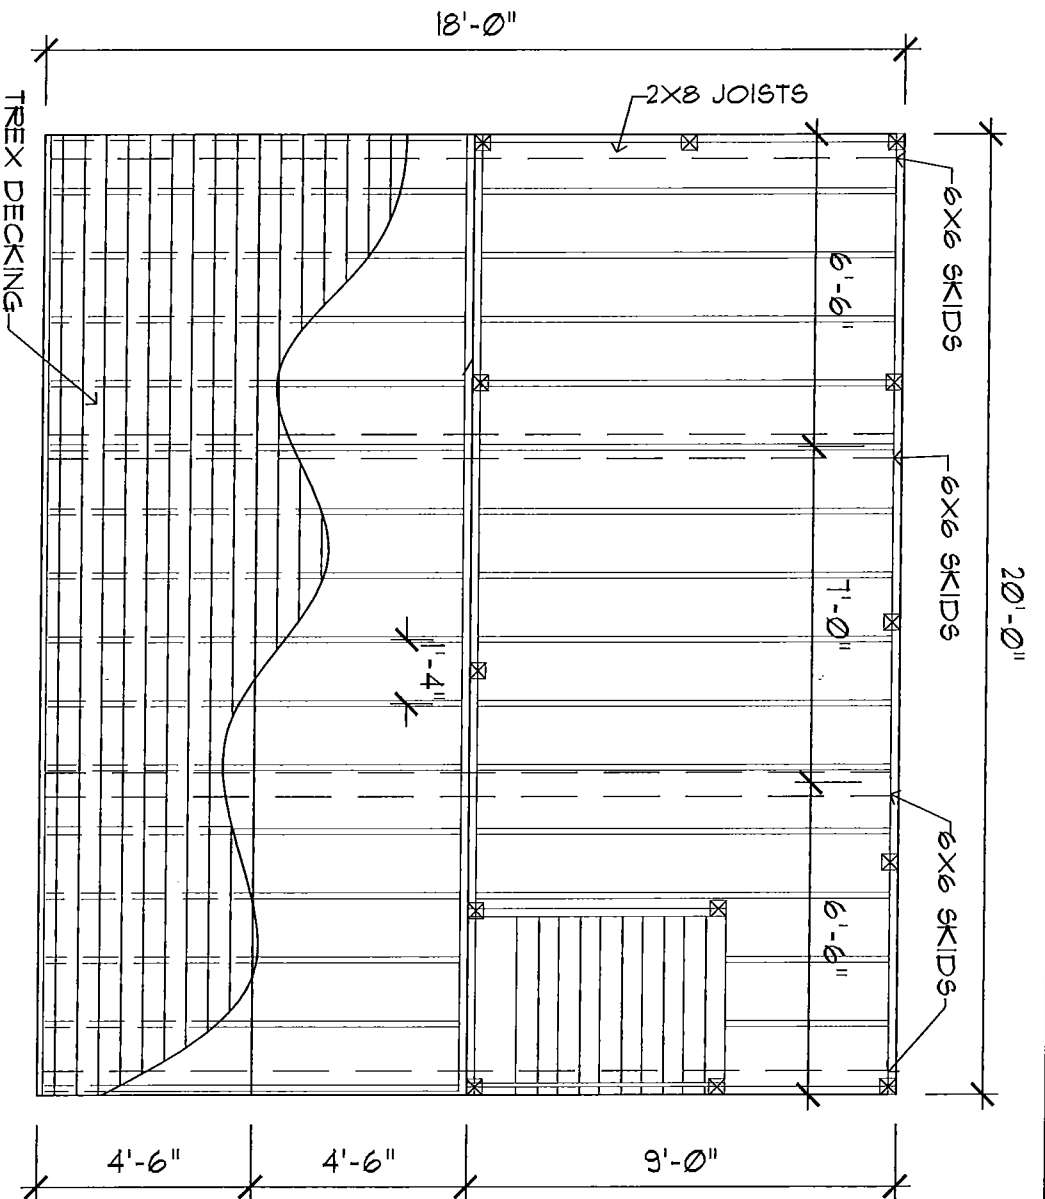

DECK PLAN


SCALE: 1/4"=1'-0"

RIC INC.
8130 EGAN DR.
SAVAGE, MN 55378
952-736-5930
www.ric-mn.com

DR. BY: BMLJ
CH. BY:
DATE: 07/11/17
REV:
REV:
REV:

TAPPAN PARK
1490 ADAMS STREET SOUTH
SHAKOPEE, MN

2

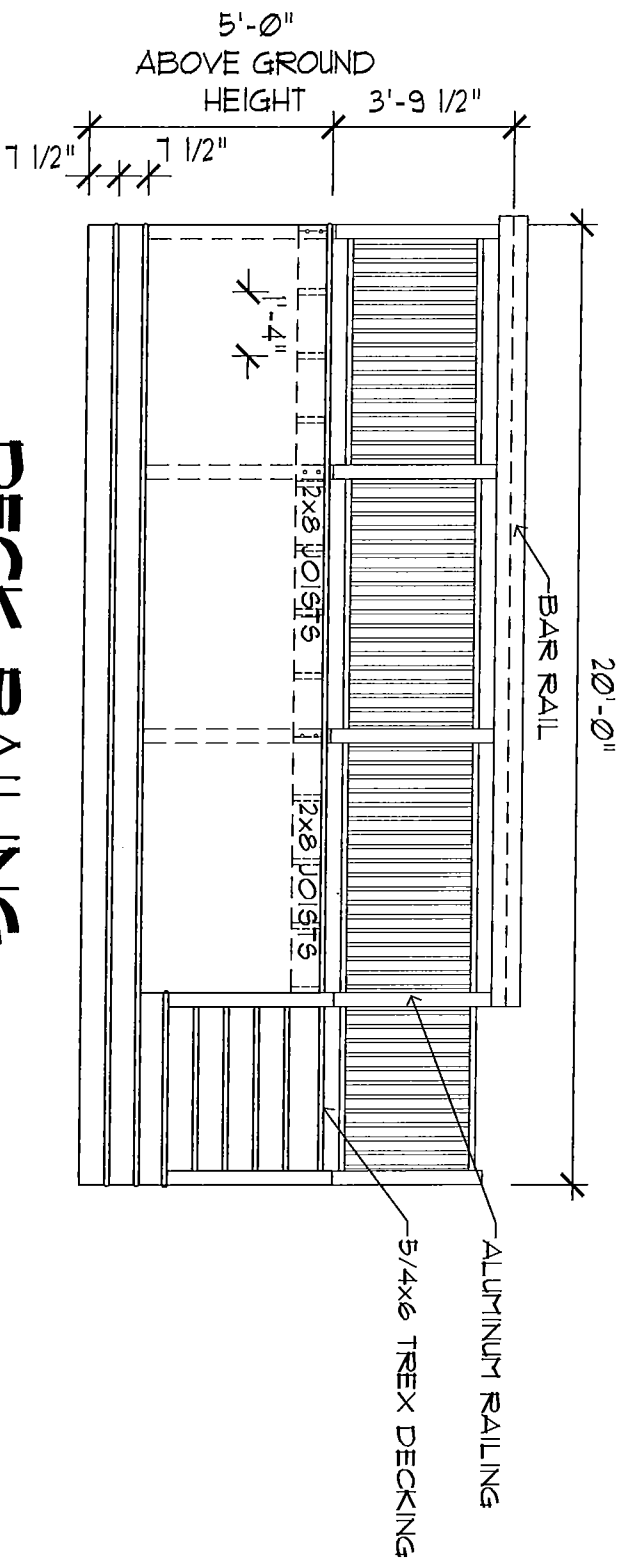

DECK RAILING

SCALE: 1/4" = 1'-0"

RIC INC.
8130 EGAN DR.
SAVAGE, MN 55378
952-736-5930
www.ric-mn.com

DR. BY: BMLJ
CH. BY:
DATE: 07/11/17
REV:
REV:
REV:

TAPPAN PARK
1490 ADAMS STREET SOUTH
SHAKOPEE, MN

1