

Mark	Revision / Issue	Date
------	------------------	------

	CITY SUBMITTAL	07/06/17
--	----------------	----------

I hereby certify that this plan, specification, or report was prepared by me or under my direct supervision, and that I am a duly Licensed Architect under the laws of the State of Minnesota.

Printed Name: Kathy L. Anderson

Signature: _____

Date: 4/18/17 License #: 22285

WILLY McCOY'S
SHELL BUILDING

SHAKOPEE, MN

ELEVATIONS

SCALE: 1/8"=1'-0"





PROJECT NUMBER: 04-1016-02

ISSUED DATE: 07/06/17

DRAWN BY: CM

CHECKED BY: KA

A3.1

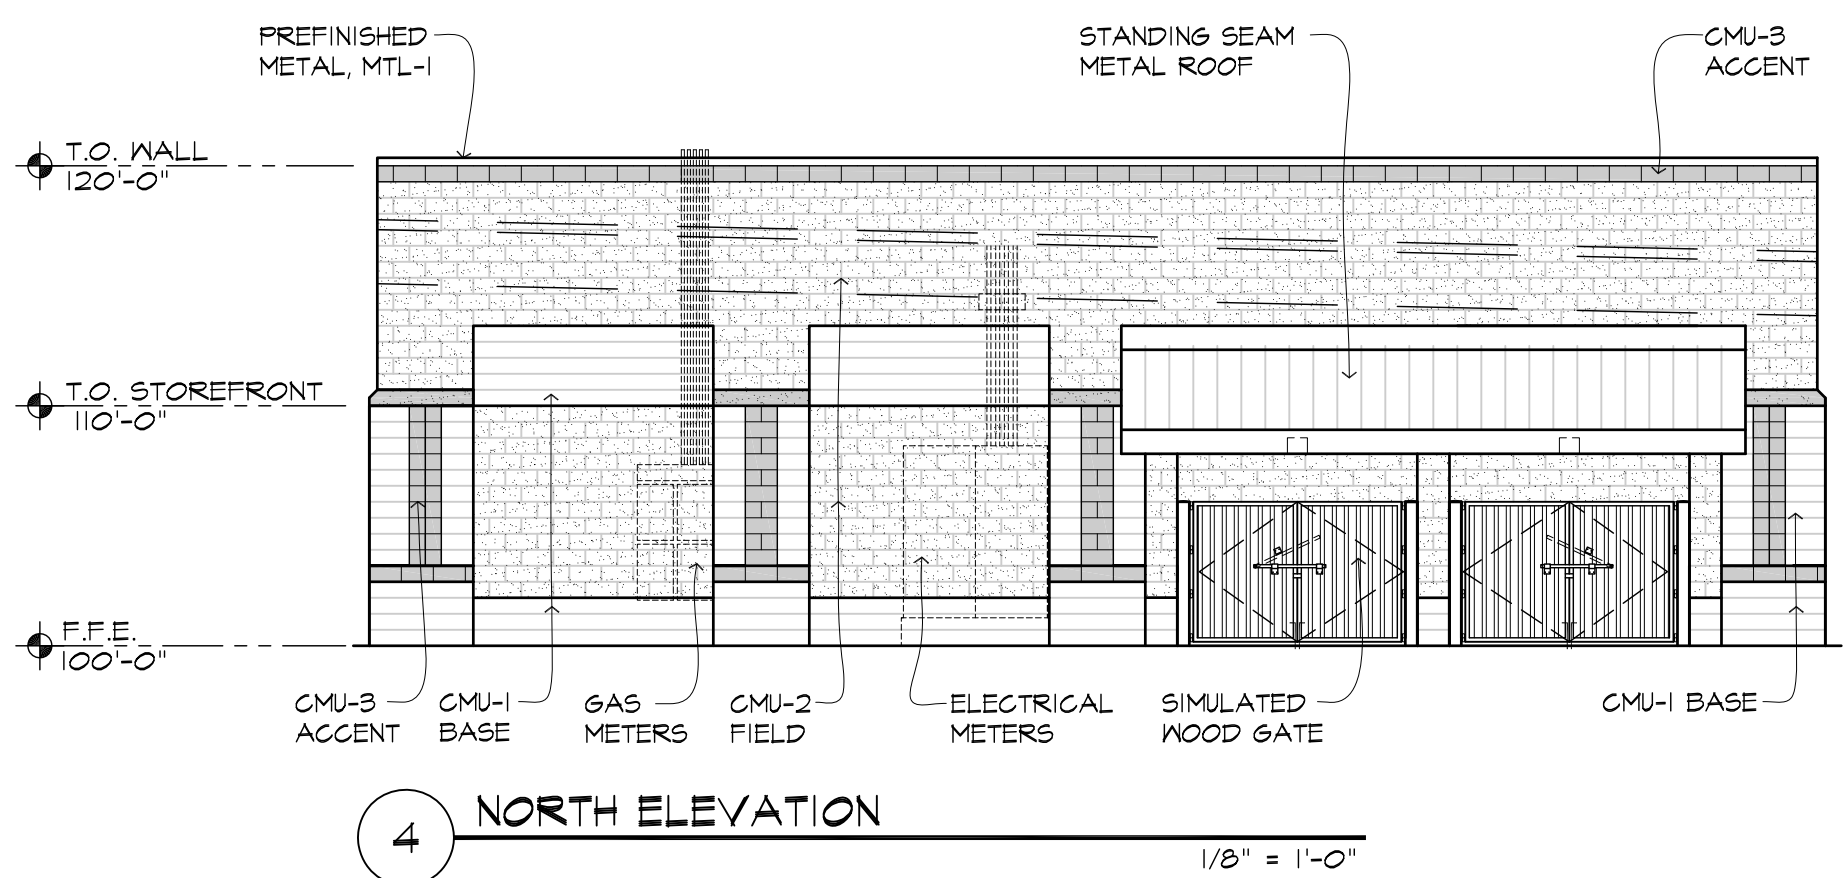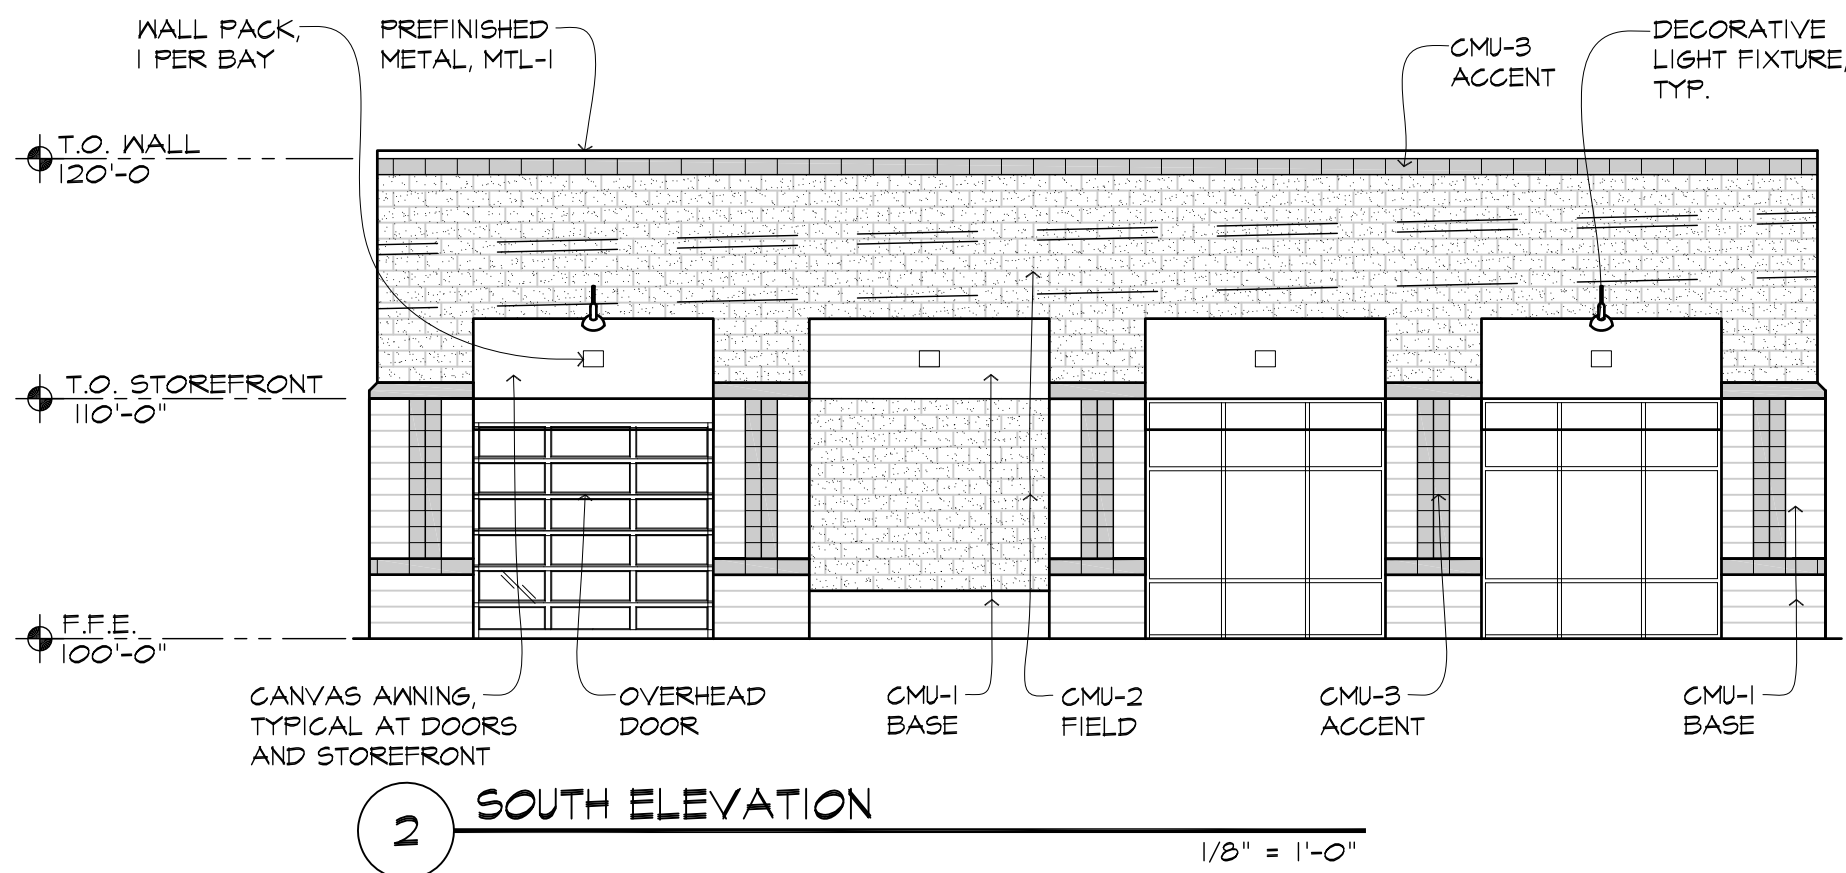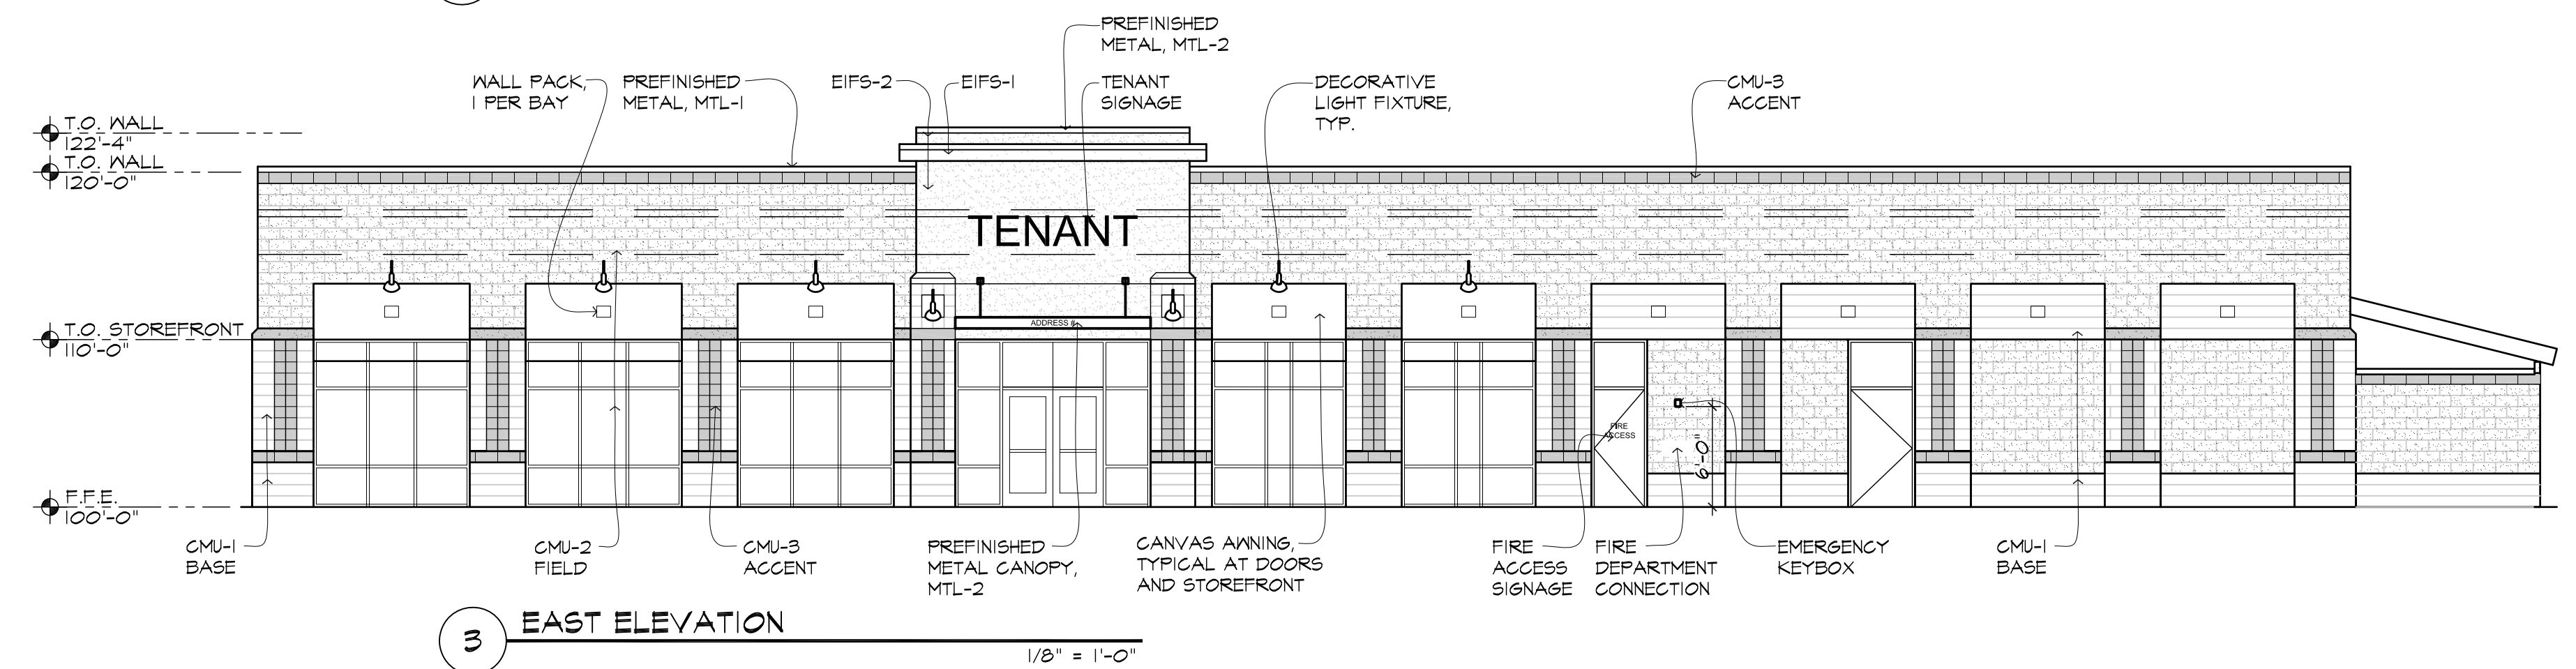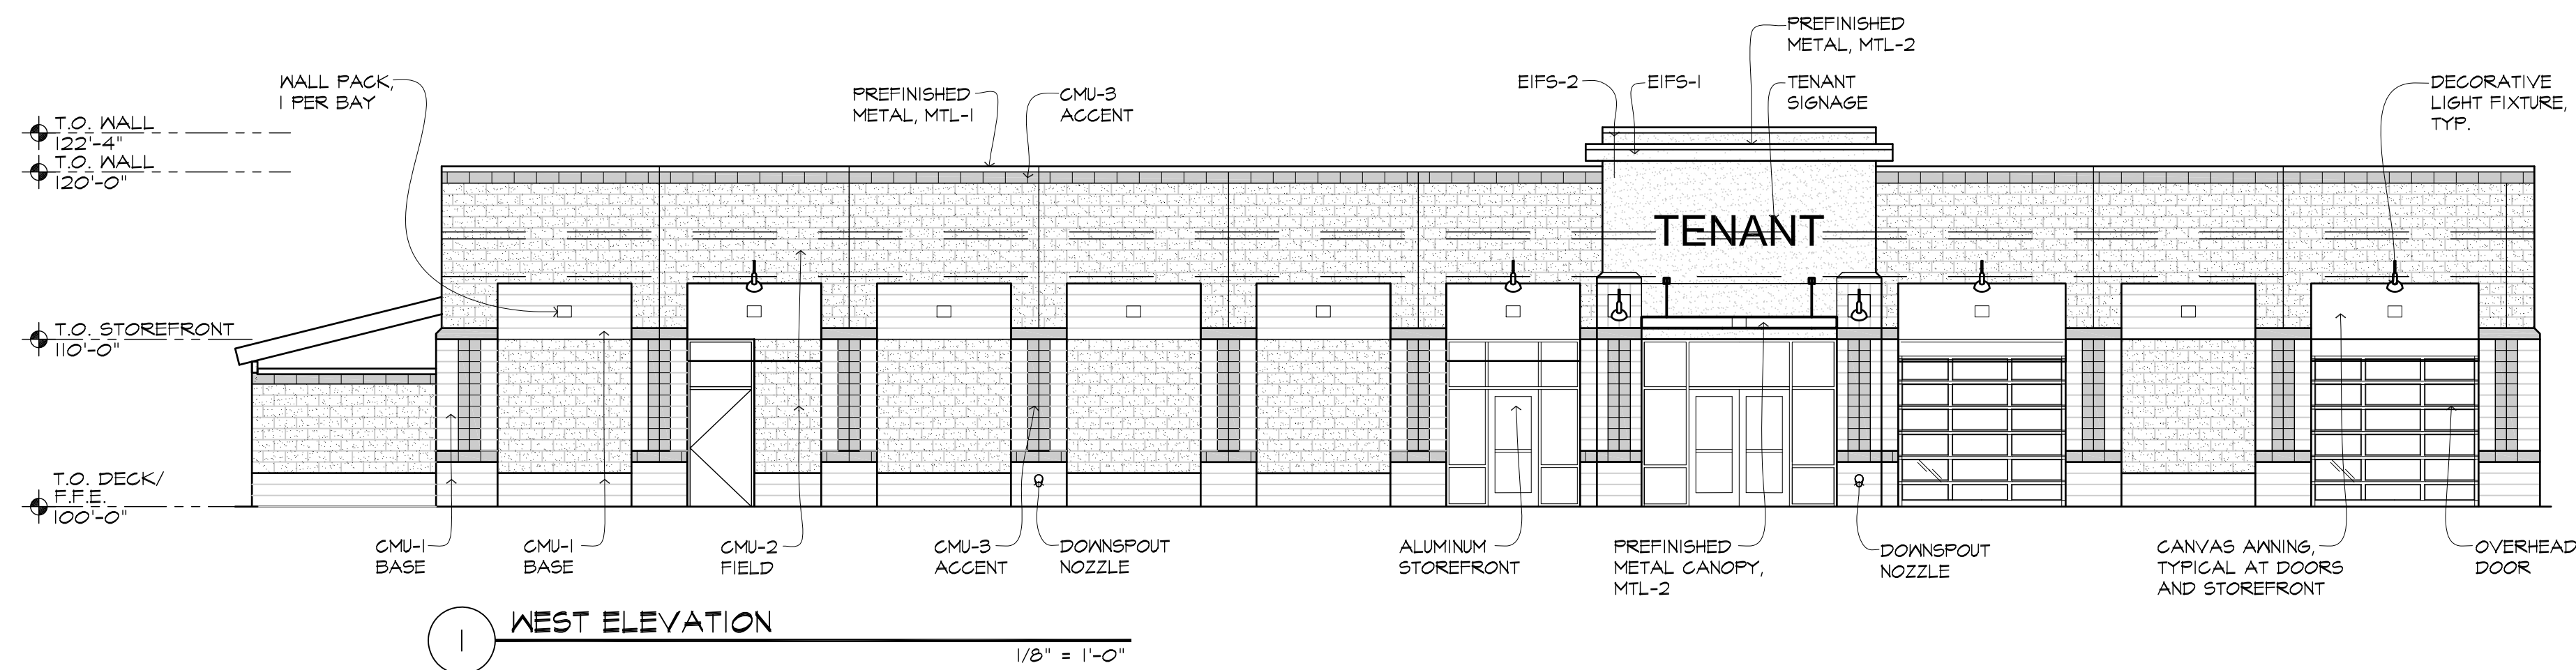

NOTES AND EXTERIOR MATERIALS LEGEND

CMU-1 (BASE): AMCON #351 "ONYX"

CMU-2 (FIELD): AMCON #361 "BERRY"

CMU-3 (ACCENT): AMCON #720 "KHAKI"

EIFS-1: DRYVIT #386 "PURE CREAM"

EIFS-2: DRYVIT #457 "WHOLE WHEAT"

ALUM. STOREFRONT: DARK BRONZE ANODIZED

- SPANDREL GLASS - VIRACON V903
"SUBBED GRAY" OR EQUAL.

STEEL COPINGS, CANOPIES, FLASHINGS:

MTL-1: UNACLAD "SIERRA TAN"

MTL-2: UNACLAD "TBD"

GENERAL NOTES:

1. MORTAR @ STONE AND BRICK TO BE NATURAL GRAY. MORTAR AT CMU TO BE COLORED TO MATCH BLOCK.
2. SUBSTITUTE 5/8" EXTERIOR PLYWOOD AT SIGN AND CANOPY LOCATIONS IN LIEU OF 5/8" GLASS MAT. FACE GYP SHEATHING WHERE SHOWN ON SECTIONS.
3. PROVIDE BACKER ROD AND SEALANT AT ALL MATERIAL CHANGES.
4. ALL EXPOSED DECORATIVE CMU TO HAVE WATER REPELLENT APPLIED.
5. ALL EXPOSED DECORATIVE CMU TO HAVE INTEGRAL WATER REPELLENT WITHIN MIX USED TO FORM UNITS AS WELLAS IN MORTAR.
6. DECORATIVE BURNISHED CMU TO HAVE HIGHLIGHTER APPLIED AFTER APPLICATION OF WATER REPELLENT AS APPLIES.
7. PROVIDE KNOX BOX & ADDRESS NUMBERS AS REQUIRED BY CITY.
8. TENANT SIGNAGE IS SHOWN FOR REFERENCE ONLY AND SHALL BE UNDER SEPARATE PERMIT AS REQ'D BY CITY.