
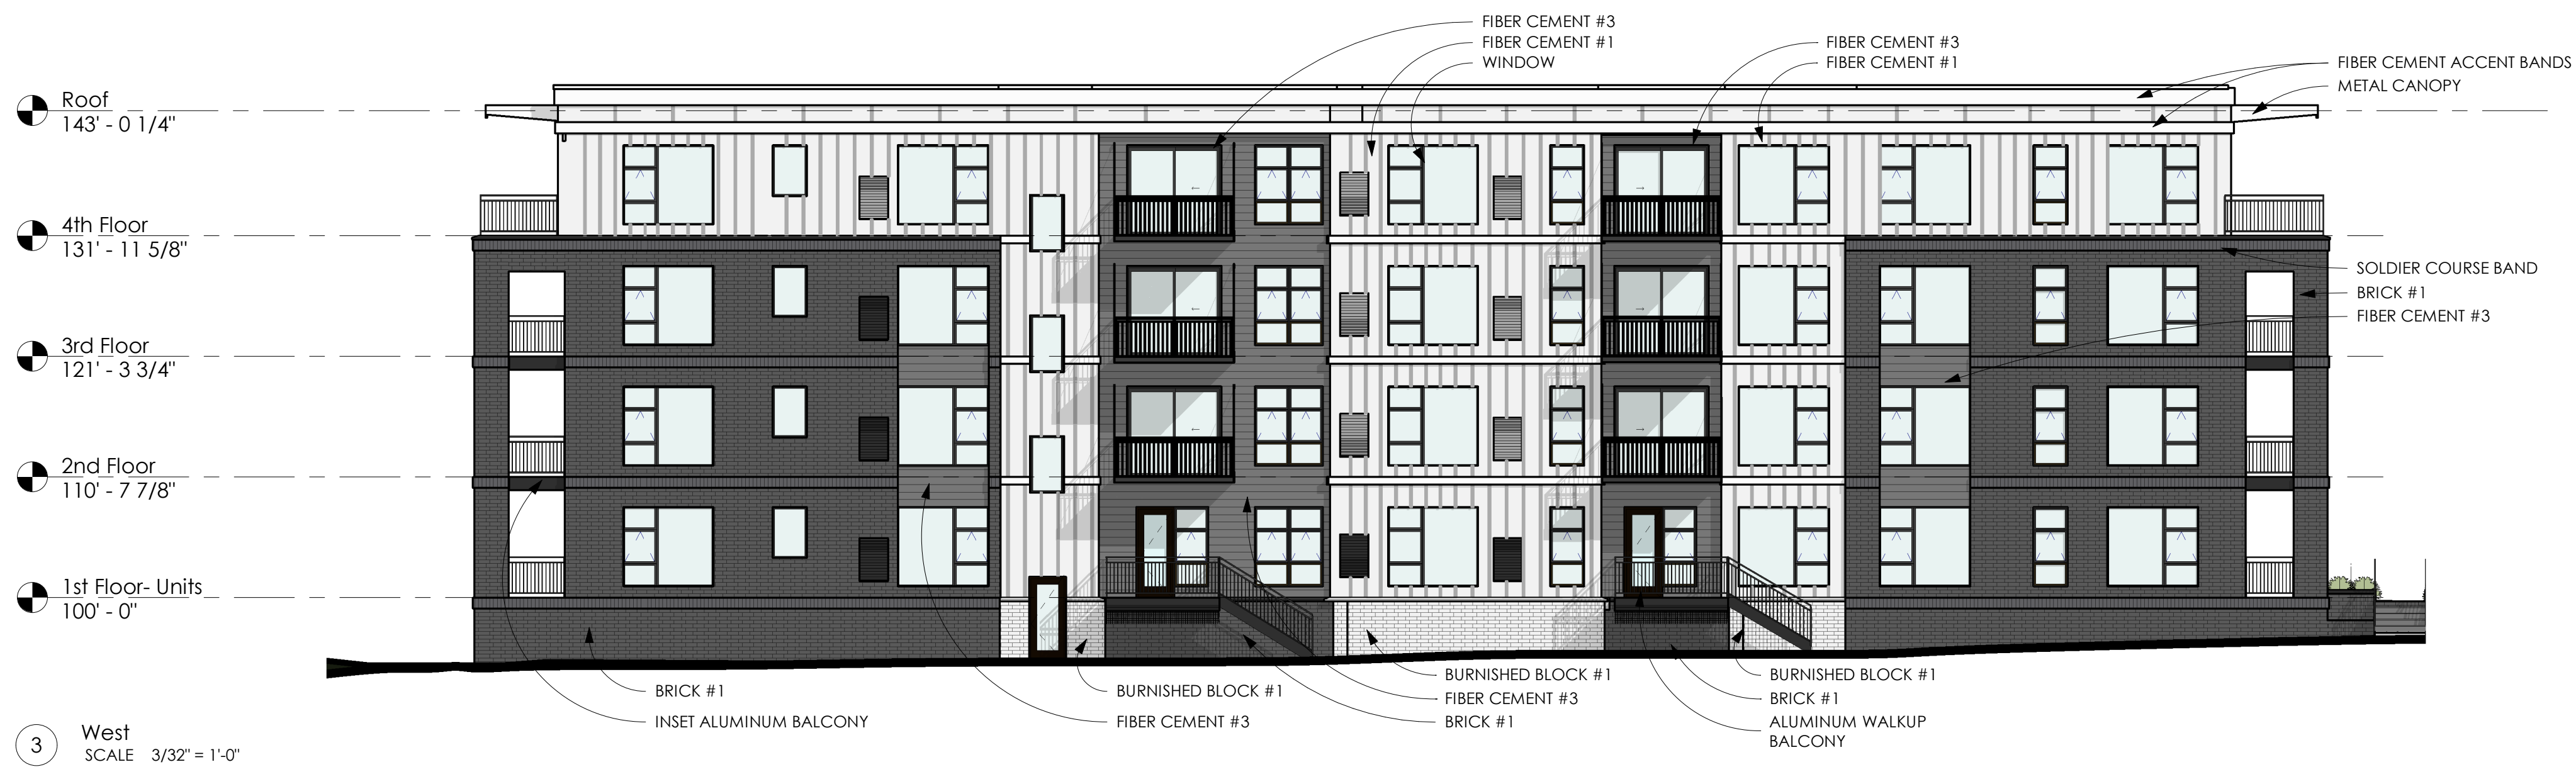


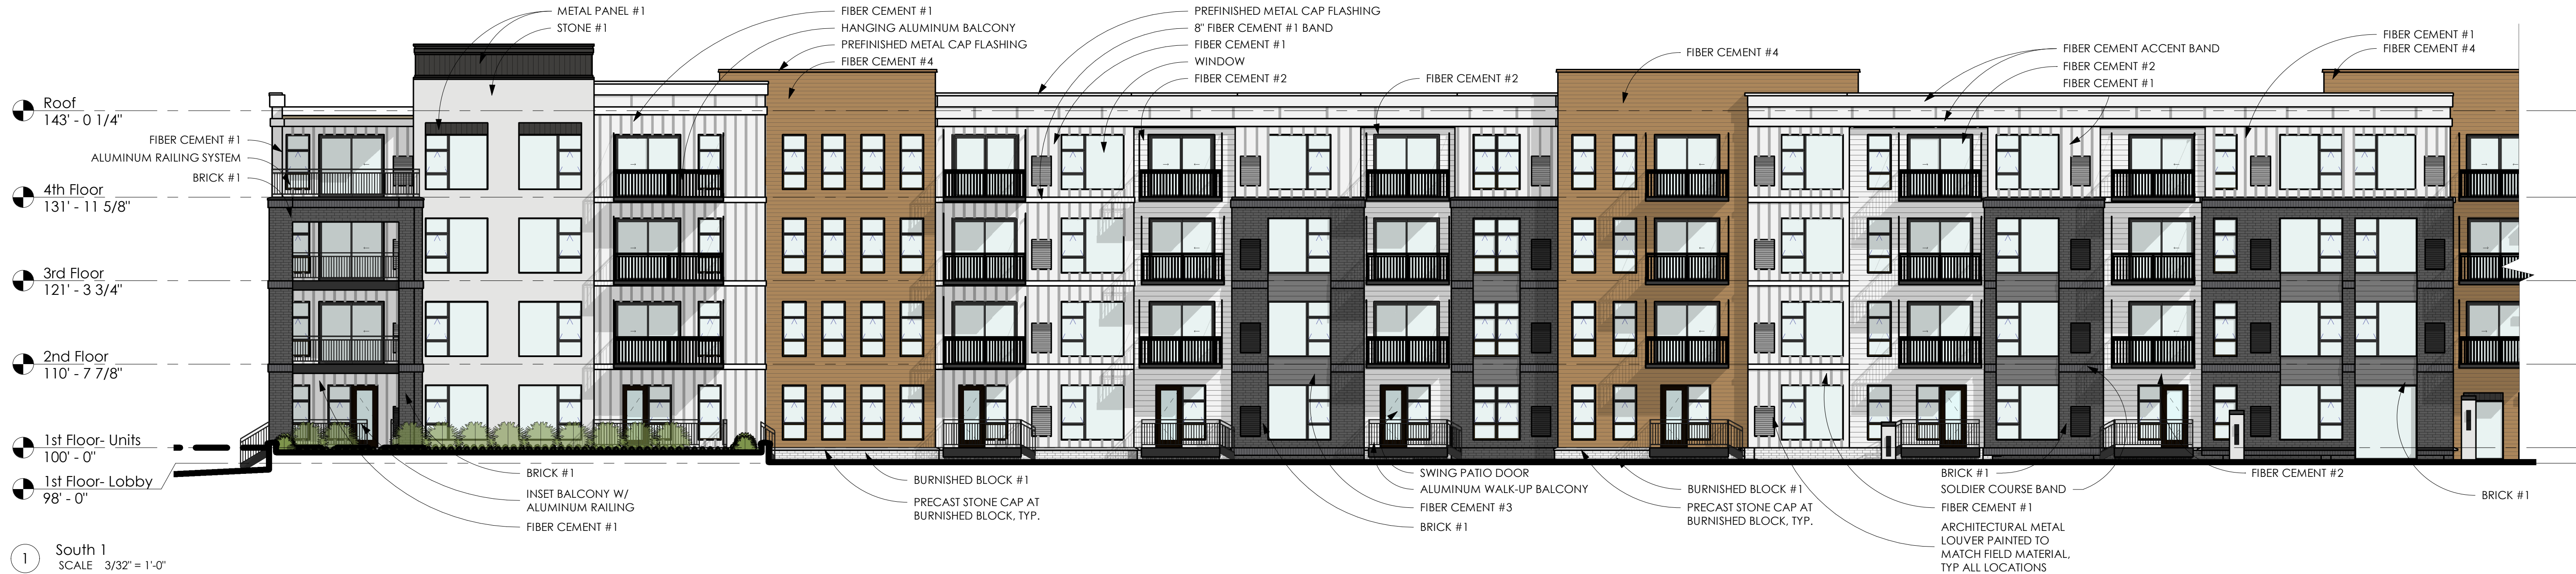

MATERIAL KEY

	STONE #1 MANUFACTURER: TWIN CITY BRICK & STONE SERIES: EDEN STONE TYPE: EDEN DIMENSION & 1" DIMENSIONAL CUT INDIANA LIMESTONE	7,296 SF, 8.1%
	BRICK #1 MANUFACTURER: HEBRON BRICK COMPANY TYPE: UTILITY BRICK COLOR: ONYX IRONSPOT	15,196 SF, 16.9%
	BURNISHED BLOCK #1 MANUFACTURER: PREMIER ULTRA BLOCK TYPE: BLOCK, BURNISHED FINISH COLOR: SEA SALT	2,896 SF, 3.2%
	FIBER CEMENT #1 (BOARD+BATTEN) MANUFACTURER: JAMES HARDIE TYPE: VERTICAL BOARD + BATTEN COLOR: ARTIC WHITE	21,882 SF, 24.3%
	FIBER CEMENT #2 (LAP) MANUFACTURER: JAMES HARDIE TYPE: LAP COLOR: ARTIC WHITE	3,961 SF, 4.4%
	FIBER CEMENT #3 (LAP) MANUFACTURER: JAMES HARDIE TYPE: LAP COLOR: RICH ESPRESSO	2,626 SF, 2.9%
	FIBER CEMENT #4 (PLANK) MANUFACTURER: NICHIBA TYPE: VINTAGEWOOD WOOD SERIES COLOR: CEDAR	9,187 SF, 10.2%
	METAL PANEL #1 MANUFACTURER: TBD TYPE: TBD COLOR: DARK BRONZE	1,217 SF, 1.4%
	ALUMINUM STOREFRONT + WINDOWS MANUFACTURER: TBD FINISH: DARK BRONZE	25,651 SF, 28.5%

*SEE PROJECT MANUAL FOR EQUAL MANUFACTURERS TO ABOVE REFERENCED PRODUCTS

SIGNAGE SCHEDULE

ELEVATION	LINEAR FRONTAGE	ALLOWED AREA	ACTUAL AREA
NORTH	539 LF	120 SF	TBD
SOUTH	539 LF	120 SF	TBD
EAST	190 LF	120 SF	TBD
WEST	190 LF	120 SF	TBD
MONUMENT	N/A	32 SF	32 SF
TOTAL AREA			TBD
REMAINING ALLOWABLE AREA			TBD

REVISIONS & ADDENDUMS

PRELIMINARY PRICING 06/16/2021
PUD AMEND./FINAL PLAT SUBMITTAL 08/06/2021

221014A

ELEVATIONS

A07

PROJECT CANTERBURY INDEPENDENT LIVING

ADDRESS
100 WINNER'S CIRCLE DRIVE
LAKEOPEE, MN

SCHEMATIC DESIGN

PREPARED BY
THE MONTGOMERY ARCHITECTS
5 Lyndale Avenue South Suite 100
Minneapolis, MN 55423

PREPARED FOR
MILLER DEVELOPMENT, LLC
Robert T. Miller
rtmiller@temillerdevelopment.com
354.7844

TE Miller
Development, LLC

GREYSTONE
CONSTRUCTION

2995 Winners Circle Drive, Suite 200
Shakopee, MN 55379
OFFICE IN MINNESOTA, NORTH DAKOTA & IOWA
888-742-6637
GreyStoneConstruction.com

NOT FOR
CONSTRUCTION

VISIONS & ADDENDUMS

PRELIMINARY PRICING	06/16/20
NO AMEND/FINAL PLAT SUBMITTAL	08/06/20

014A

EVALUATIONS

A08

21 Tushie Montgomery & Associates, Inc.



PROJECT
CANTERBURY
INDEPENDENT
LIVING

ADDRESS
2900 WINNER'S CIRCLE DRIVE
SHAKOPEE, MN

PHASE
SCHEMATIC
DESIGN

PREPARED BY
TUSHIE MONTGOMERY ARCHITECTS
7445 LYNDSIDE AVENUE SOUTH SUITE 100
MINNEAPOLIS, MN 55423

PREPARED FOR
TE MILLER DEVELOPMENT, LLC
Robert T. Miller
rmiller@temillerdevelopment.com
952.354.7844

TE Miller
Development, LLC

GREYSTONE
CONSTRUCTION
2905 Winner's Circle Drive, Suite 200
Shakopee, MN 55379
952.354.7844
888.742.4637
greystone@greystone.com

NOT FOR
CONSTRUCTION


REVISIONS & ADDENDUMS

PRELIMINARY PRICING 06/16/2021
PUD AMEND./FINAL PLAT SUBMITTAL 08/06/2021

221014A

ELEVATIONS

A09

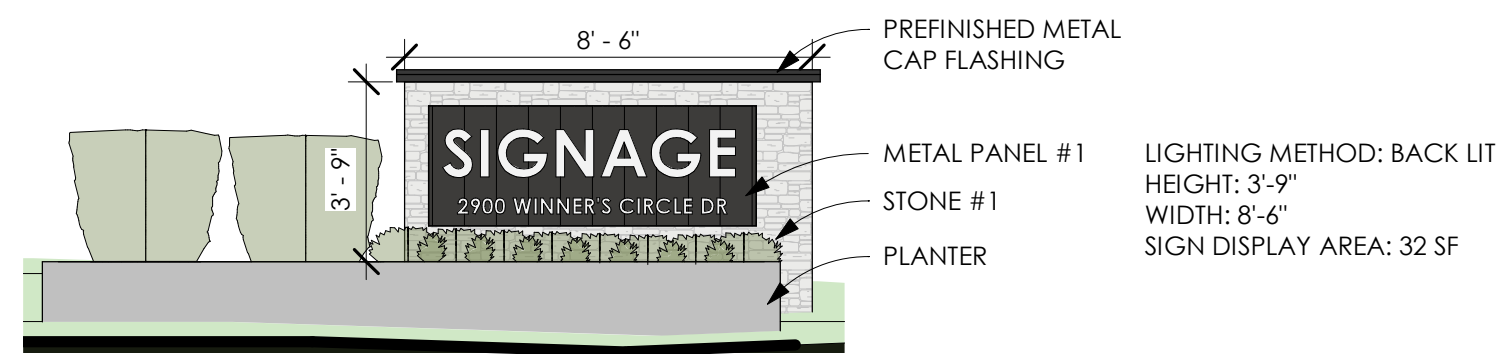

3 ELEVATION - MONUMENT SIGN
SCALE 1/4" = 1'-0"



1 VIEW FROM NORTH
SCALE



3 VIEW FROM SOUTHWEST
SCALE



5 MAIN ENTRY NORTHWEST
SCALE



4 VIEW FROM SOUTH
SCALE



1 OUTDOOR AMMENITY SOUTHWEST
SCALE



2 OUTDOOR AMMENITY SOUTHEAST
SCALE



3 VIEW FROM NORTHWEST
SCALE