


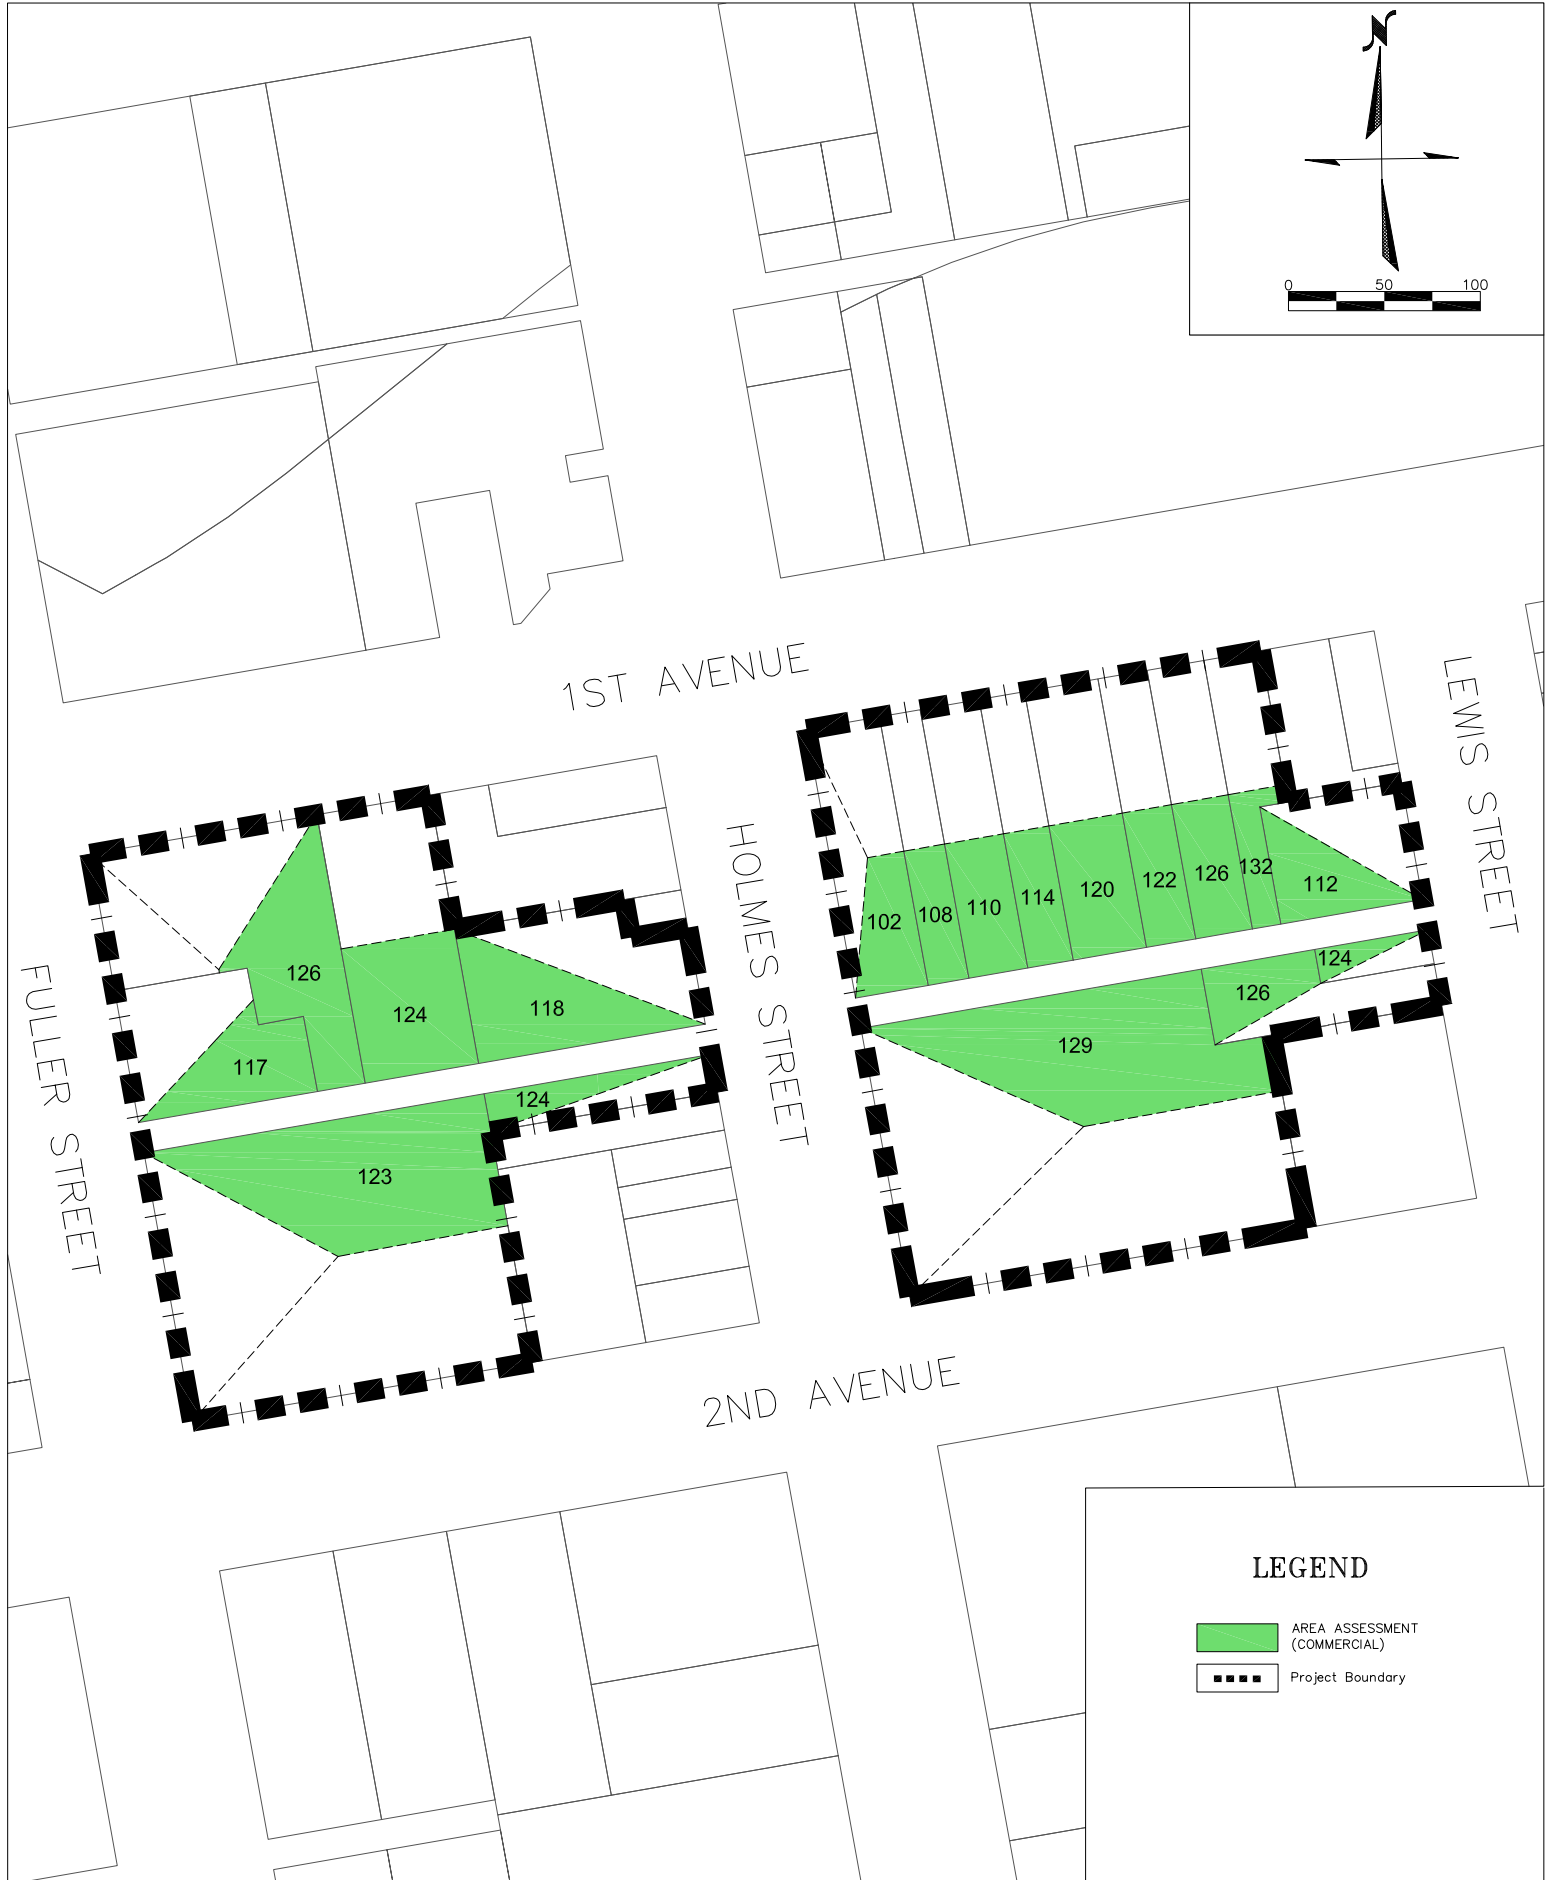

LEGEND

- AREA ASSESSMENT (COMMERCIAL)
- Project Boundary



2021 ALLEY RECONSTRUCTION

ASSESSMENT MAP

DATE:	JAN 2021
DRAWN BY:	AB
SHAKOPEE ENGINEERING DEPARTMENT	

FIGURE:

2