


2022 FULL DEPTH PAVEMENT RECONSTRUCTION &
BITUMINOUS PAVEMENT REHABILITATION
SHAKOPEE, MN

CITY PROJECT NOS. CIF-22-001, CIF-22-011, CIF-22-012, CIF-22-013
MILLING, BITUMINOUS OVERLAY, RECLAMATION & APPURTENANCE WORK

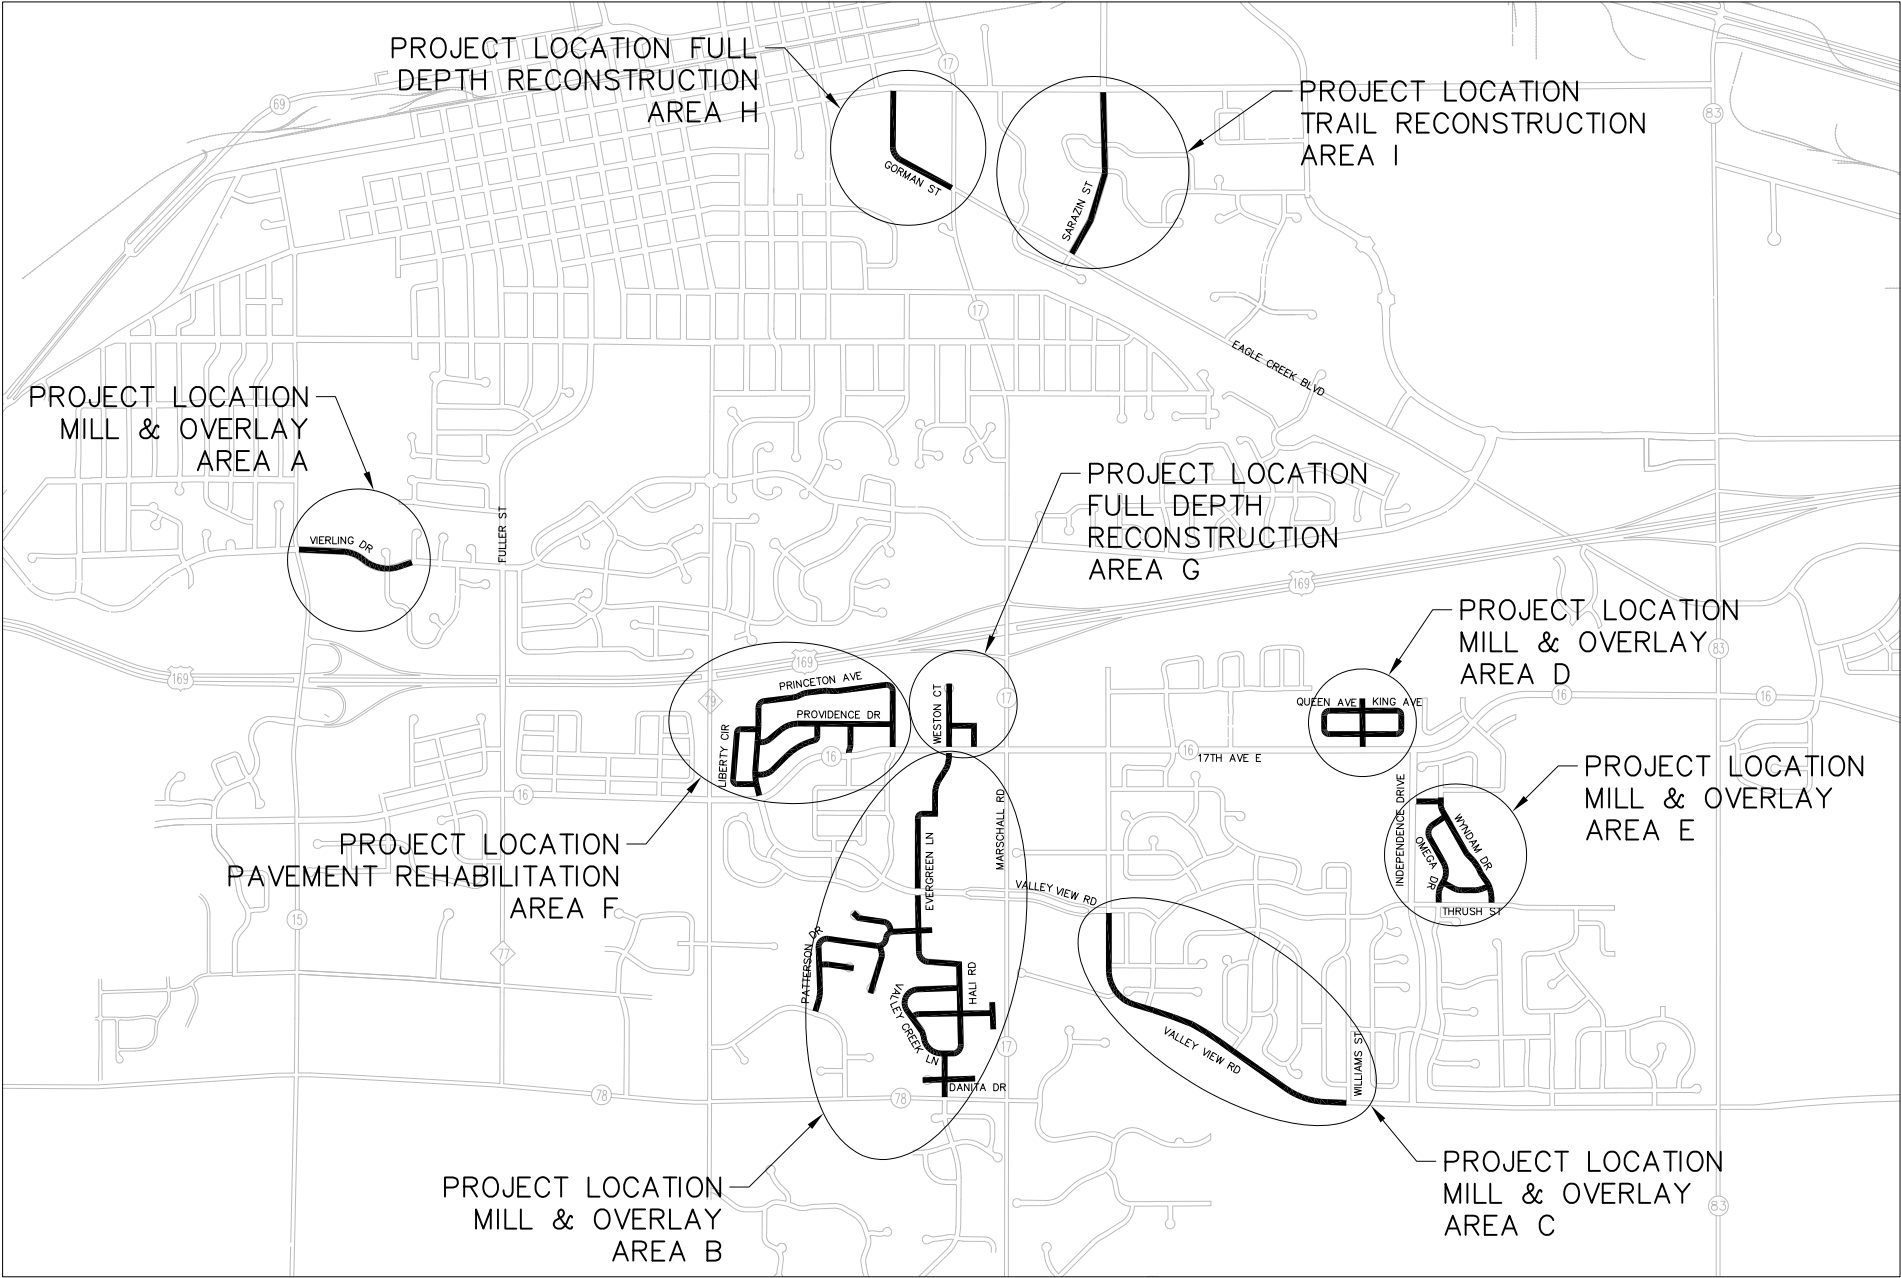

CITY OF SHAKOPEE, MN

THE LOCATIONS OF EXISTING SURFACE STRUCTURES AND UNDERGROUND UTILITIES THAT ARE SHOWN, ARE SHOWN IN AN APPROXIMATE WAY ONLY. IT IS NOT GUARANTEED THAT ANY OR ALL EXISTING UTILITIES ARE SHOWN. THE CONTRACTOR SHALL DETERMINE THE EXACT LOCATION OF ALL EXISTING UTILITIES BEFORE COMMENCING WORK. HE AGREES TO BE FULLY RESPONSIBLE FOR ANY AND ALL DAMAGES WHICH MIGHT BE OCCASIONED BY HIS FAILURE TO EXACTLY LOCATE AND PRESERVE ANY AND ALL UNDERGROUND UTILITIES AND SURFACE STRUCTURES.
NOTIFY GOPHER STATE ONE-CALL: 1-800-252-1166 OR 651-454-0002
THE SUBSURFACE UTILITY INFORMATION IN THIS PLAN IS UTILITY LEVEL D. THIS QUALITY LEVEL WAS DETERMINED ACCORDING TO THE GUIDELINES OF CI/ASCE 38-02, ENTITLED "STANDARD GUIDELINES FOR THE COLLECTION AND DEPICTION OF EXISTING SUBSURFACE UTILITY DATA."



PLAN REVISIONS		
DATE	SHEET NO.	APPROVED BY

GOVERNING SPECIFICATIONS

THE 2022 BITUMINOUS PAVEMENT REHABILITATION PROJECT SPECIFICATIONS, THE SHAKOPEE PUBLIC UTILITIES COMMISSION WATER POLICY MANUAL AND THE 2020 EDITION OF THE MINNESOTA DEPARTMENT OF TRANSPORTATION "STANDARD SPECIFICATIONS FOR CONSTRUCTION" SHALL GOVERN.

ALL TRAFFIC CONTROL DEVICES AND SIGNING SHALL CONFORM TO THE MN MUTCD INCLUDING THE LATEST FIELD MANUAL FOR TEMPORARY TRAFFIC CONTROL ZONE LAYOUTS.

ALL TRAFFIC CONTROL DEVICES SHALL HAVE RETROREFLECTIVE SHEETING.

INDEX OF SHEETS

SHEET NO.	DESCRIPTION
1	TITLE SHEET
2-9	SHEET REFERENCES
10	NOTES
11	STATEMENT OF ESTIMATED QUANTITIES
12	STAGING NARRATIVE
13-25	DETAILS & STANDARD PLANS
26-30	TYPICAL SECTIONS
31-33	SWPPP
34	REMOVAL PLAN - AREA G
35	REMOVAL PLAN - AREA H
36	CONSTRUCTION PLAN - AREA A
37-42	CONSTRUCTION PLAN - AREA B
43-44	CONSTRUCTION PLAN - AREA C
45	CONSTRUCTION PLAN - AREA D
46-47	CONSTRUCTION PLAN - AREA E
48-49	CONSTRUCTION PLAN - AREA F
50	CONSTRUCTION PLAN - AREA G
51	CONSTRUCTION PLAN - AREA H
52	CONSTRUCTION PLAN - AREA I
53-73	PEDESTRIAN CURB RAMP PLANS
74-80	STRIPING PLANS

THIS PLAN CONTAINS 80 SHEETS

ALL APPLICABLE FEDERAL, STATE AND LOCAL LAWS AND ORDINANCES WILL BE COMPLIED WITH IN THE CONSTRUCTION OF THIS PROJECT.

DESIGN ENGINEER: I HEREBY CERTIFY THAT THIS PLAN WAS PREPARED BY ME OR UNDER MY DIRECT SUPERVISION AND THAT I AM A DULY LICENSED PROFESSIONAL ENGINEER UNDER THE LAWS OF THE STATE OF MINNESOTA.

PRINT NAME: RYAN HALVERSON LIC. NO. 49803

DATE XX/XX/XXXX SIGNATURE: _____



CITY OF SHAKOPEE, MN
485 GORMAN ST
SHAKOPEE, MN 55379
(952) 233-9300 phone
(952) 233-3801 fax

SHEET NO. 1 OF 80 SHEETS