


SINCE 1956
Jersey Mike's
SUBS

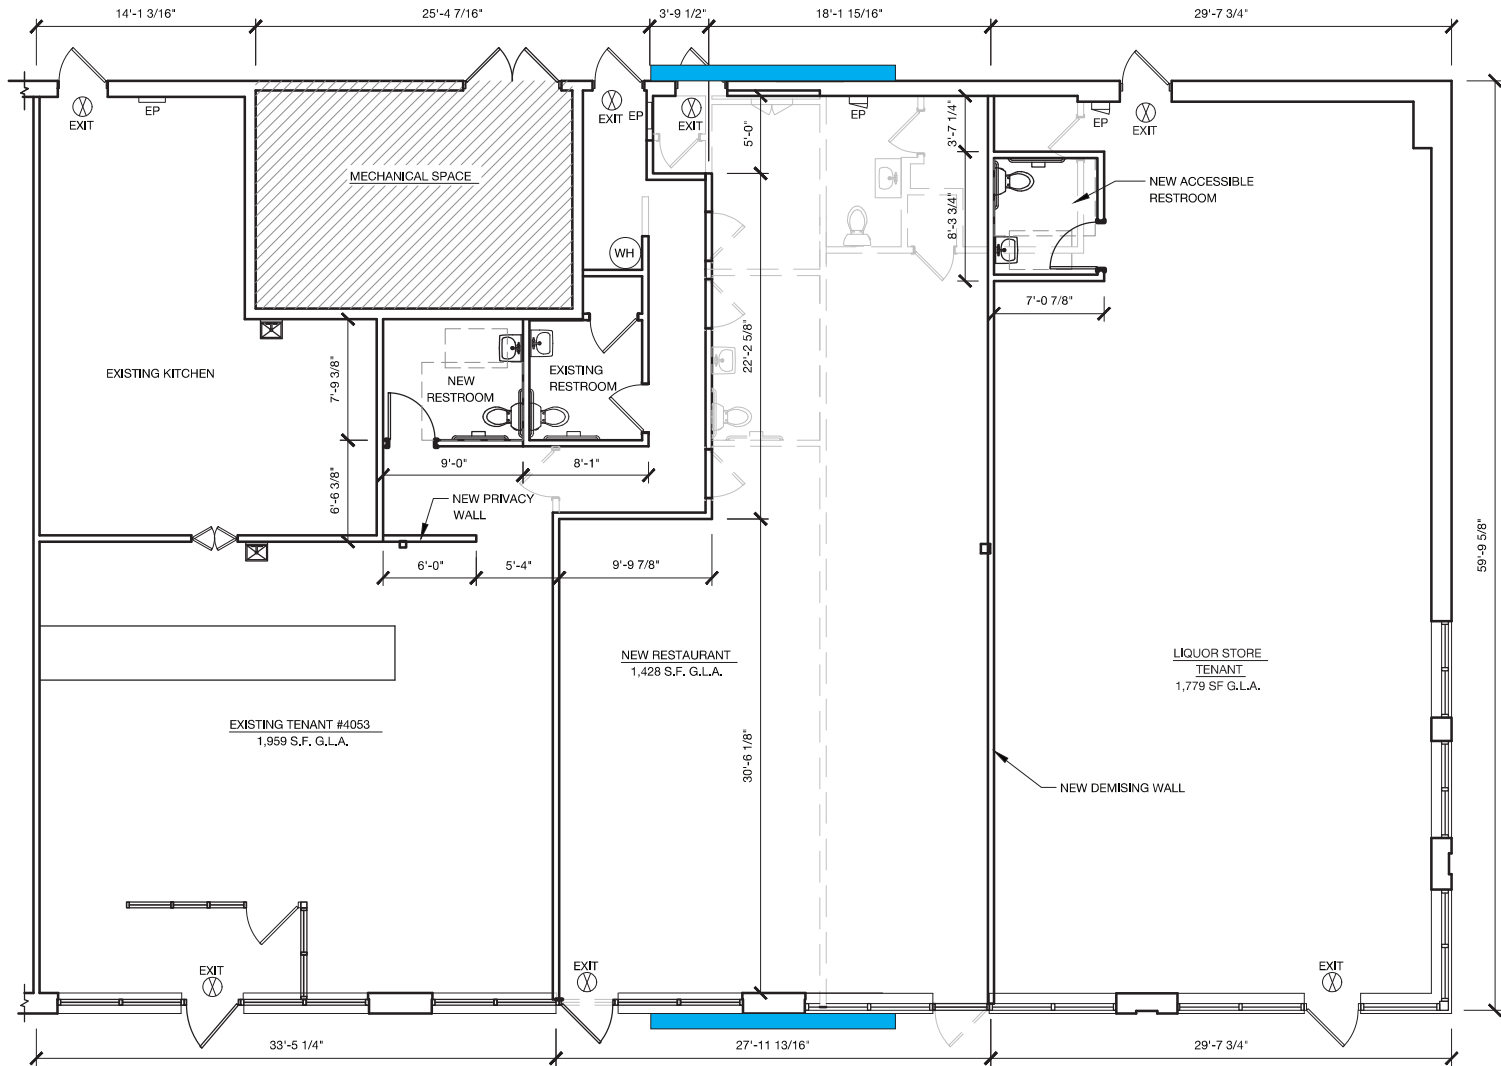

Sign Type ID	Quantity	Sign Type
ST-100	2	Pan with Face/Halo Channel Letters
ST-200	2	Tenant Face Replacement



DESIGN | FABRICATION | INSTALLATION | SERVICE

7775 Main St, N.E.,
Fridley, MN 55432
P: 763.754.2899 | F: 763.767.7316
www.AlbrechtSignCompany.com

Client Name:
Jersey Mike's Subs


Client Address:
4045 Dean Lakes Blvd
Shakopee, MN 55379

Start Date: 9/28/2021
Last Revision Date: 10/19/2021
Job Number: N/A
Drawing Revision: 2
Sales Representative: DM
Designer: RD

Revision	Update
01	
02	
03	
04	
05	
06	
07	
08	
09	

Customer Signature of Approval
X

LED Module	Power Supply
Type	Type
Units	Units

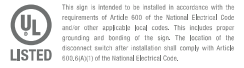

Copyright 2021, by Albrecht Sign Company, Inc. All Designs Presented Are The Sole Property of Albrecht Sign Company Inc., And May Not Be Reproduced In Part Or Whole Without Written Permission From Albrecht Sign Company Inc. Photo Renderings Are Not To Scale. Colors In This Drawing Are For Representation Purposes Only And May Differ From Finished Product. Physical Color Samples Can Be Provided Upon Request.



Back Elevation - Option 1 | Scale: 3/16" = 1'



DESIGN | FABRICATION | INSTALLATION | SERVICE

7775 Main St. N.E.,
Fridley, MN 55432
P: 763.754.2899 | F: 763.767.7316
www.AlbrechtSignCompany.com

Client Name:
Jersey Mike's Subs


Client Address:
4045 Dean Lakes Blvd
Shakopee, MN 55379

Start Date: 9/28/2021
Last Revision Date: 10/19/2021
Job Number: N/A
Drawing Revision: 2
Sales Representative: DM
Designer: RD

Revision	Update
01	
02	
03	
04	
05	
06	
07	
08	
09	

Customer Signature of Approval
X _____

LED Module	Power Supply
Type	Type
Units	Units

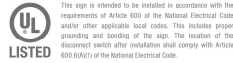

Copyright 2021, By Albrecht Sign Company, Inc. All Designs Presented Are The Sole Property Of Albrecht Sign Company Inc., And May Not Be Reproduced In Part Or Whole Without Written Permission From Albrecht Sign Company Inc. Photo Renderings Are Not To Scale. Colors In This Drawing Are For Representation Purposes Only And May Differ From Finished Product, Physical Color Samples Can Be Provided Upon Request.



DESIGN | FABRICATION | INSTALLATION | SERVICE

7775 Main St, N.E.,
Fridley, MN 55432
P: 763,754,2899 | F: 763,767,7316
www.AlbrechtSignCompany.com

Client Name:
Jersey Mike's Subs

Client Address:
4045 Dean Lakes Blvd
Shakopee, MN 55379

Start Date: 9/28/2021
Last Revision Date: 10/19/2021
Job Number: N/A
Drawing Revision: 2
Sales Representative: DM
Designer: RD


Revision	Update
01	
02	
03	
04	
05	
06	
07	
08	
09	

Customer Signature of Approval
X _____

LED Module	Power Supply
Type	Type
Units	Units



Copyright 2021, by Albrecht Sign Company, Inc. All Designs Presented Are The Sole Property of Albrecht Sign Company Inc., And May Not Be Reproduced In Part Or Whole Without Written Permission From Albrecht Sign Company Inc. Photo Renderings Are Not To Scale. Colors In This Drawing Are For Representation Purposes Only And May Differ From Finished Product. Physical Color Samples Can Be Provided Upon Request.

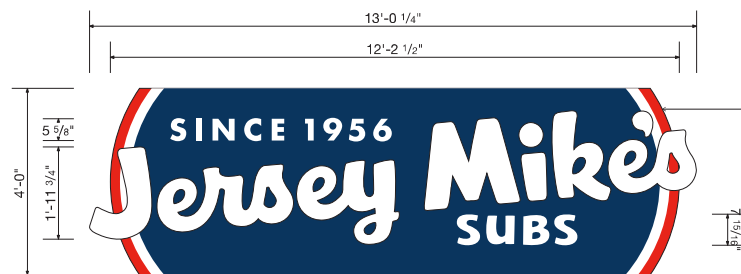

Face View
Scale: 3/8" = 1'


Pan sign painted Red, White and Blue.
"Since 1956" & "Subs" to be routed and backed w/ .177" white acrylic.
7500k LEDs.
Flush mount (blocking as required).




Face/halo lit channel letters.
Faces: .177" White acrylic.
Backs: .177" White PC.
Trim: 1" Silver trim.
Returns: 5" Silver returns.
LED: 7500k
Mounting: .75" standoffs.

End View
Scale: 3/8" = 1'

Color:	Red	Blue	White	N/A	N/A	N/A	N/A	ST-100
Paint Finish:	N/A	N/A	MP White	N/A	N/A	N/A	N/A	Pan w/ Face/Halo Channel Letters
Vinyl:	3630-33	3630-36	N/A	N/A	N/A	N/A	N/A	Quantity: 2 Square Feet: 52.1
Digital Print:	N/A	N/A	N/A	N/A	N/A	N/A	N/A	Single Face: ☒ Illuminated: ☒
Other:	N/A	N/A	N/A	N/A	N/A	N/A	N/A	Double Face: ☐ Non-Illuminated: ☐

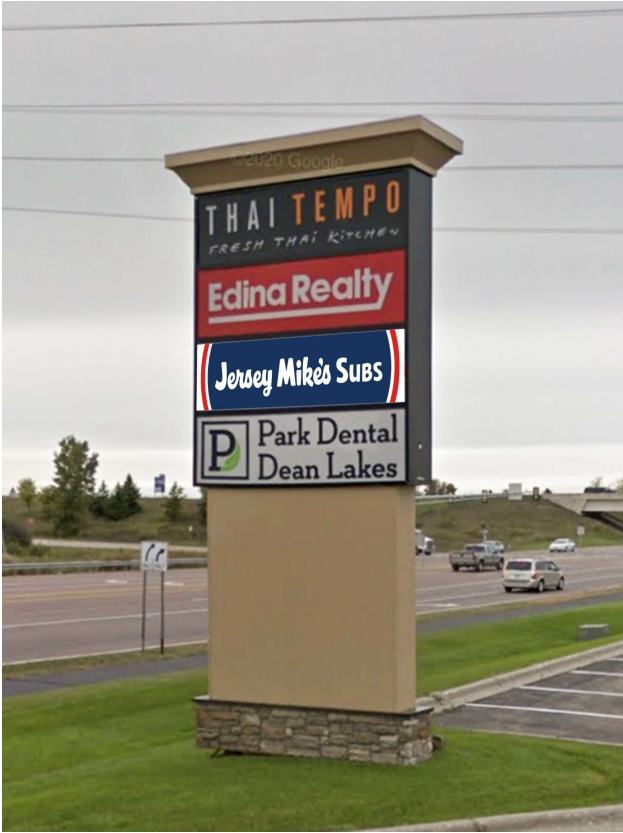

VERIFY CUT SIZE AND VO FOR TENANT PANEL.

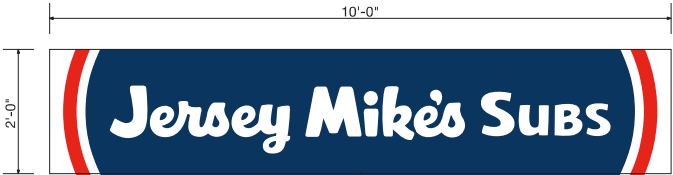

Face View
Scale: 1/2" = 1'

Remove and replace existing
face w/ new.
White PC face w/ vinyl
graphics applied.

Color:	Red	Blue	N/A	N/A	N/A	N/A	N/A		
Paint Finish:	N/A	N/A	N/A	N/A	N/A	N/A	N/A	ST-200	
Vinyl:	3630-33	3630-36	N/A	N/A	N/A	N/A	N/A	Face Replacement	
Digital Print:	N/A	N/A	N/A	N/A	N/A	N/A	N/A	Quantity:	2 Square Feet: 20
Other:	N/A	N/A	N/A	N/A	N/A	N/A	N/A	Single Face:	☐ Illuminated: ☒
								Double Face:	☒ Non-Illuminated: ☐



DESIGN | FABRICATION | INSTALLATION | SERVICE

7775 Main St, N.E.,
Fridley, MN 55432
P: 763,754,2899 | F: 763,767,7316
www.AlbrechtSignCompany.com

Client Name:
Jersey Mike's Subs


Client Address:
4045 Dean Lakes Blvd
Shakopee, MN 55379

Start Date: 9/28/2021
Last Revision Date: 10/19/2021
Job Number: N/A
Drawing Revision: 2
Sales Representative: DM
Designer: RD

Revision	Update
01	
02	
03	
04	
05	
06	
07	
08	
09	

Customer Signature of Approval
X _____

LED Module	Power Supply
Type	Type
Units	Units

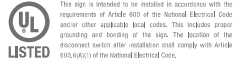

This sign is intended to be installed in accordance with the requirements of Article 600 of the National Electrical Code and/or other applicable local codes. This includes proper grounding and bonding of the sign. The location of the disconnect switch after installation must comply with Article 600.6(A)(3) of the National Electrical Code.

Copyright 2021, by Albrecht Sign Company, Inc. All Designs Presented Are The Sole Property Of Albrecht Sign Company Inc., And May Not Be Reproduced In Part Or Whole Without Written Permission From Albrecht Sign Company Inc. Photo Renderings Are Not To Scale. Colors In This Drawing Are For Representation Purposes Only And May Differ From Finished Product. Physical Color Samples Can Be Provided Upon Request.

Default Signage

