

N

O

N

A

Y

R

R


J

S

R

O

C

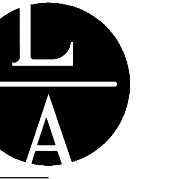

S

T

C

R

E

P

M


H

A


L

R


A

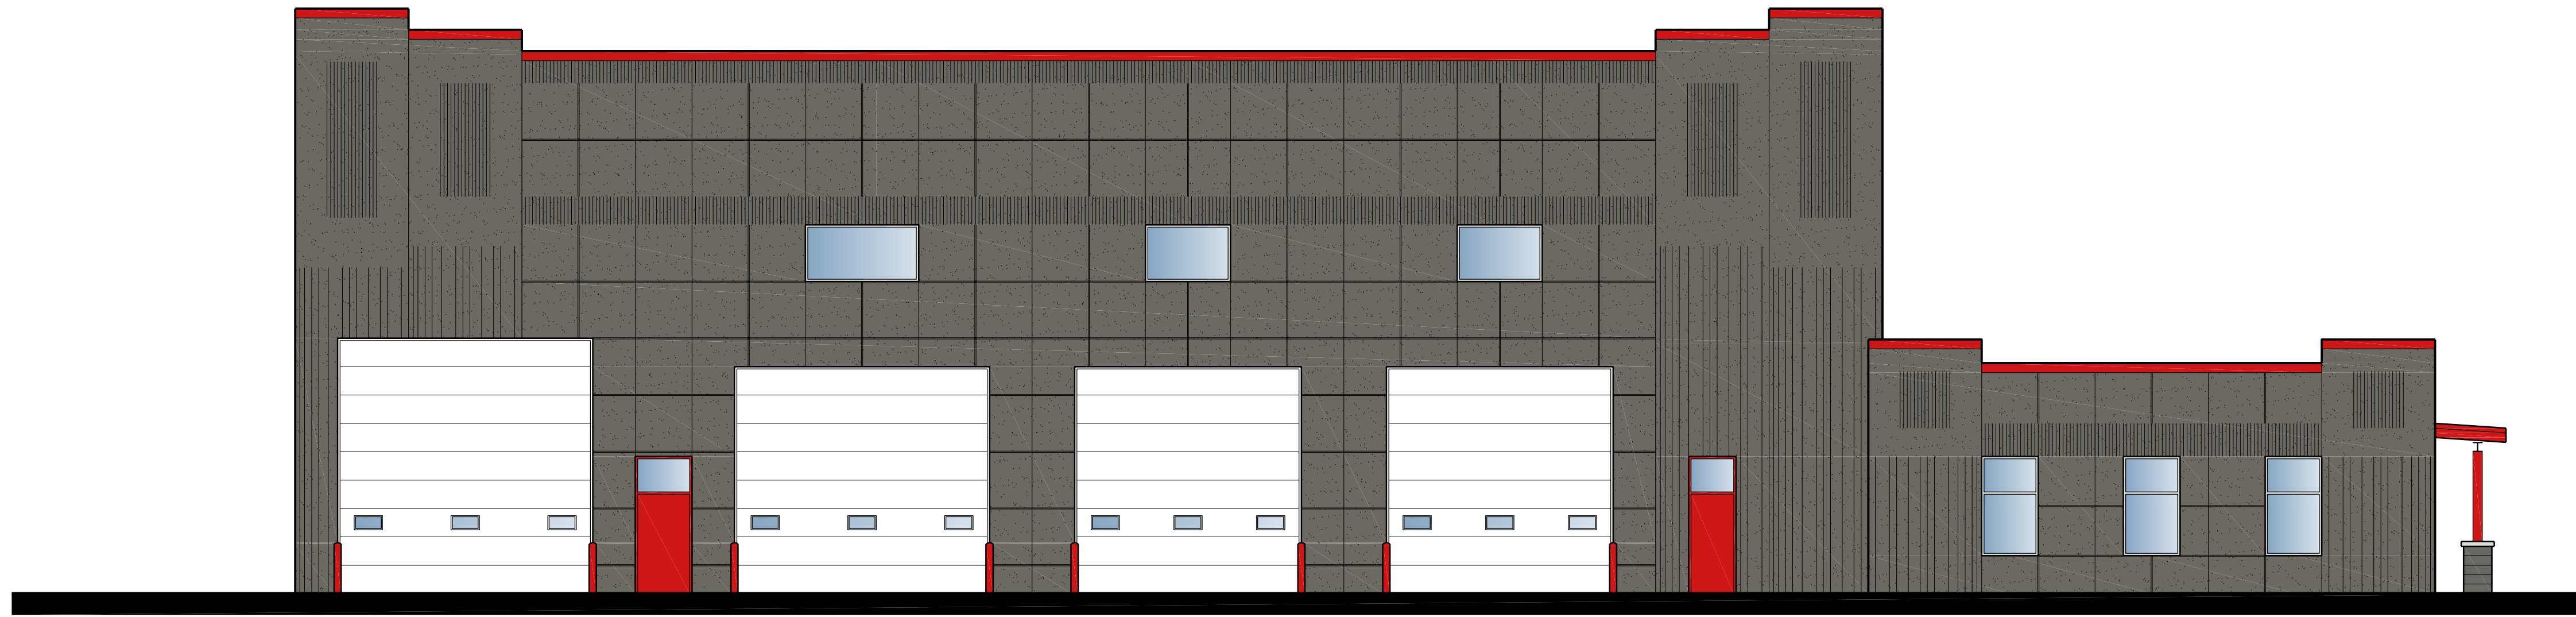


EAST ELEVATION

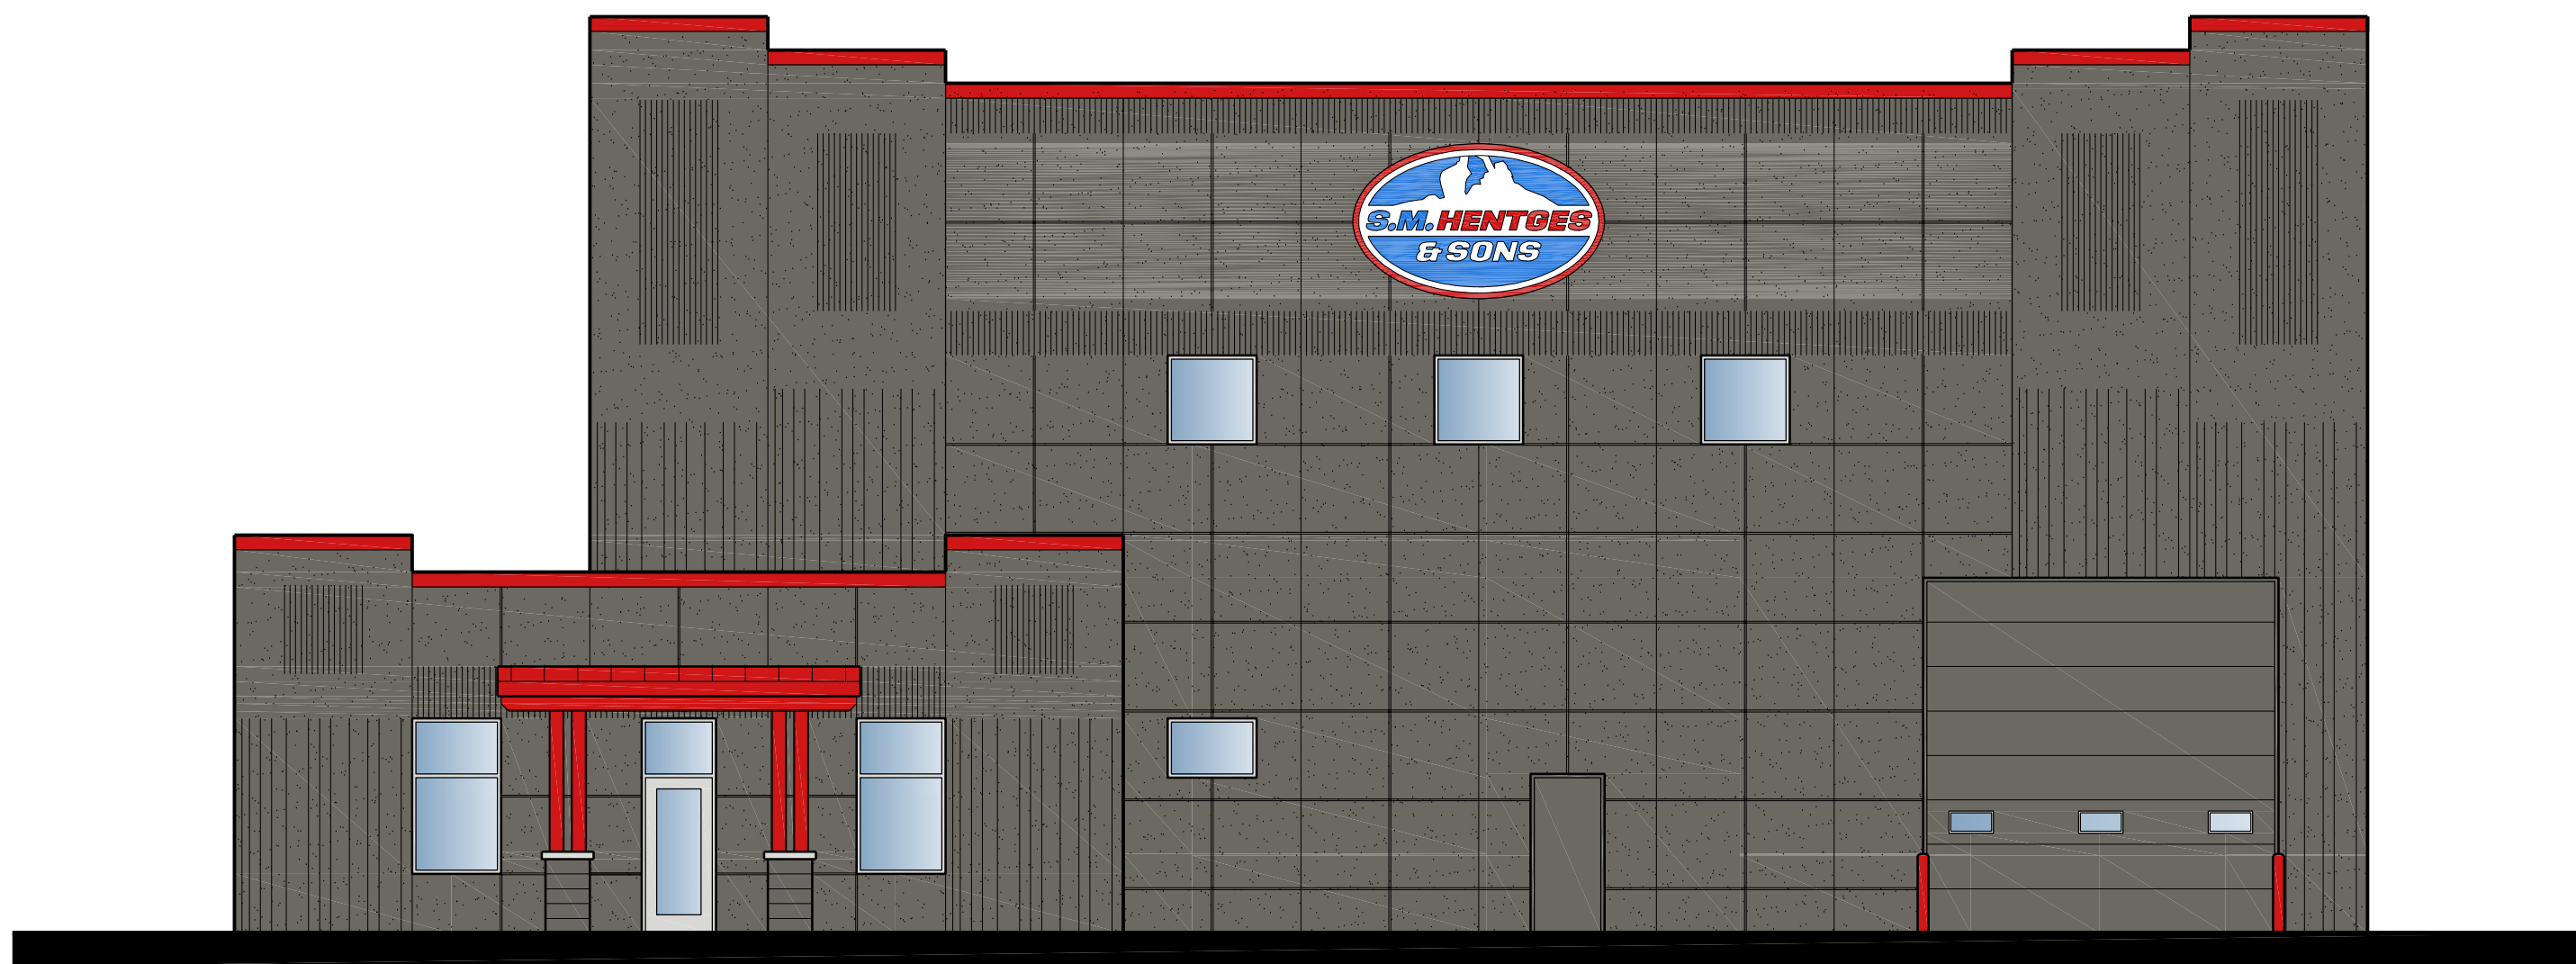

NORTH ELEVATION

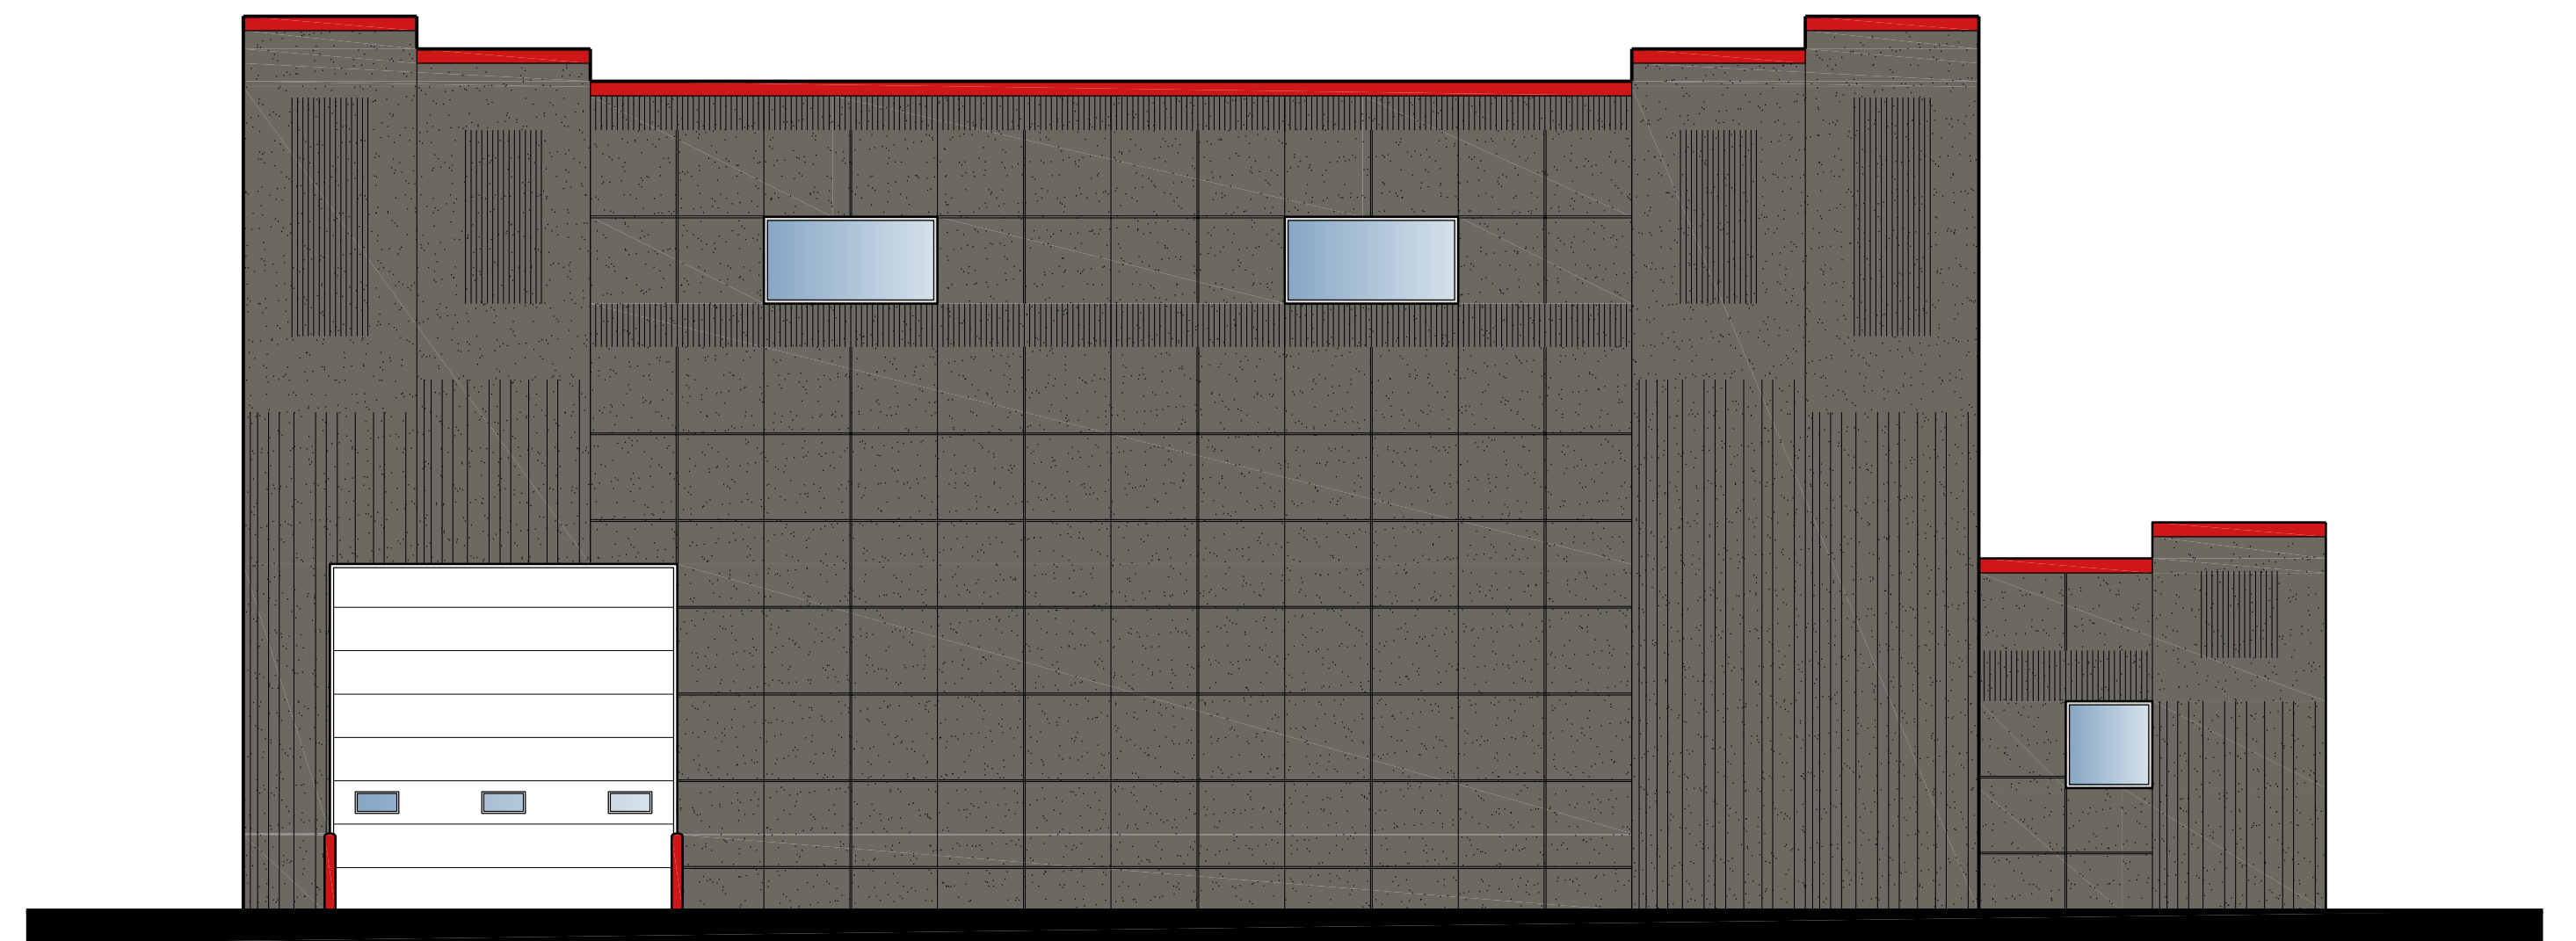

SOUTH ELEVATION

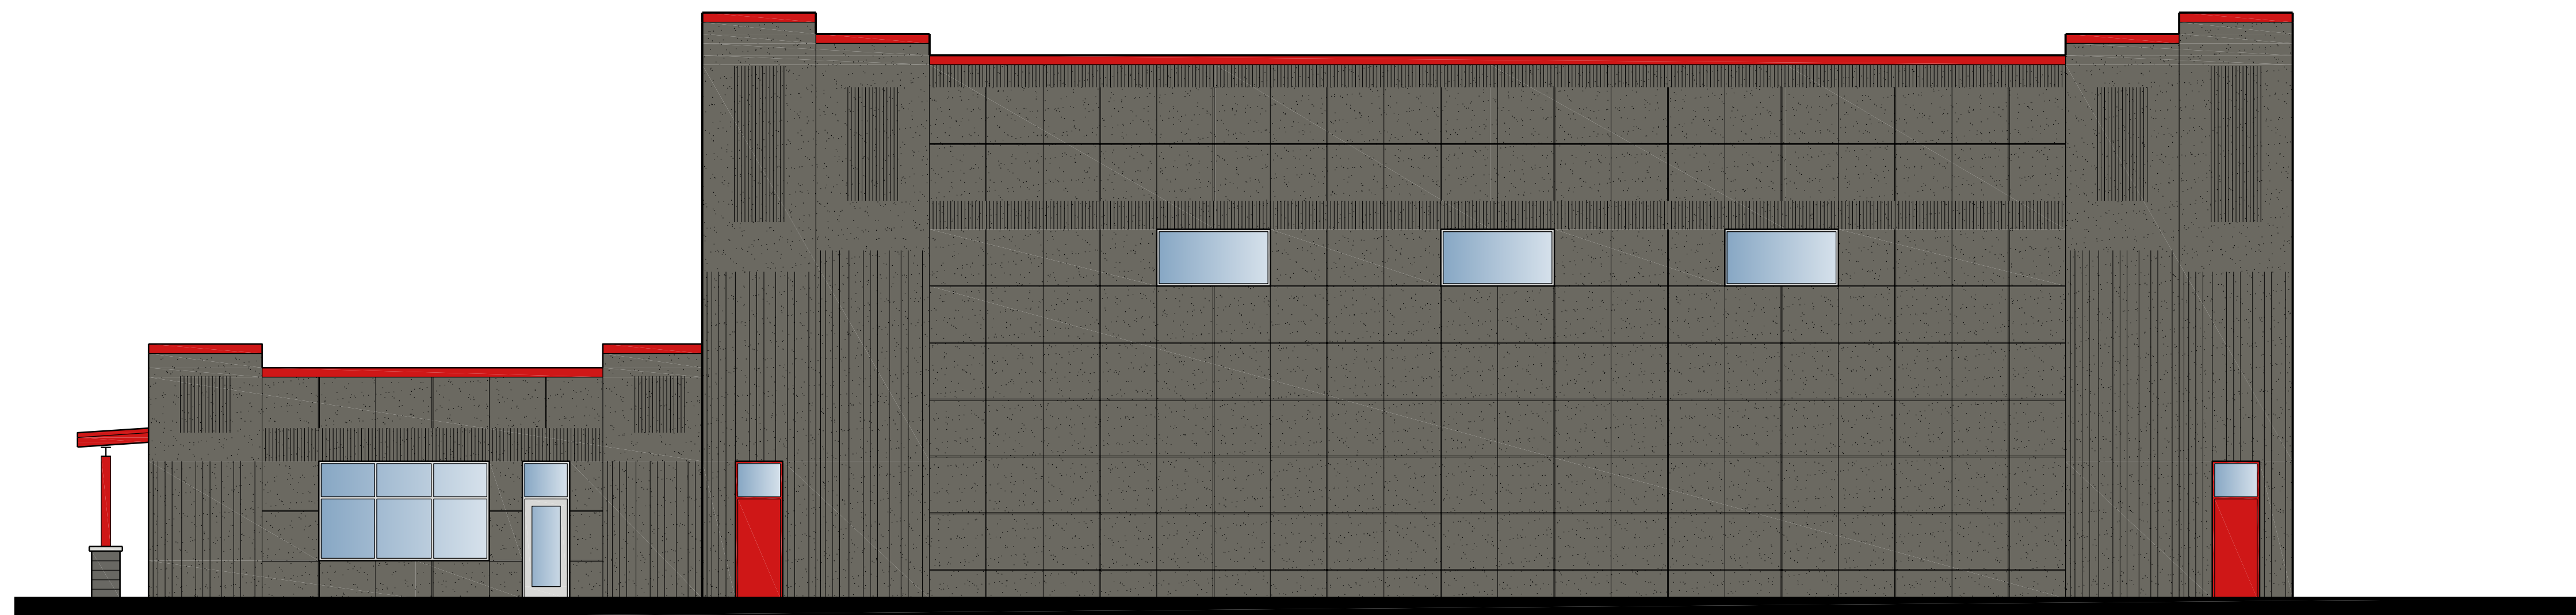

WEST ELEVATION

S.M. HENTGES AND SONS NORTH MAINTENANCE FACILITY

Shakopee, Minnesota

NOTE: THIS DRAWING IS FOR
ILLUSTRATIVE PURPOSES ONLY.
ACTUAL COLORS NEED TO BE
FIELD VERIFIED.