


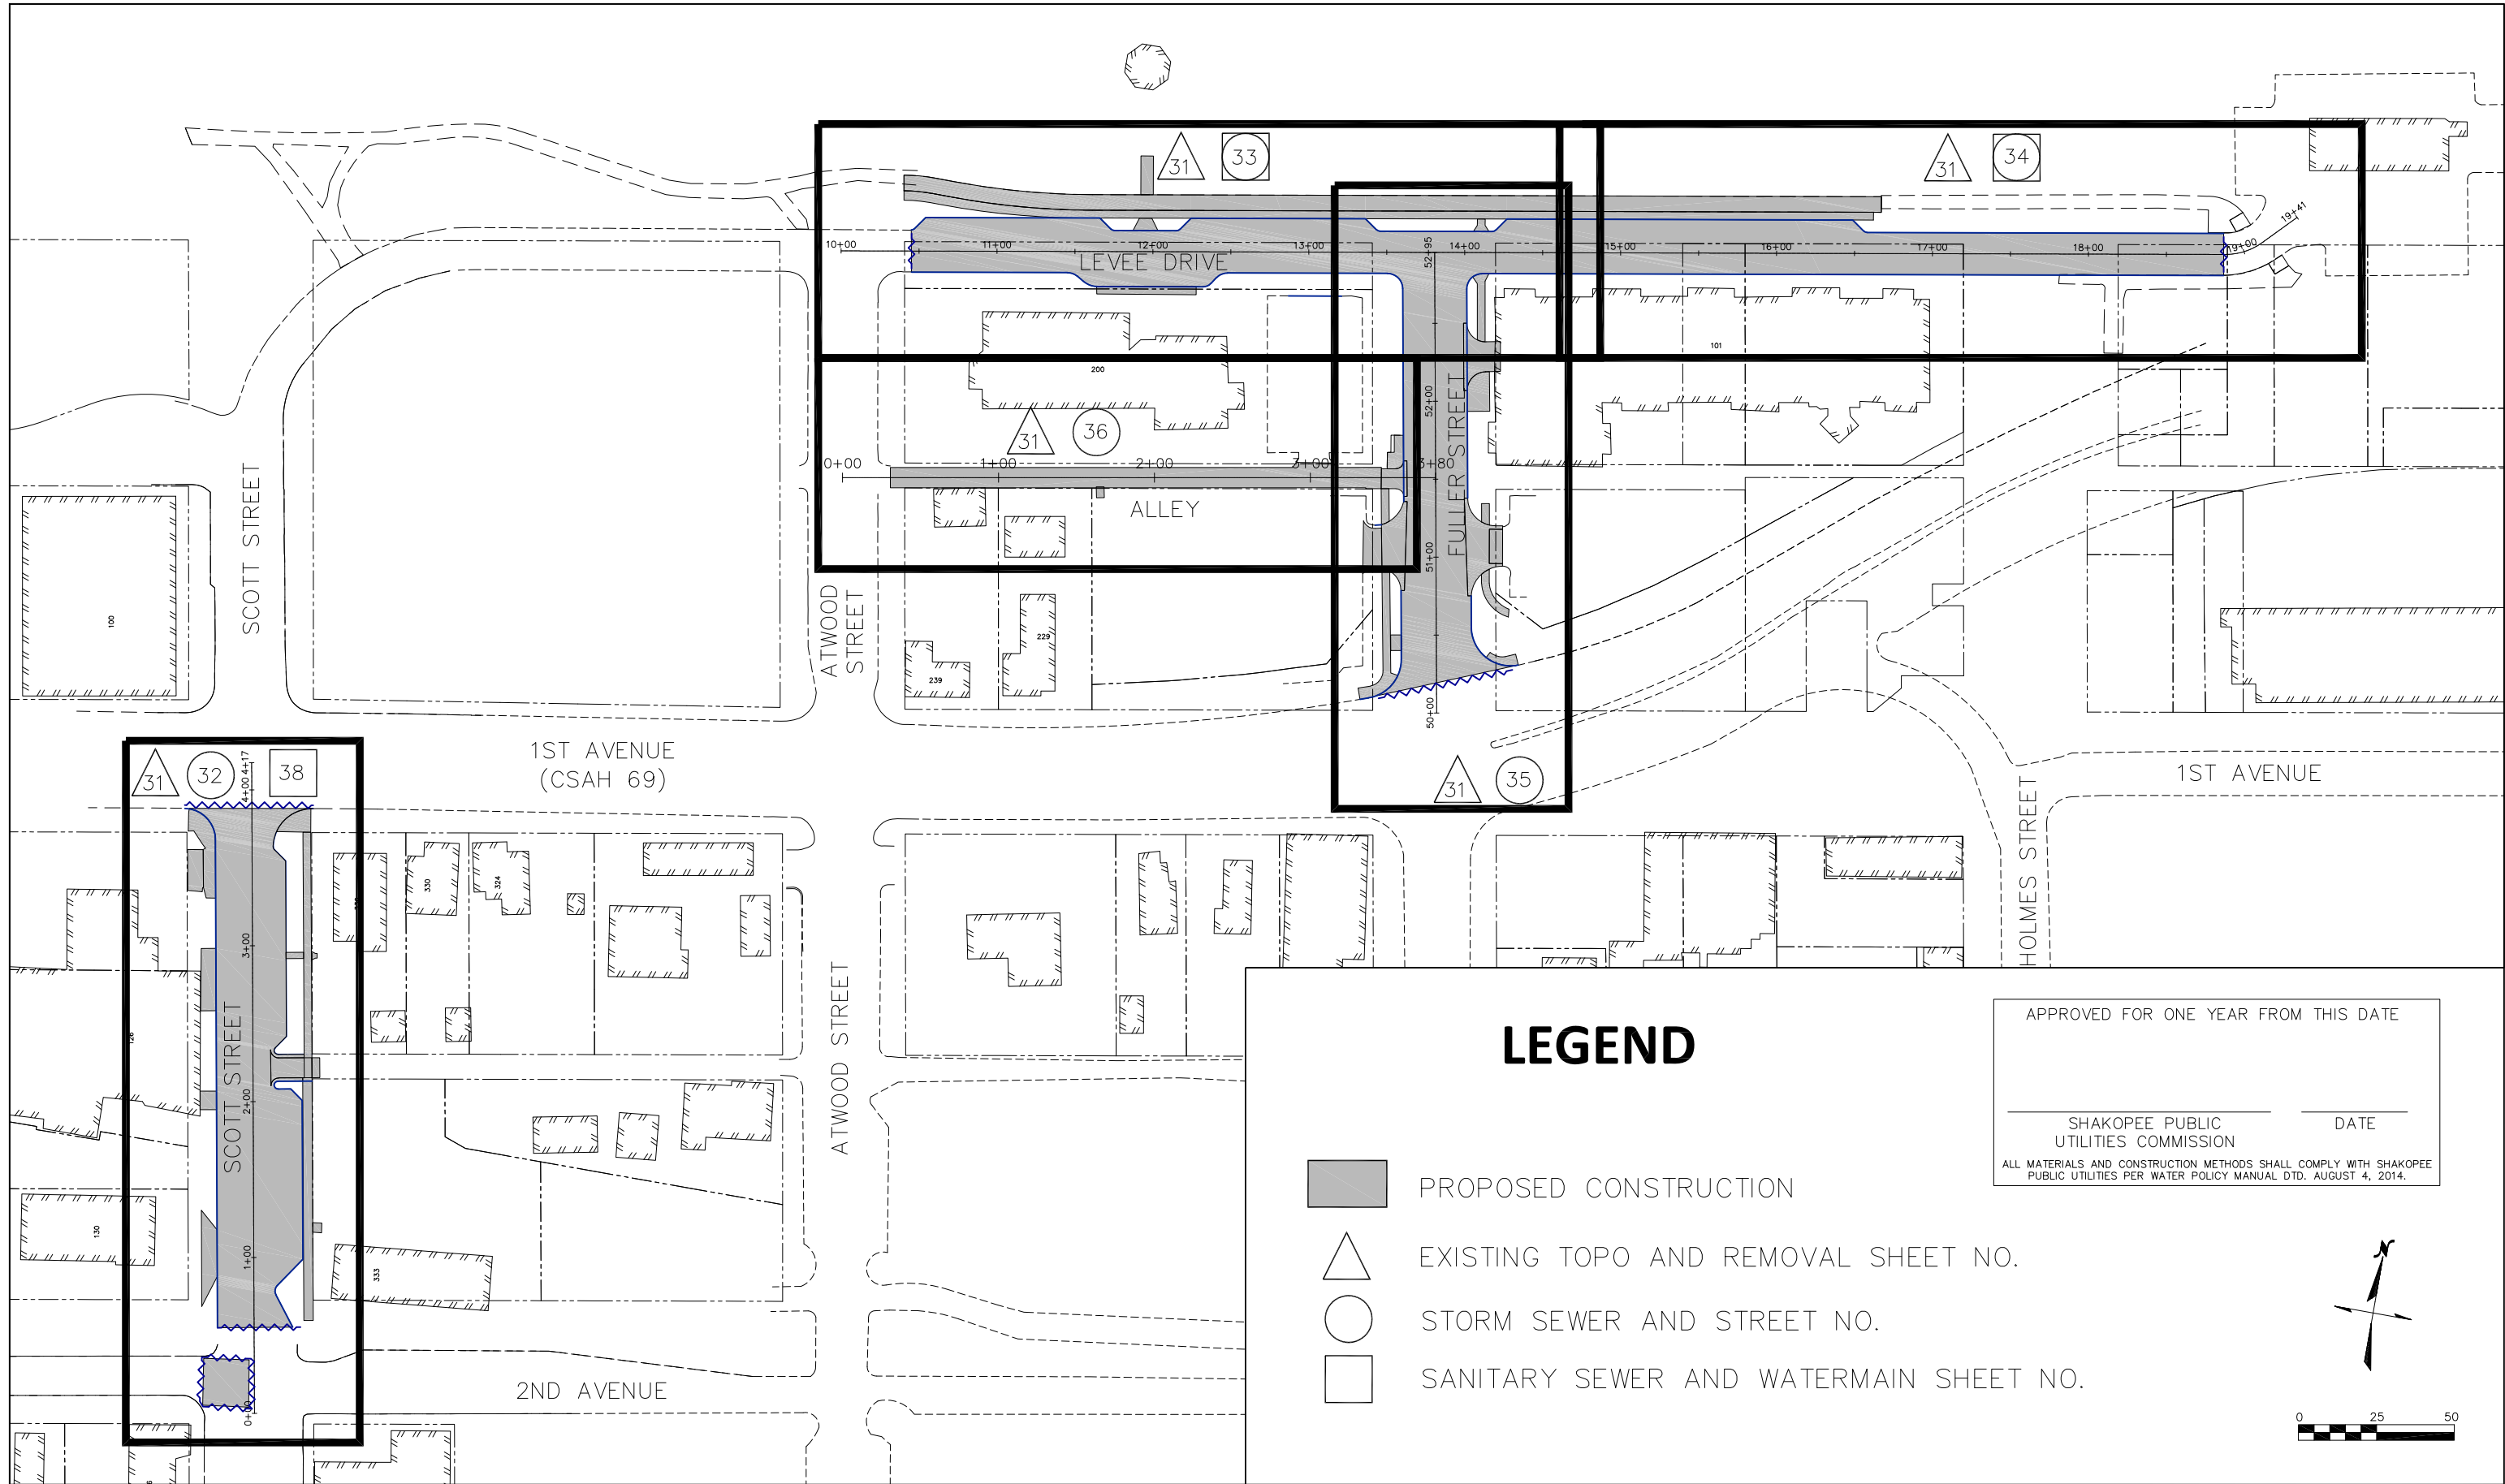

LEGEND



PROPOSED CONSTRUCTION



EXISTING TOPO AND REMOVAL SHEET NO.



STORM SEWER AND STREET NO.



SANITARY SEWER AND WATERMAIN SHEET NO.

APPROVED FOR ONE YEAR FROM THIS DATE

SHAKOPEE PUBLIC
UTILITIES COMMISSION

DATE

ALL MATERIALS AND CONSTRUCTION METHODS SHALL COMPLY WITH SHAKOPEE
PUBLIC UTILITIES PER WATER POLICY MANUAL DTD. AUGUST 4, 2014.



NO.	DATE	BY	REVISION



I HEREBY CERTIFY THAT THIS PLAN, SPECIFICATION, OR REPORT WAS PREPARED BY ME OR UNDER MY DIRECT SUPERVISION AND THAT I AM A DULY LICENSED PROFESSIONAL ENGINEER UNDER THE LAWS OF THE STATE OF MINNESOTA.

SIGNATURE: _____ DATE: X/XX/2021

PRINTED NAME: RYAN HALVERSON LIC. NO. 49803

DESIGNED BY: RH, AIE

DRAWN BY: AIE

CHECKED BY: RH

DATE: X/XX/2021

CITY PROJECT NO.
CIF-20-007

STATE AID AND PROJECT NO.

2021 STREET & UTILITY RECONSTRUCTION

GENERAL LAYOUT

SHEET

2

58 OF