



EXTERIOR MATERIAL AND FINISH SCHEDULE				
MARK	DESCRIPTION	MANUFACTURER	MODEL STYLE	SIZE COLOR FINISH
CMU-1	CONCRETE MASONRY UNIT	ESHELON	88X16	APACHE BROWN
CCP-1	COMMERCIAL CEMENT PLASTER (STUCCO)	LA HABRA PAREX USA	SPUT FACE	P-1 SAND
MR-1	METAL ROOFING	TRICOTONIC	UNACUAD	ELECTRIC BLUE
MR-2	METAL ROOFING (ARCHED COPING)	PRESTONE	UNACUAD	ELECTRIC BLUE
MP-1	METAL PANEL (SOFFIT)	PRESTONE	UNACUAD	ELECTRIC BLUE
MC-1	METAL COPING	METAL-ERA	PERMA-TITE	DARK BRONZE
P-1	EXTERIOR PAINT	SHERWIN WILLIAMS	PER SUBSTRATE	SW6539
P-2	EXTERIOR PAINT	SHERWIN WILLIAMS	PER SUBSTRATE	SW7123
ST-1	STONE WALL CAP	MODERN PRE-CAST	FLAT COPING	8" CHARCOAL

ELEVATION KEYNOTES				
1	PRECAST CONC WATERBABLE			
2	SMOOTH FACE CMU			
3	SPUT FACE CMU VENEER			
4	STEEL TUBE FRAME AT OVERHEAD DOORS, PAINT TO MATCH SW 7020 BLACK FOX			
5	TPO MEMBRANE ROOF SYSTEM, REFER TO ROOF PLAN A104			
6	850 X 8 1/2" X 8 1/4" PARAPET OPENING WITH PRE-FINISHED ALUM METAL COLLAR (2" W X 1" PROJ) BRONZE ANODIZED FINISH			
7	CENTRA (OR EQUIVALENT) PRE-FINISHED ALUMINUM CONCEALED FASTENER SIDING COMPLETE W/ DRIP FLASHING AND CLOSURES			
8	PREFORMED PRE-FINISHED ALUM COPING WITH CONT. HOLD DOWN CLIPS ON BOTH SIDES OF THE PARAPET; FINISH: DARK BRONZE; REFER TO SPECIFICATIONS 07 54.00 FOR MORE INFORMATION			
9	PREFORMED PRE-FINISHED ALUM. GUMEL STOP WITH BAKED ENAMEL FINISH AND CONT. HOLD DOWN CLIPS ON FRONT SIDE OF PARAPET			
10	EXPOSED SIDEWALL AT TOWER TO RECEIVE JAMES HARDIE FIBER CEMENT ARTISAN V GROOVE SIDING, 8.25" X 12.5" HORIZONTAL MATCH, 8 X 8 X 16 SPUT FACE CMU VENEER W/ UNBLOC ADJOINING DARK GRAY COLOR. SEAMANT BETWEEN CMU AND SIDING			
11	MITER CUT PRECAST CONC WATERBABLE TO FIT SLOPE			
12	SIDEWALL GRAPHIC STRIP FURNISHED BY OWNER INSTALLED BY CONTR			
13	ADM PANEL FINISH ON HDQ BACKING SYSTEM; REFER TO SHEET A402 FOR ADDITIONAL DETAILS; FINISH BY MASONRY.			
14	CANOPY BY SIGNAGE VENDOR			
15	6" DIA PVC DOWNSPOUT, RELEASE MIN 6" ABOVE GRADE (VERIFY WITH CMU)			
16	TOWER BEYOND			
17	WALL SCHEDULE; REF: FIXTURE SCHEDULE			


GENERAL NOTES				
A	CONTRACTOR TO COORDINATE WITH FIRE MARSHALL FOR REQUIREMENTS OF ADDRESS NUMBER.			
B	BUILDING SIGNAGE UNDER SEPARATE PERMIT. CONTRACTOR TO OBTAIN FINAL SIGNAGE DRAWINGS FOR CONFIRMATION OF ELECTRICAL ROUGH-IN PRIOR TO THE COMMENCEMENT OF WORK. SEE ELECTRICAL.			
C	REFER TO LOW VOLTAGE PLAN. COORDINATE FINAL LOCATIONS OF CAMERAS WITH THE OWNER PRIOR TO THE COMMENCEMENT OF WORK.			
G	UNLESS NOTED OTHERWISE, MASONRY CONTROL JOINTS SHALL BE LOCATED SUCH THAT NO STRAIGHT RUN OF MASONRY WALL EXCEEDS 24'-0". REFER TO GENERAL STRUCTURAL NOTES ON S100.			
F	REFER TO DOOR AND WINDOW SCHEDULE ON A500 FOR DOOR AND FRAME FINISHES AND WINDOW GLASS TYPE AND FRAME FINISHES.			

TAKE 5 CAR WASH

8108 OLD CARRIAGE CT. N.
SHAKOPEE, MN

ARCHITECT:

ENGINEER:

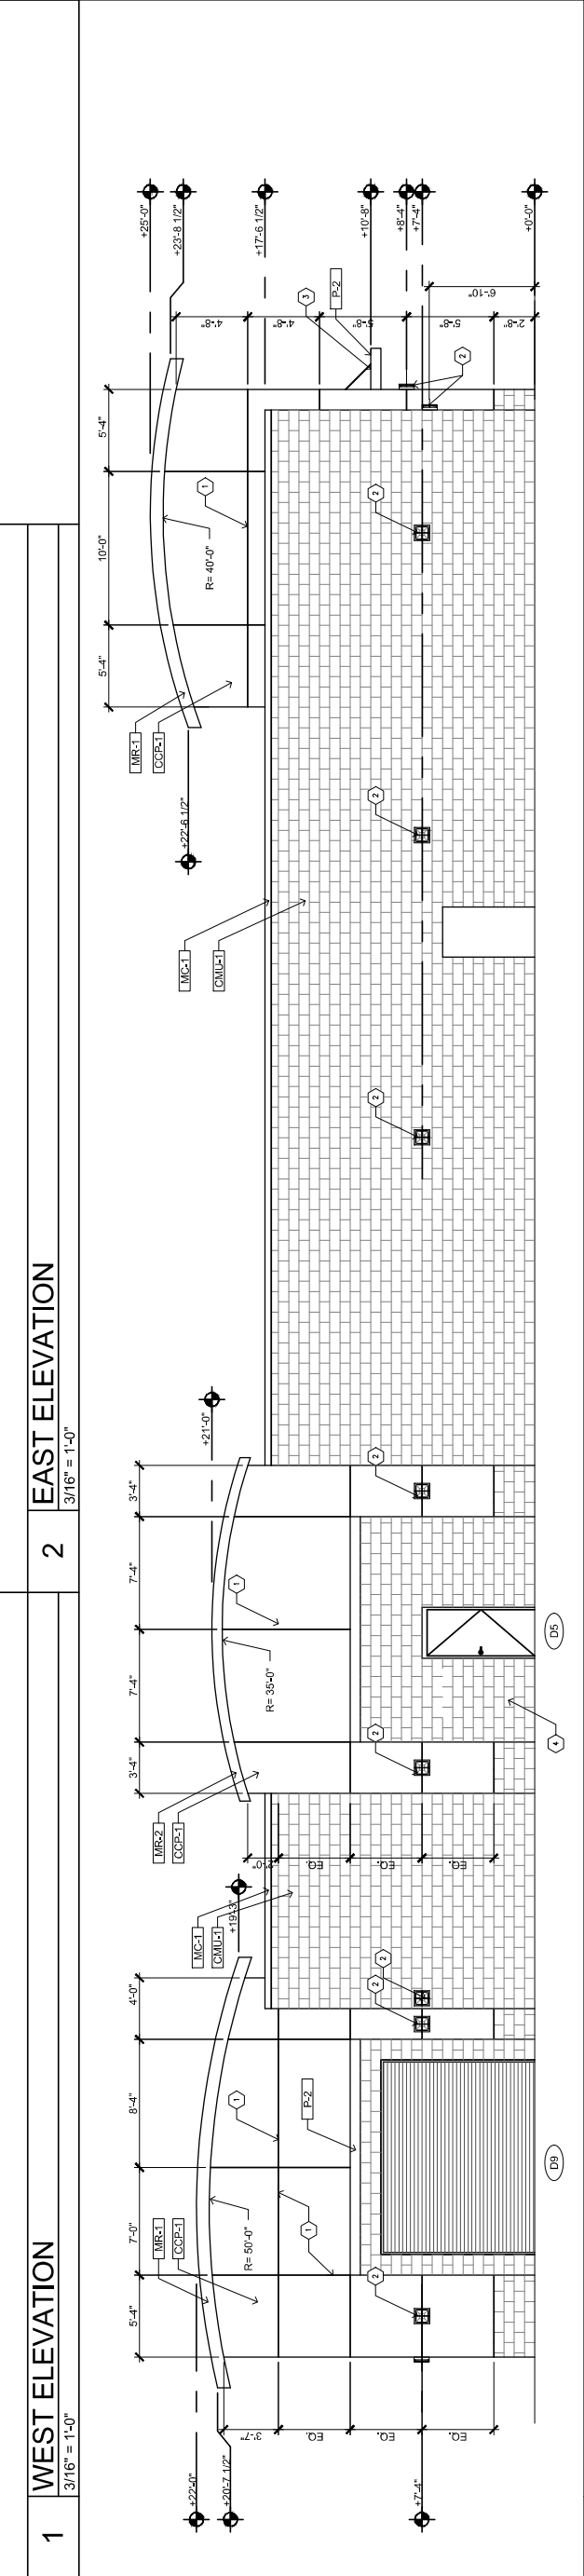

3 NORTH ELEVATION

3/16" = 1'-0"

4 SOUTH ELEVATION

3/16" = 1'-0"

