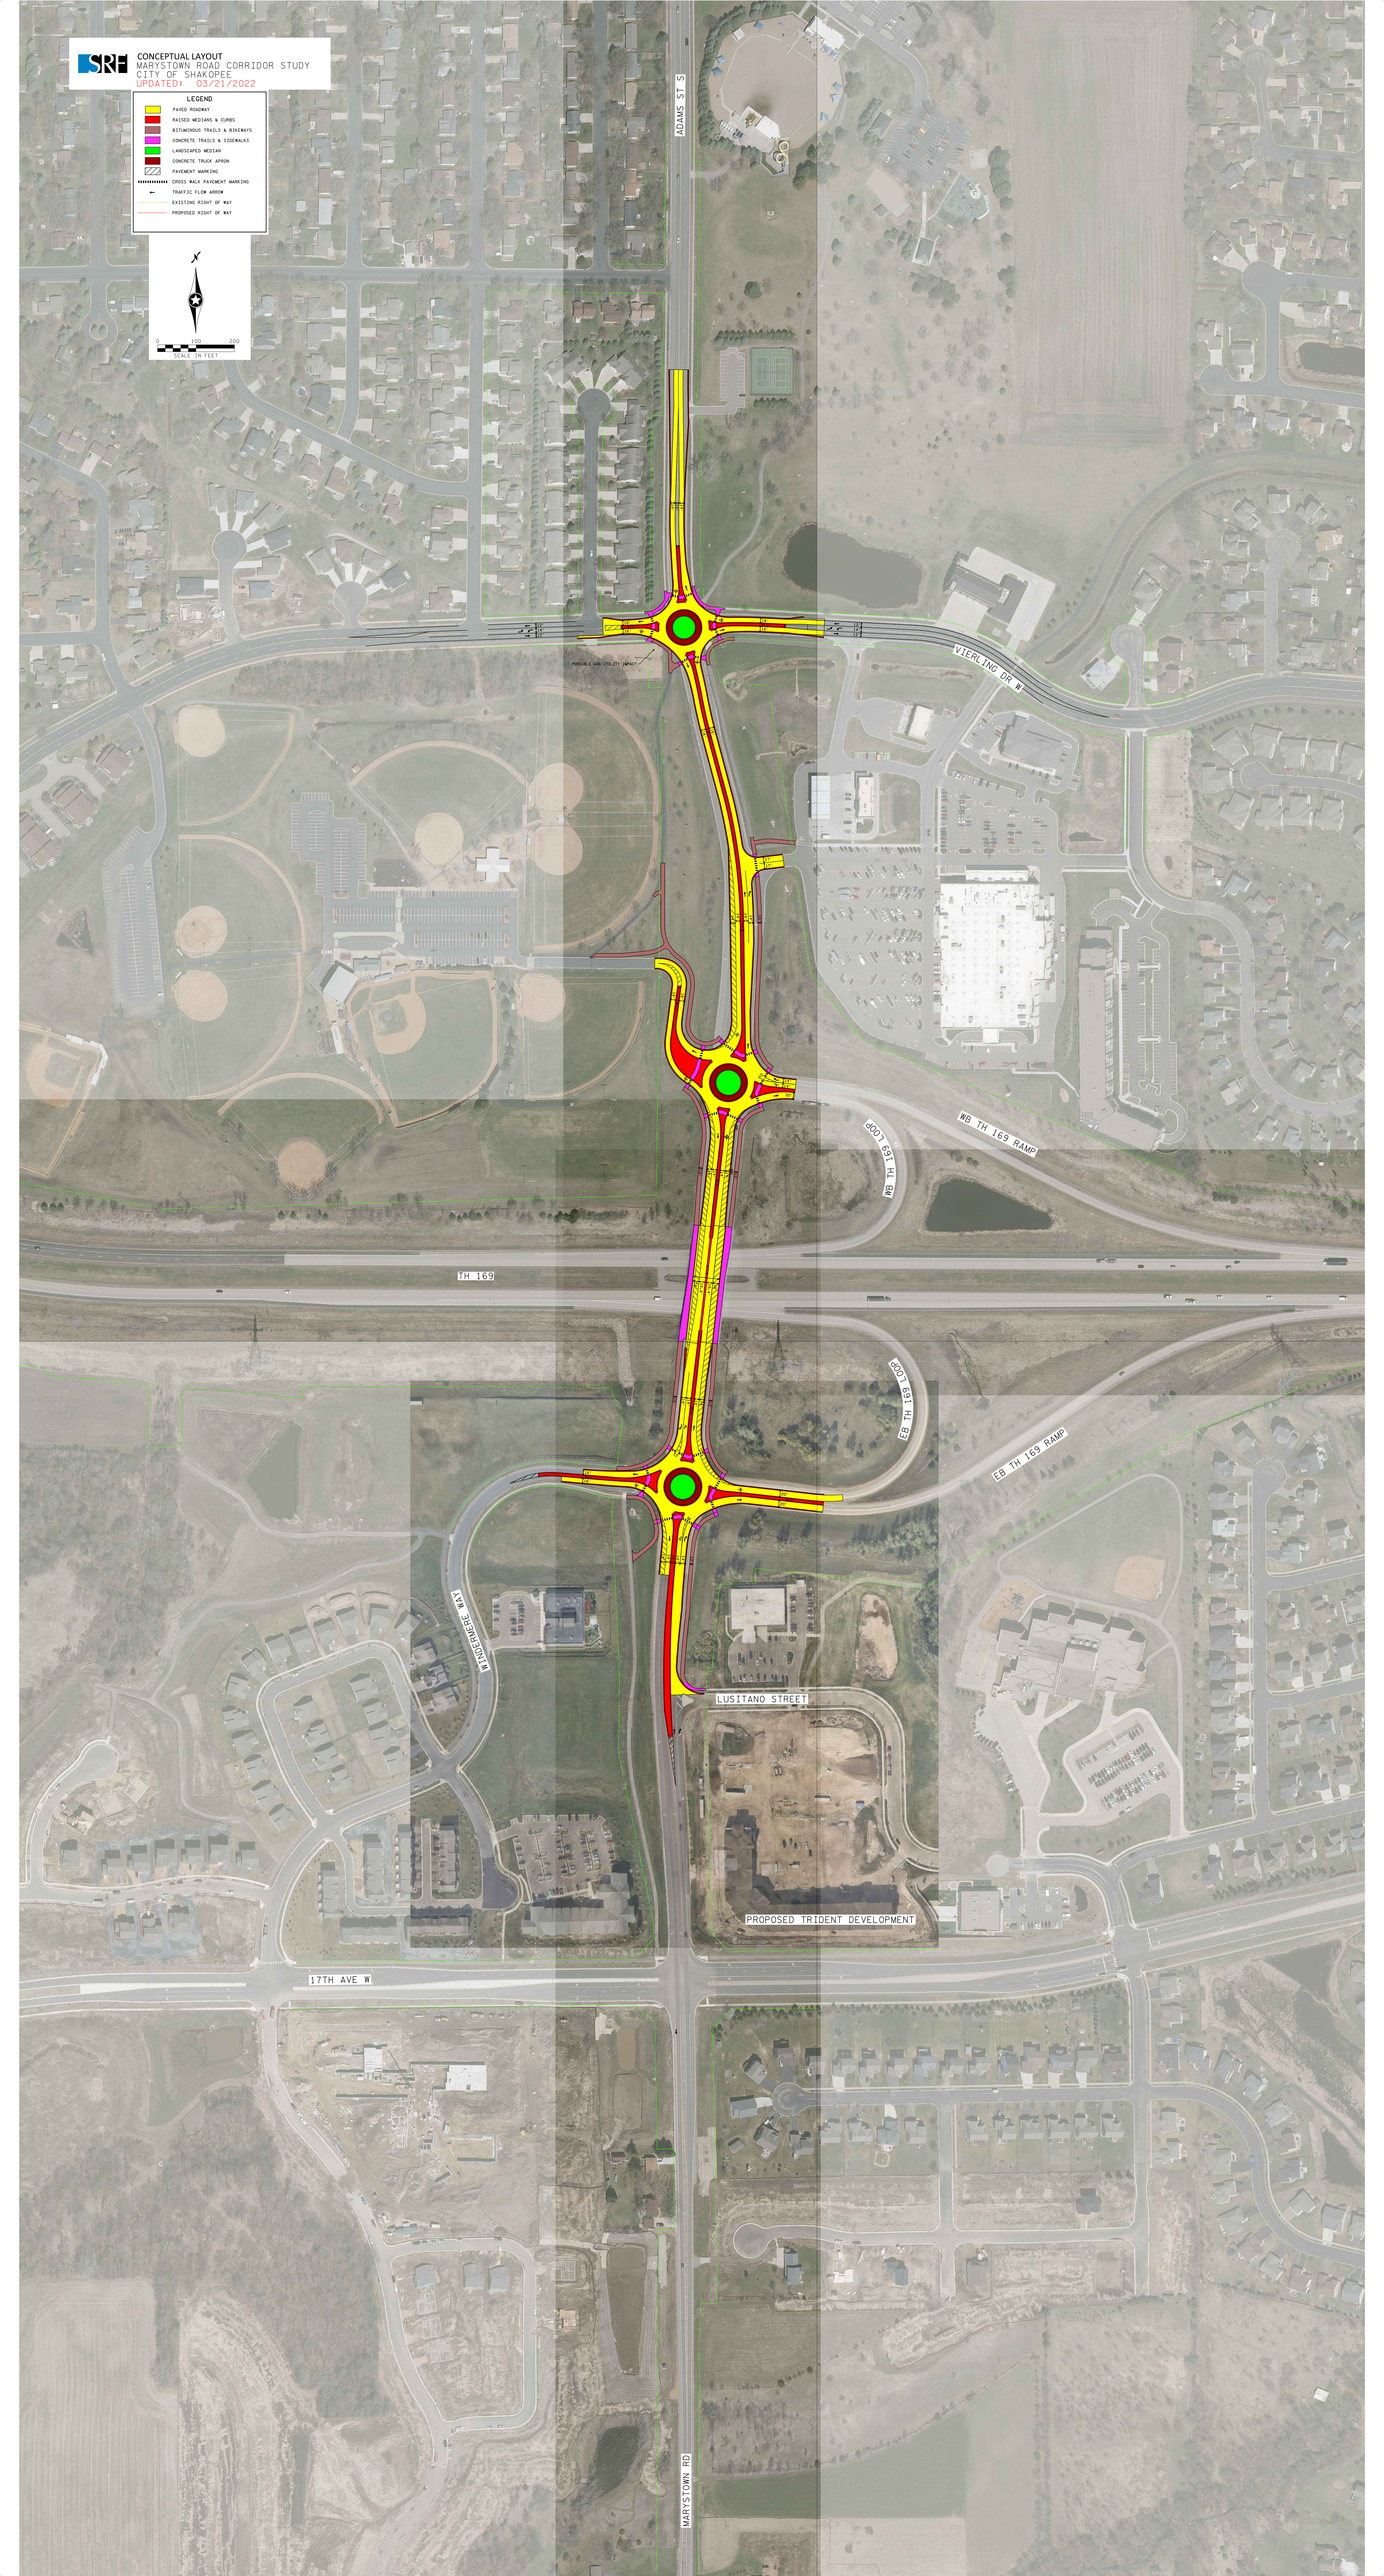
CONCEPTUAL LAYOUT
MARYSTOWN ROAD CORRIDOR STUDY
CITY OF SHAKOPEE
UPDATED: 03/21/2022
LEGEND
PAVED ROADWAY
RAISED MEDIANS & CURBS
BITUMINOUS TRAILS & BIKEWAYS
CONCRETE TRAILS & SIDEWALKS
LANDSCAPED MEDIAN
CONCRETE TRUCK APRON
PAVEMENT MARKING
CROSS WALK PAVEMENT MARKING
TRAFFIC FLOW ARROW
EXISTING RIGHT OF WAY
PROPOSED RIGHT OF WAY
0
100
200
SCALE IN FEET
ADAMS ST S
VIERLING DR W
POSSIBLE GAS UTILITY IMPACT
WB TH 169 LOOP
WB TH 169 RAMP
TH 169
EB TH 169 LOOP
EB TH 169 RAMP
WENDENBURG WAY
LUSITANO STREET
PROPOSED TRIDENT DEVELOPMENT
17TH AVE W
MARYSTOWN RD