

BUILDING FLOOR PLAN



1220 Marshall St NE,
Minneapolis, MN 55413

(C) 2022 RSP ARCHITECTS, LTD



2995 Winners Circle Drive, Suite 200
Shakopee, MN 55379

OFFICES IN MINNESOTA, NORTH DAKOTA & IOWA

888-742-6837

GreystoneConstruction.com

PROJECT NUMBER:
3394.9000.0100


SW GATEWAY SHELL
SHAKOPEE, MN

P.U.D. REVIEW

3 JUNE 2022

MATERIALS SCHEDULE:


TYPE:	COLOR:
1. STANDING SEAM METAL ROOF	CHARCOAL
2. STANDING SEAM METAL ROOF	GREY
3. STONE VENEER	LIMESTONE
4. CEMENT BOARD SIDING, BOARD & BATTEN,	LT GREY
5. CEMENT BOARD SIDING, BOARD & BATTEN,	CHARCOAL
6. CEMENT BOARD SIDING, HORIZONTAL LAPS,	CHARCOAL
7. CEMENT BOARD SIDING	WOOD TONE (SPRUCE)
8. CEMENT BOARD SIDING	WOOD TONE (SUMMER WHEAT)
9. CUSTOM ACID WASHED METAL	TBD
10. METAL WALL PANEL WITH REVEAL	LT GREY
11. CEMENT BOARD SOFFIT & FASCIA	WOOD TONE (SUMMER WHEAT)
12. METAL SOFFIT & FASCIA	CHARCOAL
13. WALL MURAL	
14. INTERNALLY LIT SIGNAGE	

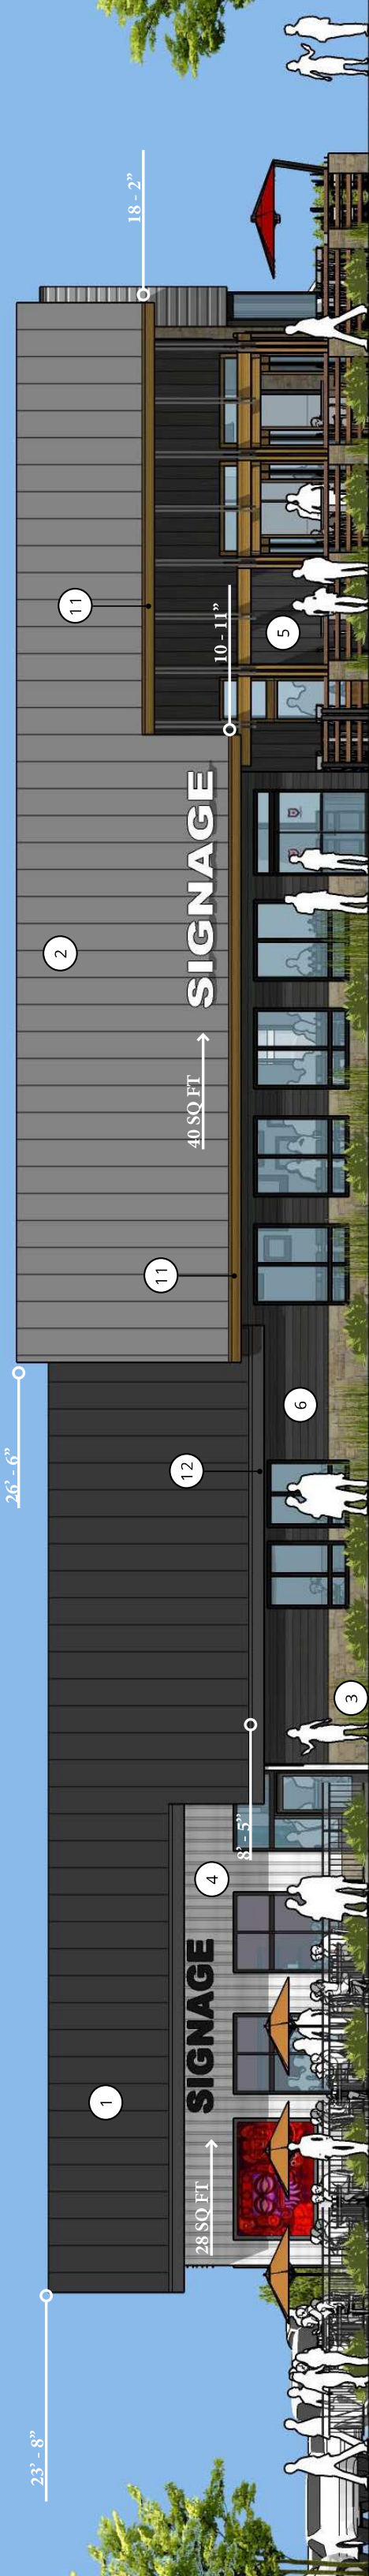

NORTH ELEVATION

MATERIALS SCHEDULE:

TYPE:	COLOR:
1. STANDING SEAM METAL ROOF	CHARCOAL
2. STANDING SEAM METAL ROOF	GREY
3. STONE VENEER	LIMESTONE
4. CEMENT BOARD SIDING, BOARD & BATTEN,	LT GREY
5. CEMENT BOARD SIDING, BOARD & BATTEN,	CHARCOAL
6. CEMENT BOARD SIDING, HORIZONTAL LAPS,	CHARCOAL
7. CEMENT BOARD SIDING	WOOD TONE (SPRUCE)
8. CEMENT BOARD SIDING	WOOD TONE (SUMMER WHEAT)
9. CUSTOM ACID WASHED METAL	TBD
10. METAL WALL PANEL WITH REVEAL	LT GREY
11. CEMENT BOARD SOFFIT & FASCIA	WOOD TONE (SUMMER WHEAT)
12. METAL SOFFIT & FASCIA	CHARCOAL
13. WALL MURAL	
14. INTERNALLY LIT SIGNAGE	

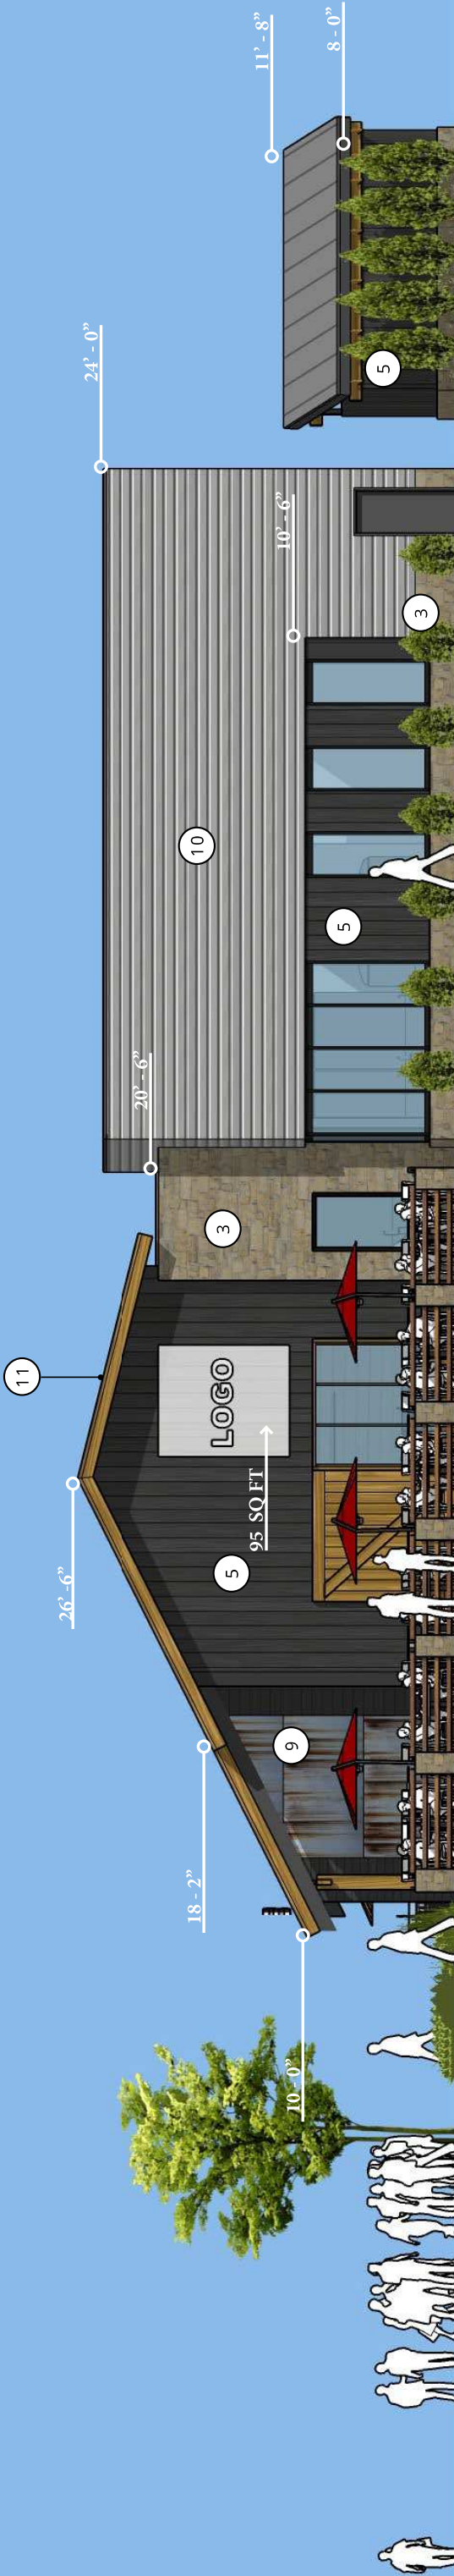

WEST ELEVATION



1220 Marshall St NE,
Minneapolis, MN 55413

(C) 2022 RSP ARCHITECTS, LTD



2995 Winners Circle Drive, Suite 200
Shakopee, MN 55379
OFFICES IN MINNESOTA, NORTH DAKOTA & IOWA
888-742-6837
GreystoneConstruction.com

SW GATEWAY SHELL
SHAKOPEE, MN

P.U.D. REVIEW

3 JUNE 2022

MATERIALS SCHEDULE:

TYPE:	COLOR:
1. STANDING SEAM METAL ROOF	CHARCOAL
2. STANDING SEAM METAL ROOF	GREY
3. STONE VENEER	LIMESTONE
4. CEMENT BOARD SIDING, BOARD & BATTEN,	LT GREY
5. CEMENT BOARD SIDING, BOARD & BATTEN,	CHARCOAL
6. CEMENT BOARD SIDING, HORIZONTAL LAPS,	CHARCOAL
7. CEMENT BOARD SIDING	WOOD TONE (SPRUCE)
8. CEMENT BOARD SIDING	WOOD TONE (SUMMMER WHEAT)
9. CUSTOM ACID WASHED METAL	TBD
10. METAL WALL PANEL WITH REVEAL	LT GREY
11. CEMENT BOARD SOFFIT & FASCIA	WOOD TONE (SUMMMER WHEAT)
12. METAL SOFFIT & FASCIA	CHARCOAL
13. WALL MURAL	
14. INTERNALLY LIT SIGNAGE	



SOUTH ELEVATION



1220 Marshall St NE,
Minneapolis, MN 55413

(C) 2022 RSP ARCHITECTS, LTD



2995 Winners Circle Drive, Suite 200
Shakopee, MN 55379
OFFICES IN MINNESOTA, NORTH DAKOTA & IOWA
888-742-6837
GreystoneConstruction.com


SW GATEWAY SHELL
SHAKOPEE, MN

P.U.D. REVIEW

3 JUNE 2022

MATERIALS SCHEDULE:

TYPE:	COLOR:
1. STANDING SEAM METAL ROOF	CHARCOAL
2. STANDING SEAM METAL ROOF	GREY
3. STONE VENEER	LIMESTONE
4. CEMENT BOARD SIDING, BOARD & BATTEN,	LT GREY
5. CEMENT BOARD SIDING, BOARD & BATTEN,	CHARCOAL
6. CEMENT BOARD SIDING, HORIZONTAL LAPS,	CHARCOAL
7. CEMENT BOARD SIDING	WOOD TONE (SPRUCE)
8. CEMENT BOARD SIDING	WOOD TONE (SUMMMER WHEAT)
9. CUSTOM ACID WASHED METAL	TBD
10. METAL WALL PANEL WITH REVEAL	LT GREY
11. CEMENT BOARD SOFFIT & FASCIA	WOOD TONE (SUMMMER WHEAT)
12. METAL SOFFIT & FASCIA	CHARCOAL
13. WALL MURAL	
14. INTERNALLY LIT SIGNAGE	

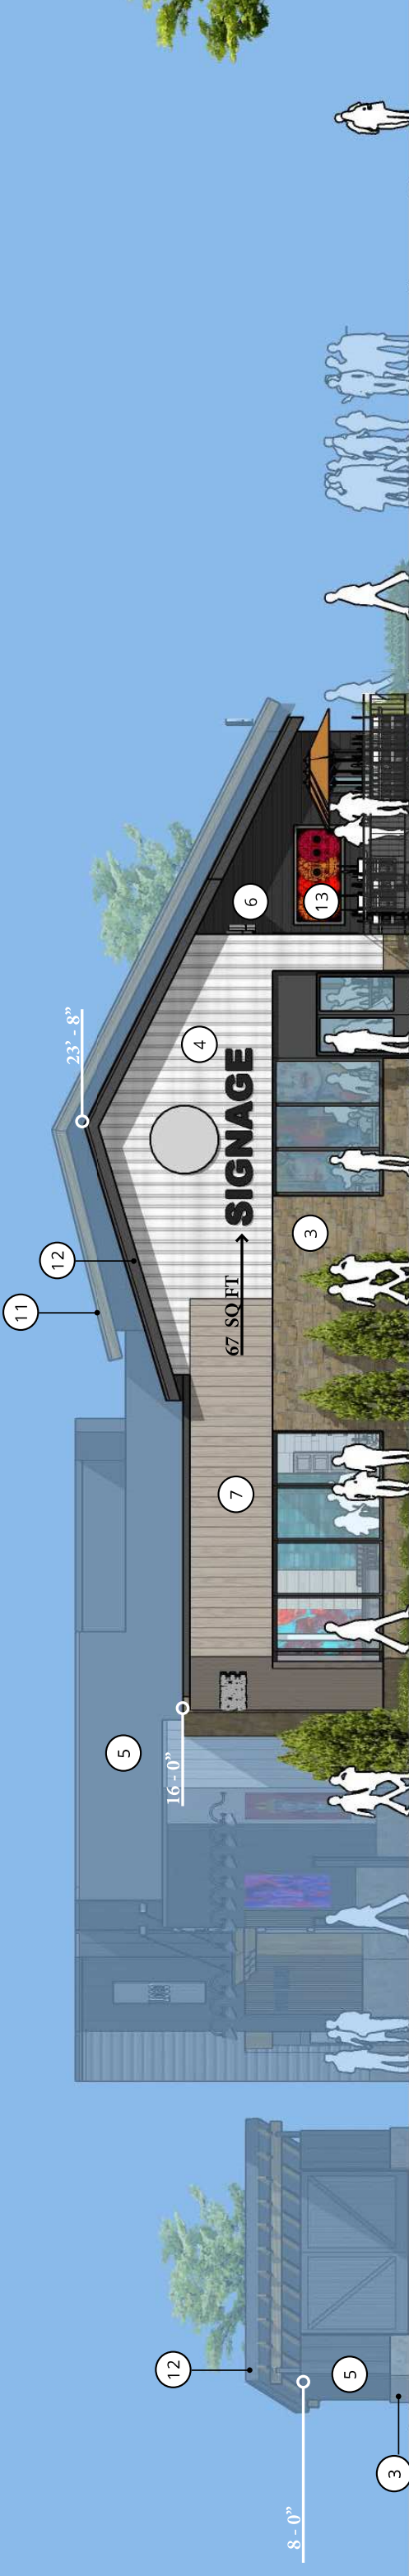

EAST ELEVATION



1220 Marshall St NE,
Minneapolis, MN 55413

(C) 2022 RSP ARCHITECTS, LTD



2995 Winners Circle Drive, Suite 200
Shakopee, MN 55379
OFFICES IN MINNESOTA, NORTH DAKOTA & IOWA
888-742-6837
GreystoneConstruction.com

SW GATEWAY SHELL
SHAKOPEE, MN

P.U.D. REVIEW

3 JUNE 2022

3D VIEW FROM NORTHEAST



1220 Marshall St NE,
Minneapolis, MN 55413

(C) 2022 RSP ARCHITECTS, LTD



2995 Winners Circle Drive, Suite 200
Shakopee, MN 55379

OFFICES IN MINNESOTA, NORTH DAKOTA & IOWA

888-742-6837
GreystoneConstruction.com


P.U.D. REVIEW

SW GATEWAY SHELL
SHAKOPEE, MN

PROJECT NUMBER:
3394.9000.0100

3 JUNE 2022

3D VIEW FROM NORTHWEST

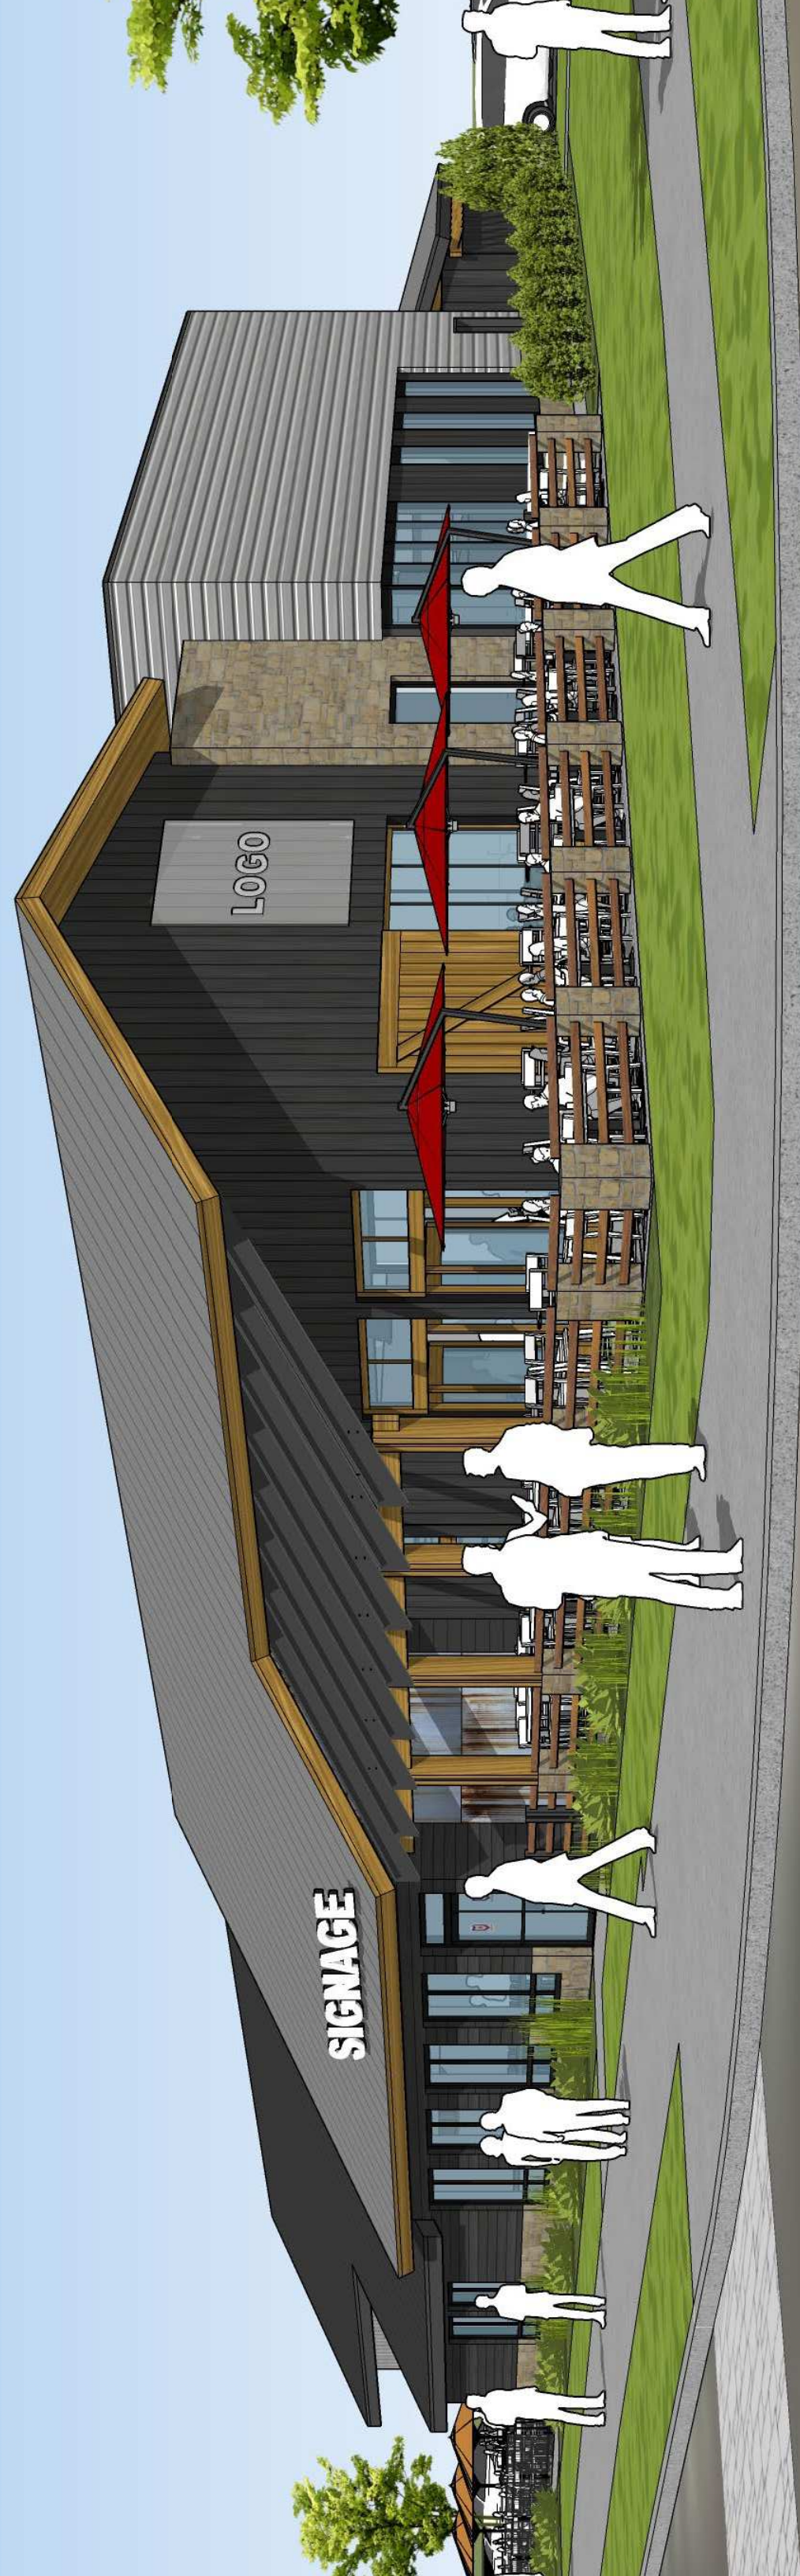

1220 Marshall St NE,
Minneapolis, MN 55413

(C) 2022 RSP ARCHITECTS, LTD



2995 Winners Circle Drive, Suite 200
Shakopee, MN 55379
OFFICES IN MINNESOTA, NORTH DAKOTA & IOWA
888-742-6837
GreystoneConstruction.com

P.U.D. REVIEW

SW GATEWAY SHELL
SHAKOPEE, MN

PROJECT NUMBER:
3394.9000.0100

3 JUNE 2022