


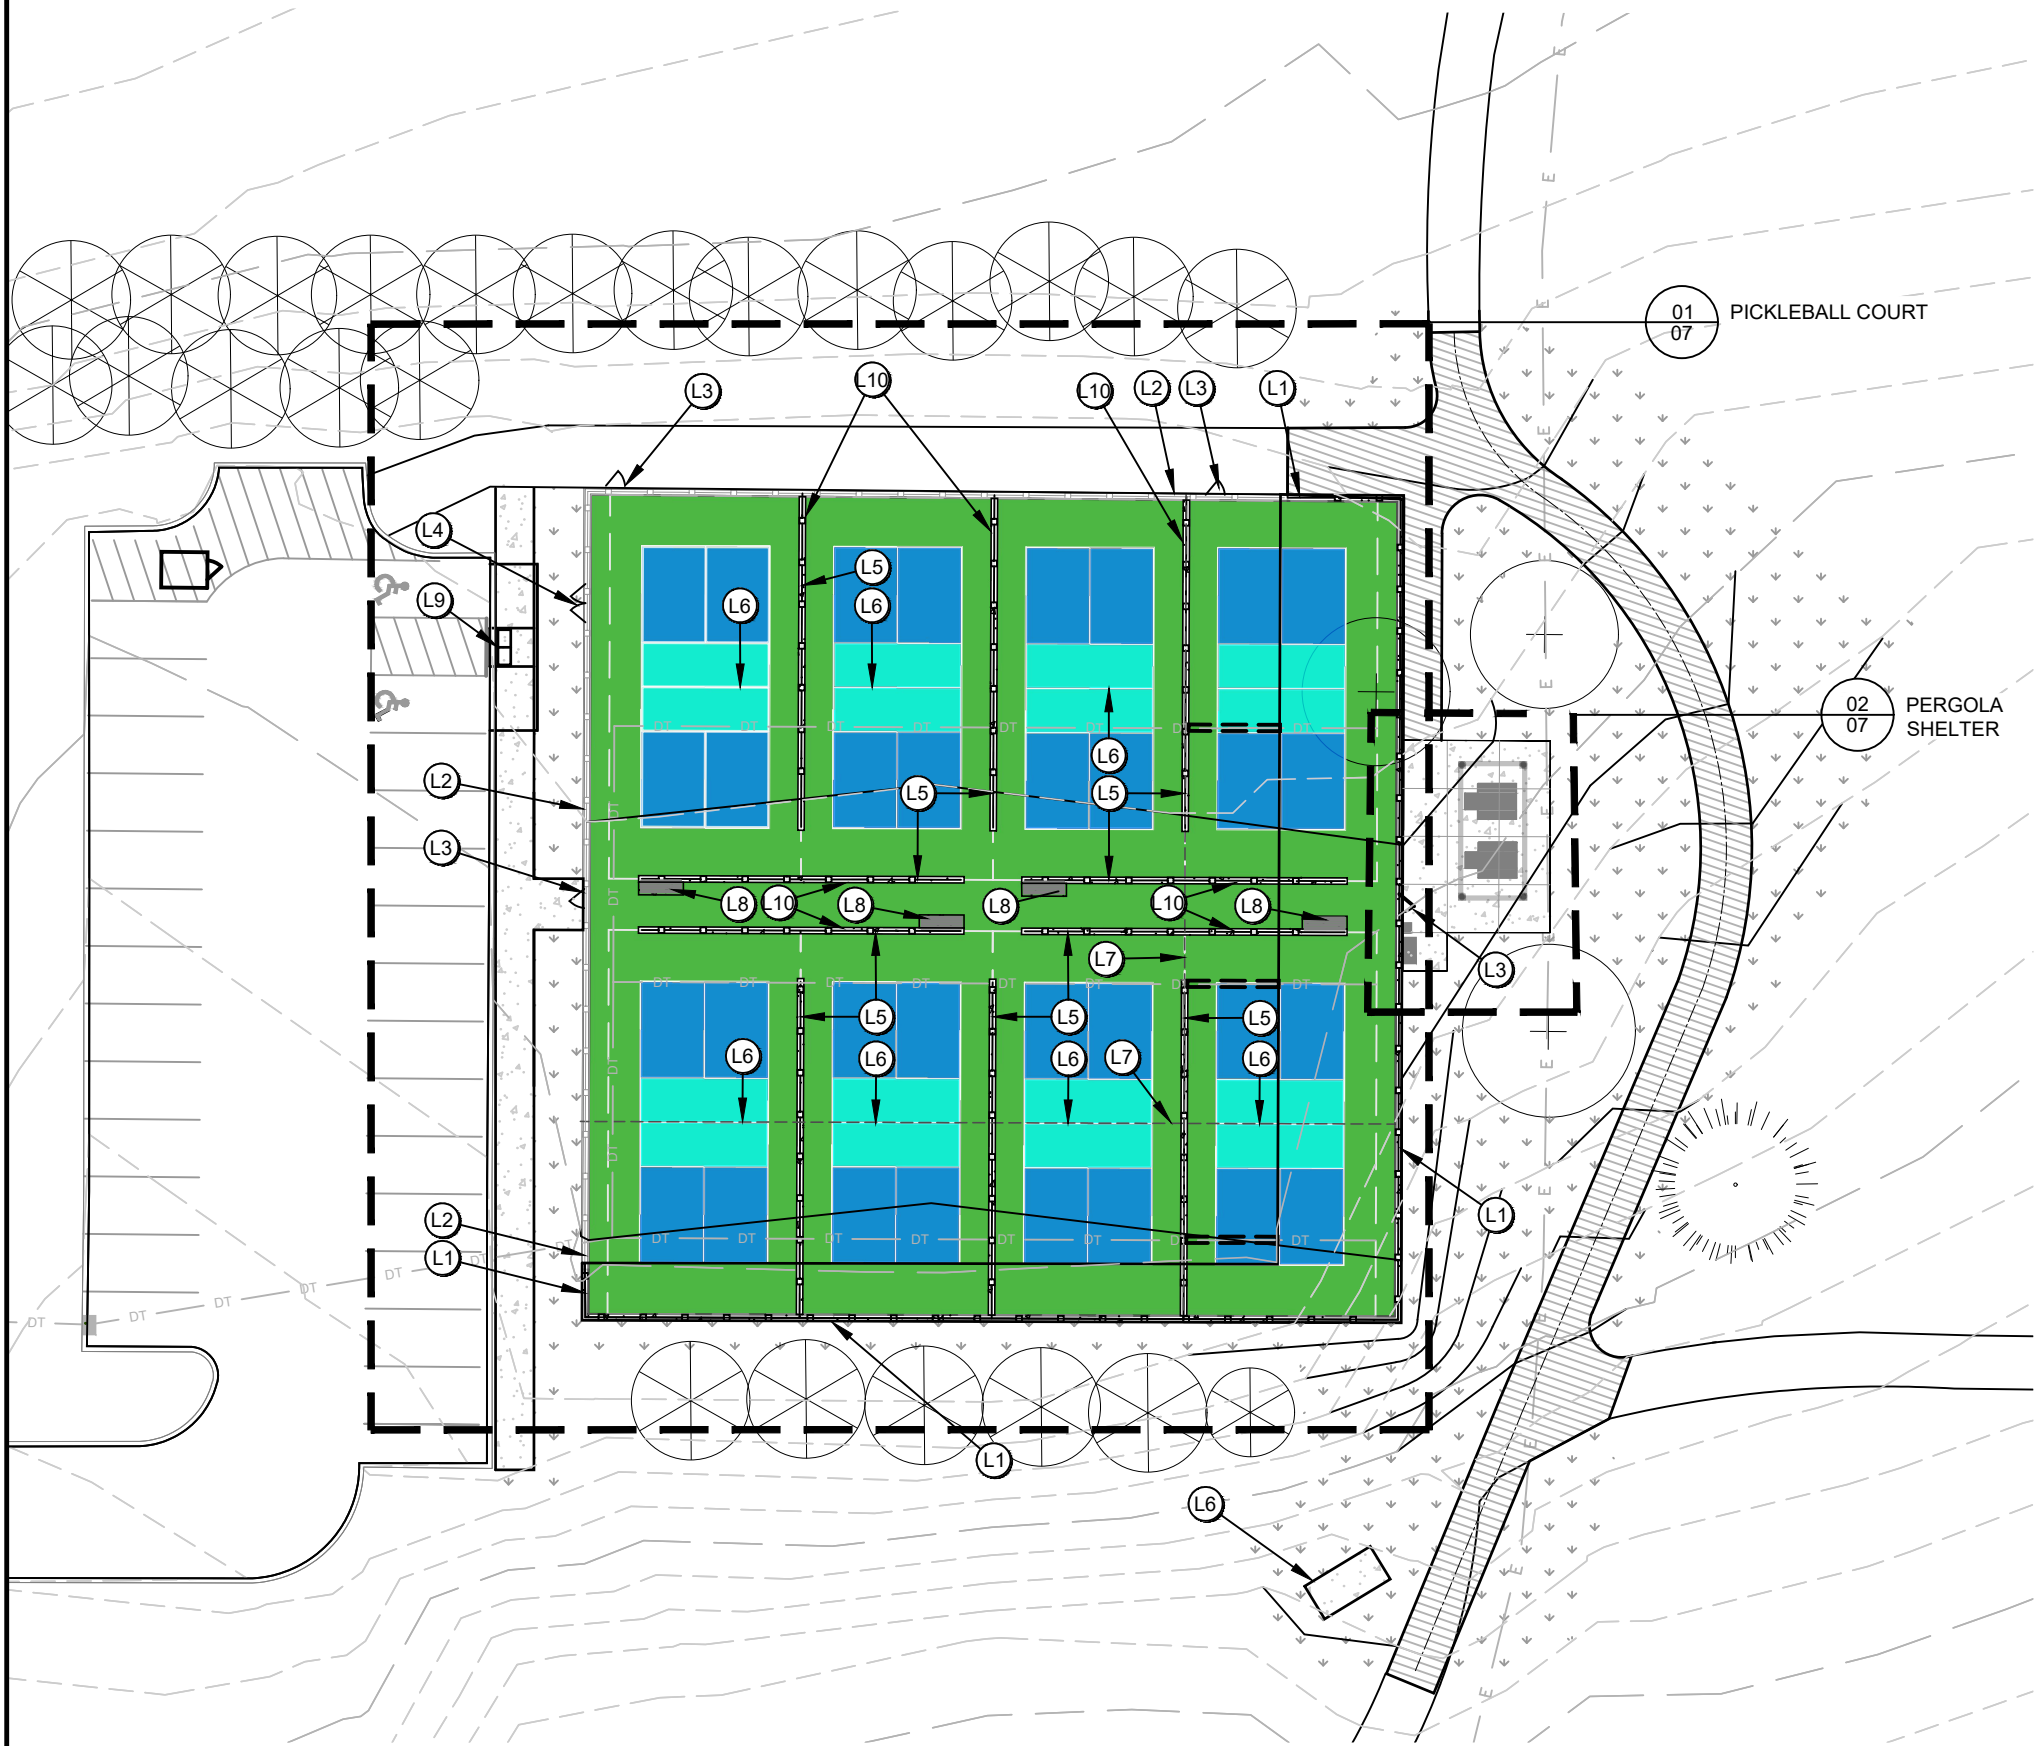


- LEGEND**
- NEW ASPHALT
 - NEW CONCRETE
 - RESTORE ALL DISTURBED TURF AREAS
 - TRAIL CENTER LINE
 - L1 10-FT SPORT COURT PERIMETER FENCE @ CONCRETE CURB SEE DETAIL 1/12
 - L2 PROTECTED EXISTING CURB AND FENCE
 - L3 4' WIDE 7' HEIGHT SINGLE SWING GATE
 - L4 8' WIDE 7' HEIGHT DOUBLE SWING GATE
 - L5 PARTITION FENCE SEE DETAIL 2/12
 - L6 CENTER NET AND POST, SEE DETAIL 3/12
 - L7 EXPANSION JOINT
 - L8 BENCH SEE DETAIL 3/13
 - L9 PARALLEL ADA CURB SIDEWALK RAMP SEE DETAIL 1/10
 - L10 CONCRETE MAINTENANCE STRIP, SEE DETAIL 1/11
 - L11 DISC GOLF TEE

- SURFACE PAINT LEGEND**
- BITUMINOUS SPORT COURT WITH SPORT MASTER SPORT COURT SURFACING PAINT, SEE DETAIL 3/12
- BORDER - LIGHT GREEN
 - COURT - LIGHT BLUE
 - NON-VOLLEY ZONE - ICE BLUE


ISSUE	DATE	DESCRIPTION

BENCH NOTES:
ANOVA FURNISHINGS
MODEL: AIRI LEAF 6' CONTOUR BENCH/ AE2680LF
SEAT COLOR: TEXTURED BRONZE
FRAME COLOR: TEXTURED PEWTER
PATTERN: LEAF
QTY: 4
MOUNTING: SURFACE MOUNT

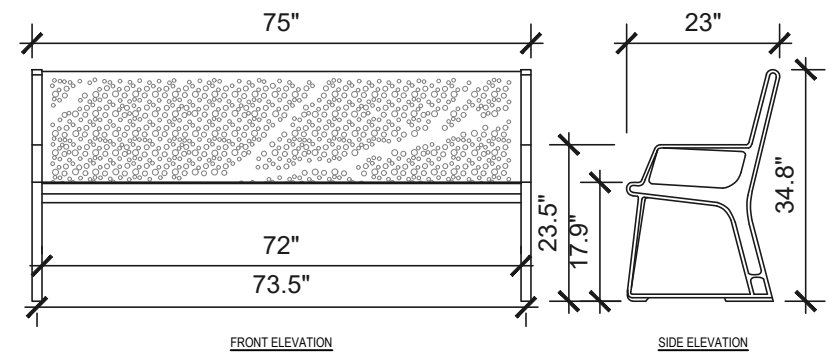

3
13 BENCH DETAIL NTS

TRASH RECEPTACLE NOTES:
ANOVA FURNISHINGS
MODEL: AIRI LEAF 45-GAL TRASH RECEPTACLE WITH SIDE DOOR & CURVED TOP AE2845CBT-LF
BODY COLOR: TEXTURED BRONZE
FRAME COLOR: TEXTURED PEWTER
QTY: 2
MOUNTING: SURFACE MOUNT
ACCESSORIES: BLACK PLASTIC LINER

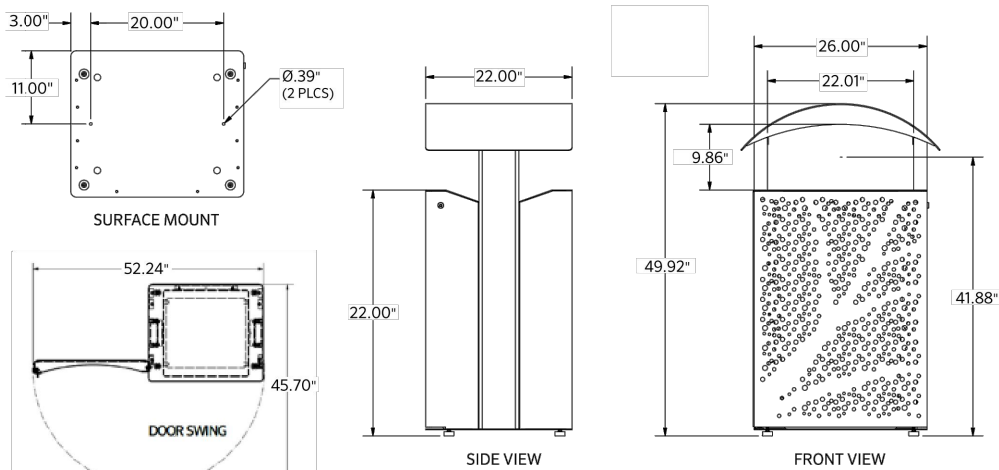


SHIPPING INFORMATION							
Unit Weight	Unit Shipping Wt. UPS (1-4) Units	Unit Shipping Wt. Truck (1+ Units)	Unit Ship Size w/ Pallet	Max Units Per Pallet	Pallet Size/Wt. (32" X 48")	Total No. Pkgs.	Shipping Class
200 lbs.	N/A	209 lbs./unit	46.44 cu. ft.	1	50 lbs.	1	150

07/8/2020 Copyright 2020 Manufactured in the U.S.A.


1
13 TRASH RECEPTACLE NTS

BENCH NOTES:
ANOVA FURNISHINGS
MODEL: 8' RECTANGULAR PERF. STEEL ADA TABLE - (D1007)
QTY: 2
MOUNTING: SURFACE MOUNT

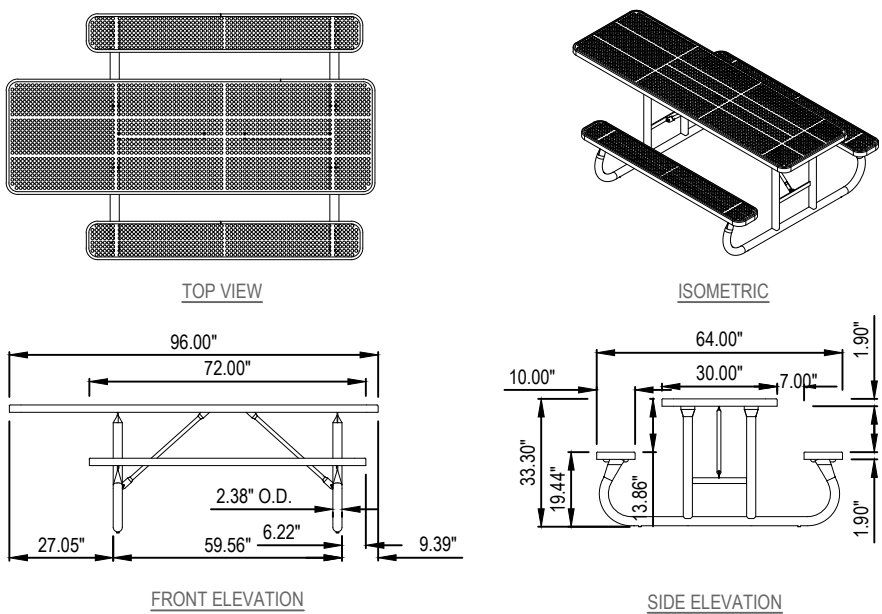

4
13 PICNIC TABLE DETAIL NTS

PERGOLA NOTES:
POLYGON
MODEL: MSL 10 X 21
MOUNTING: SURFACE MOUNT - MANUFACTURER TO PROVIDE ENGINEERED SHOP DRAWINGS FOR FOOTINGS

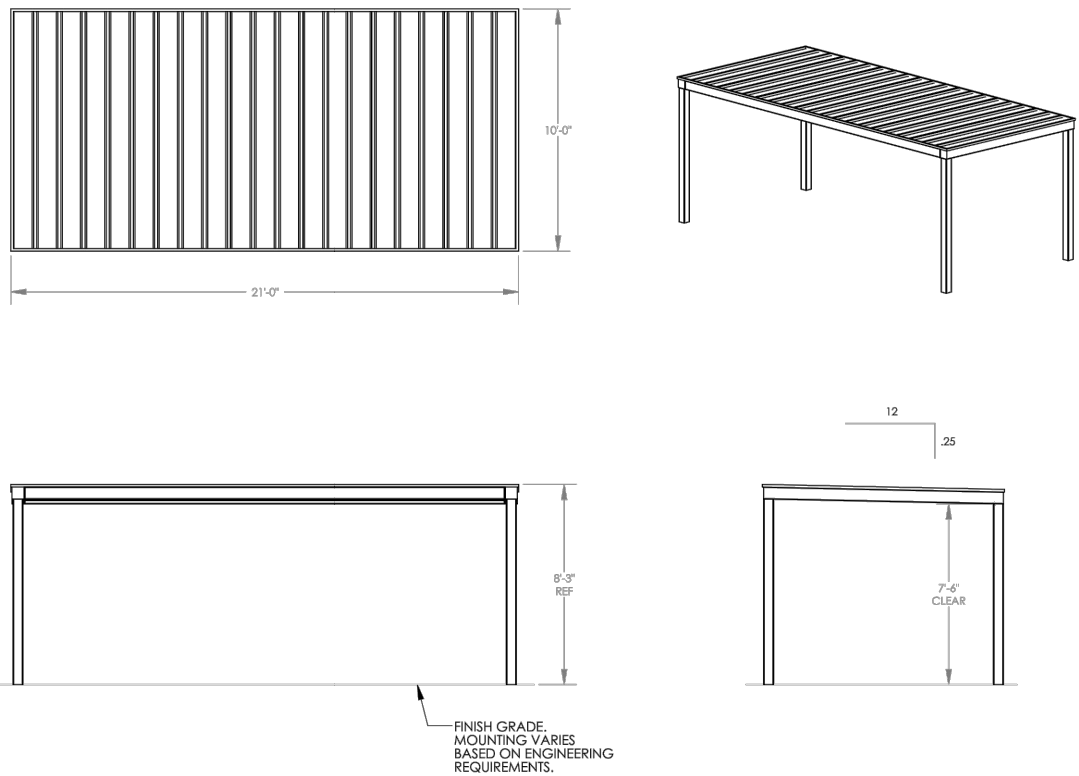

2
13 PERGOLA DETAIL NTS

CERTIFICATIONS AND APPROVALS
I HEREBY CERTIFY THAT THIS PLAN, SPECIFICATION, OR REPORT WAS PREPARED BY ME OR UNDER MY DIRECT SUPERVISION, AND THAT I AM A DULY LICENSED LANDSCAPE ARCHITECT UNDER THE LAWS OF THE STATE OF MINNESOTA.

LANDSCAPE ARCHITECT: BRAD ALDRICH
45630 - LIC. NUMBER
DATE: XX-XX-2022

NOT FOR CONSTRUCTION
LIONS PARK - PICKLEBALL
CITY OF SHAKOPEE
Shakopee, Minnesota

ISSUE SCHEDULE

ISSUE	DATE	DESCRIPTION

ISSUED FOR
REVIEW
90%
07-22-2022

SITE FURNISHINGS

SHAKOPEE PROJECT # PR-21-004