


AI!



Main Level Floor Plan



 

4918 S. Tri Oak Circle NE
East Bethel, MN 55092

Phone 651-245-2346
www.michaeljthomasarchitect.com

Project No:
23003

Date Last Revised:
06-29-22 City PUD Submittal

File Name:
22003 Next Steps Shakopee

Drawn By:
MJT

Minnesota License No:
23592

Date Signed:
00-00-00

I hereby certify that this architectural or engineering report was prepared by me or under my direct supervision and that I am a duly Licensed Professional Engineer under the laws of the State of Minnesota.

Signature

Copyright Michael J. Thomas Architect LLC. All rights reserved.

The professional seal, designations, and the seal property of Michael J. Thomas Architect, LLC and may not be constructed or used without the written permission of Michael J. Thomas Architect, LLC. No part of this drawing may be reproduced, stored in a retrieval system, or transmitted in any form or by any means, electronic, mechanical, photocopying, recording, or by any information storage and retrieval system, without the prior written permission of Michael J. Thomas Architect, LLC and, in absence of any written permission, use on the site indicated on these plans.


NEXT STEPS
LEARNING CENTER



Next Steps Learning Center
New Building
Canterbury Commons
NW Corner of
Eagle Creek Drive & Secondary Drive
Shakopee, MN


AI.2

PRELIMINARY CONCEPT DO NOT USE FOR CONSTRUCTION - 06-29-22

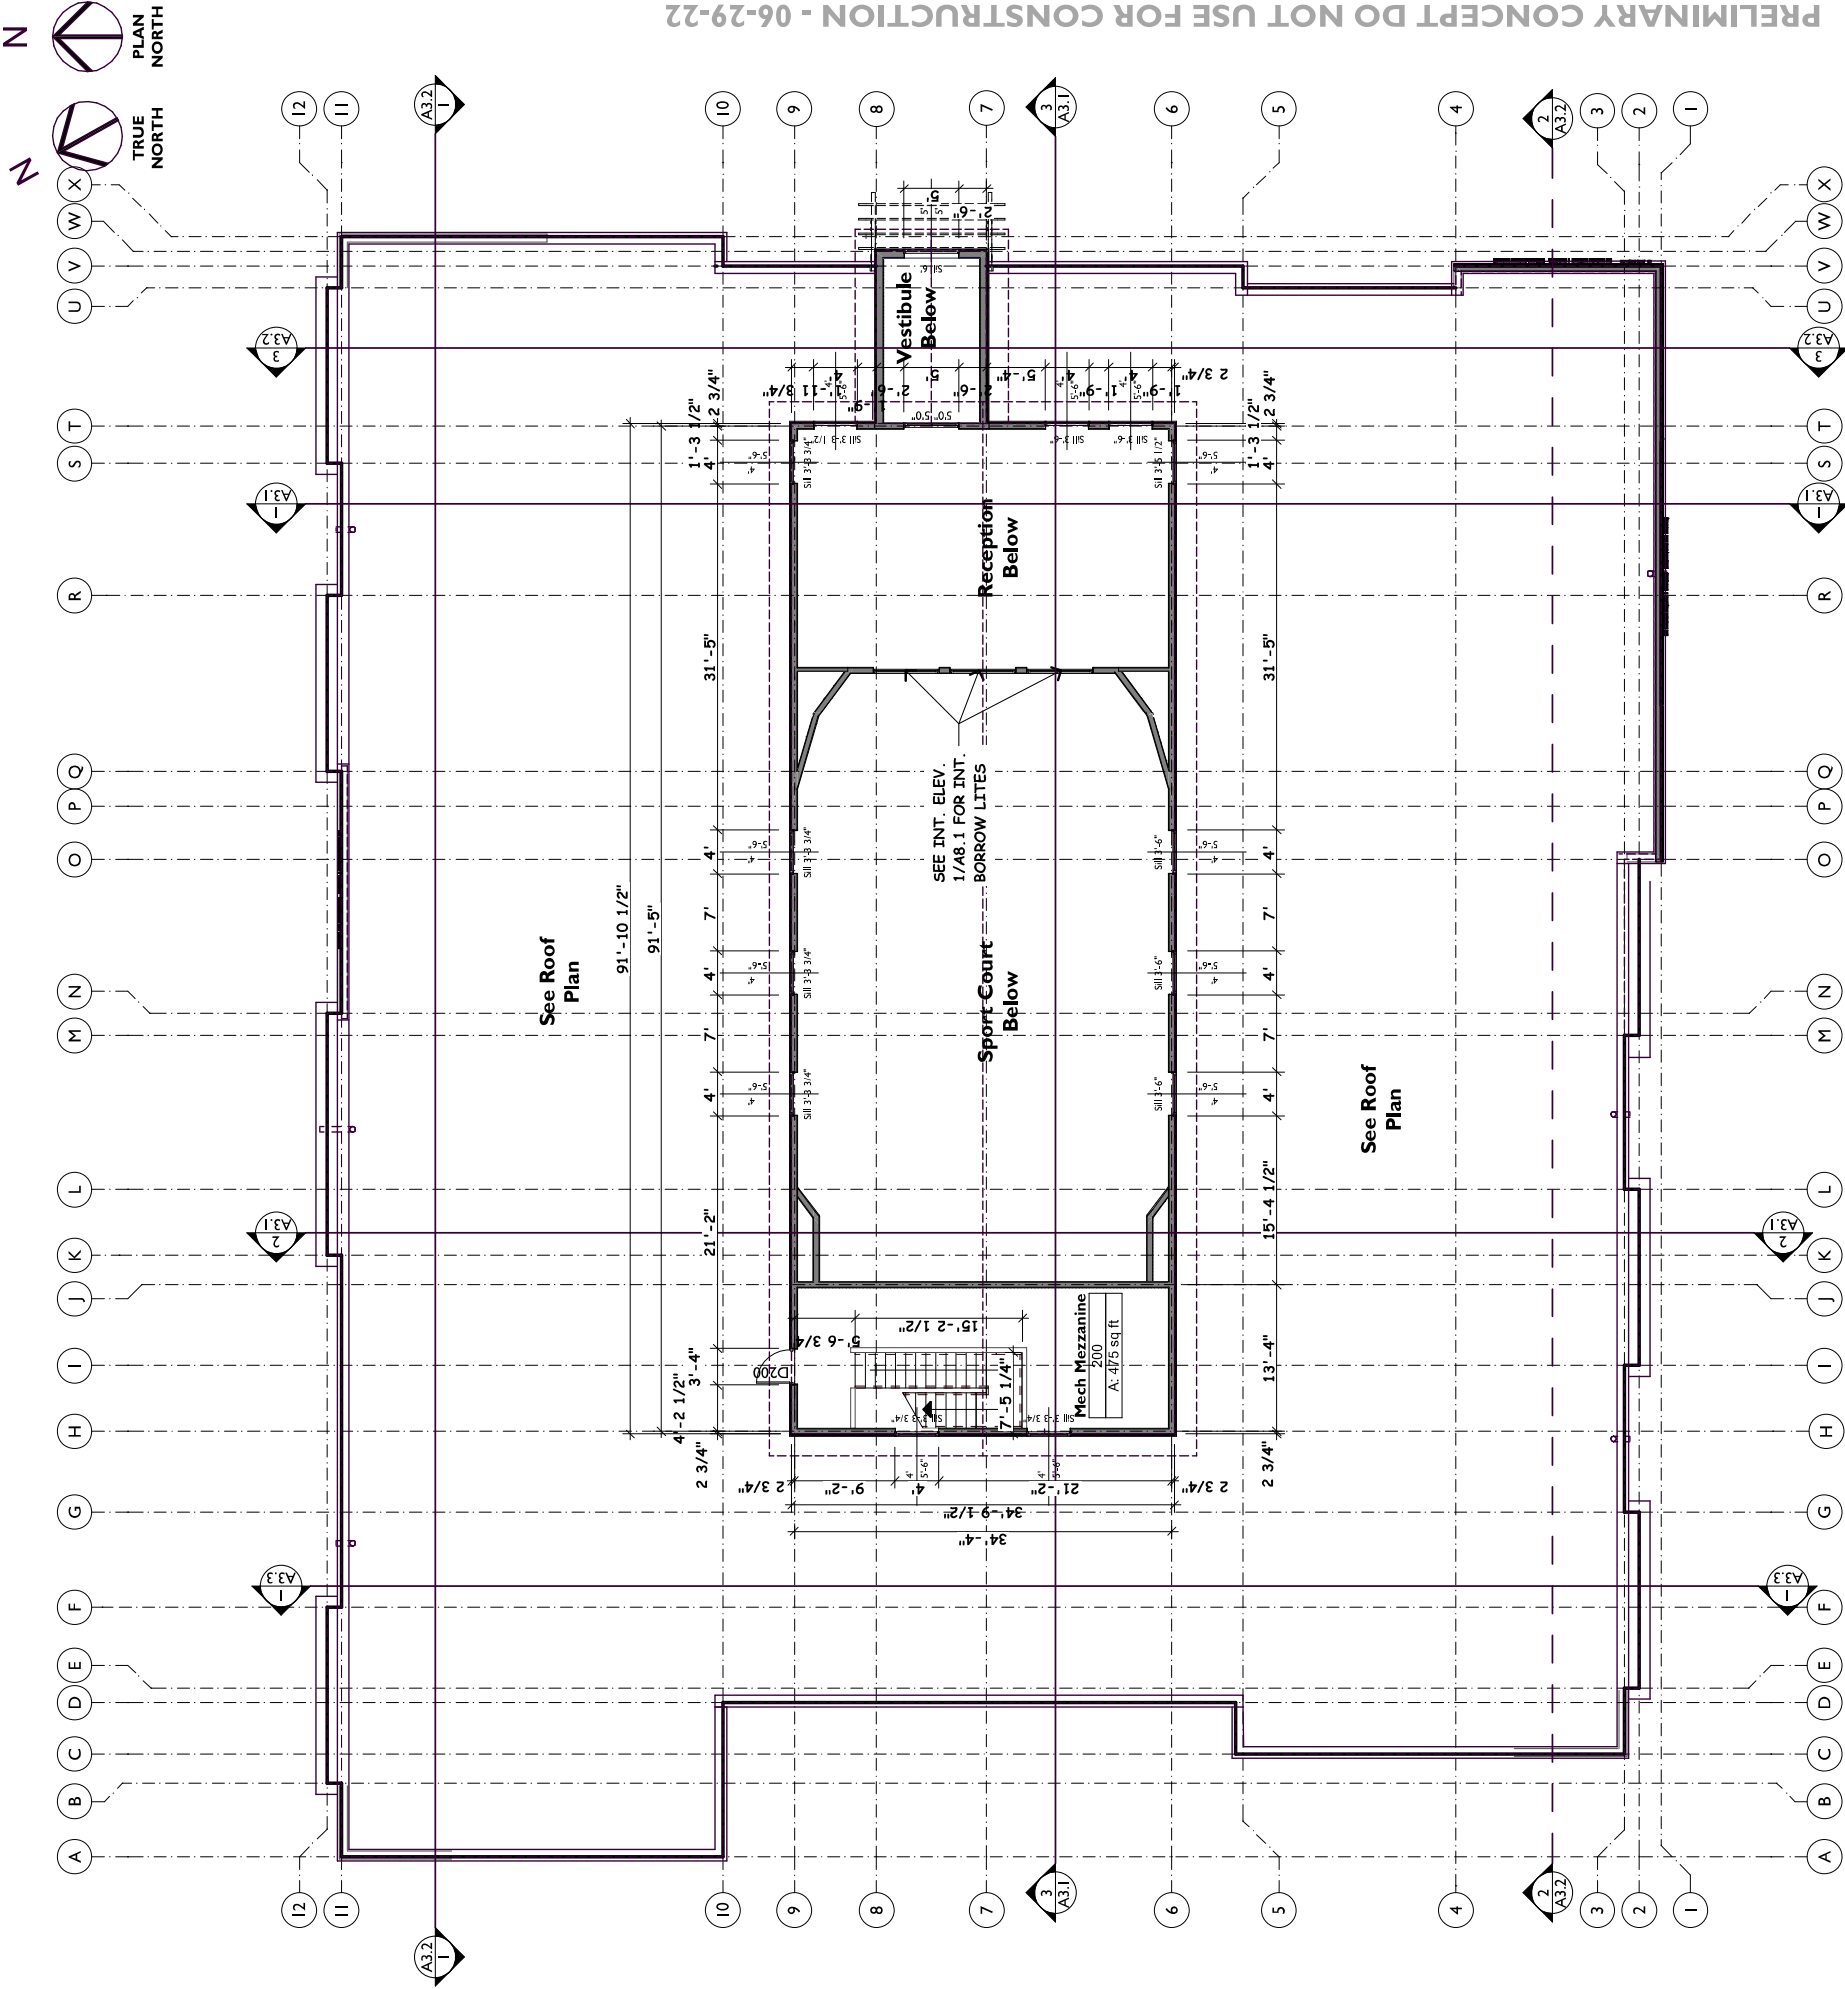


1 Mezzanine Level Floor Plan

SCALE: 1/8" = 1'-0"

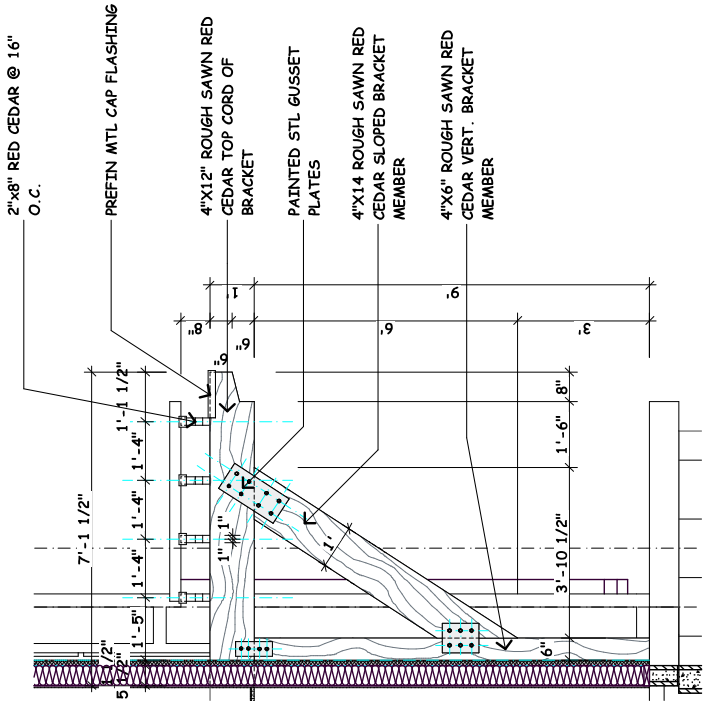

3 Elevation/ Section Canopy Bracket

SCALE: 1/8" = 1'-0"

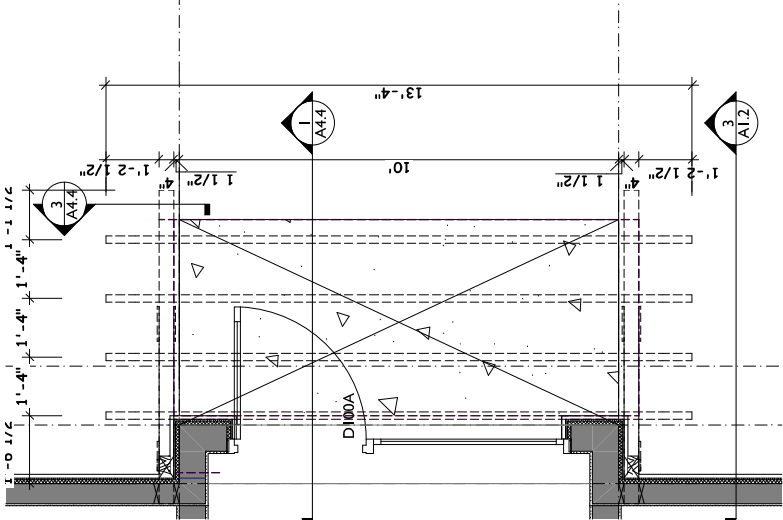

2 Main Entry Enlarged Plan

SCALE: 1/2" = 1'-0"

SCALE INDICATED BASED UPON PRINTED 24" X 36" (ARCHITECTURAL D) SHEET



4918 S. Tri Oak Circle N
East Bethel, MN 55092

Phone 651-245-2346
www.michaelthomasarchitect.com

Project No:
22003

Date Last Revised:
06-29-22 City PUD Submittal

File Name:
22003 Next Steps Shakopee

Drawn By:

Minnesota License No.:
23592

Date Signed:
00-00-00

I hereby certify that this plan, specification, or report was prepared by me or under my direct supervision and that I am a duly Licensed Architect under the laws of the State of Minnesota.

Signature

Copyright Michael J. Thomas Architect, LLC. All rights reserved.


The architectural works deposited herein are the sole and exclusive property of [Michael J. Thomas Architect, Inc.]. No part of this work may be reproduced, stored in a retrieval system, or transmitted in any form or by any means, electronic, mechanical, photocopying, recording, or by any information storage and retrieval system, without the prior written permission of [Michael J. Thomas Architect, Inc.]. No permission is granted to modify or reproduce any of these architectural works, including without limitation the construction of any building, as expressed or implied by the delivery of preliminary drawings or unsealed construction drawings. No permission is granted to construct the building(s) depicted on the drawings or to construct the building(s) depicted on the drawings and to use the same as a model for the construction of any building, as expressed or implied by the delivery of preliminary drawings or unsealed construction drawings. No permission is granted to [Michael J. Thomas Architect, LLC], or in absence of any written agreement to the contrary, is limited to a one-time use on the site indicated on these plans.

NEXT STEPS
LEARNING CENTER




Next Steps Learning Center
New Building
Canterbury Commons
NW Corner of
Eagle Creek Drive & Secondary Drive
Shakopee, MN

AI.3

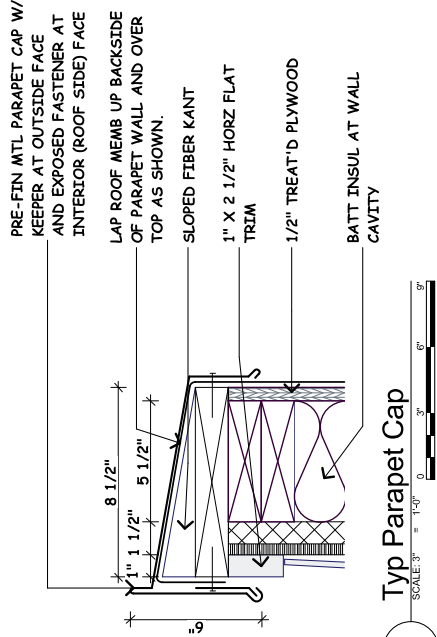

Typ Parapet Cap

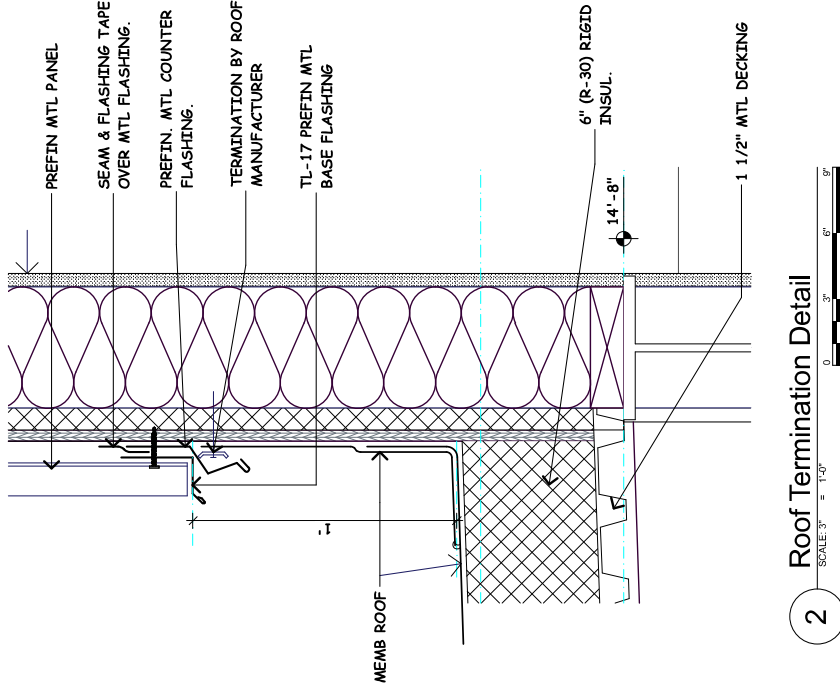


Roof Termination Detail



TYP ROOF TOP UNIT
 (RTU) TO BE SIZED BY
 THE DESIGN/ BUILD
 HVAC SUBCONTRACTOR.
 BASED UPON SIMILAR
 BUILDINGS SIZE IS
 APPROXIMATELY 48"
 WIDE X 74" LONG X 42"
 HIGH
 TYP 12" HIGH CURB


Otsego RTU Information (1)

Roof Plan

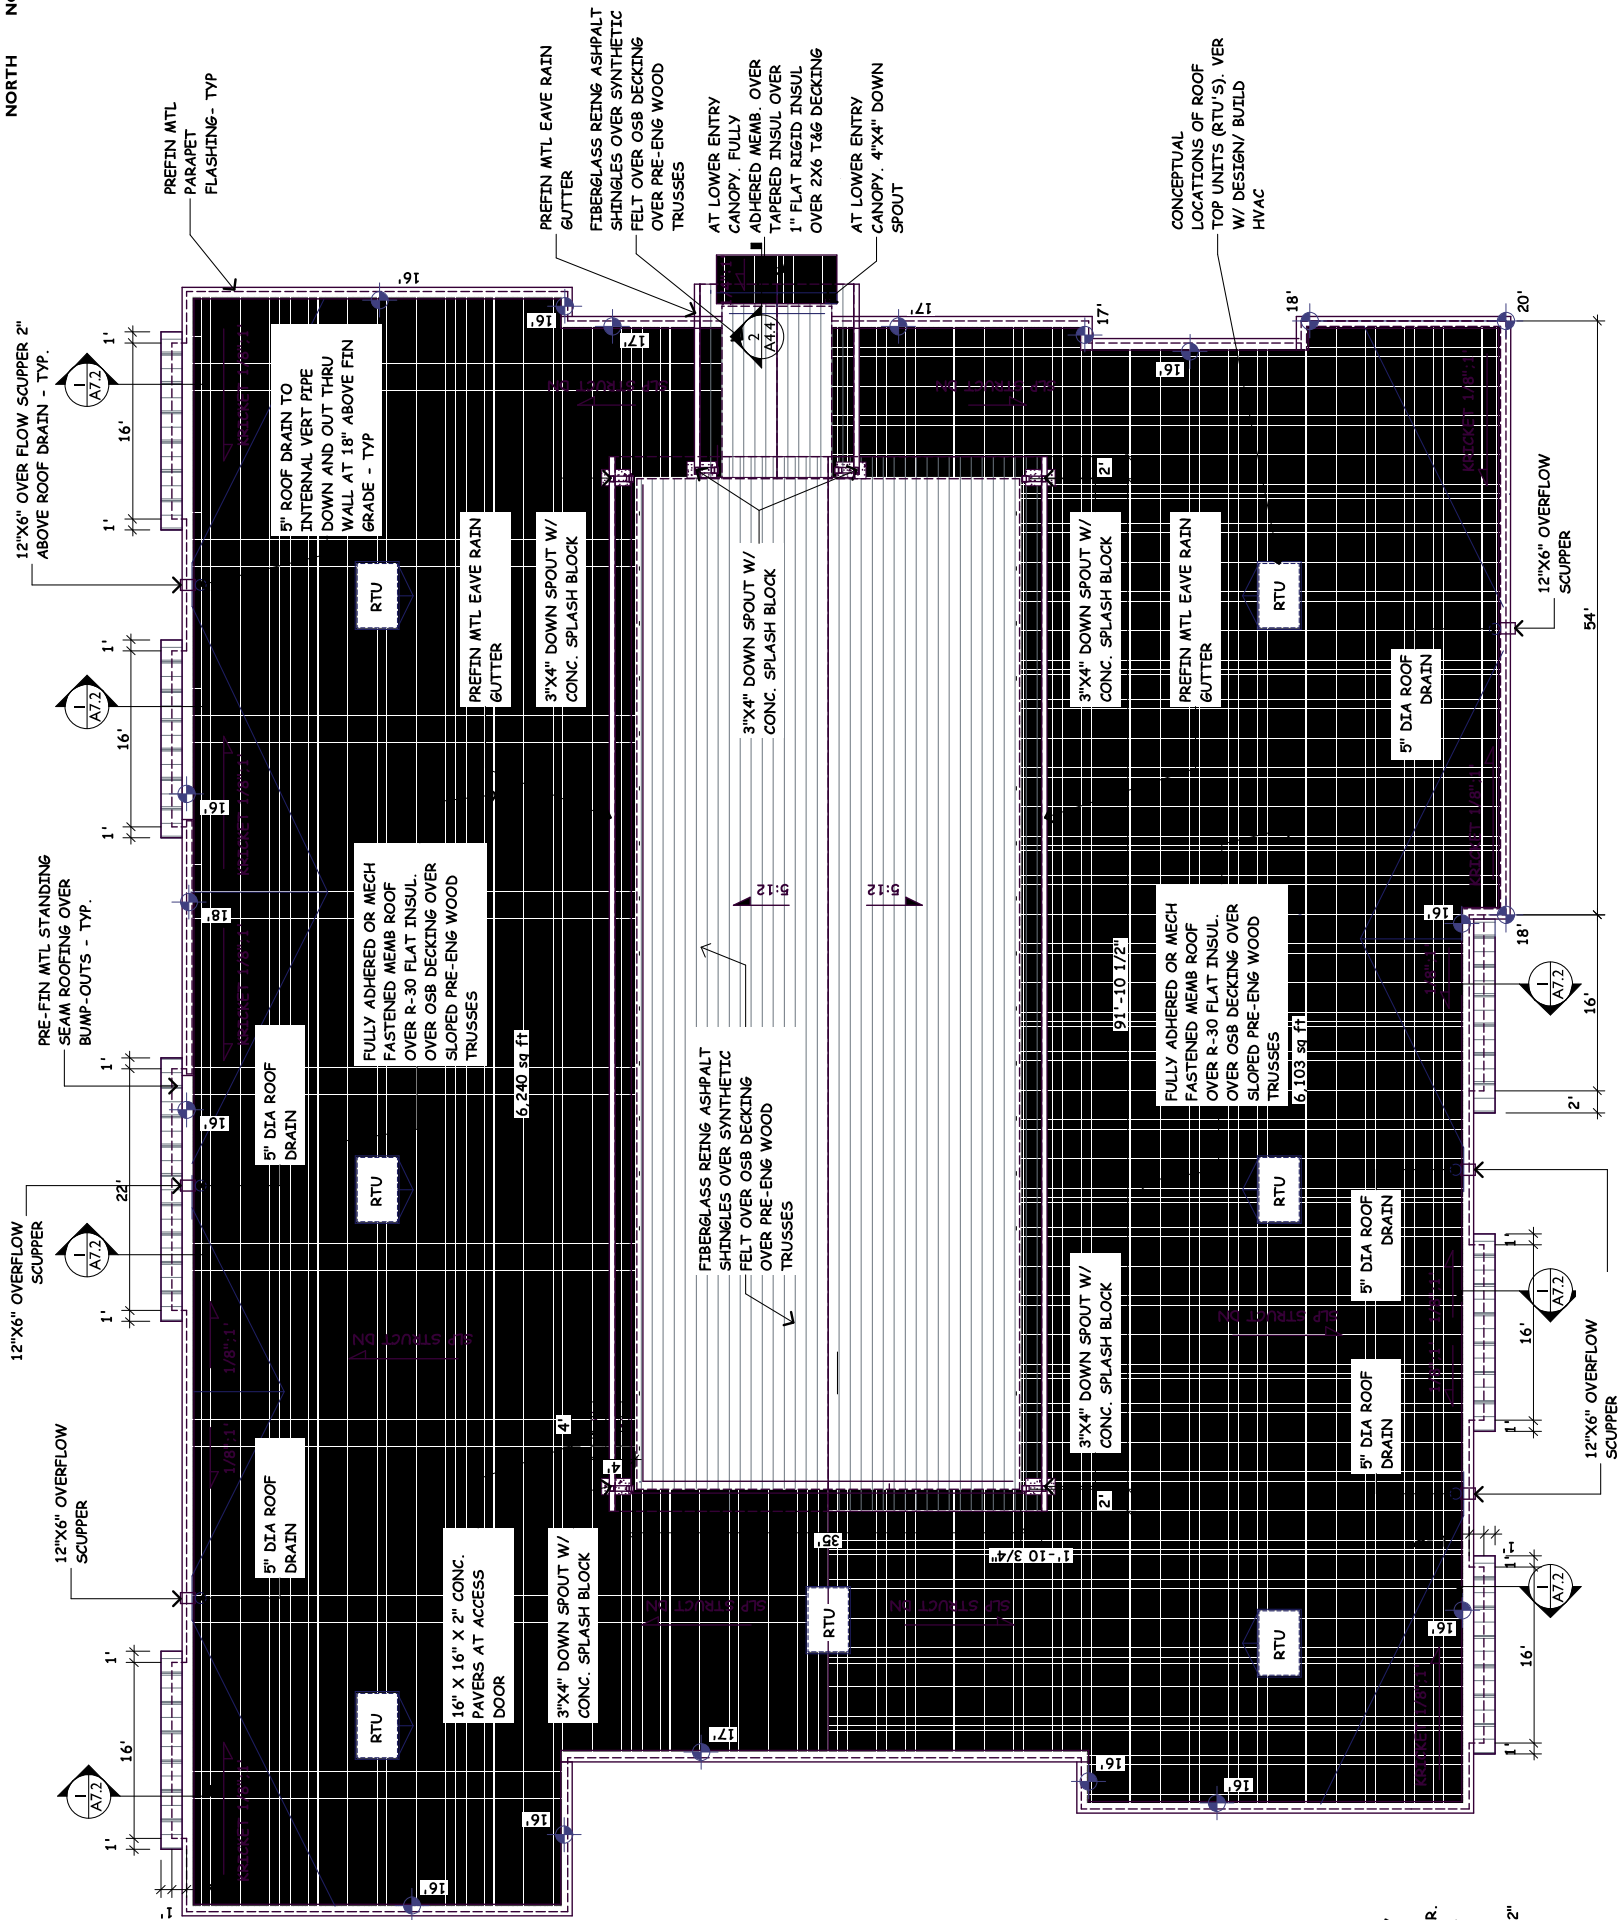

CONCEPTUAL
LOCATIONS OF ROOF
TOP UNITS (RTU'S). VER
W/ DESIGN/ BUILD
HVAC

PRELIMINARY CONCEPT DO NOT USE FOR CONSTRUCTION - 06-29-22

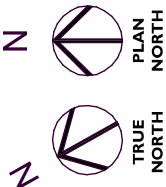

SCALE: 1:1.37


Otsego RTU Information (1)

Roof Plan







5 Trash Enclosure - Northwest View

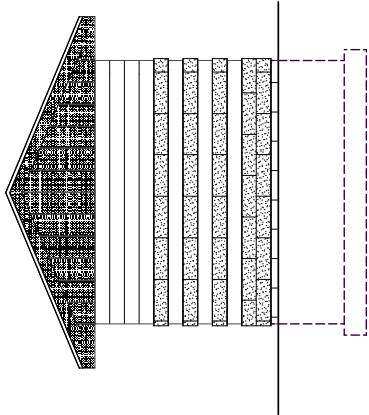


4 Trash Enclosure - Southeast Elev.

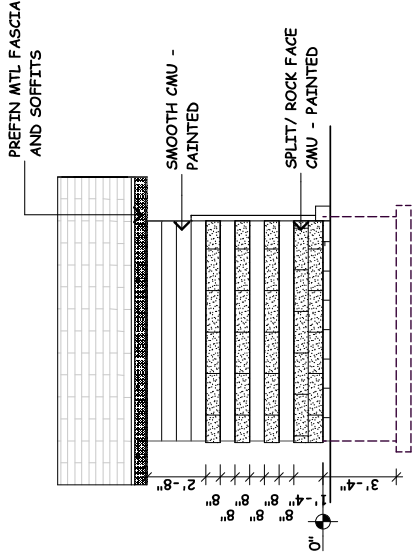


3 Trash Enclosure - Northeast Elev

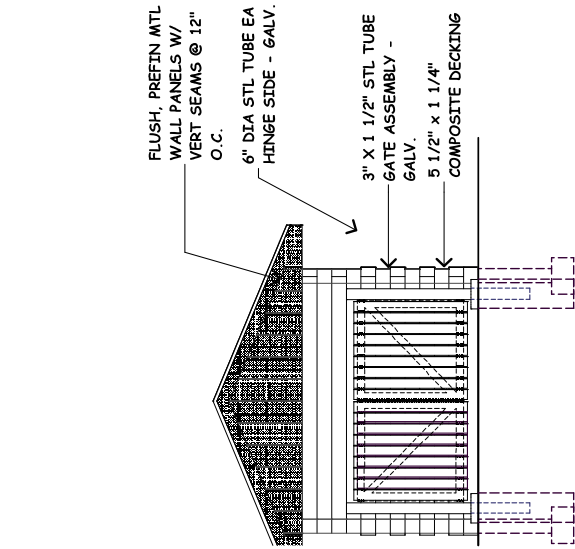

2 Trash Enclosure - Northwest Elev

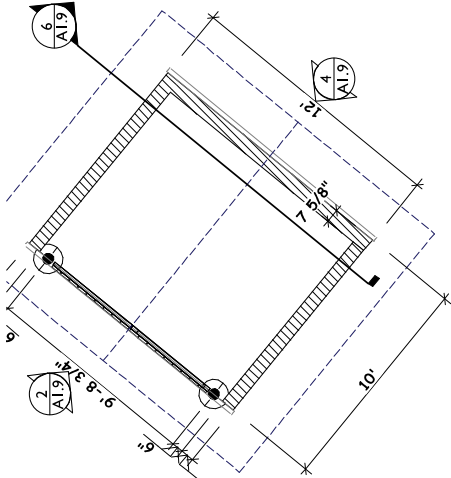

1 Trash Enclosure Plan

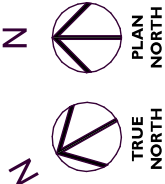

A1.9

Next Steps Learning Center
New Building
NW Corner of
Canterbury Commons
Eagle Creek Drive & Secondary Drive
Shakopee, MN



NEXT STEPS
LEARNING CENTER

Michael J. Thomas Architect, LLC, AIA

Signature

Date Signed:
00-00-00

Minnesota License No:
23592

Drawn By:
MJT

File Name:
22003 Next Steps Shakopee


Date Last Revised:
06-29-22 City PUD Submittal

Project No:
22003

Phone 651-245-2346


4918 S. Tri Oak Circle NE

East Bethel, MN 55092

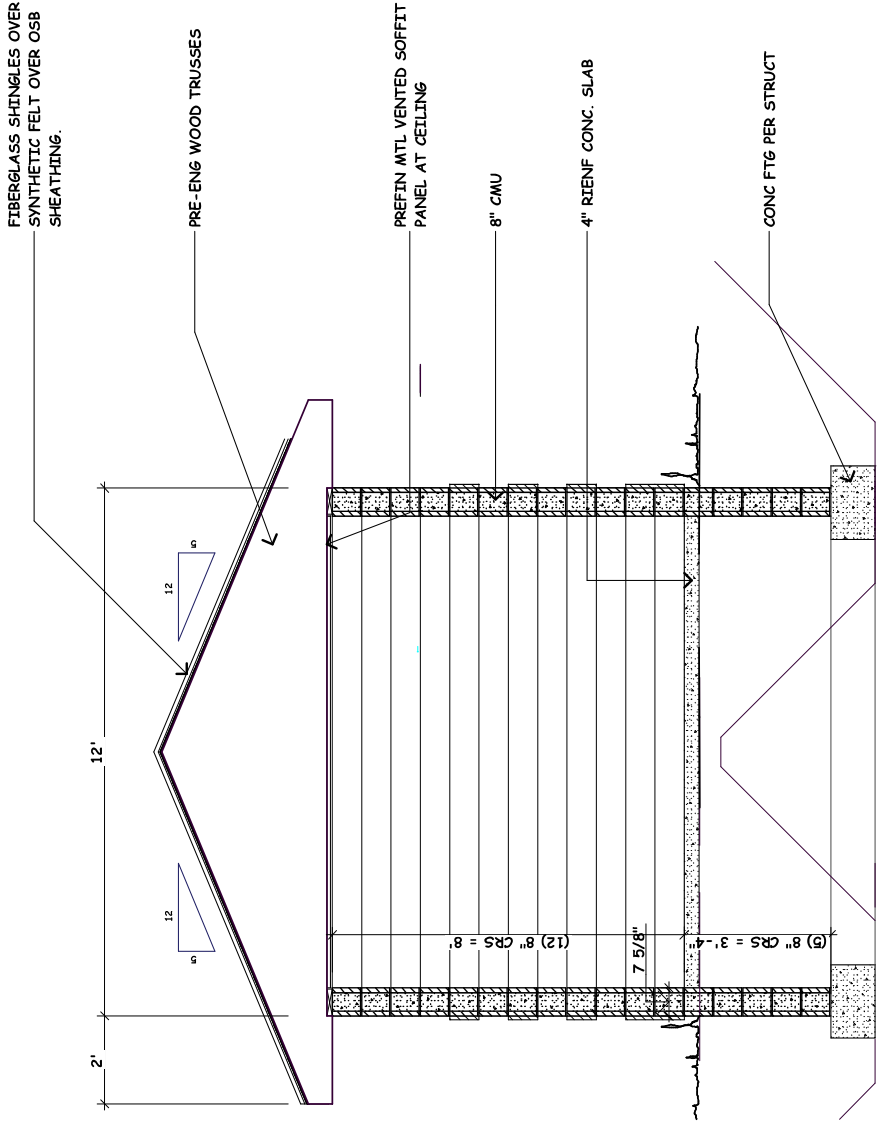

6 Trash Enclosure Section



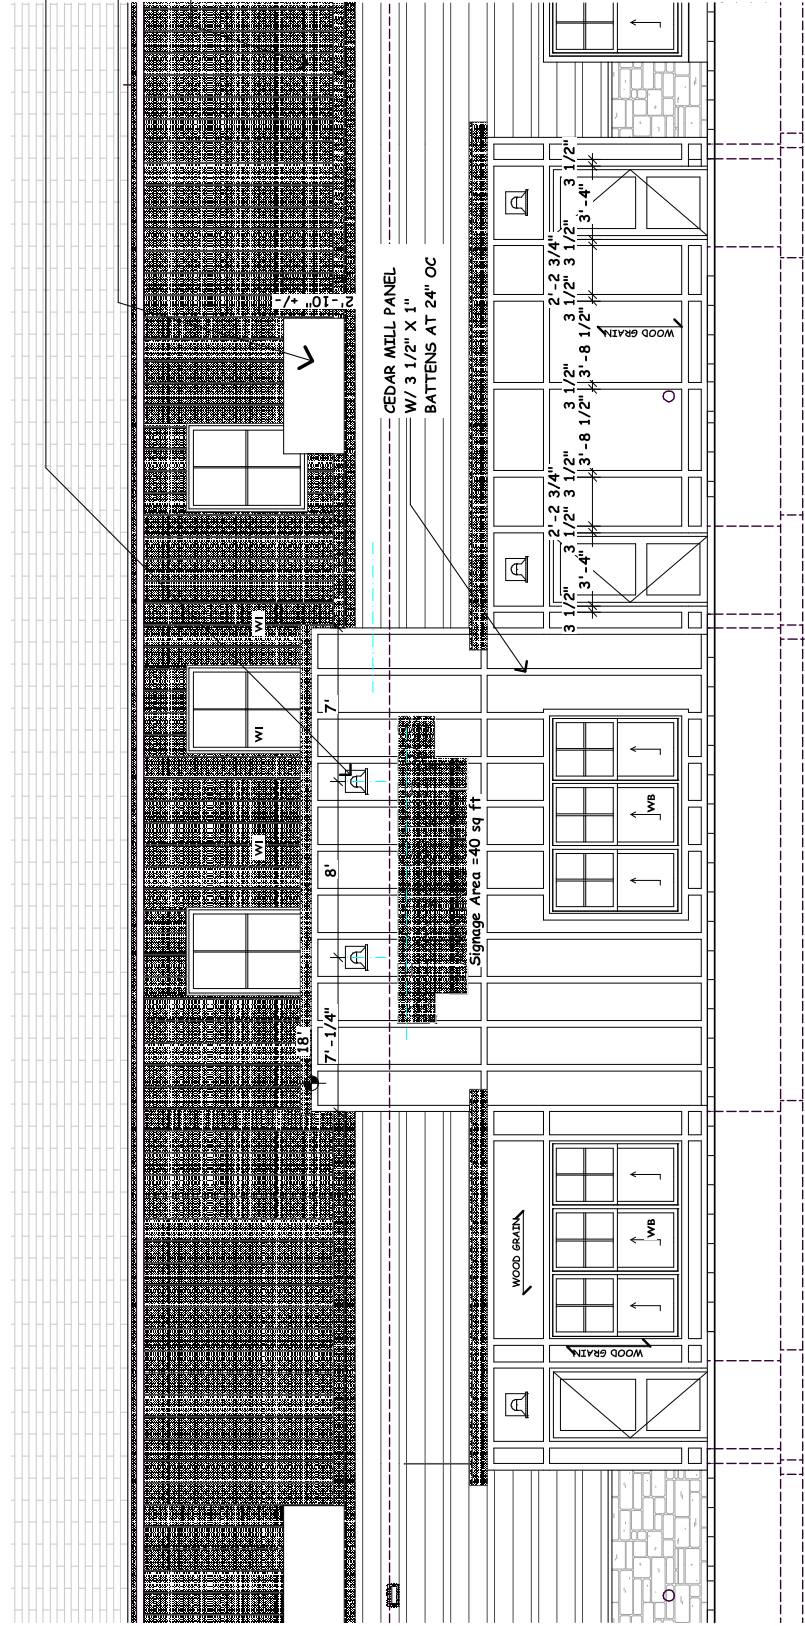


3 Partial Enlarged North Elevation

SCALE: 1/4" = 1'-0"

4

Partial Enlarged East Elevation

SCALE: 1/8" = 1'-0"

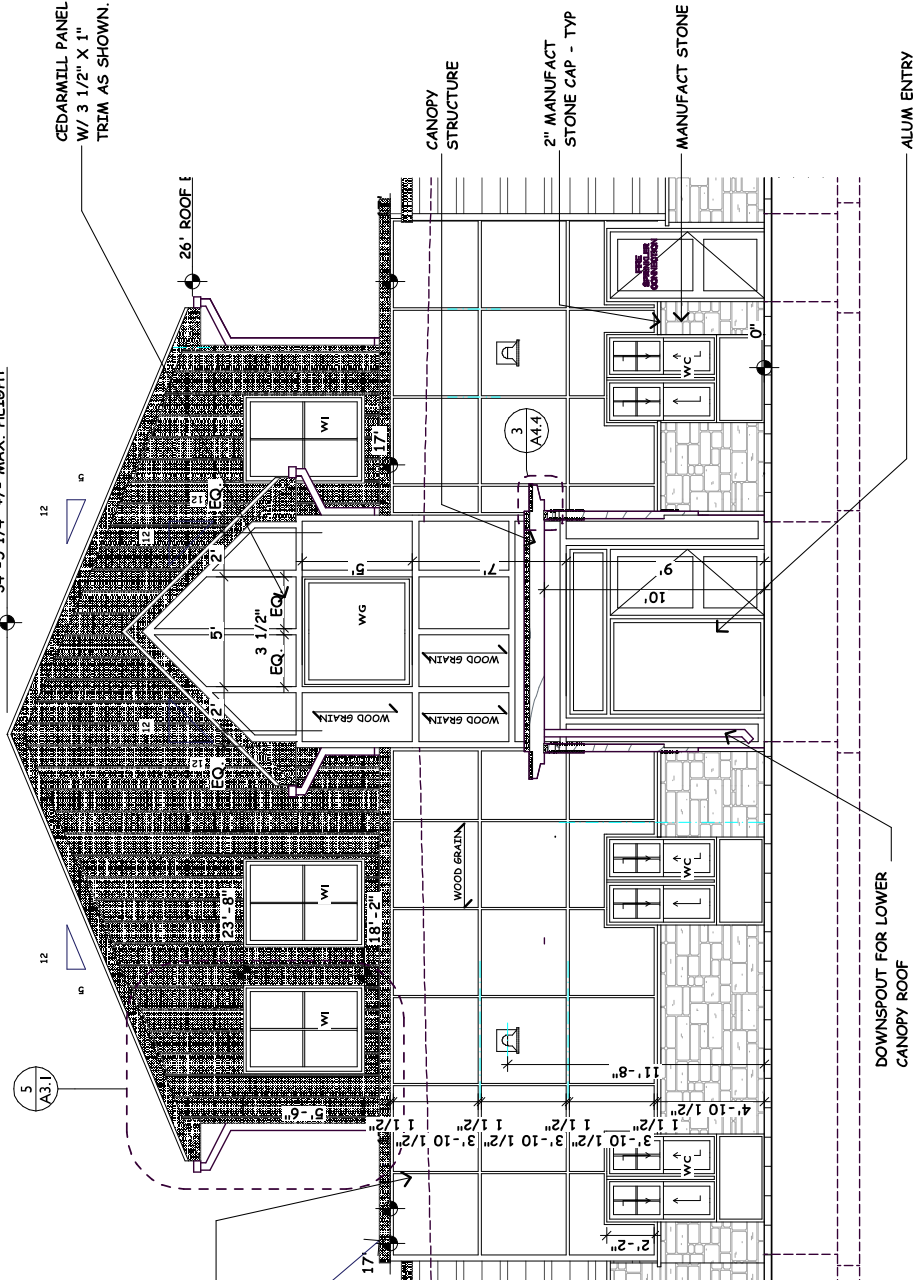

2 Partial Enlarged West Elevation

SCALE: 1/4" = 1'-0"


1

Partial Enlarged East Elevation

SCALE: 1/4" = 1'-0"

PENDANT MOUNTED LIGHT
FIXTURES W/ 11 1/4" X 11
1/4" X 1" PLYNTH TRIM W/
PREFIN MTL DRIP - TYP
RTU, VER. W/ HVAC
SUBCONTRACTOR

FLUSH, PREFIN MTL WALL PANELS W/
VERT. SEAMS @ 12" O.C.
20' T.O. WALL - HIGH BUD

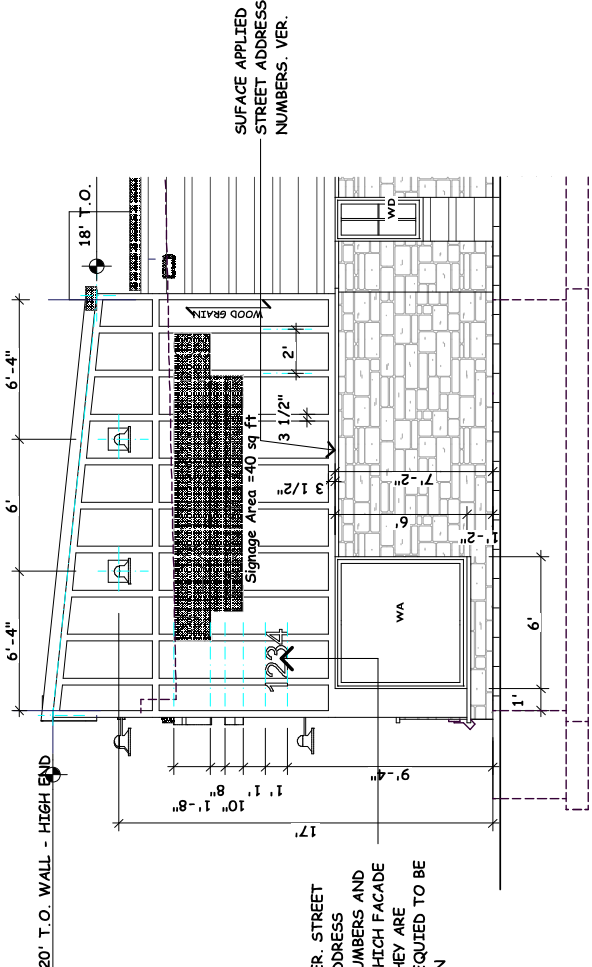

SURFACE APPLIED
STREET ADDRESS
NUMBERS, VER.

VER. STREET
ADDRESS
NUMBERS AND
WHICH FACADE
THEY ARE
REQUITED TO BE
ON



4918 S. Tri Oak Circle NE
East Bethel, MN 55092

Phone 651-245-2346
www.michaelthomasarchitect.com

Project No:
23003

Date Last Revised:
06-29-22 City PUD Submittal

File Name:
22003 Next Steps Shakopee

Drawn By:
MJT

Minnesota License No:
23592

Date Signed:
00-00-00

I hereby certify that this plan, specification, or
report was prepared by me or under my direct
supervision and that I am a duly Licensed
Professional Engineer under the laws of the State of
Minnesota.

Signature

Michael J. Thomas Architect, LLC, AI

The undersigned hereby certifies that the
plan, specification, or report was prepared by
me or under my direct supervision and that I
am a duly Licensed Professional Engineer
under the laws of the State of Minnesota.
I hereby certify that this plan, specification,
or report was prepared by me or under my
direct supervision and that I am a duly
Licensed Professional Engineer under the
laws of the State of Minnesota.

NEXT STEPS
LEARNING CENTER



Next Steps Learning Center
Canterbury Commons
NW Corner of
Eagle Creek Drive & Secondary Drive
Shakopee, MN

A2.3



4918 S. Tri Oak Circle NE
East Bethel, MN 55092

Phone 651-245-2346

Project No:
22003

Date Last Revised:
06-29-22 City PUD Submittal

File Name:
22003 Next Steps Shakopee
06-28-22.pln

Drawn By:

Minnesota License No.:
23592

Date Signed:
00-00-00

I hereby certify that this plan, specification, or report was prepared by me or under my direct supervision and that I am a duly Licensed Architect under the laws of the State of _____.

 My commission expires _____

Signature

Copyright Michael J. Thomas Architect, LLC




The architectural works depicted herein are the sole property of Michael J. Thomas Architect, LLC and may not be constructed or used without the expressed written permission. No permission is granted to modify or reproduce any of these architectural works, including without limitation the construction of any building, is expressed or implied from delivery of drawings, drawings or unstated construction details, or any other information. Any rights in the depicted architectural works are reserved and shall be sold separately from the drawings. The depicted architectural works are conditioned on the full and timely payment of all fees otherwise due to Michael J. Thomas Architect, LLC and, in absence of any written agreement to the contrary, is limited to a one-time use on the site indicated on these plans.

NEXT STEPS
LEARNING CENTER



Next Steps Learning Center
New Building
Canterbury Commons
NW Corner of
Eagle Creek Drive & Secondary Drive
Shakopee, MN

A3.1

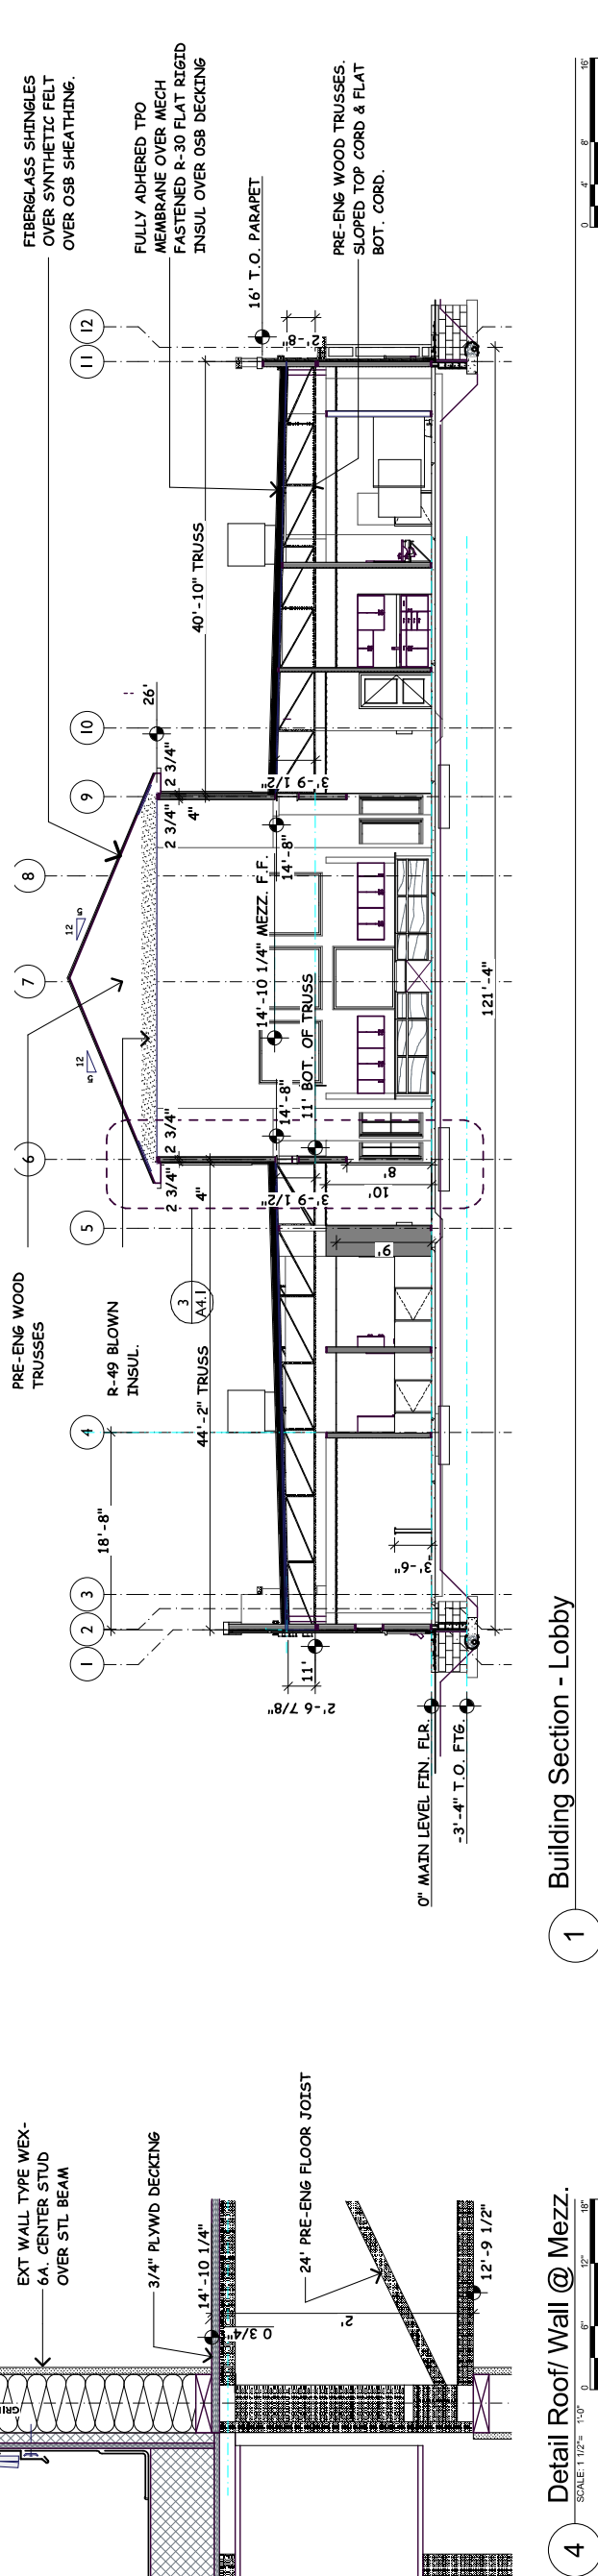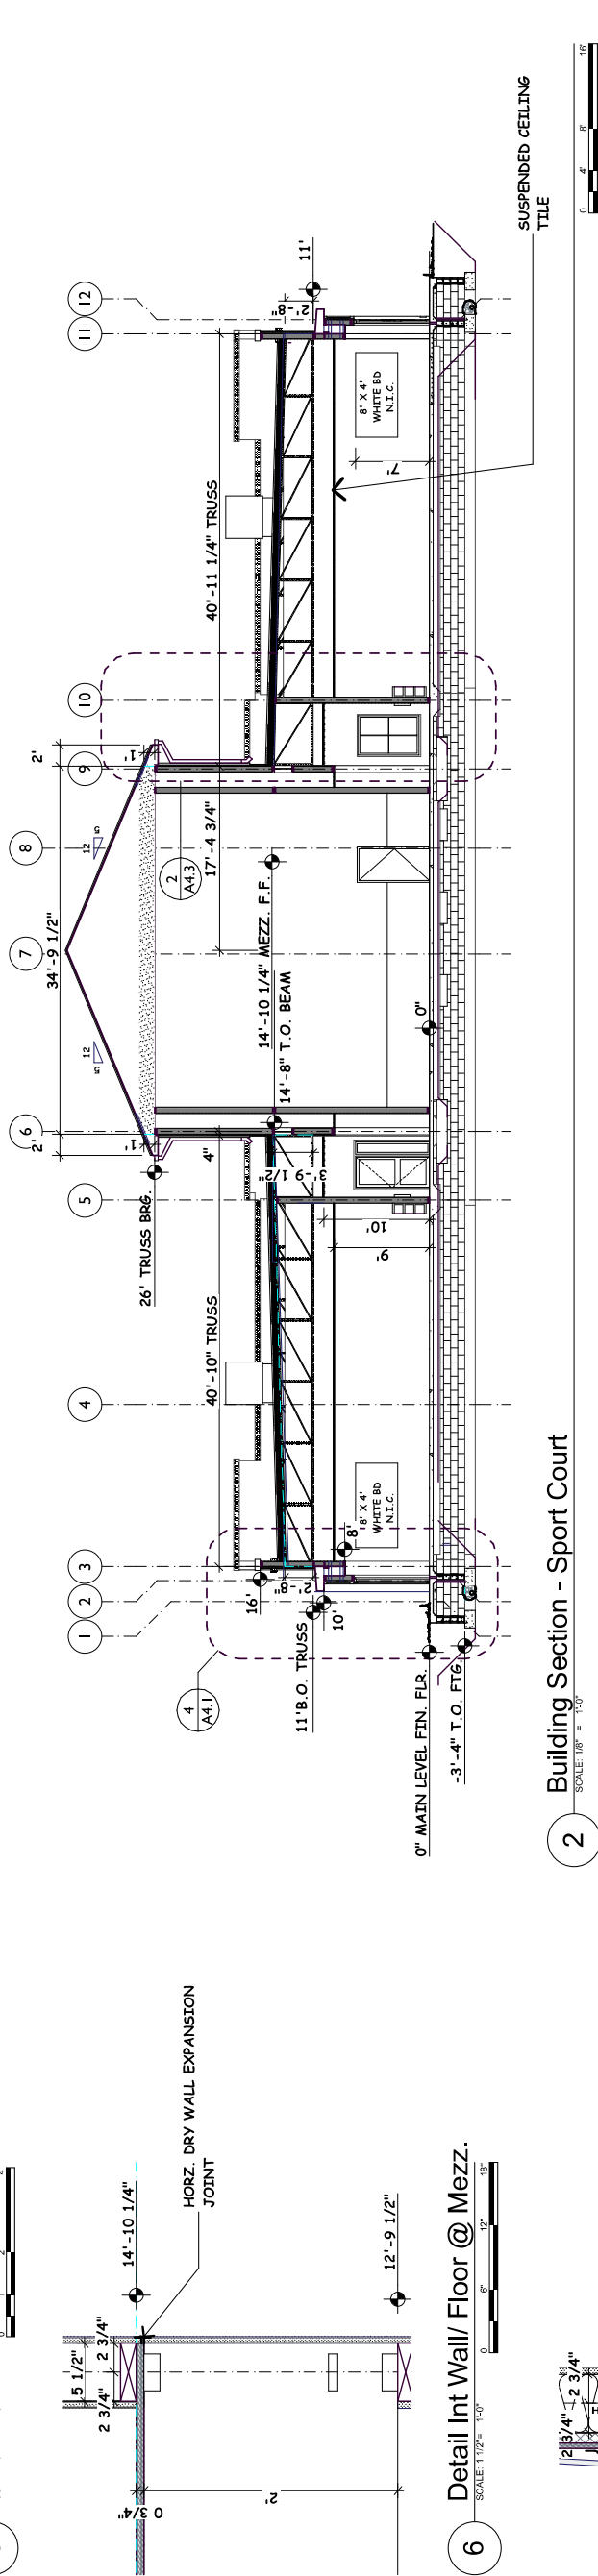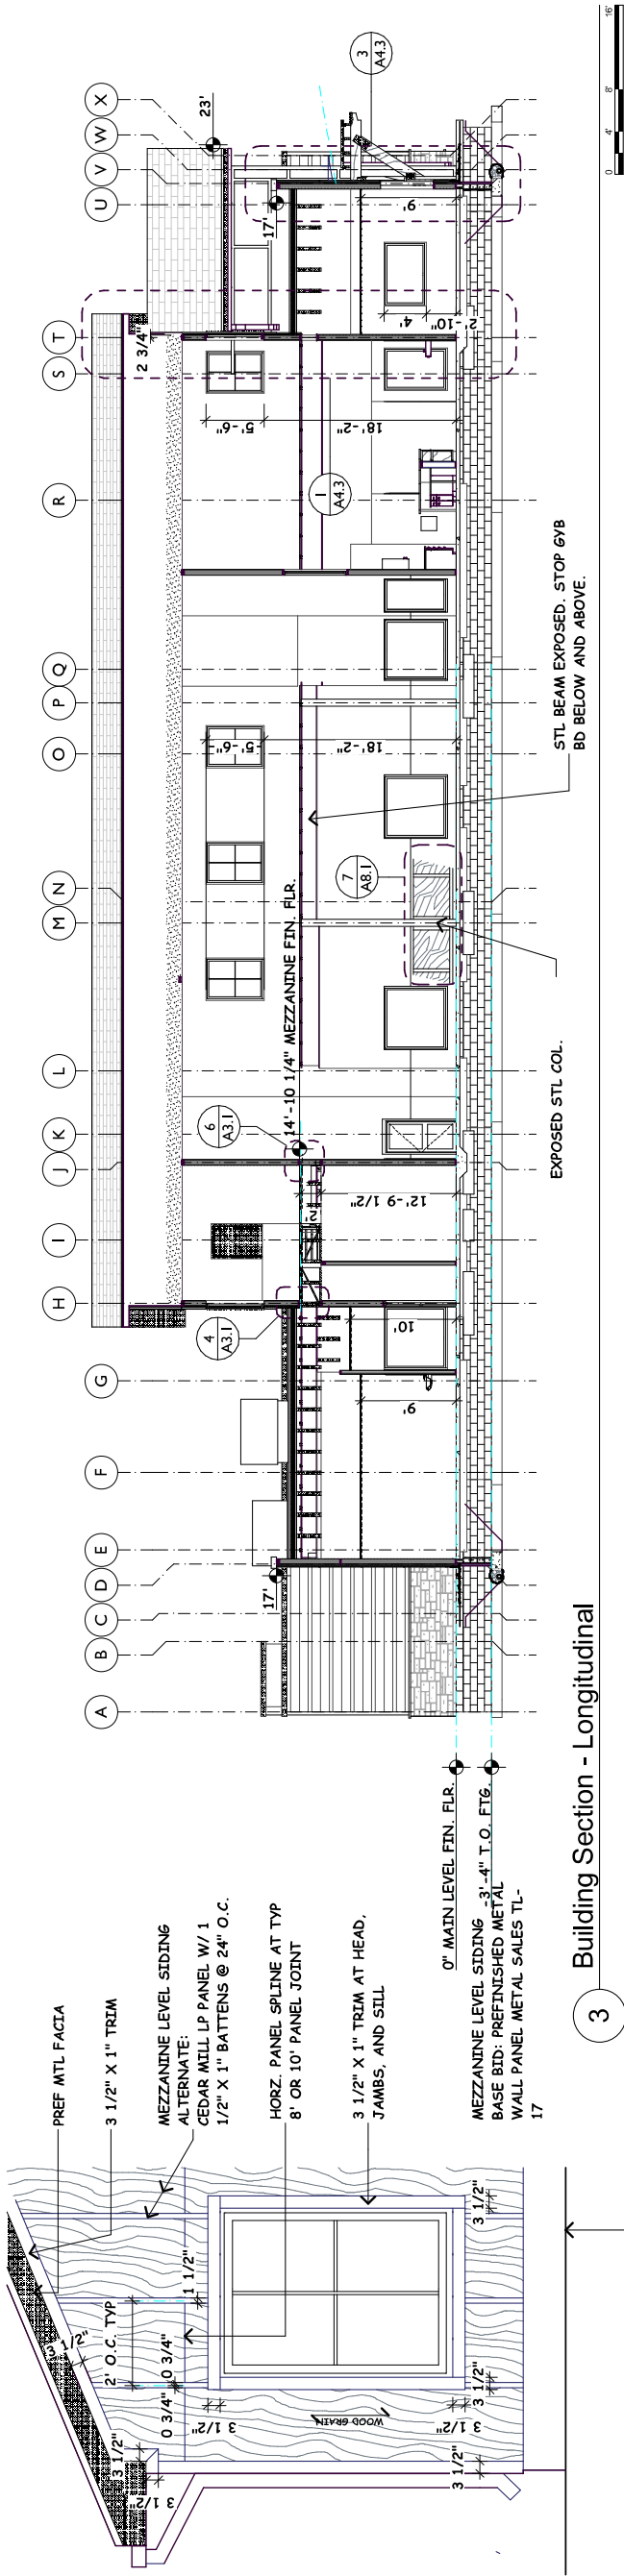

SCALE INDICATED BASED UPON PRINTED 24" X 36" (ARCHITECTURAL D) SHEET











NEXT STEPS
LEARNING CENTER

1234

NEXT STEPS
LEARNING CENTER