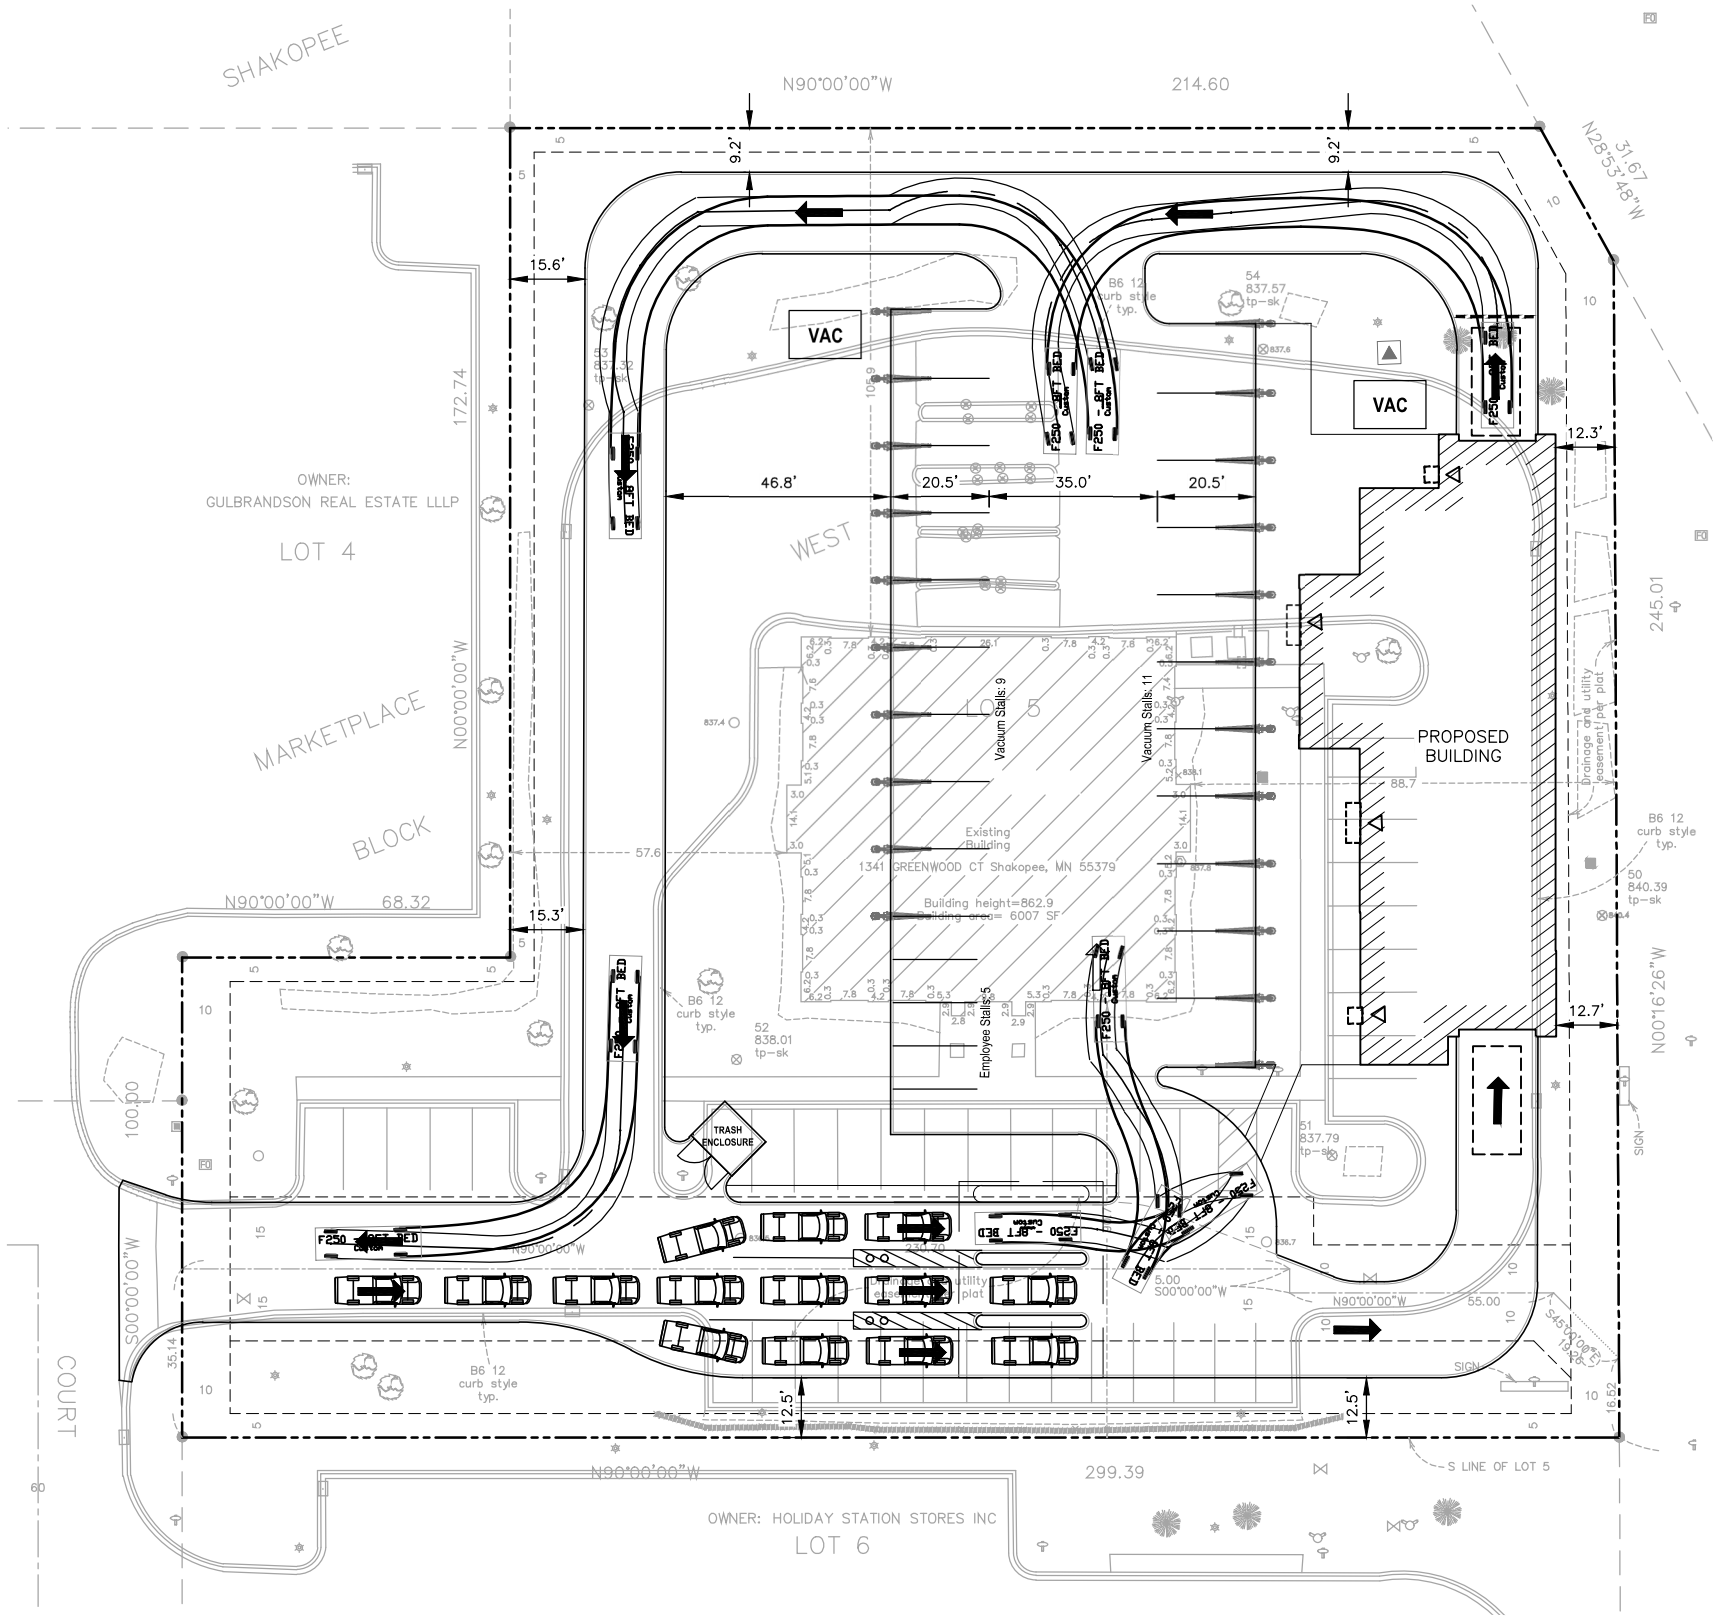

NORTH
SCALE 1" = 40'
40 0 40 80 120 Feet

The following items are the basic information requested regarding this project:

- Hours of operation – typically 7 AM – 9 PM – Monday through Sunday
- Projected Employees – 20 – 25 total. Approximately 3 – 5 personnel / shift
- Services – The proposed project will offer various levels of premium car wash packages and free vacuums for both monthly members and single use customers. Membership is not required, but we offer free membership perks such as access to a "members only room" with floor mat washing equipment, free cleaning products, drying towels, and complimentary beverages. Our car wash service is not just a premium car wash – it is intended to provide a customer experience that sets our locations apart from the competition.
- Approximate Construction Schedule – ground break September 2022 with the total project duration of 7 – 8 months.
- Daily customer traffic is anticipated to be approximately 600 – 800 vehicles at a rate 100 - 120 vehicles / hour. Peak rates can vary per market and may experience as much as 1000 vehicles / day with 150 vehicles / hour.

PROJECT
201322

REGA
ENGINEERING GROUP, INC.
601 OLD CHENEY RD., SUITE A
LINCOLN, NEBRASKA 68512
(402).484.7342
- ENGINEERING
- PLANNING

ISSUED FOR	DATE
CITY	07/08/22

ROCKET CARWASH
SHAKOPEE MN.
DESIGN EXHIBIT

EXHIBIT PLAN

SHEET NO.
1 of 1