


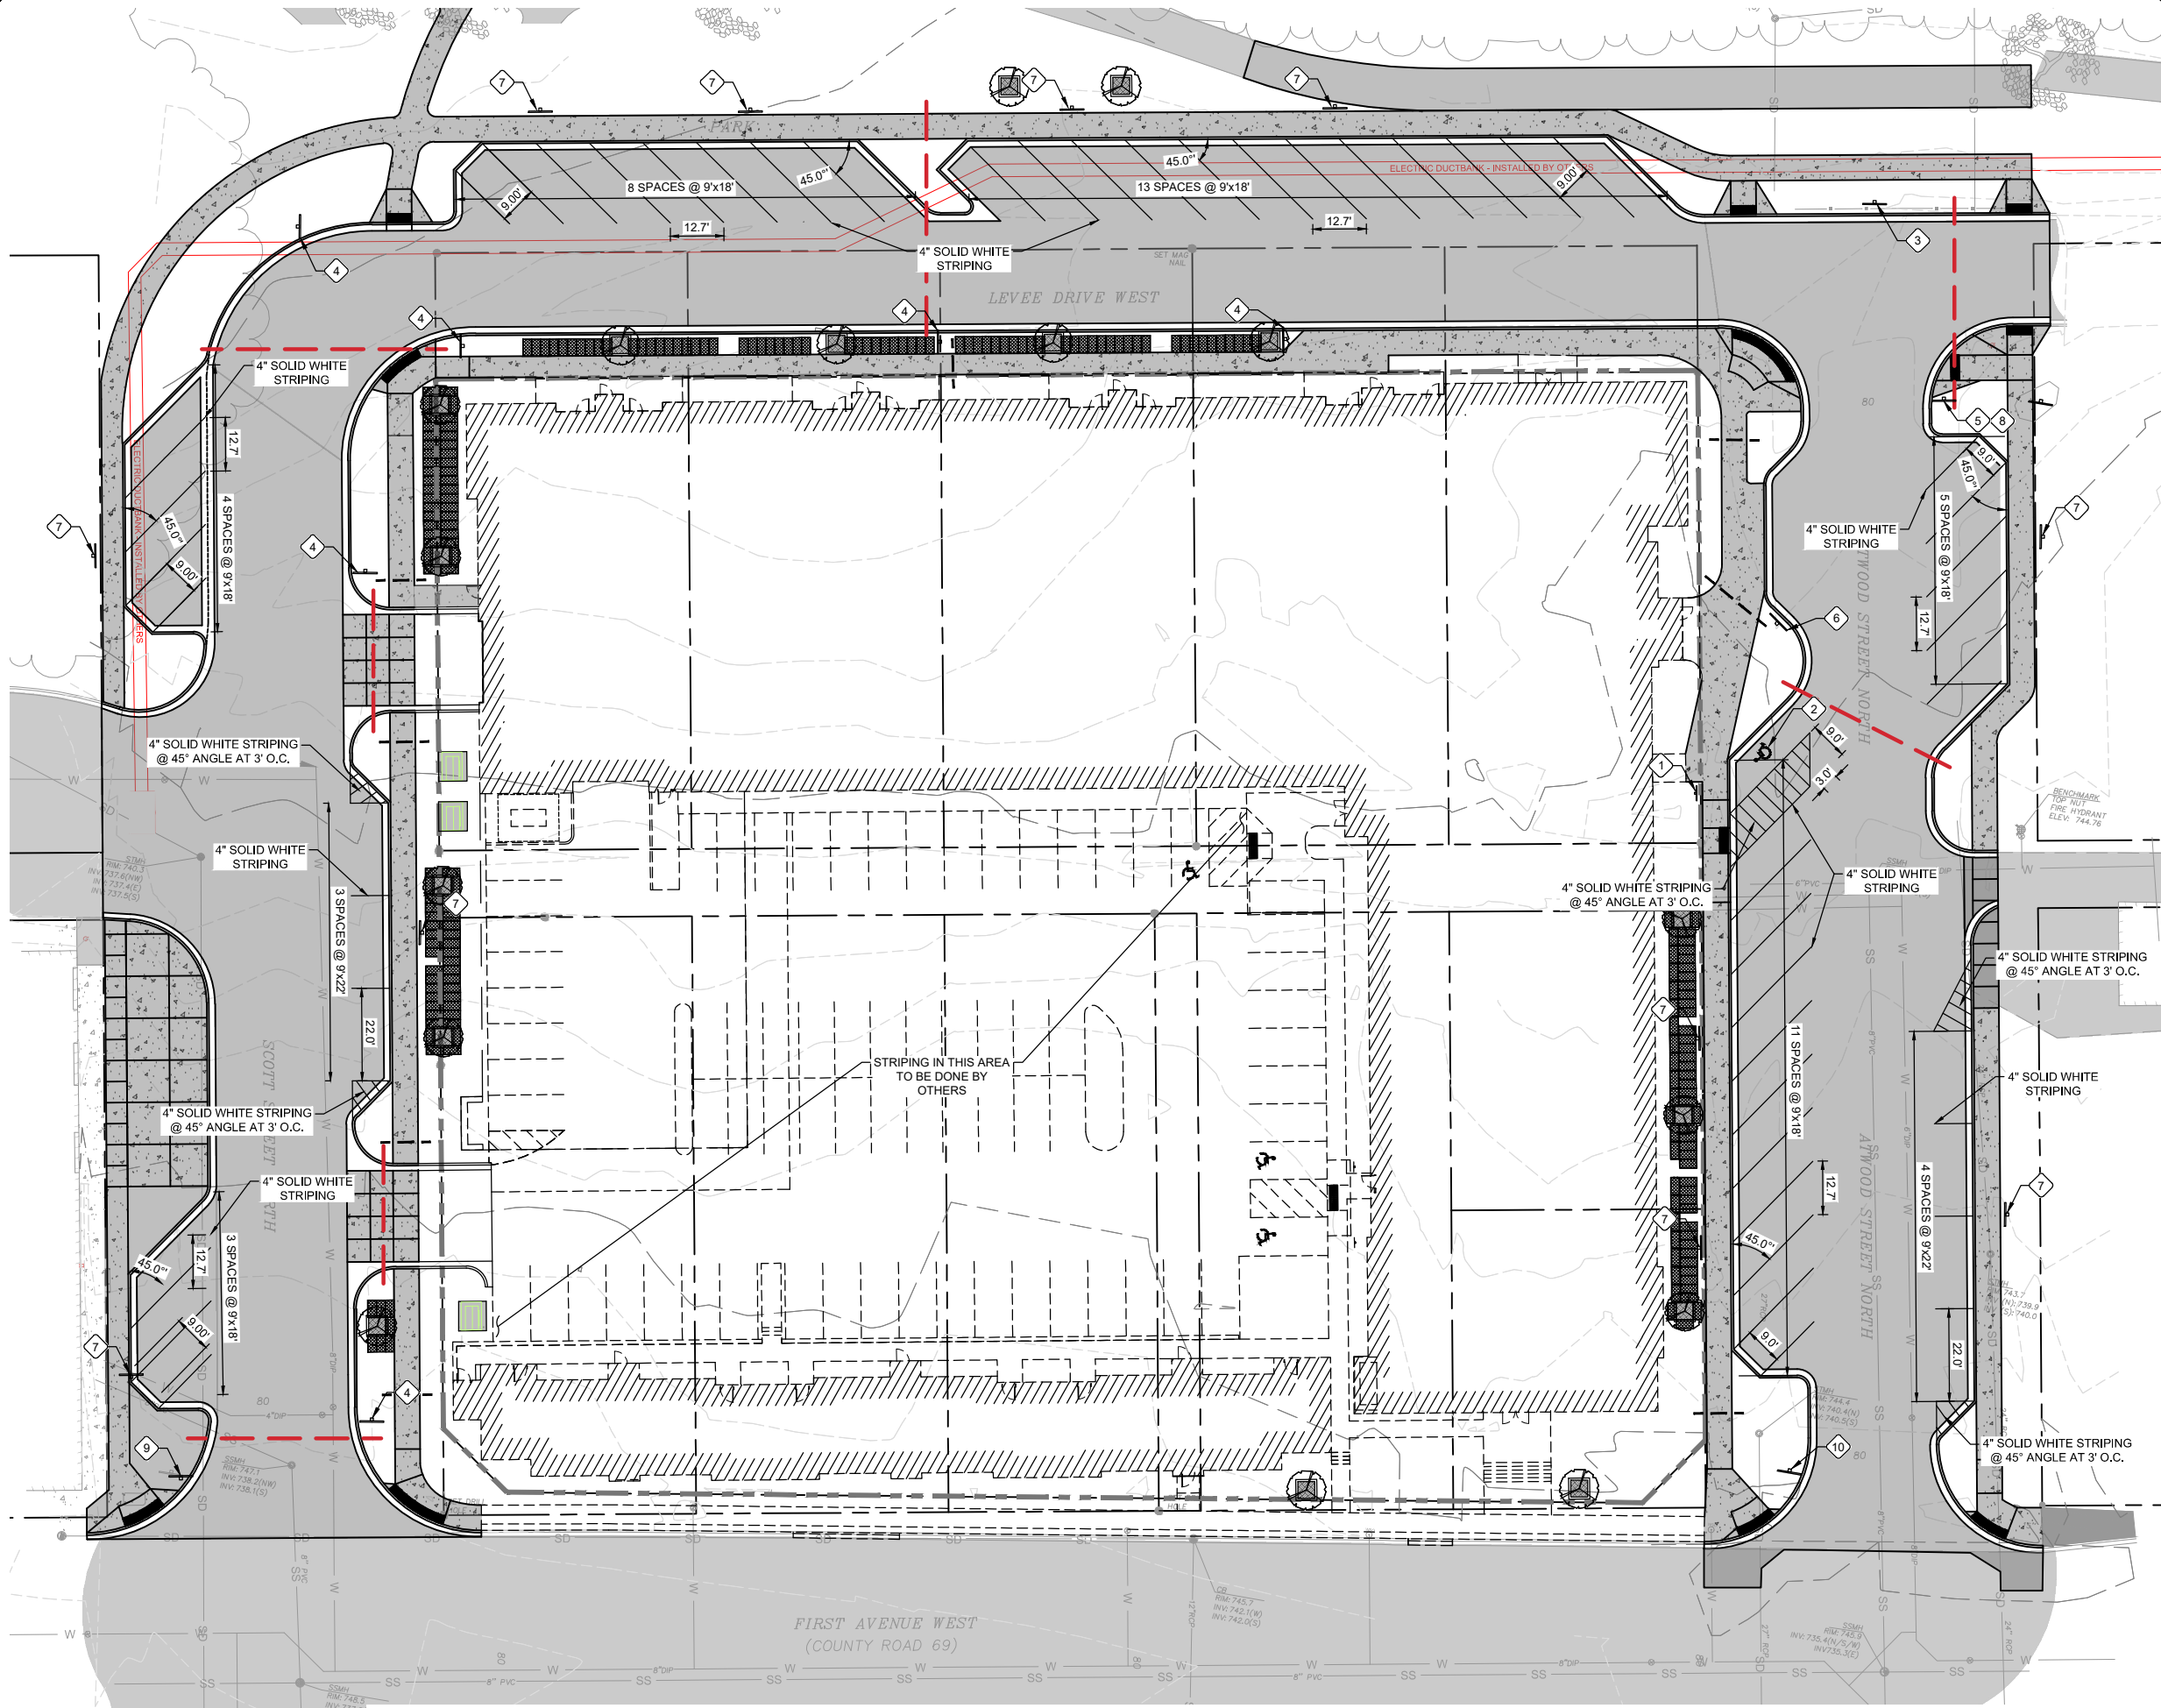


I HEREBY CERTIFY THAT THIS PLAN, SPECIFICATION, OR REPORT
WAS PREPARED BY ME OR UNDER MY DIRECT SUPERVISION AND
THAT I AM A DULY LICENSED PROFESSIONAL ENGINEER UNDER
THE LAWS OF THE STATE OF MINNESOTA.

SIGNATURE:

TYPED NAME: Justin T. Klabo

July 22, 2021 REG. NO. 48701

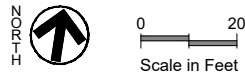

ORIGINAL PLAN SIZE: 22"x34"
HALF SIZE PLAN SIZE: 11"x17"

NEW SIGNAGE SCHEDULE

MARK	SAMPLE	DESIGNATION	NOTES
1		R7-8m & R7-8b	SEE MNDOT STANDARD PLAN ON SHEET C31
2		INTERNATIONAL SYMBOL OF ACCESSIBILITY	SEE MNDOT STANDARD PLAN ON SHEET C31
3		W1-7	SEE MN MUTCD
4		R8-3	SEE MN MUTCD
5		R1-1	SEE MN MUTCD
6		PICK-UP AND DROP-OFF ONLY PARKING	SEE MN MUTCD
7		2 HOUR PARKING 8 AM - 6 PM NO PARKING 2 AM - 6 AM	SEE MN MUTCD, COORDINATE PARKING TIMING WITH CITY
8		D3-1	SEE MN MUTCD, COORDINATE SIGN LAYOUT WITH CITY, ONE SIGN FOR ATWOOD ST AND ONE SIGN FOR LEVEE DR

SALVAGED & REPLACE SIGNAGE SCHEDULE

MARK	SIGN DESCRIPTION
9	SCOTT ST N / 1ST AVE W STREET SIGNS COMBINED WITH STOP SIGN
10	SCOTT ST N / 1ST AVE W STREET SIGNS COMBINED WITH STOP SIGN

GENERAL NOTE:
FINAL SIGNAGE LOCATIONS SHALL BE
COORDINATED IN THE FIELD WITH ENGINEER



RIVER BLUFFS IMPROVEMENTS
GAUGHAN CO.
SHAKOPEE, MINNESOTA

SIGNING AND STRIPING PLAN

DRAWING TYPE
CONSTRUCTION

PREPARED BY
TMT

CHECKED / APPROVED
JTK / JTK

DATE
JULY 2021

PROJECT NUMBER
14416-2018-001

SHEET
20 of 46

DRAWING
20