

SCALE INDICATED BASED UPON PRINTED 24" X 36" (ARCHITECTURAL D) SHEET



4 22003 Next Steps Shakopee 08-09-22 - SW Aerial View
SCALE: 1:1.34



5 22003 Next Steps Shakopee 08-09-22 NW View
SCALE: 1:1.63



2 22003 Next Steps Shakopee 08-09-22 - SE Aerial View
SCALE: 1:1.34




3 22003 Next Steps Shakopee 08-09-22 - NE Eye Level View
SCALE: 1:1.63



6 Vacinity Map
NOT TO SCALE



Colored Concrete
Masonry - Trash
Enclosure
Amcon Building Products
Color : "302 Shadow"

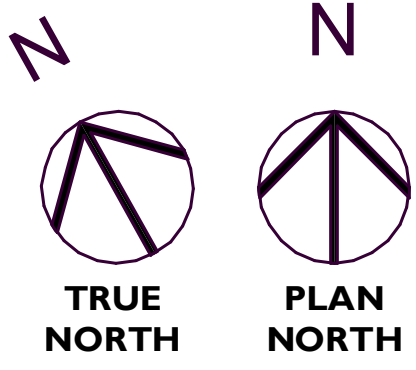

FIBERGLASS SHINGLES
GAF Timberline HD Shingles
Color : "Charcoal"




Manufactured Stone Chisel
Faced Sill
Boulder Creek
"Pewter Gray" SLCH-805



Manufactured Stone
Veneer
Boulder Creek
Ohio Rubble
"Oklahoma Creme" S4750-9




Fiberglass Windows
Anderson 100 Series Fibrex
Color: Black

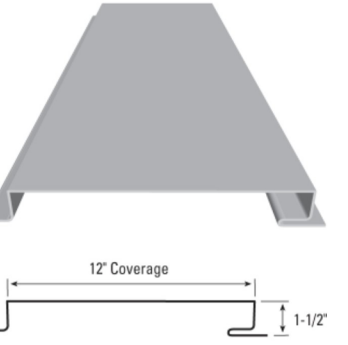

PREFINISHED METAL WALL PANEL
Metal Sales. TL-17, 12" x 1 1/2" 24 ga.
Color : "Black"




PREFINISHED METAL
Firestone Metal Products
Kynar finish
"Matt Black"
Roof fascias, soffits, drip
caps, and misc. break metal
locations.

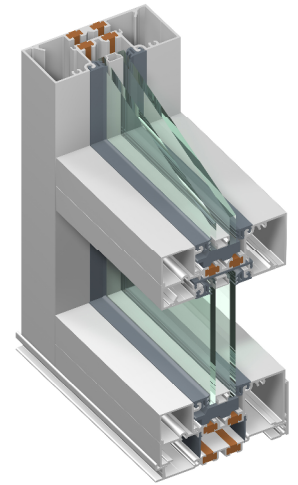

ALUMINUM ENTRY
DOORS
Clear Anodized Finish



Painted LP SmartSide
38 Series Cedar Texture
Panel - No Groove with 3
1/2" Battens/ Trim

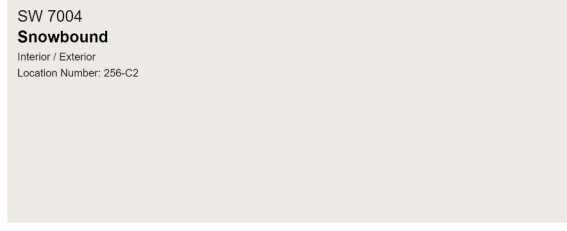

Painted LP SmartSide
38 Series Cedar Texture Lap
Siding. (2) rows of 10"
+ (1) row 4"



Painted LP Siding
38 Series Cedar Texture
Panel - No Groove with 3
1/2" Battens/ Trim



Painted LP Siding
38 Series Cedar Texture
Panel - No Groove with Vert.
& Horiz. 1 1/2" Battens



1 22003 Next Steps Shakopee 08-09-22 - SE View Main Entry
SCALE: 1:0.79

SHEET INDEX

Date Issued

Project Information

A0.0	Cover Sheet	06-21-22
A0.1	Exterior Elevations - Color & Materials	06-21-22
A0.2a	RTU 3D Views	

Civil

C1	Site Plan	Not Issued
C2	Grading, Drainage, & Erosion Control Plan	Not Issued
C3	Street, Utility, and Storm Sewer Plan	Not Issued
C4	Turf Establishment Plan	Not Issued
C5	Civil Details	Not Issued
C6	Civil Details	Not Issued
L1	Landscape Plan	Not Issued

Structural

S0.1	General Structural Notes	Not Issued
S1.1	Foundation Plan	Not Issued
S2.1	Mezzanine/ Low Roof Framing Plan	Not Issued
S2.2	High Roof Framing Plan	Not Issued
S3.1	Sections & Details	Not Issued
S3.2	Sections & Details	Not Issued
S3.3	Sections & Details	Not Issued

Architectural General

A0.2b	Code Information	06-21-22
A0.3	Room Finish Schedule	Not Issued
A0.4	Door Schedule & Types	Not Issued
A0.5	Outline Specifications	Not Issued
A0.6	Outline Specifications	Not Issued

Architectural Plans

A1.0	Architectural Concept Site Plan	Not Issued
A1.1	Main Level Floor Plan	06-13-22
A1.2	Mezzanine Level	06-13-22
A1.3	Roof Plan	06-13-22
A1.4	Enlarged Floor Plan - Lower Right	Not Issued
A1.5	Enlarged Plans - Lower Left	Not Issued
A1.6	Enlarged Floor Plan - Upper Right	Not Issued
A1.7	Enlarged Floor Plan - Upper Left	Not Issued
A1.8	Enlarged Floor Plans 1/2" Scale	Not Issued
A1.9	Trash Enclosure Plan, Section, & Elev	

Architectural Elevations

A2.1	Exterior Elevations	06-21-22
A2.2	Exterior Elevations	06-21-22
A2.3	Enlarged Exterior Elevations	06-21-22

Architectural Sections

A3.1	Building Sections	06-21-22
A3.2	Building Sections	06-21-22
A3.3	Building Sections	06-21-22

Architectural Wall Sections

A4.1	Wall Sections	Not Issued
A4.2	Wall Sections	Not Issued
A4.3	Wall Sections	Not Issued
A4.4	Wall Sections	Not Issued

Architectural Reflected Ceiling Plans

A7.1	Reflected Ceiling Plan - Main Level	Not Issued
A7.2	Reflected Ceiling Plan - Mezzanine	Not Issued

Architectural Details

A8.1	Interior Elevations & Details	Not Issued
------	-------------------------------	------------

Mechanical, Electrical, & Plumbing (MEP)

PROJECT TEAM

ARCHITECT
Michael J. Thomas Architect, LLC
4918 S. Tri Oak Circle NE
East Bethel, MN 55092
651-245-2346
mjtalc2520@gmail.com
www.michaeljthomasarchitect.com

OWNER's
Matthew & Ashely Kerber
3697 Lerive Way
Chaska, MN 55318
320-282-6612
mattkerber04@yahoo.com

PRE-SELECTED GENERAL CONTRACTOR
Graystone Construction
Patrick Voss
2995 Winners Circle Drive
Suite 200
Shakopee, MN 55379
Office: 952-278-1178 | Cell: 612-968-3773
PVos@greystoneconstruction.com



4918 S. Tri Oak Circle NE
East Bethel, MN 55092

Phone 651-245-2346
www.michaeljthomasarchitect.com

Project No:
22003

Date Last Revised:
06-29-22 City PUD Submittal
08-09-22 City Response Rev.

File Name:
22003 Next Steps Shakopee
08-09-22.pln

Drawn By:
MJT

Minnesota License No.:
23592

Date Signed:
00-00-00

I hereby certify that this plan, specification, or
report was prepared by me or under my direct
supervision and that I am a duly Licensed
Architect under the laws of the State of
Minnesota.

Signature

Copyright Michael J. Thomas Architect, LLC. All
rights reserved.

The architectural works depicted herein are the
sole property of Michael J. Thomas Architect,
LLC and may not be constructed or used without
its expressed written permission. No permission
to modify or reproduce any of these
architectural works, including without limitation
the construction of any building, is expressed or
should be implied from delivery of preliminary
drawings or unsealed construction drawings.
Permission to construct the building(s) depicted
in sealed construction drawings is expressly
conditioned on the full and timely payment of all
fees otherwise due to Michael J. Thomas
Architect, LLC and, in absence of any written
agreement to the contrary, is limited to a one-
time use on the site indicated on these plans.

NEXT STEPS
LEARNING CENTER



Next Steps Learning Center
New Building
Canterbury Commons
NW Corner of
Eagle Creek Drive & Secondary Drive
Shakopee, MN

A0.0

PRELIMINARY CONCEPT DO NOT USE FOR CONSTRUCTION - 06-29-22




SCALE INDICATED BASED UPON PRINTED 24" X 36" (ARCHITECTURAL D) SHEET



3 NW Rooftop Equip View
SCALE: 1:54.39




4 NE Rooftop Equip View
SCALE: 1:51.85

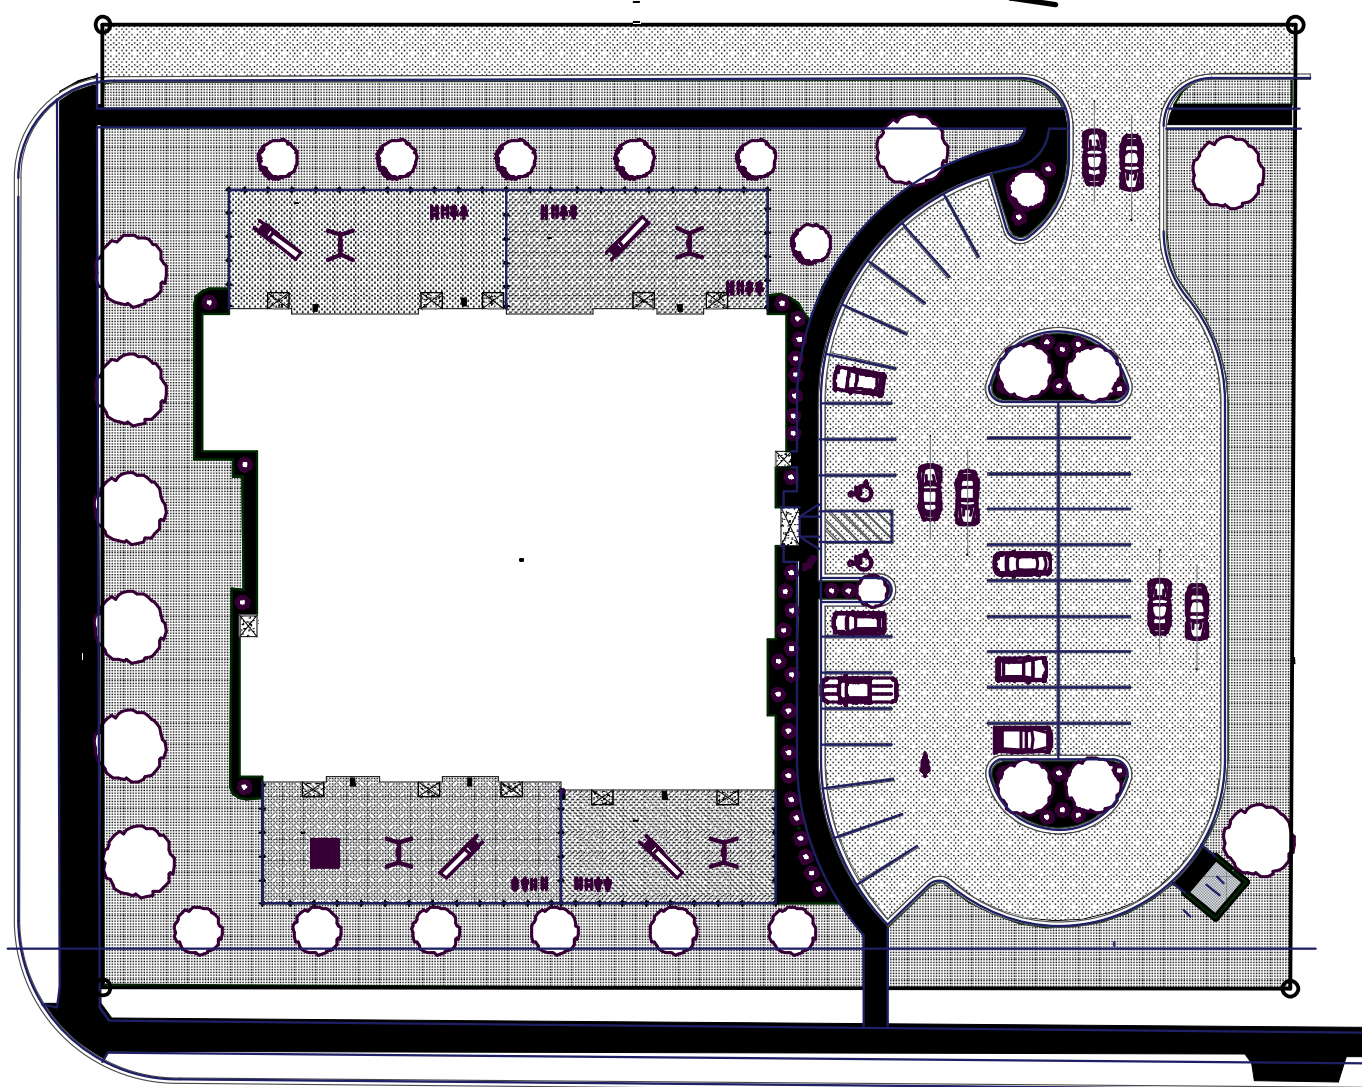

5 Site Overall
SCALE: 1:581.36



2 SW Rooftop Equip View
SCALE: 1:55.90

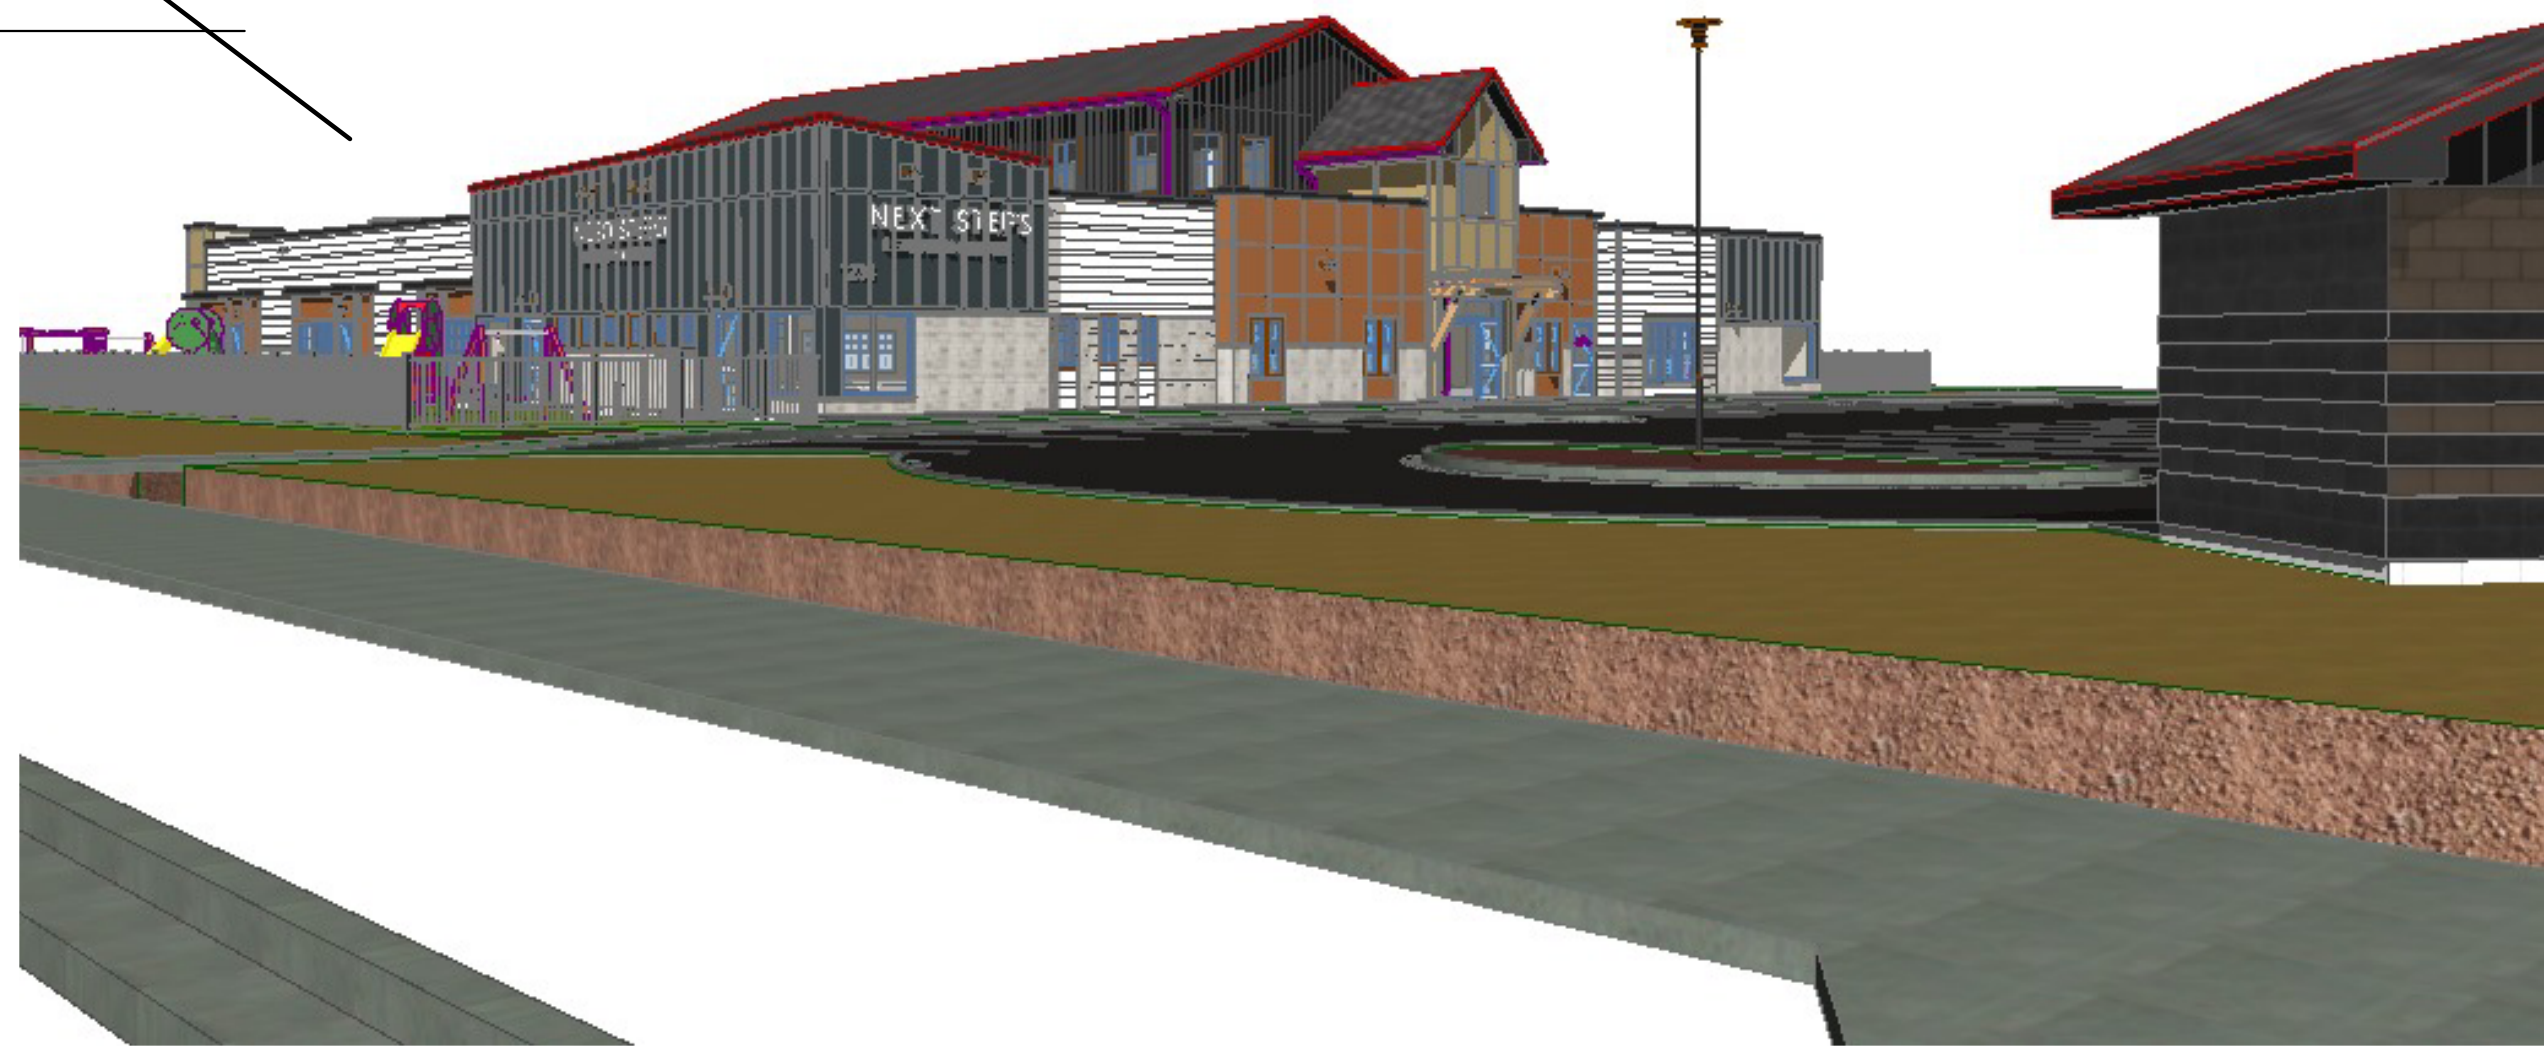

1 SE Rooftop Equip View
SCALE: 1:52.21



4918 S. Tri Oak Circle NE
East Bethel, MN 55092

Phone 651-245-2346
www.michaelthomasarchitect.com

Project No:
22003

Date Last Revised:
06-29-22 City PUD Submittal
08-09-22 City Response Rev.

File Name:
22003 Next Steps Shakopee
08-09-22.pln

Drawn By:
MJT

Minnesota License No.:
23592

Date Signed:
00-00-00

I hereby certify that this plan, specification, or
report was prepared by me or under my direct
supervision and that I am a duly Licensed
Architect under the laws of the State of
Minnesota.

Signature

Copyright Michael J. Thomas Architect, LLC. All
rights reserved.

The architectural works depicted herein are the
sole property of Michael J. Thomas Architect,
LLC and may not be constructed or used without
its expressed written permission. No permission
to modify or reproduce any of these
architectural works, including without limitation
the construction of any building, is expressed or
should be implied from delivery of preliminary
drawings or unsealed construction drawings.
Permission to construct the building(s) depicted
in sealed construction drawings is expressly
conditioned on the full and timely payment of all
fees otherwise due to Michael J. Thomas
Architect, LLC and, in absence of any written
agreement to the contrary, is limited to a one-
time use on the site indicated on these plans.


NEXT STEPS
LEARNING CENTER



Next Steps Learning Center
New Building
Canterbury Commons
NW Corner of
Eagle Creek Drive & Secondary Drive
Shakopee, MN

A0.2a

PRELIMINARY CONCEPT DO NOT USE FOR CONSTRUCTION - 06-29-22

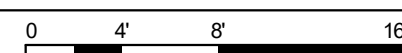

SCALE INDICATED BASED UPON PRINTED 24" X 36" (ARCHITECTURAL D) SHEET

AI.2




PRELIMINARY CONCEPT DO NOT USE FOR CONSTRUCTION - 06-29-22

A2.1


Next Steps Learning Center

Canterbury Commons
NIW Common of


Eagle Creek Drive & Secondary Drive

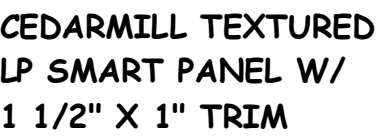


SCALE: 1/2" = 1'-0"

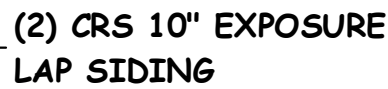

SCALE: 1/2" = 1'-0"

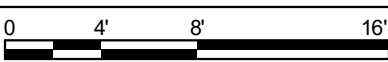

SCALE: 1/8" = 1'-0"

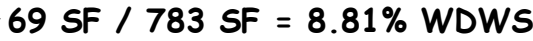

SCALE: 1/8" = 1'-0"



SCALE: 1/8" = 1'-0"

Proposed is 40 SF at each South, East, and North facade. Total 120 SF

A2.2

Next Steps Learning Center

