


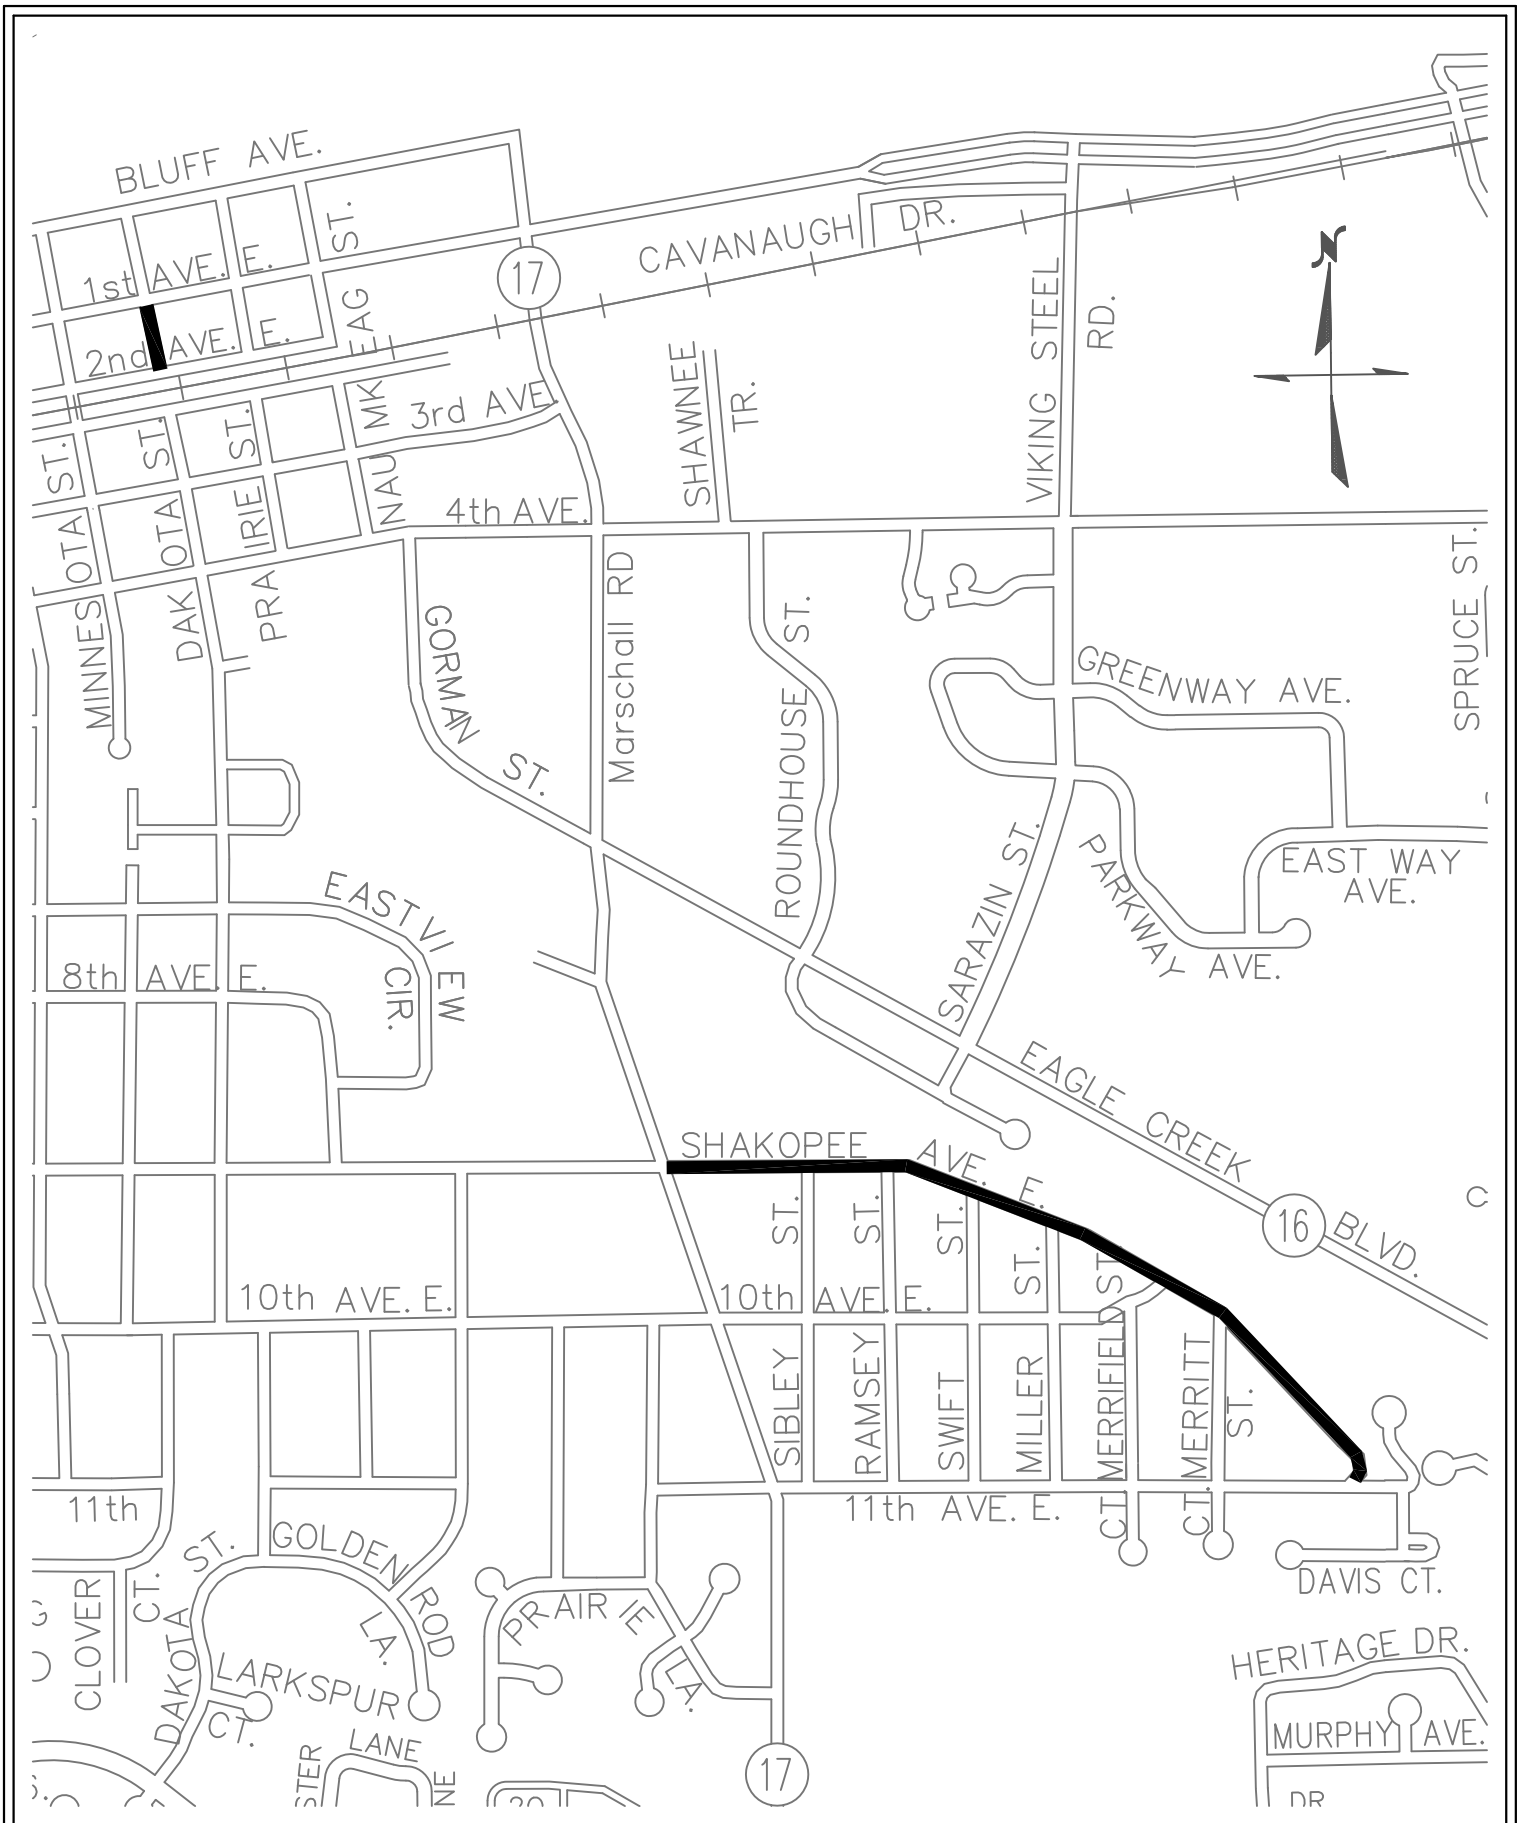

2017 STREET RECONSTRUCTION

PROJECT LOCATION

DATE:	JAN 2017
DRAWN BY:	A/E
SHAKOPEE ENGINEERING DEPARTMENT	



DRAWING NO:

6