


PLOTTED/REVISED: 11/17/2022

PATH & FILENAME: K:\07896-000\Cad\Plan\7896-000_g101.dgn

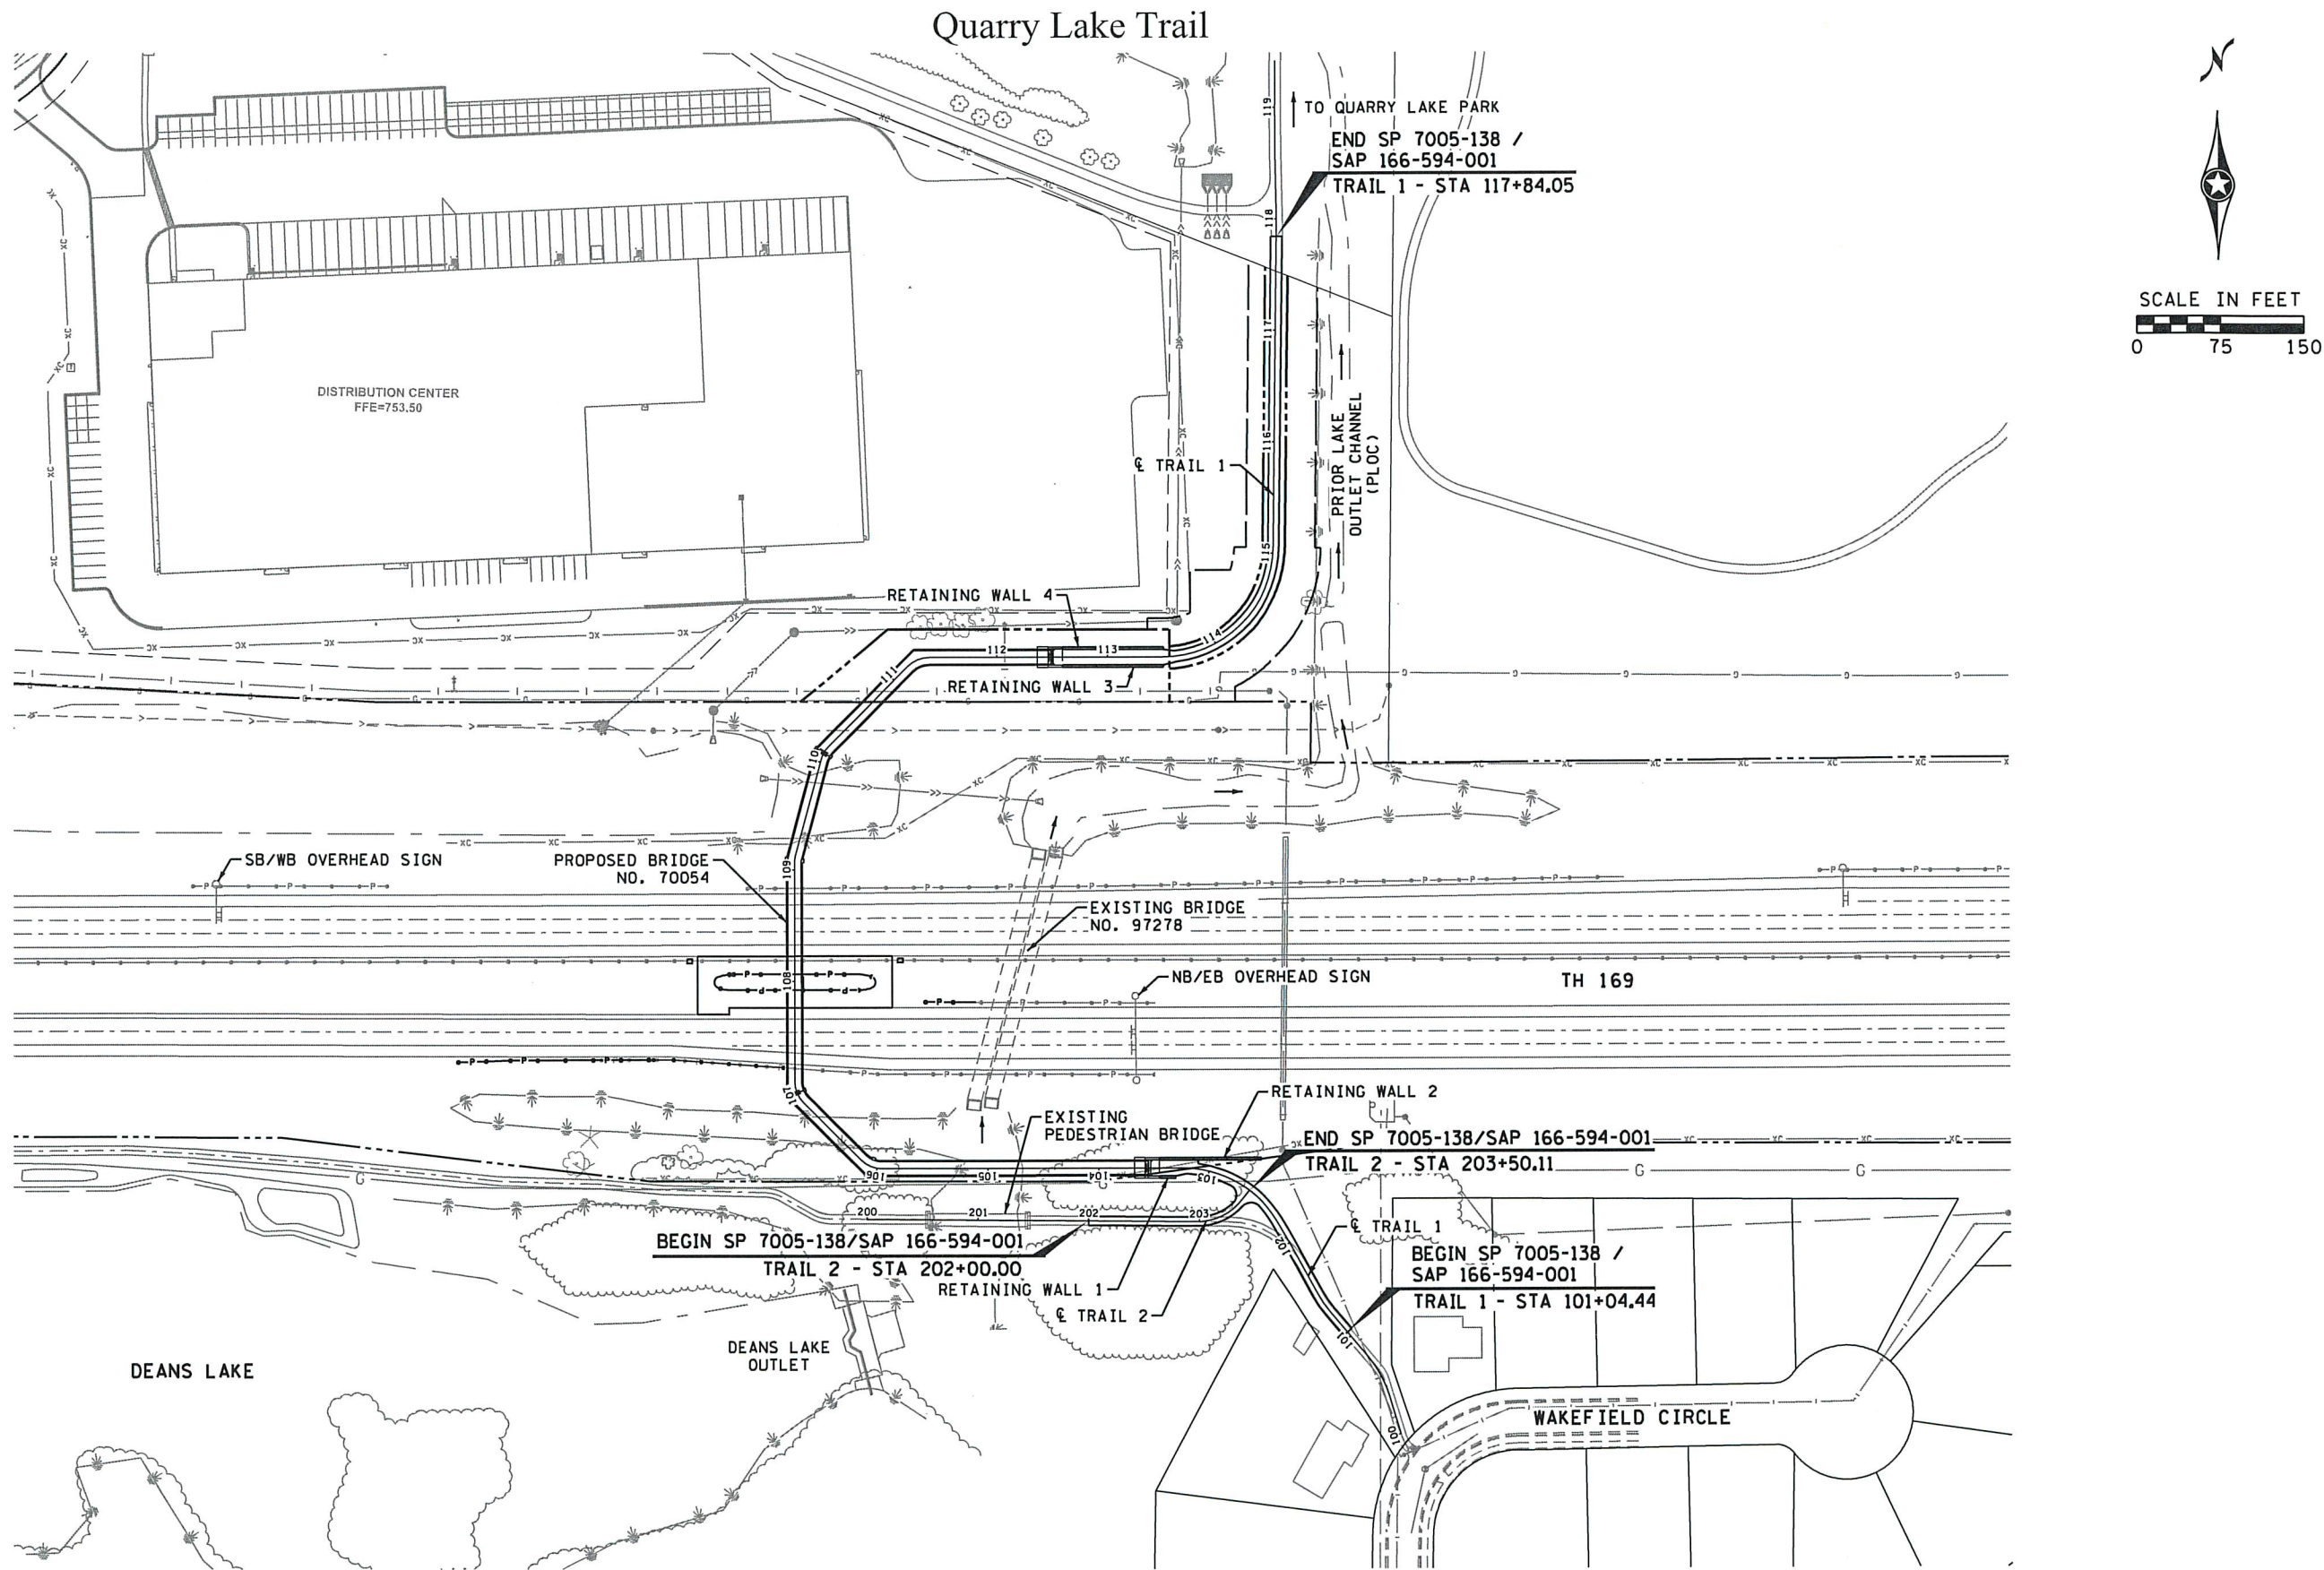

NO.	DATE	BY	CHK	REVISIONS

Design By:	MKV	I HEREBY CERTIFY THAT THIS PLAN, SPECIFICATION, OR REPORT WAS PREPARED BY OR UNDER MY DIRECT SUPERVISION AND THAT I AM A DULY LICENSED PROFESSIONAL ENGINEER UNDER THE LAWS OF THE STATE OF MINNESOTA. PRINT NAME: ANDREW J. FLOWMAN, PE  DATE: 11/17/2022 LICENSE # 44200
Plan By:	CWK	
Checked By:	AJP	
Approved By:	AJP	



Quarry Lake Trail and Pedestrian Bridge
 City of Shakopee, Minnesota

CITY OF SHAKOPEE, MINNESOTA
GENERAL LAYOUT
 SP 7005-138 (TH 169) / SAP 166-594-001

SHEET
2
 OF
73
 SHEETS