


CANTERBURY PARK

7775 MAIN STREET NE, FRIDLEY, MN 55432 | P 763.754.2899 | F 763.767.7316 | WWW.ALBRECHTSIGNCOMPANY.COM

Sign ID	Quantity	Sign Type
ST-100	1	Monument

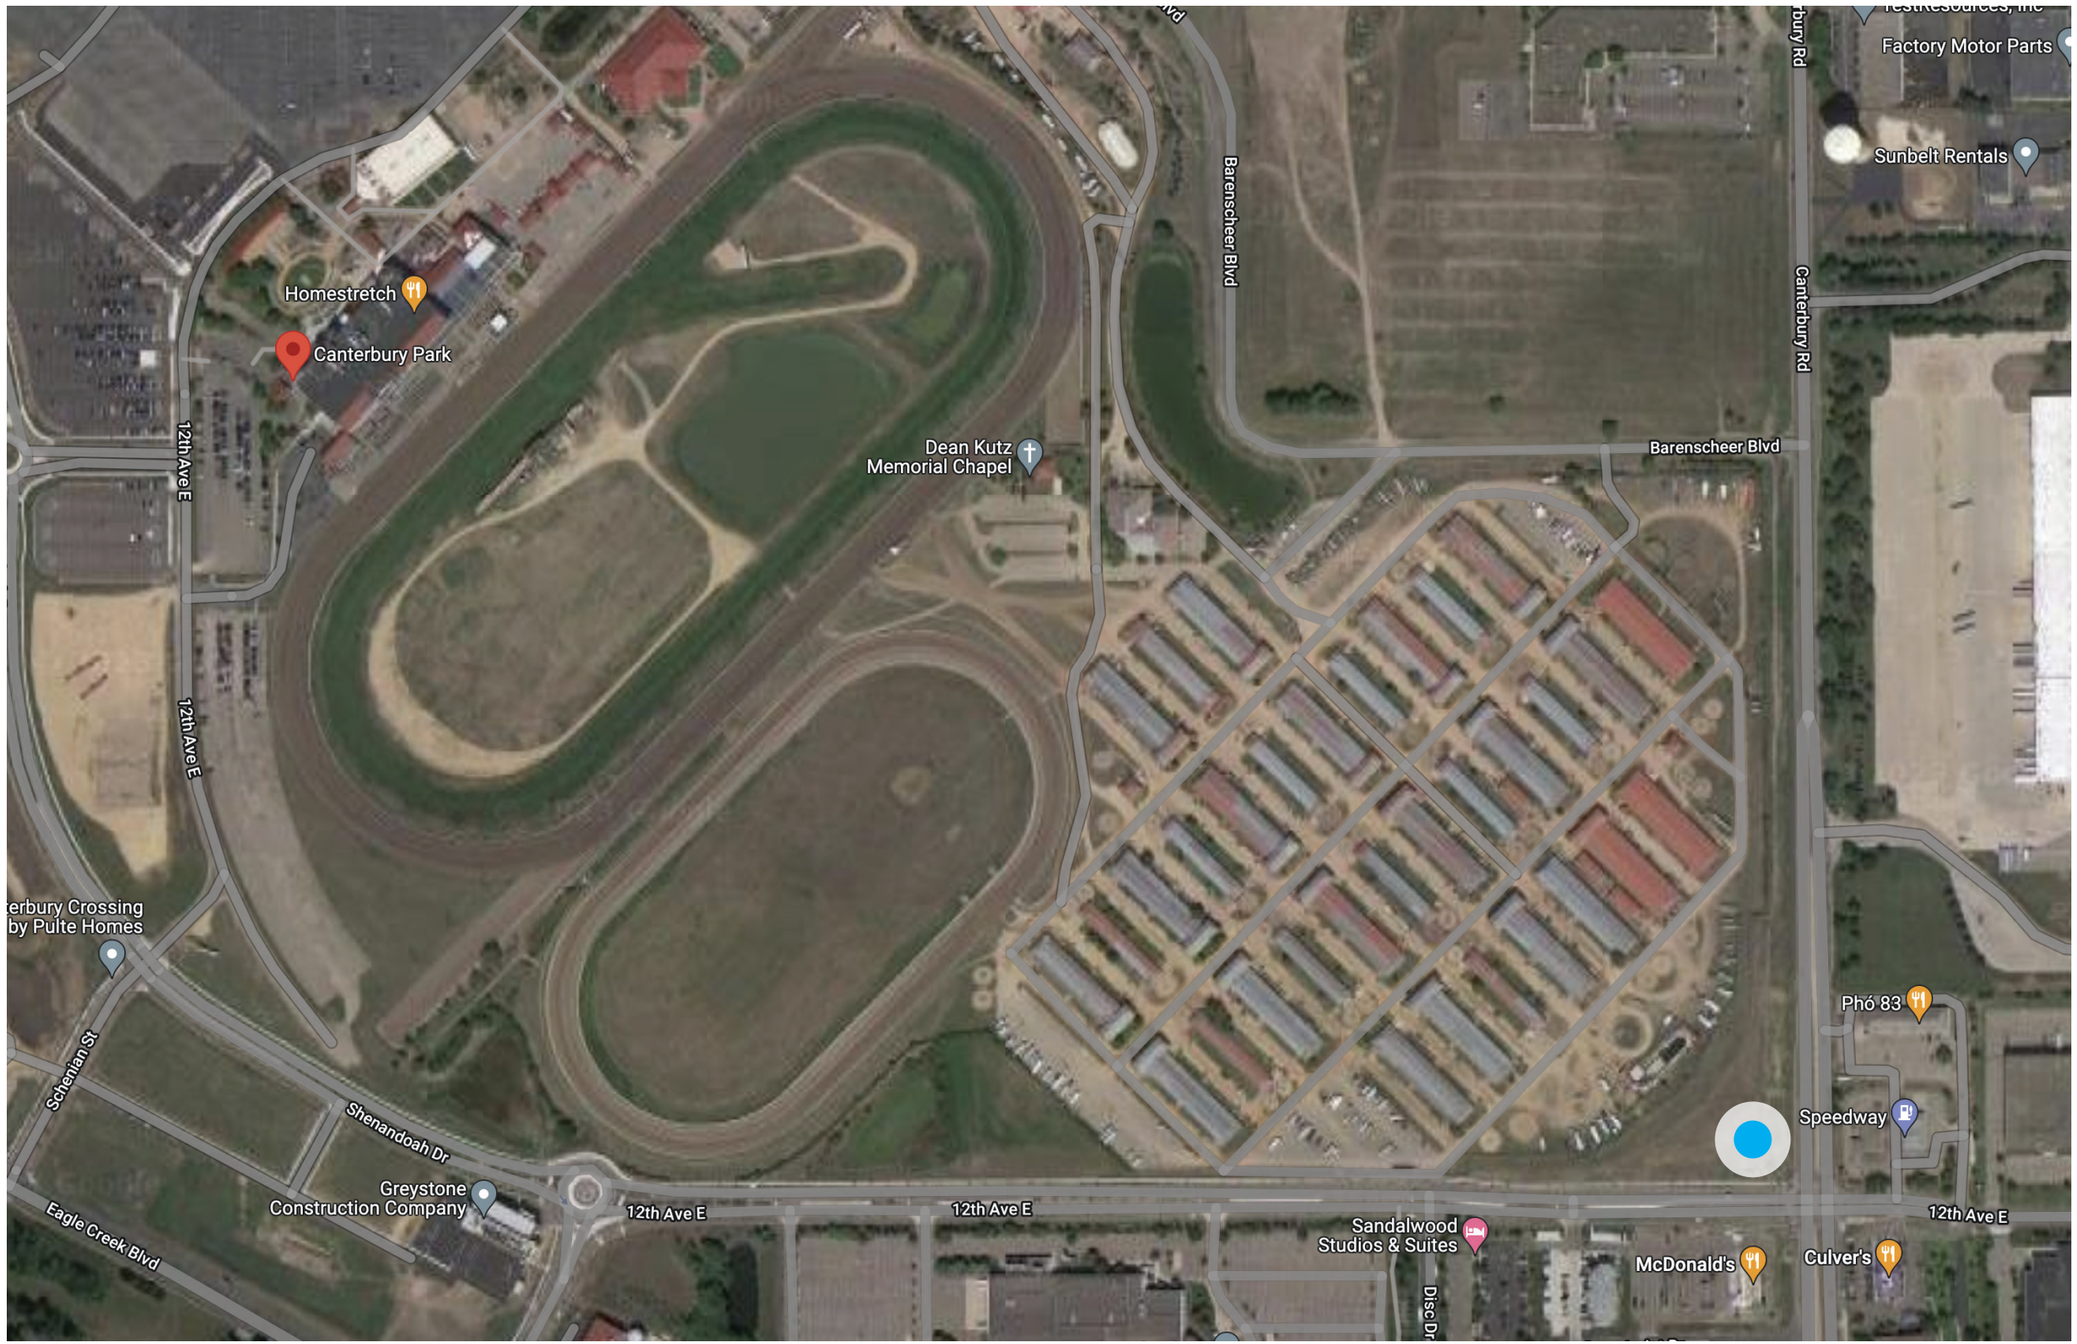

DESIGN | FABRICATION | INSTALLATION | SERVICE

7775 Main St. N.E.,
Fridley, MN 55432
P: 763.754.2899 | F: 763.767.7316
www.AlbrechtSignCompany.com

Client:
Canterbury Park

Client Address:
1100 Canterbury Rd,
Shakopee, MN 55379

Start Date: 1/10/2023
Last Revision Date: 1/31/2023
Job Number: N/A
Drawing Revision: 1
Sales Representative: SB
Designer: RD

Revision	Update
01	
02	
03	
04	
05	
06	
07	
08	
09	


Customer Signature of Approval

LED Module	Power Supply
Type	Type
Units	Units

LISTED


This sign is intended to be installed in accordance with the requirements of Article 600 of the National Electrical Code and/or other applicable local codes. This includes proper grounding and bonding of the sign. The location of the disconnect switch after installation shall comply with Article 600.6(A)(1) of the National Electrical Code.

Copyright 2023, by Albrecht Sign Company, Inc. All designs presented are the sole property of Albrecht Sign Company Inc., and may not be reproduced in part or whole without written permission from Albrecht Sign Company Inc. Photo renderings are not to scale. Colors in this drawing are for representation purposes only and may differ from finished product. Physical color samples can be provided upon request.

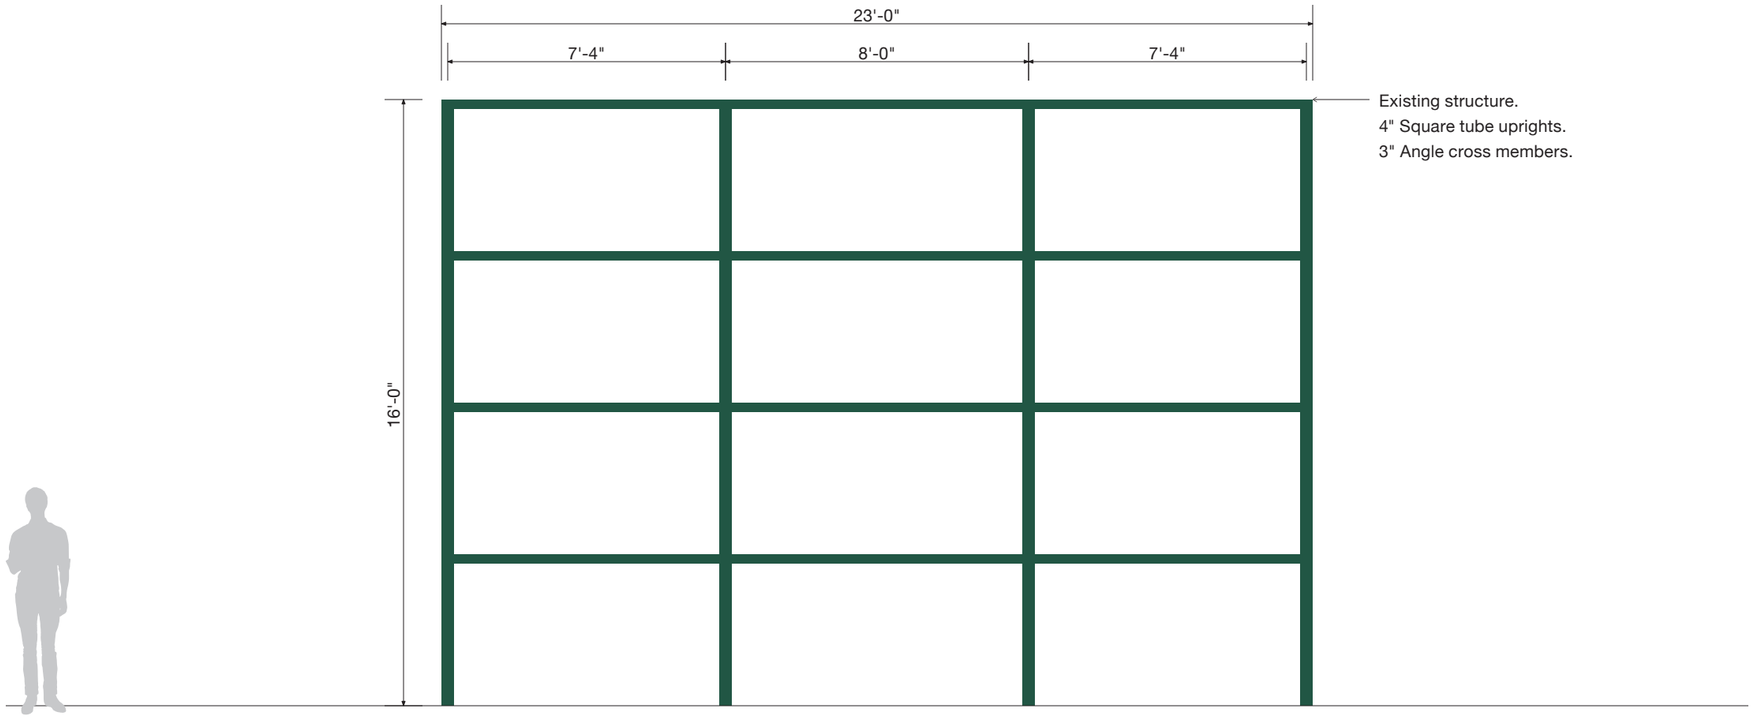



Existing
Scale: 1/8" = 1'

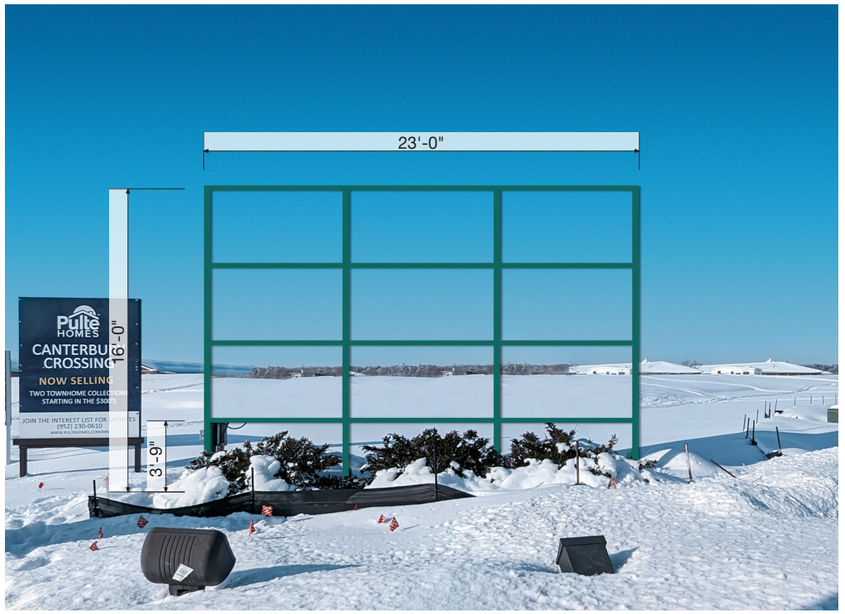

Updated
Scale: 1/8" = 1'

ALBRECHT SIGNS
DESIGN | FABRICATION | INSTALLATION | SERVICE

7775 Main St. N.E.,
Fridley, MN 55432
P: 763.754.2899 | F: 763.767.7316
www.AlbrechtSignCompany.com

Client:
Canterbury Park

Client Address:
1100 Canterbury Rd,
Shakopee, MN 55379

Start Date: 1/10/2023
Last Revision Date: N/A
Job Number: N/A
Drawing Revision: N/A
Sales Representative: SB
Designer: RD

Revision	Update
01	
02	
03	
04	
05	
06	
07	
08	
09	

Customer Signature of Approval

LED Module	Power Supply
Type	Type
Units	Units

UL LISTED

This sign is intended to be installed in accordance with the requirements of Article 600 of the National Electrical Code and/or other applicable local codes. This includes proper grounding and bonding of the sign. The location of the disconnect switch after installation shall comply with Article 600.6(A)(1) of the National Electrical Code.

Copyright 2023, by Albrecht Sign Company, Inc. All designs presented are the sole property of Albrecht Sign Company Inc., and may not be reproduced in part or whole without written permission from Albrecht Sign Company Inc. Photo renderings are not to scale. Colors in this drawing are for representation purposes only and may differ from finished product. Physical color samples can be provided upon request.





Option 1
Scale: 3/16" = 1'

ALBRECHT SIGNS

DESIGN | FABRICATION | INSTALLATION | SERVICE

7775 Main St. N.E.,
Fridley, MN 55432
P: 763.754.2899 | F: 763.767.7316
www.AlbrechtSignCompany.com

Client:
Canterbury Park

Client Address:
1100 Canterbury Rd,
Shakopee, MN 55379

Start Date: 1/10/2023
Last Revision Date: N/A
Job Number: N/A
Drawing Revision: N/A
Sales Representative: SB
Designer: RD

Revision	Update
01	
02	
03	
04	
05	
06	
07	
08	
09	


Customer Signature of Approval

LED Module	Power Supply
Type	Type
Units	Units


UL LISTED

This sign is intended to be installed in accordance with the requirements of Article 600 of the National Electrical Code and/or other applicable local codes. This includes proper grounding and bonding of the sign. The location of the disconnect switch after installation shall comply with Article 600.6(A)(1) of the National Electrical Code.

Copyright 2023, by Albrecht Sign Company, Inc. All designs presented are the sole property of Albrecht Sign Company Inc., and may not be reproduced in part or whole without written permission from Albrecht Sign Company Inc. Photo renderings are not to scale. Colors in this drawing are for representation purposes only and may differ from finished product. Physical color samples can be provided upon request.

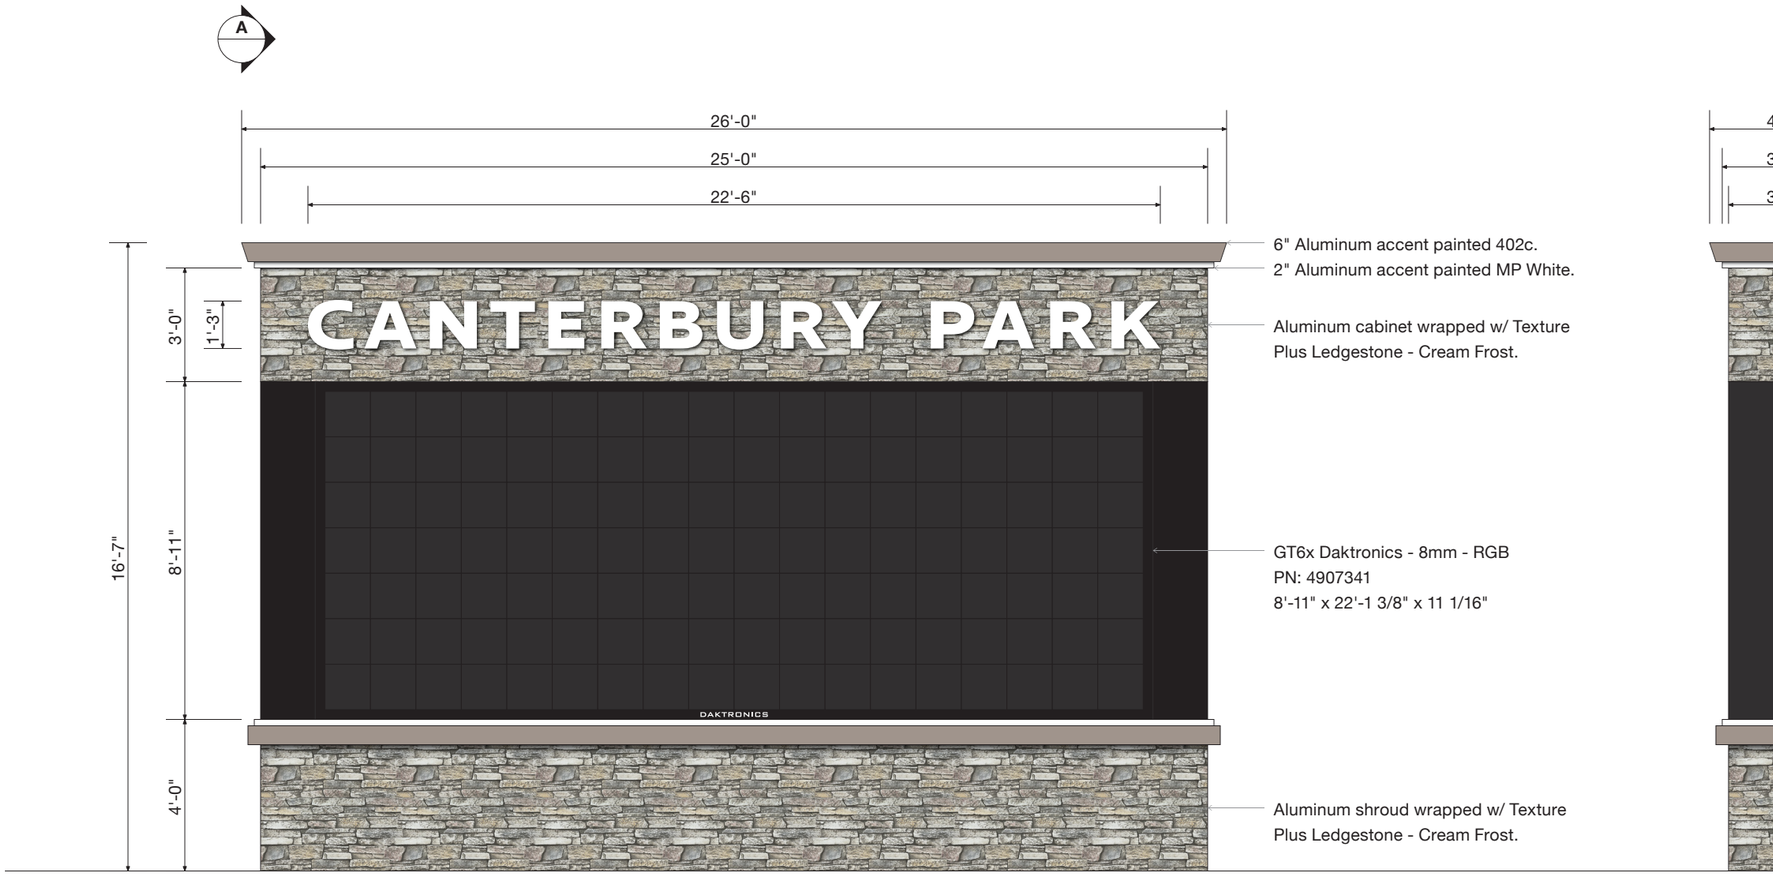

Face View
Scale: 1/4" = 1'

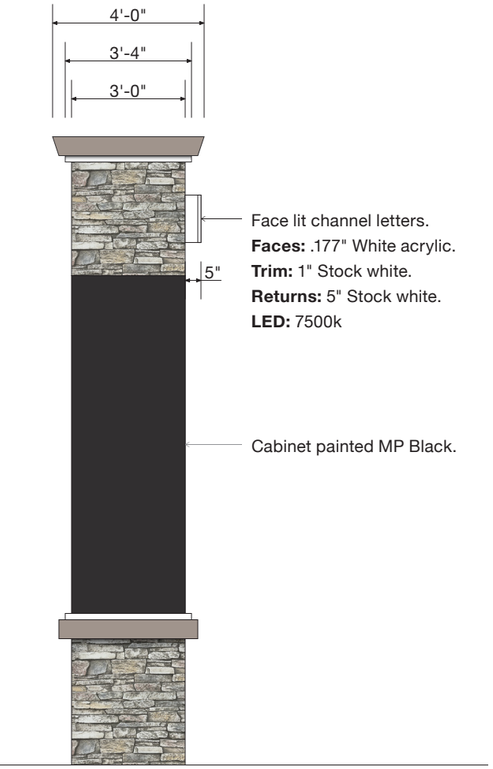

A **End View**
Scale: 1/4" = 1'

Color:	**White**	**Black**	**402 C**	**N/A**	**N/A**	**N/A**	**N/A**	**ST-100: Option 1**	
Paint Finish:	MP White	MP Black	402 C	N/A	N/A	N/A	N/A	Monument	
Vinyl:	N/A	N/A	N/A	N/A	N/A	N/A	N/A	Quantity: 1	Square Ft: 298
Digital Print:	N/A	N/A	N/A	N/A	N/A	N/A	N/A	Single Face: ■	Illuminated: ■
Other:	N/A	N/A	N/A	N/A	N/A	N/A	N/A	Double Face: □	Non-Illuminated: □

ALBRECHT SIGNS

DESIGN | FABRICATION | INSTALLATION | SERVICE

7775 Main St. N.E.,
Fridley, MN 55432
P: 763.754.2899 | F: 763.767.7316
www.AlbrechtSignCompany.com

Client:
Canterbury Park

Client Address:
1100 Canterbury Rd,
Shakopee, MN 55379

Start Date: 1/10/2023
Last Revision Date: N/A
Job Number: N/A
Drawing Revision: N/A
Sales Representative: SB
Designer: RD

Revision	Update
01	
02	
03	
04	
05	
06	
07	
08	
09	

Customer Signature of Approval

LED Module	Power Supply
Type	Type
Units	Units

UL LISTED

This sign is intended to be installed in accordance with the requirements of Article 600 of the National Electrical Code and/or other applicable local codes. This includes proper grounding and bonding of the sign. The location of the disconnect switch after installation shall comply with Article 600.6(A)(1) of the National Electrical Code.

Copyright 2023, by Albrecht Sign Company, Inc. All designs presented are the sole property of Albrecht Sign Company Inc., and may not be reproduced in part or whole without written permission from Albrecht Sign Company Inc. Photo renderings are not to scale. Colors in this drawing are for representation purposes only and may differ from finished product. Physical color samples can be provided upon request.





Option 2
Scale: 3/16" = 1'

ALBRECHT SIGNS

DESIGN | FABRICATION | INSTALLATION | SERVICE

7775 Main St. N.E.,
Fridley, MN 55432
P: 763.754.2899 | F: 763.767.7316
www.AlbrechtSignCompany.com

Client:
Canterbury Park

Client Address:
1100 Canterbury Rd,
Shakopee, MN 55379

Start Date: 1/10/2023
Last Revision Date: N/A
Job Number: N/A
Drawing Revision: N/A
Sales Representative: SB
Designer: RD

Revision	Update
01	
02	
03	
04	
05	
06	
07	
08	
09	


Customer Signature of Approval

LED Module	Power Supply
Type	Type
Units	Units

UL LISTED

This sign is intended to be installed in accordance with the requirements of Article 600 of the National Electrical Code and/or other applicable local codes. This includes proper grounding and bonding of the sign. The location of the disconnect switch after installation shall comply with Article 600.6(A)(1) of the National Electrical Code.

Copyright 2023, by Albrecht Sign Company, Inc. All designs presented are the sole property of Albrecht Sign Company Inc., and may not be reproduced in part or whole without written permission from Albrecht Sign Company Inc. Photo renderings are not to scale. Colors in this drawing are for representation purposes only and may differ from finished product. Physical color samples can be provided upon request.

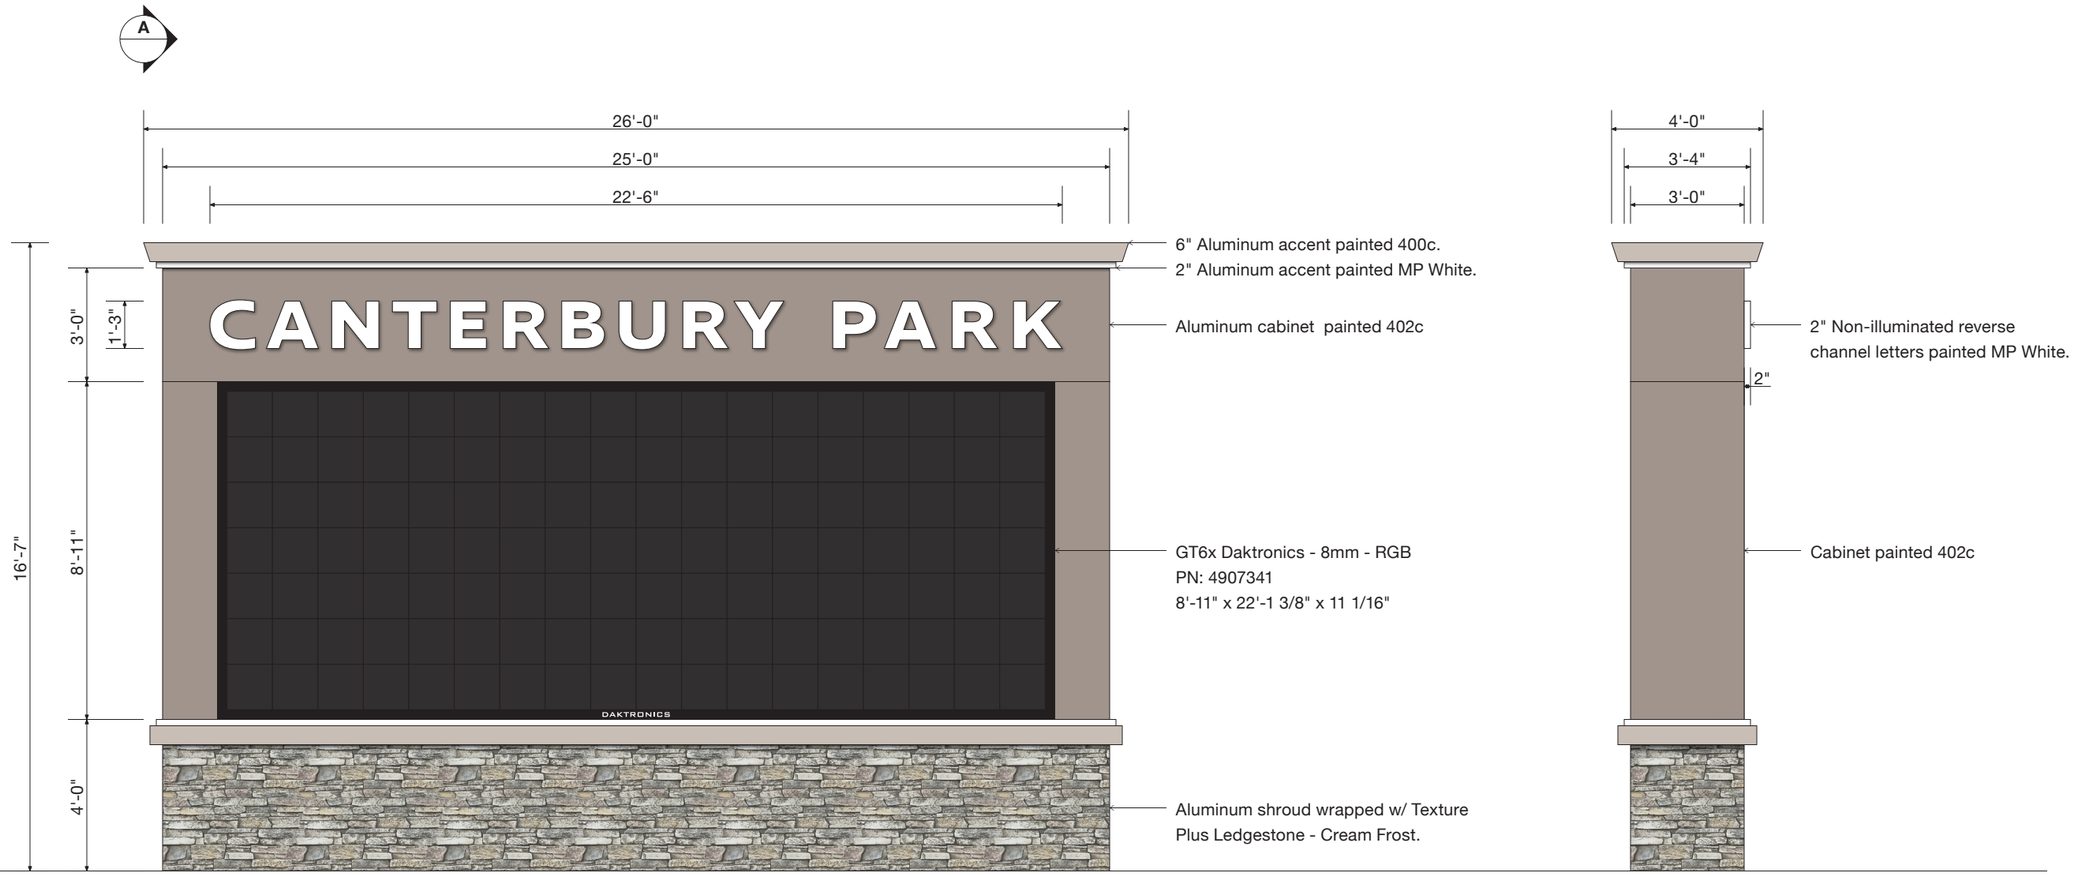

Face View
Scale: 1/4" = 1'

A End View
Scale: 1/4" = 1'

Color:	White	400 C	402 C	N/A	N/A	N/A	N/A
Paint Finish:	N/A	400 C	402 C	N/A	N/A	N/A	N/A
Vinyl:	N/A	N/A	N/A	N/A	N/A	N/A	N/A
Digital Print:	N/A	N/A	N/A	N/A	N/A	N/A	N/A
Other:	N/A	N/A	N/A	N/A	N/A	N/A	N/A

ST-100: Option 2			
Monument			
Quantity:	1	Square Ft:	298
Single Face:	■	Illuminated:	■
Double Face:	□	Non-Illuminated:	□

DESIGN | FABRICATION | INSTALLATION | SERVICE

7775 Main St. N.E.,
Fridley, MN 55432
P: 763.754.2899 | F: 763.767.7316
www.AlbrechtSignCompany.com

Client:
Canterbury Park

Client Address:
1100 Canterbury Rd,
Shakopee, MN 55379

Start Date: 1/10/2023
Last Revision Date: N/A
Job Number: N/A
Drawing Revision: N/A
Sales Representative: SB
Designer: RD

Revision	Update
01	
02	
03	
04	
05	
06	
07	
08	
09	

Customer Signature of Approval

LED Module	Power Supply
Type	Type
Units	Units


UL LISTED

This sign is intended to be installed in accordance with the requirements of Article 600 of the National Electrical Code and/or other applicable local codes. This includes proper grounding and bonding of the sign. The location of the disconnect switch after installation shall comply with Article 600.6(A)(1) of the National Electrical Code.

Copyright 2023, by Albrecht Sign Company, Inc. All designs presented are the sole property of Albrecht Sign Company Inc., and may not be reproduced in part or whole without written permission from Albrecht Sign Company Inc. Photo renderings are not to scale. Colors in this drawing are for representation purposes only and may differ from finished product. Physical color samples can be provided upon request.

Architectural Drawing:

Fence Wrap

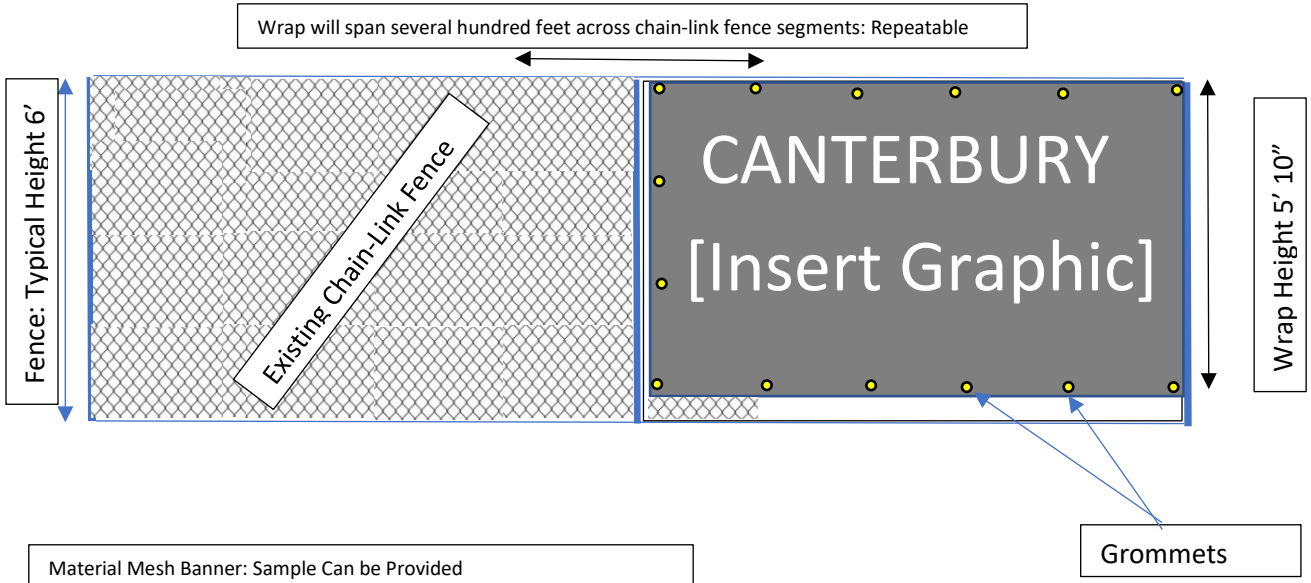

Material Mesh Banner: Sample Can be Provided

Viewing Distance: 36 ft

Finishing: Reenforced heat seam edges with grommets around all four sides approx. every 2 ft

Repeatable Artwork/Graphics

White on inside face and Black background (mesh) on front face to street

Grommets tied to fence with zip ties (black)

Graphics should last 2-4 years with minimal fading