


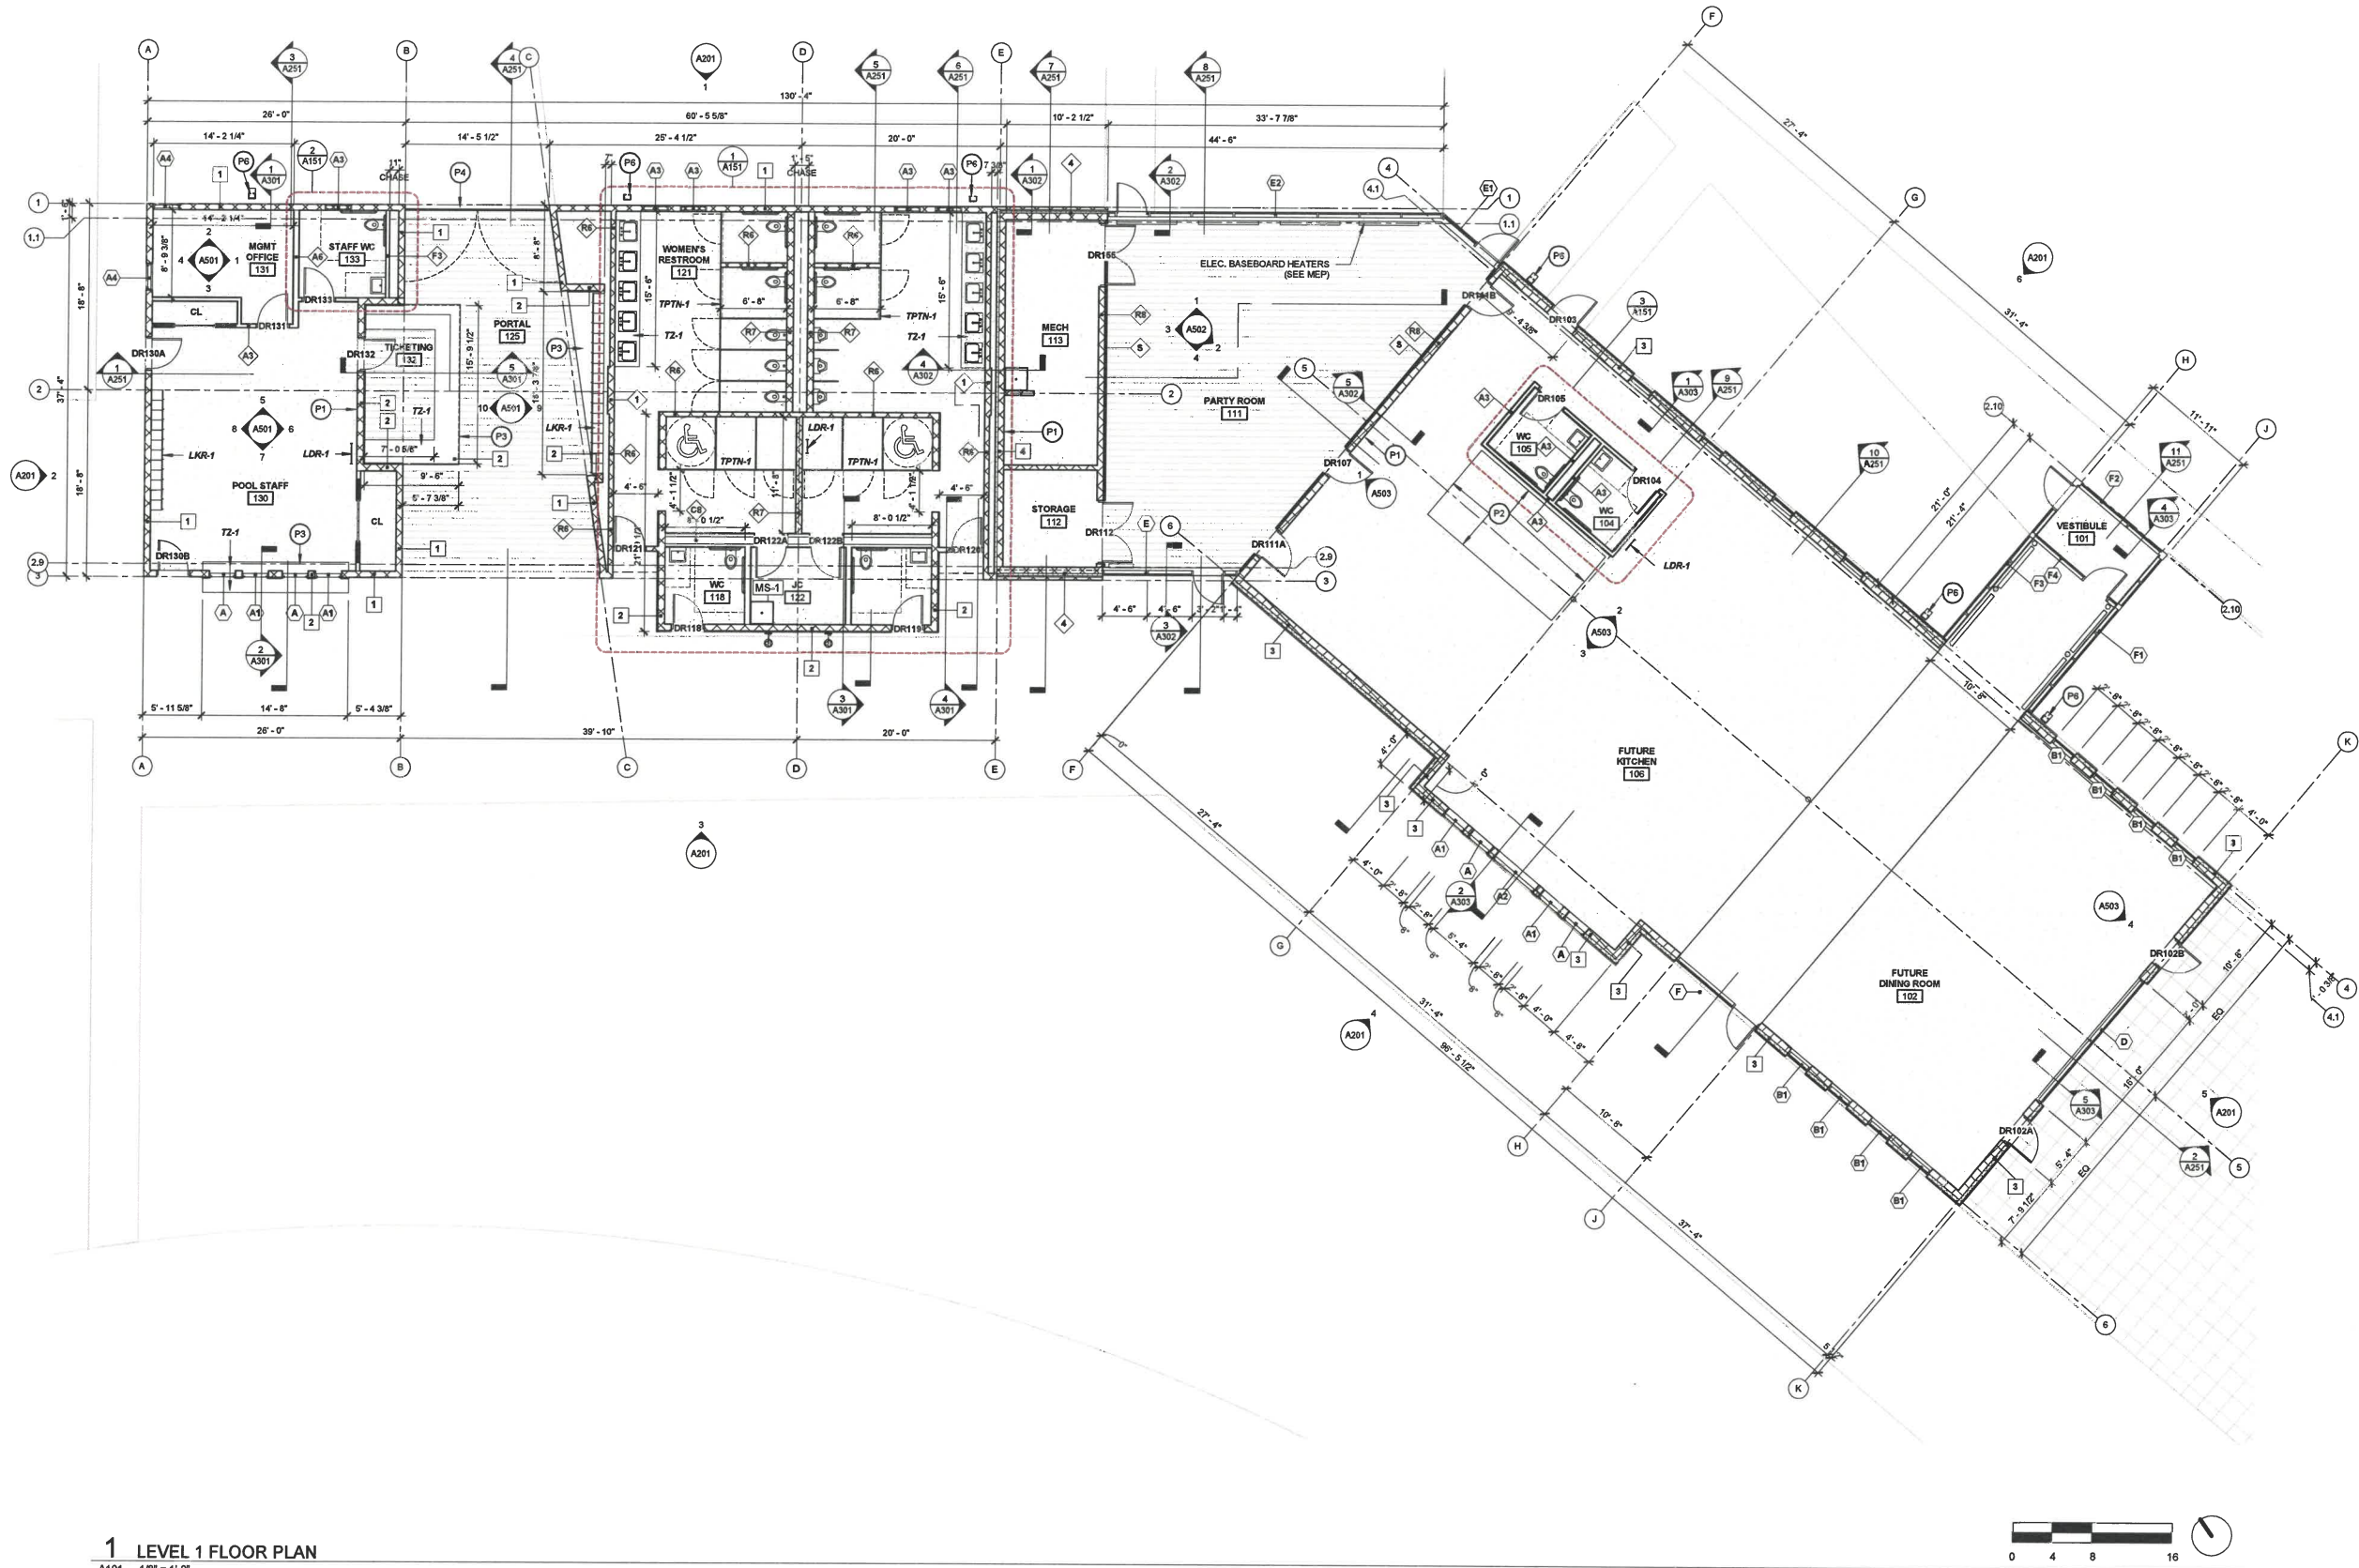

- GENERAL FLOOR PLAN NOTES**
- STRUCTURE SHOWN IN THE ARCHITECTURAL DRAWINGS ARE FOR REFERENCE ONLY. SEE STRUCTURAL DOCUMENTS FOR COMPLETE STRUCTURAL DESIGN.
 - MEP SYSTEMS AND ELEMENTS SHOWN IN THE ARCHITECTURAL DRAWINGS ARE FOR REFERENCE ONLY. SEE MEP DOCUMENTS FOR COMPLETE MEP DESIGNS.
 - SITE WATER SPICKETS TO BE LOCATED AROUND THE BUILDING EXTERIOR. 8 IN TOTAL U.N.O.
 - HM SOLID CORE DOORS - TYPICAL IN ALL LOCATIONS OTHER THAN RESTROOMS, OFFICES, AND IN STOREFRONT SYSTEMS. SOLID CORE WOOD DOORS FOR ALL RESTROOMS AND OFFICES. U.N.O. GLASS PANEL DOORS IN STOREFRONT SYSTEMS. U.N.O.

- FLOOR PLAN KEYNOTES**
- (P1) ELECTRICAL PANEL (SEE ELECTRICAL)
 - (P2) RECESSED CONCRETE SLAB (SEE STRUCTURAL)
 - (P3) MILLWORK ITEM (SEE MILLWORK DRAWINGS)
 - (P4) MESH METAL FENCE (SEE LANDSCAPE)
 - (P5) STRUCTURAL STEEL COLUMN (SEE STRUCTURAL)
 - (P6) EXTERIOR DOWNSPOUT
 - (C1) NOTE HERE
 - (C1) NOTE HERE
 - (C1) NOTE HERE
 - (C1) NOTE HERE
 - (C1) NOTE HERE
 - (C1) NOTE HERE

1 LEVEL 1 FLOOR PLAN
A101 1/8" = 1'-0"



Architecture and Interiors

MSRDesign

510 Marquette Avenue South, Suite 200
Minneapolis, MN 55402 | 612.375.0336

Project No: 2021007SAN

SANDVENTURE
1101 ADAMS ST. S
SHAKOPEE, MN 55379

I hereby certify that this plan, specification or report was prepared by me or under my direct supervision and that I am a duly Licensed Architect under the Laws of the State of Minnesota.

Architect Seal

Signature _____
Print Name _____
Date _____ License No. _____

ISSUE / REVISION
Mark Date Description

NOT FOR CONSTRUCTION
DESIGN DEVELOPMENT SET

LEVEL ONE

A101