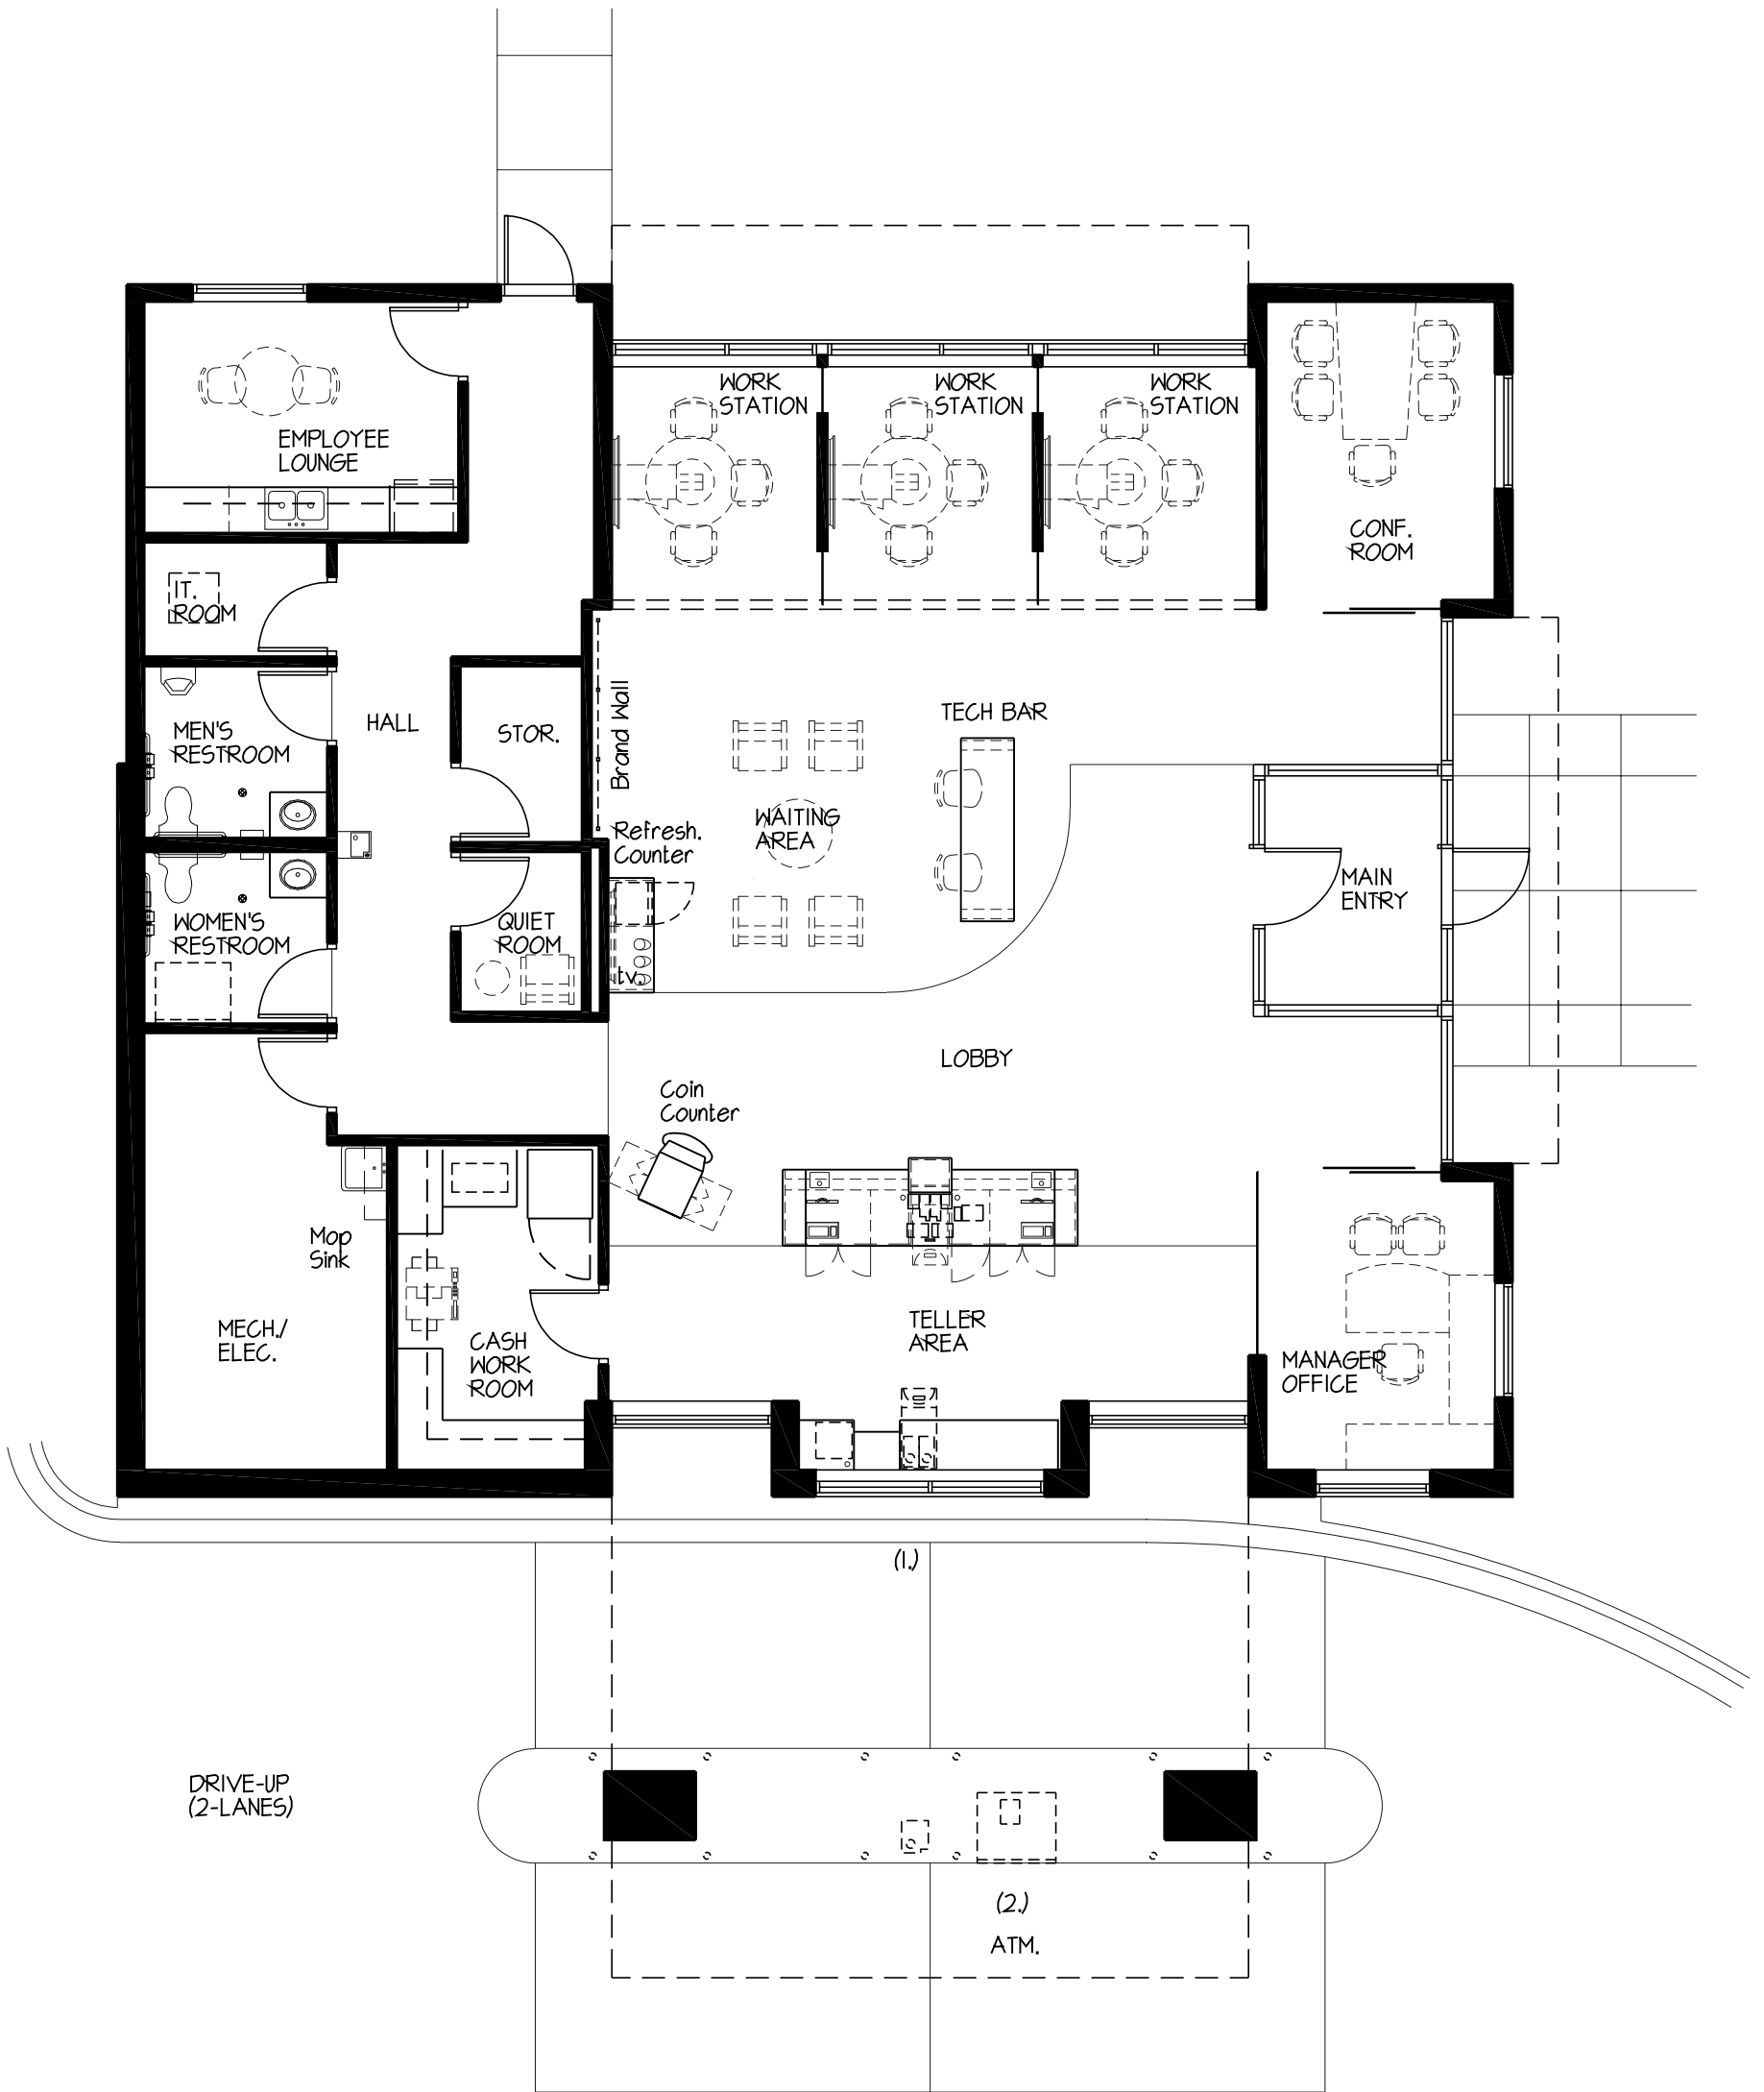


FLOOR PLAN

1/8"=1'-0"

(3,040 SF.)

SHEET:

A2.1

PROJECT #: 201103
DATE: 5-5-23

AFFINITY PLUS FEDERAL CREDIT UNION
NEW BUILDING
SHAKOPEE, MINNESOTA

1010 Mainstreet, Suite 100
Hopkins, MN. 55343
Tel: 952.278.8880

HTG
architects
www.htg-architects.com