


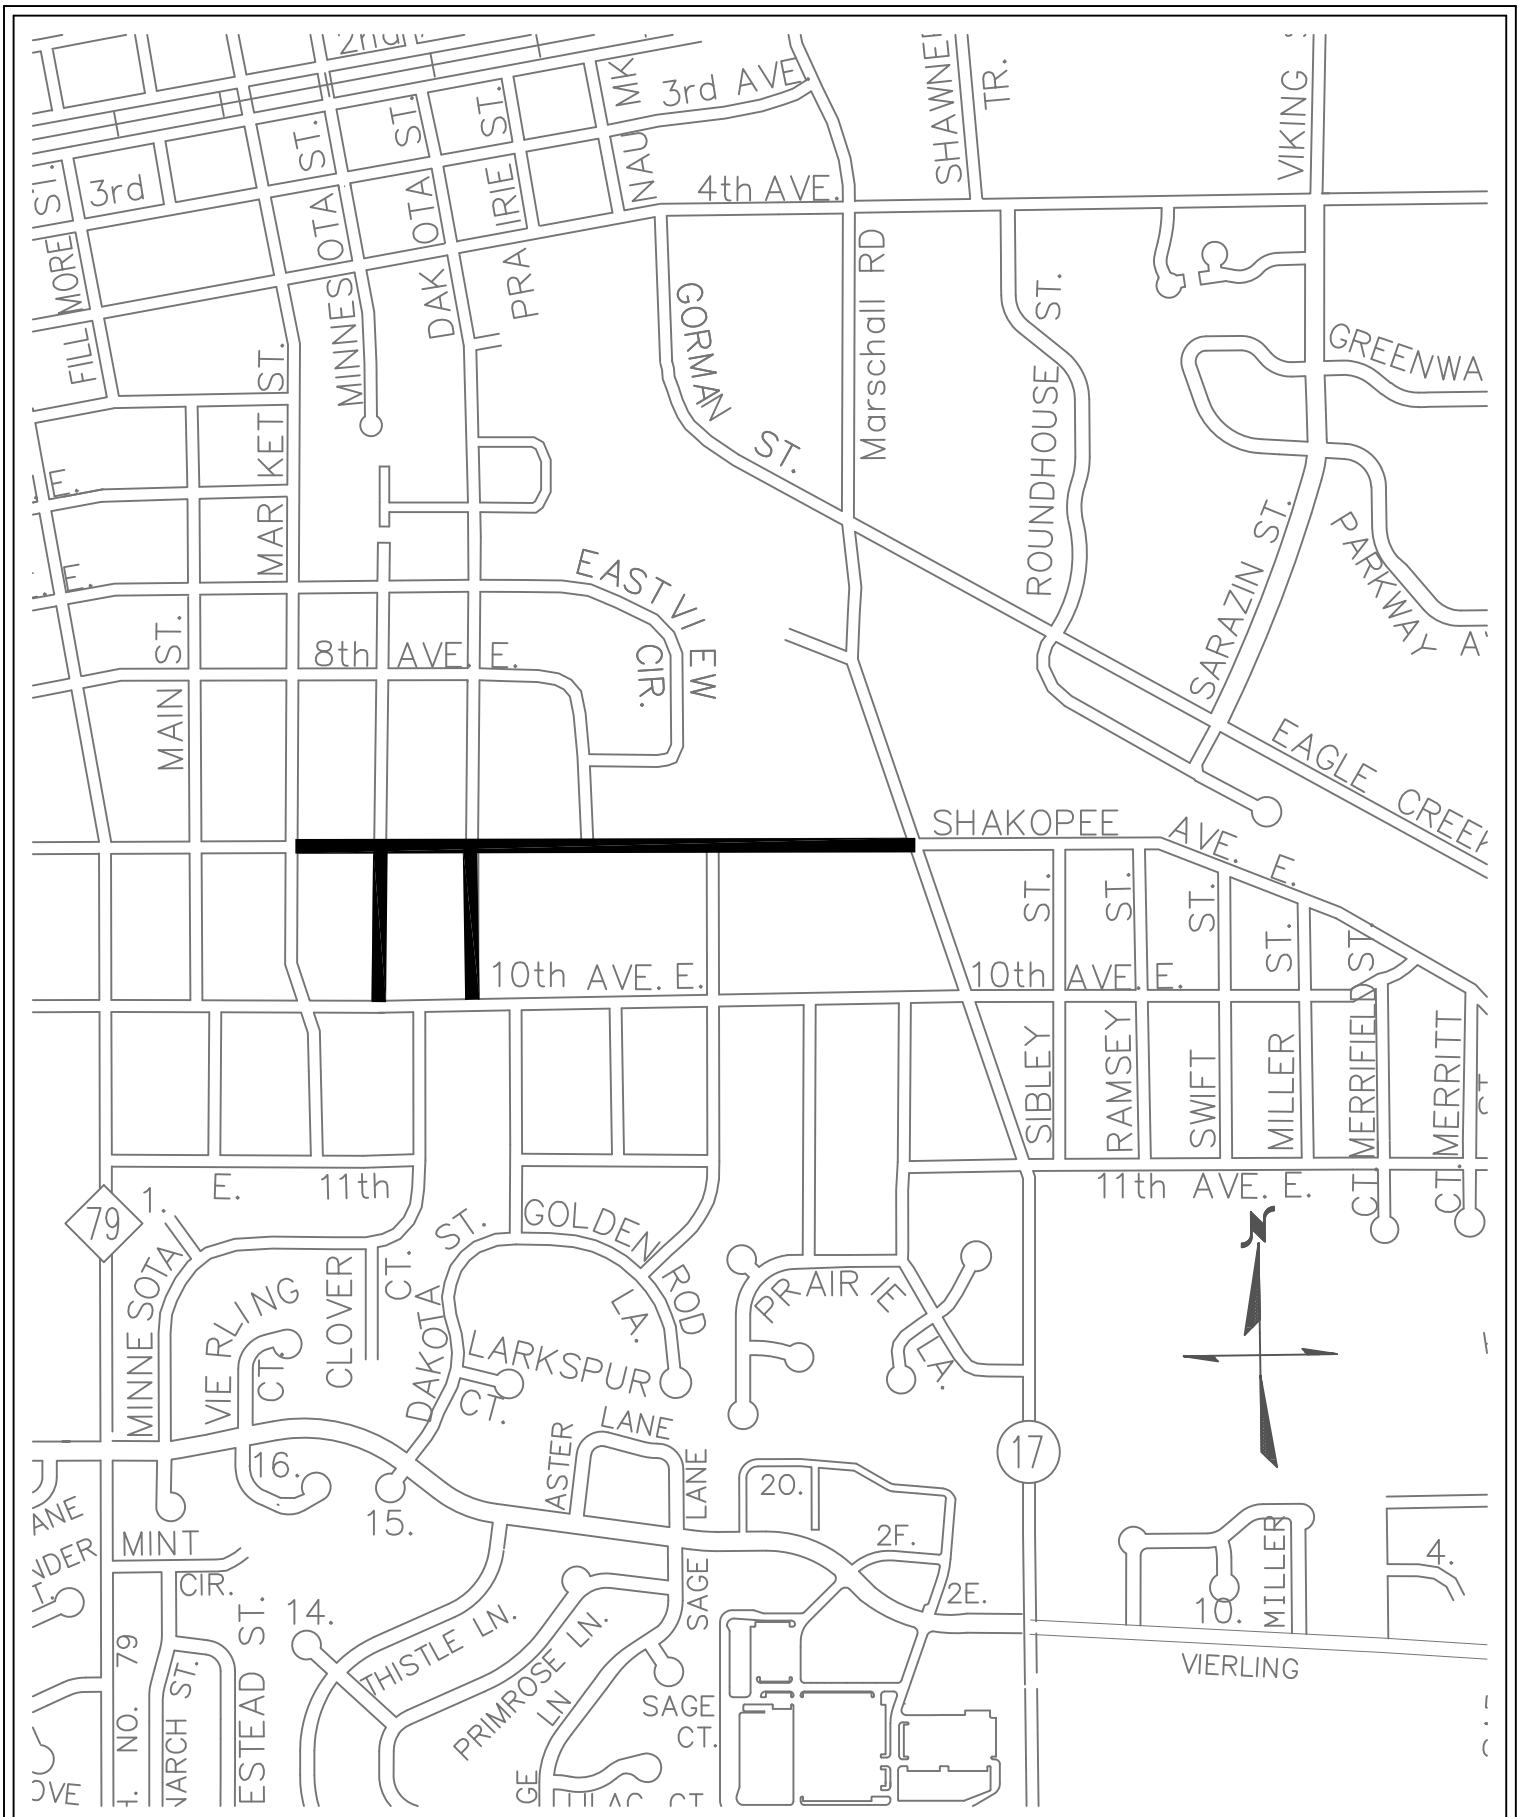

2018 STREET RECONSTRUCTION

PROJECT LOCATION

DATE: JAN 2018
 DRAWN BY: AIE
 SHAKOPEE ENGINEERING DEPARTMENT



DRAWING NO:

6