

This document, together with the concepts and designs presented herein, as an instrument of service, is intended only for the specific purpose and client for which it was prepared. Reuse of and improper reliance on this document without written authorization and adaptation by Kimley-Horn and Associates, Inc. shall be without liability to Kimley-Horn and Associates, Inc.

LEGEND



PROPOSED EDGE OF PAVEMENT
PROPOSED STANDARD DUTY ASPHALT

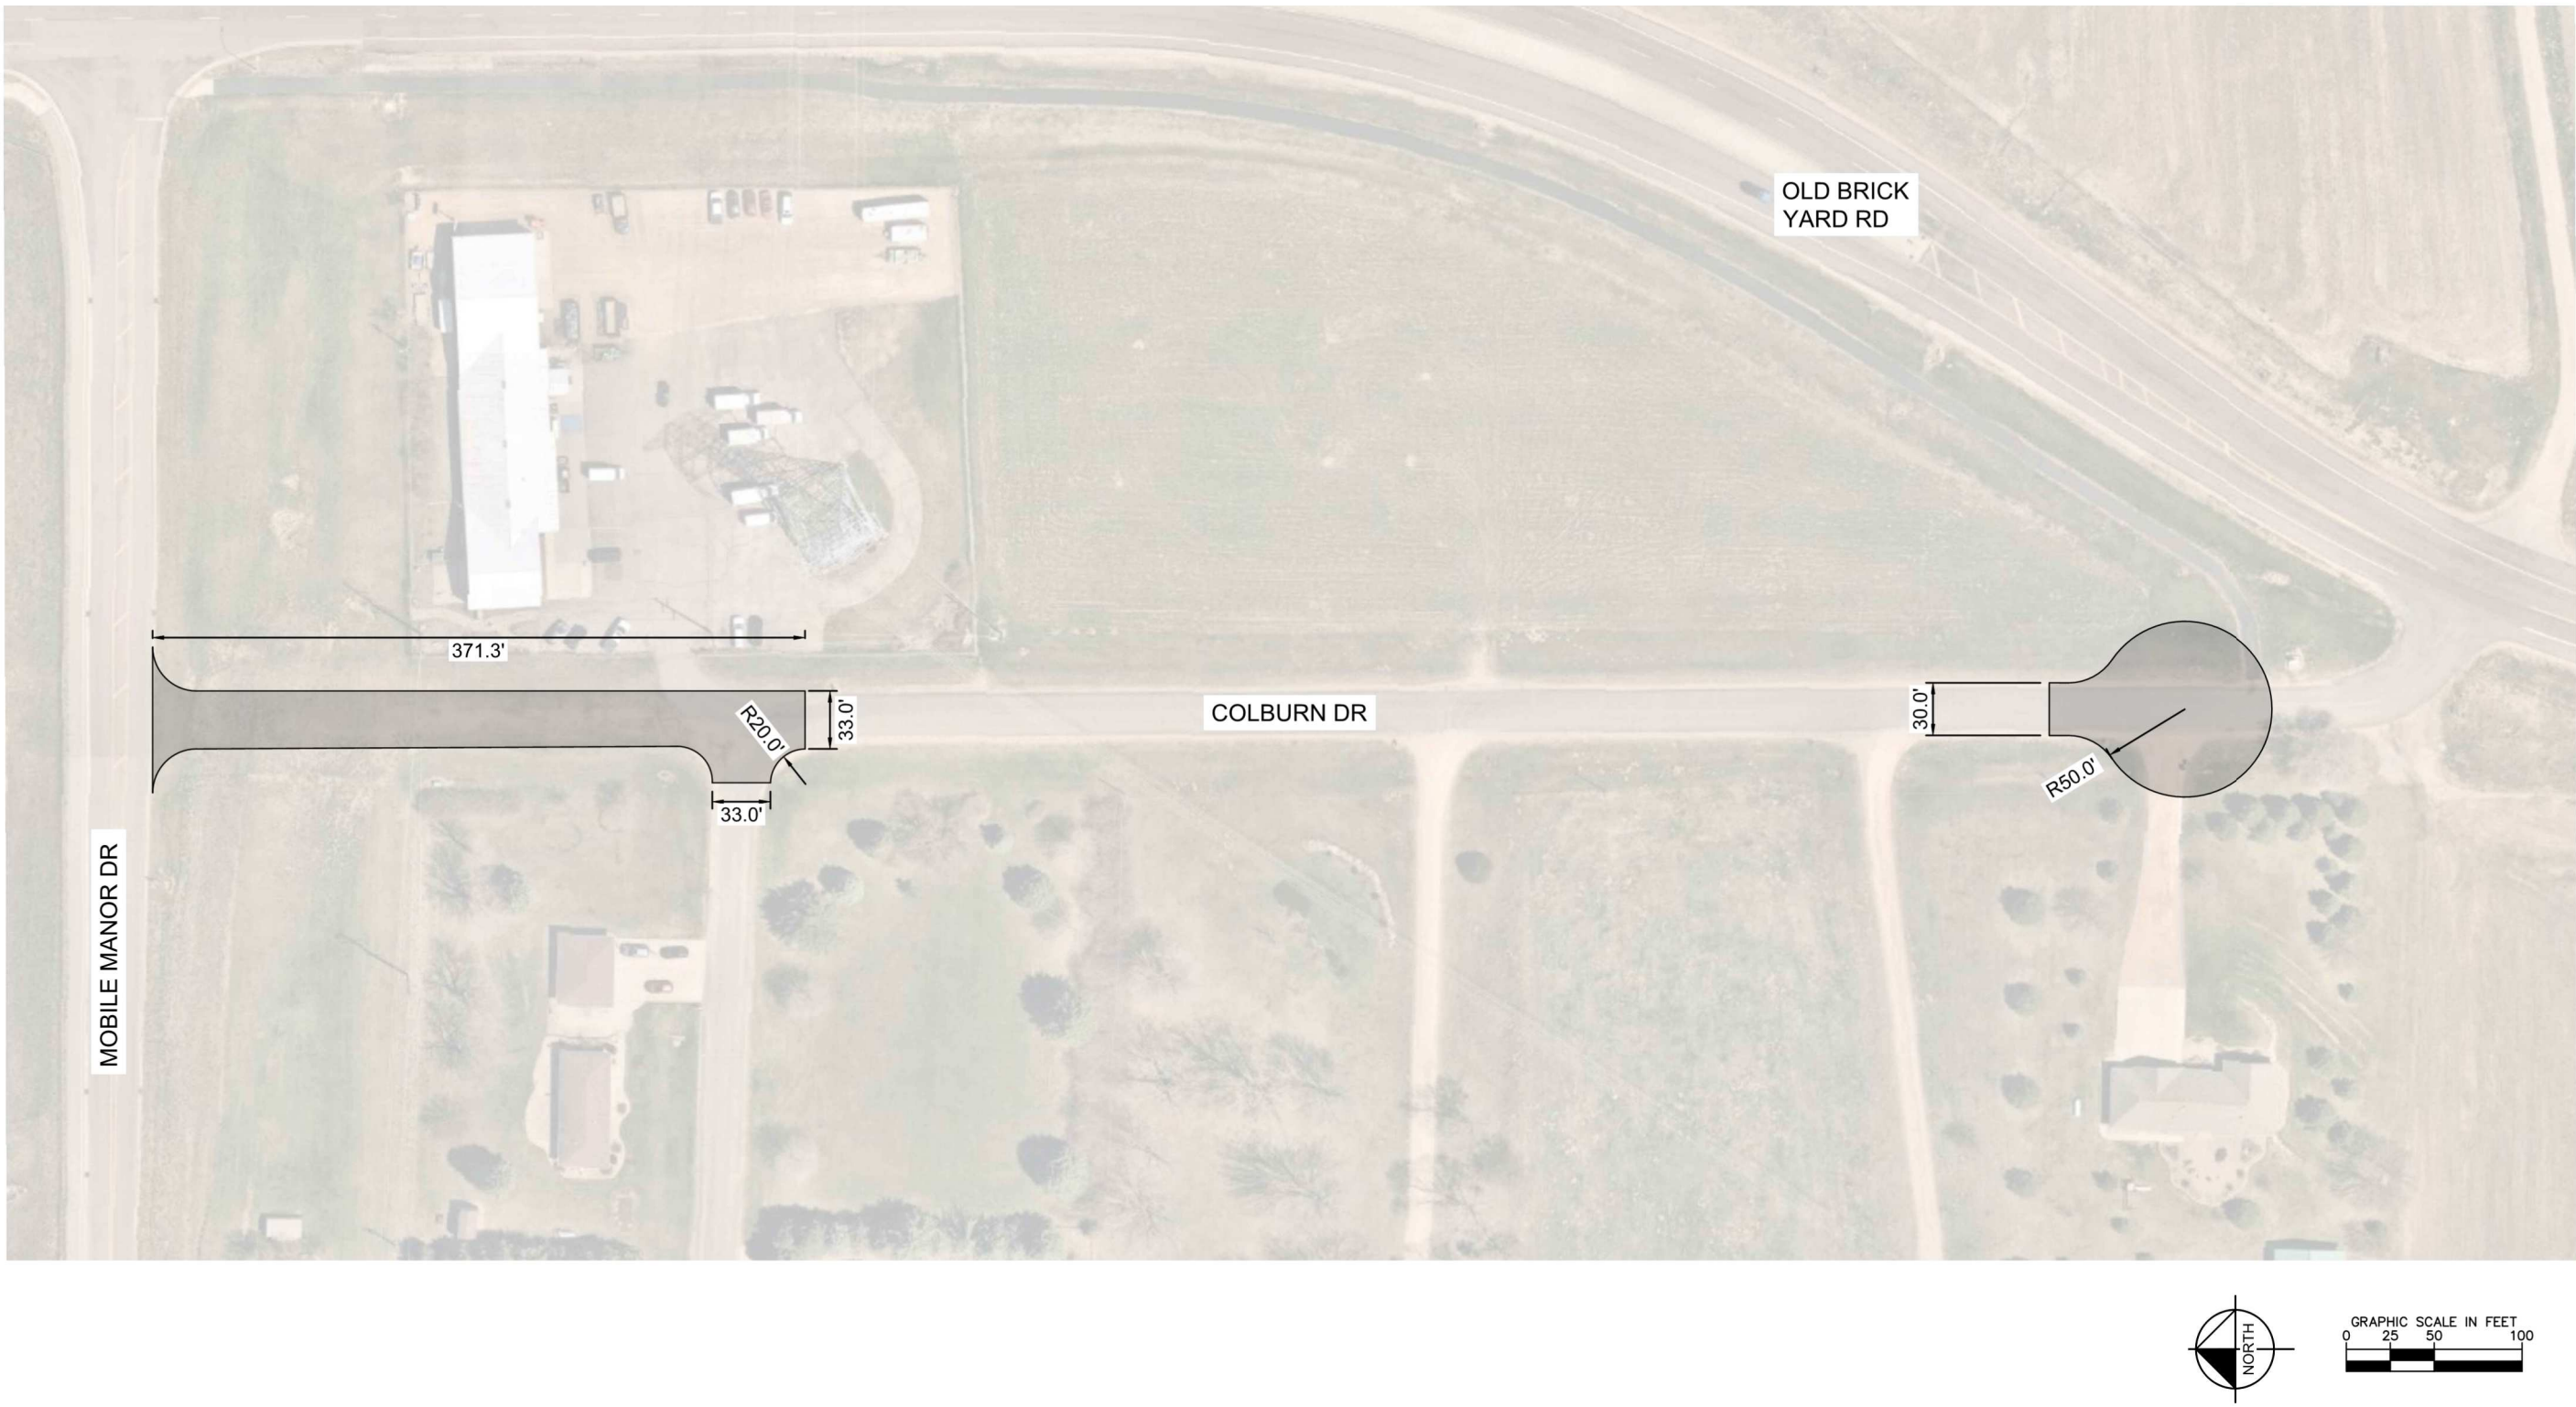


EXHIBIT - NOT FOR CONSTRUCTION

**COLBURN DRIVE
EXHIBIT**

Kimley»»Horn

© 2022 KIMLEY-HORN AND ASSOCIATES, INC.
767 EUSTIS STREET, SUITE 100, ST. PAUL, MN 55114
PHONE: 651-645-4197

WWW.KIMLEY-HORN.COM

No	REVISIONS	DATE	BY
----	-----------	------	----

REVISIONS

DATE _____

3Y