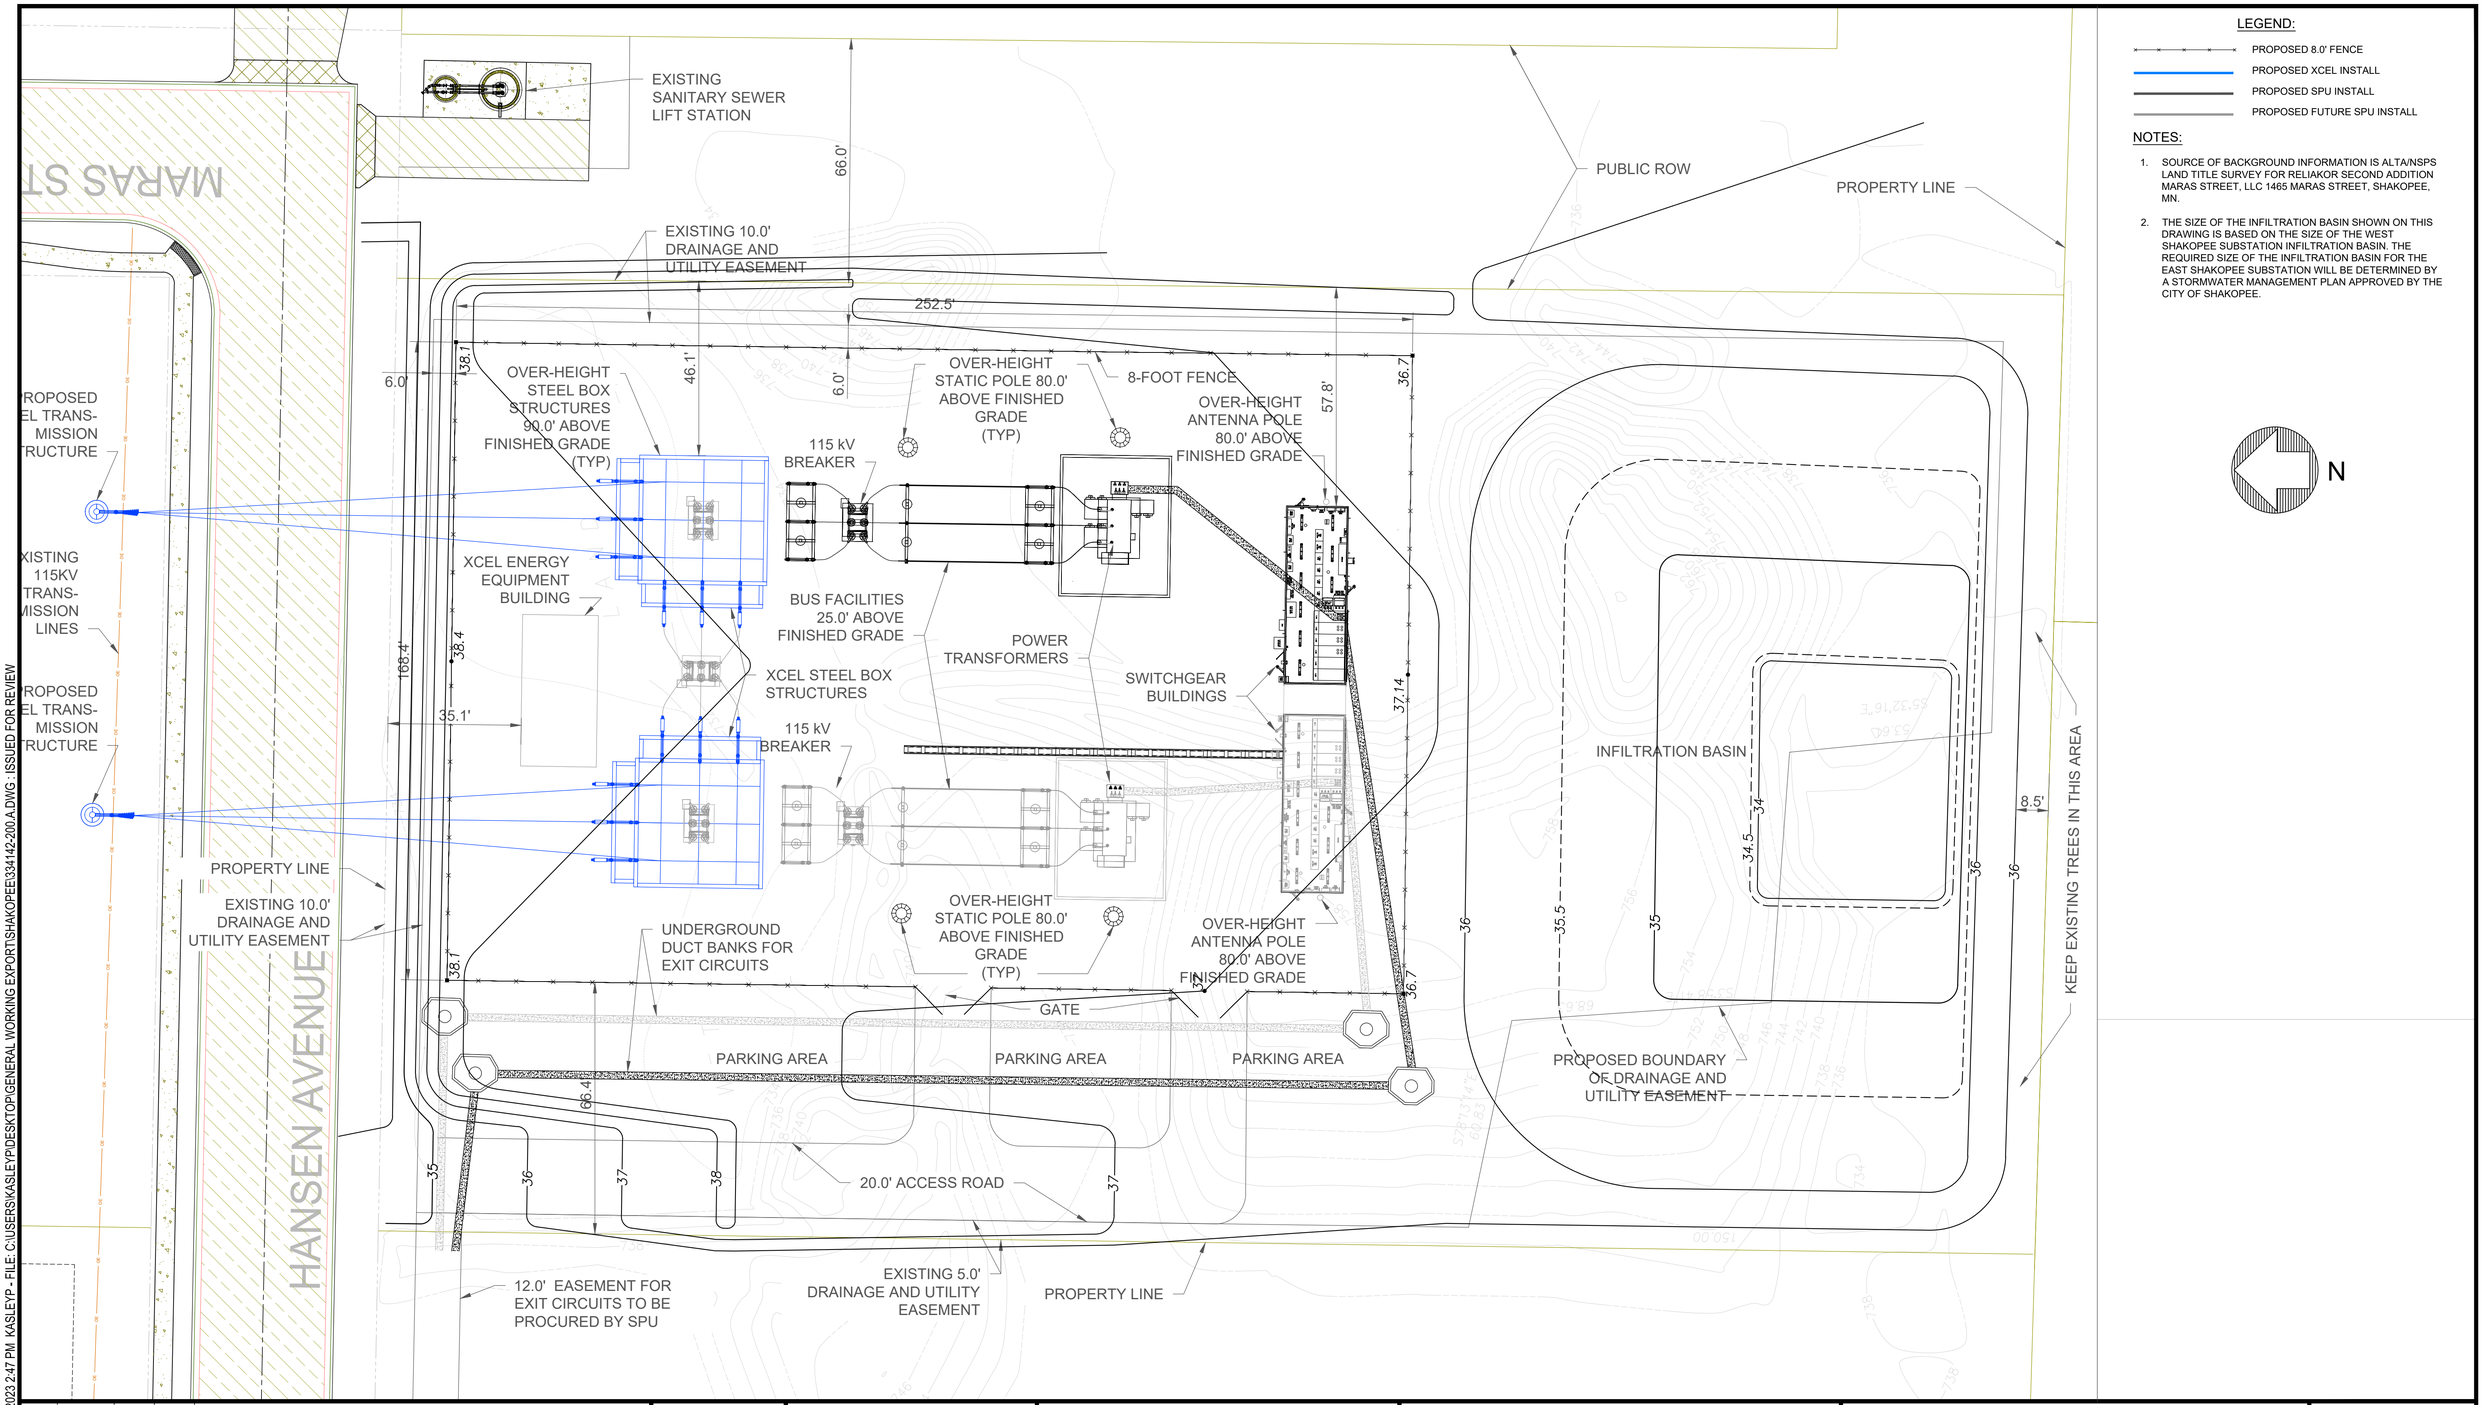


LEGEND:

- PROPOSED 8.0' FENCE
- PROPOSED XCEL INSTALL
- PROPOSED SPU INSTALL
- PROPOSED FUTURE SPU INSTALL

NOTES:

1. SOURCE OF BACKGROUND INFORMATION IS ALTA/NSPS LAND TITLE SURVEY FOR RELIAKOR SECOND ADDITION MARAS STREET, LLC 1465 MARAS STREET, SHAKOPEE, MN.
2. THE SIZE OF THE INFILTRATION BASIN SHOWN ON THIS DRAWING IS BASED ON THE SIZE OF THE WEST SHAKOPEE SUBSTATION INFILTRATION BASIN. THE REQUIRED SIZE OF THE INFILTRATION BASIN FOR THE EAST SHAKOPEE SUBSTATION WILL BE DETERMINED BY A STORMWATER MANAGEMENT PLAN APPROVED BY THE CITY OF SHAKOPEE.

N

REV	DATE	CHK'D	APP'D	REVISION DESCRIPTION
A	06-05-2023	TGP	KTF	FOR REVIEW

DESIGNED: KTF
DRAWN: CVT/PPZ

ISSUED FOR REVIEW

SCALE IN FEET: 20 0 40

Leidos Engineering
131 Saundersville Rd., Suite 300
Hendersonville, TN 37075
(615) 431-3200

SHAKOPEE PUBLIC UTILITIES
PROPOSED EAST SHAKOPEE SUBSTATION

GENERAL ARRANGEMENT

2023 07 28

PROJECT NUMBER: 334142
SHEET 1 OF: 1
DRAWING NUMBER: 334142-200.A

PLOT: KASLEYP - SAVED: 07/28/2023 2:47 PM KASLEYP - FILE: C:\USERS\KASLEY\PDESKTOP\GENERAL WORKING EXPORT\SHAKOPEE334142-200.A.DWG - ISSUED FOR REVIEW

COPYRIGHT 2020 , LEIDOS ENGINEERING. ALL RIGHTS RESERVED