


option a - sloped parapet at entrances

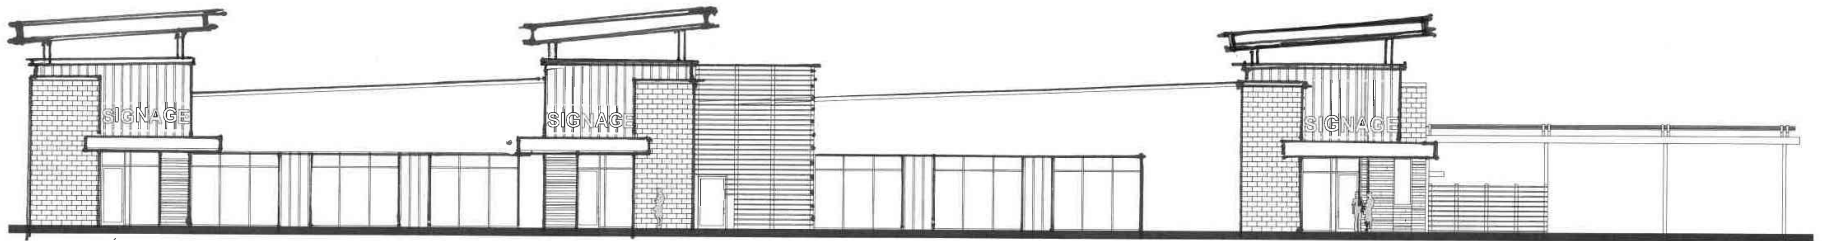

option b - level parapet at entrances