



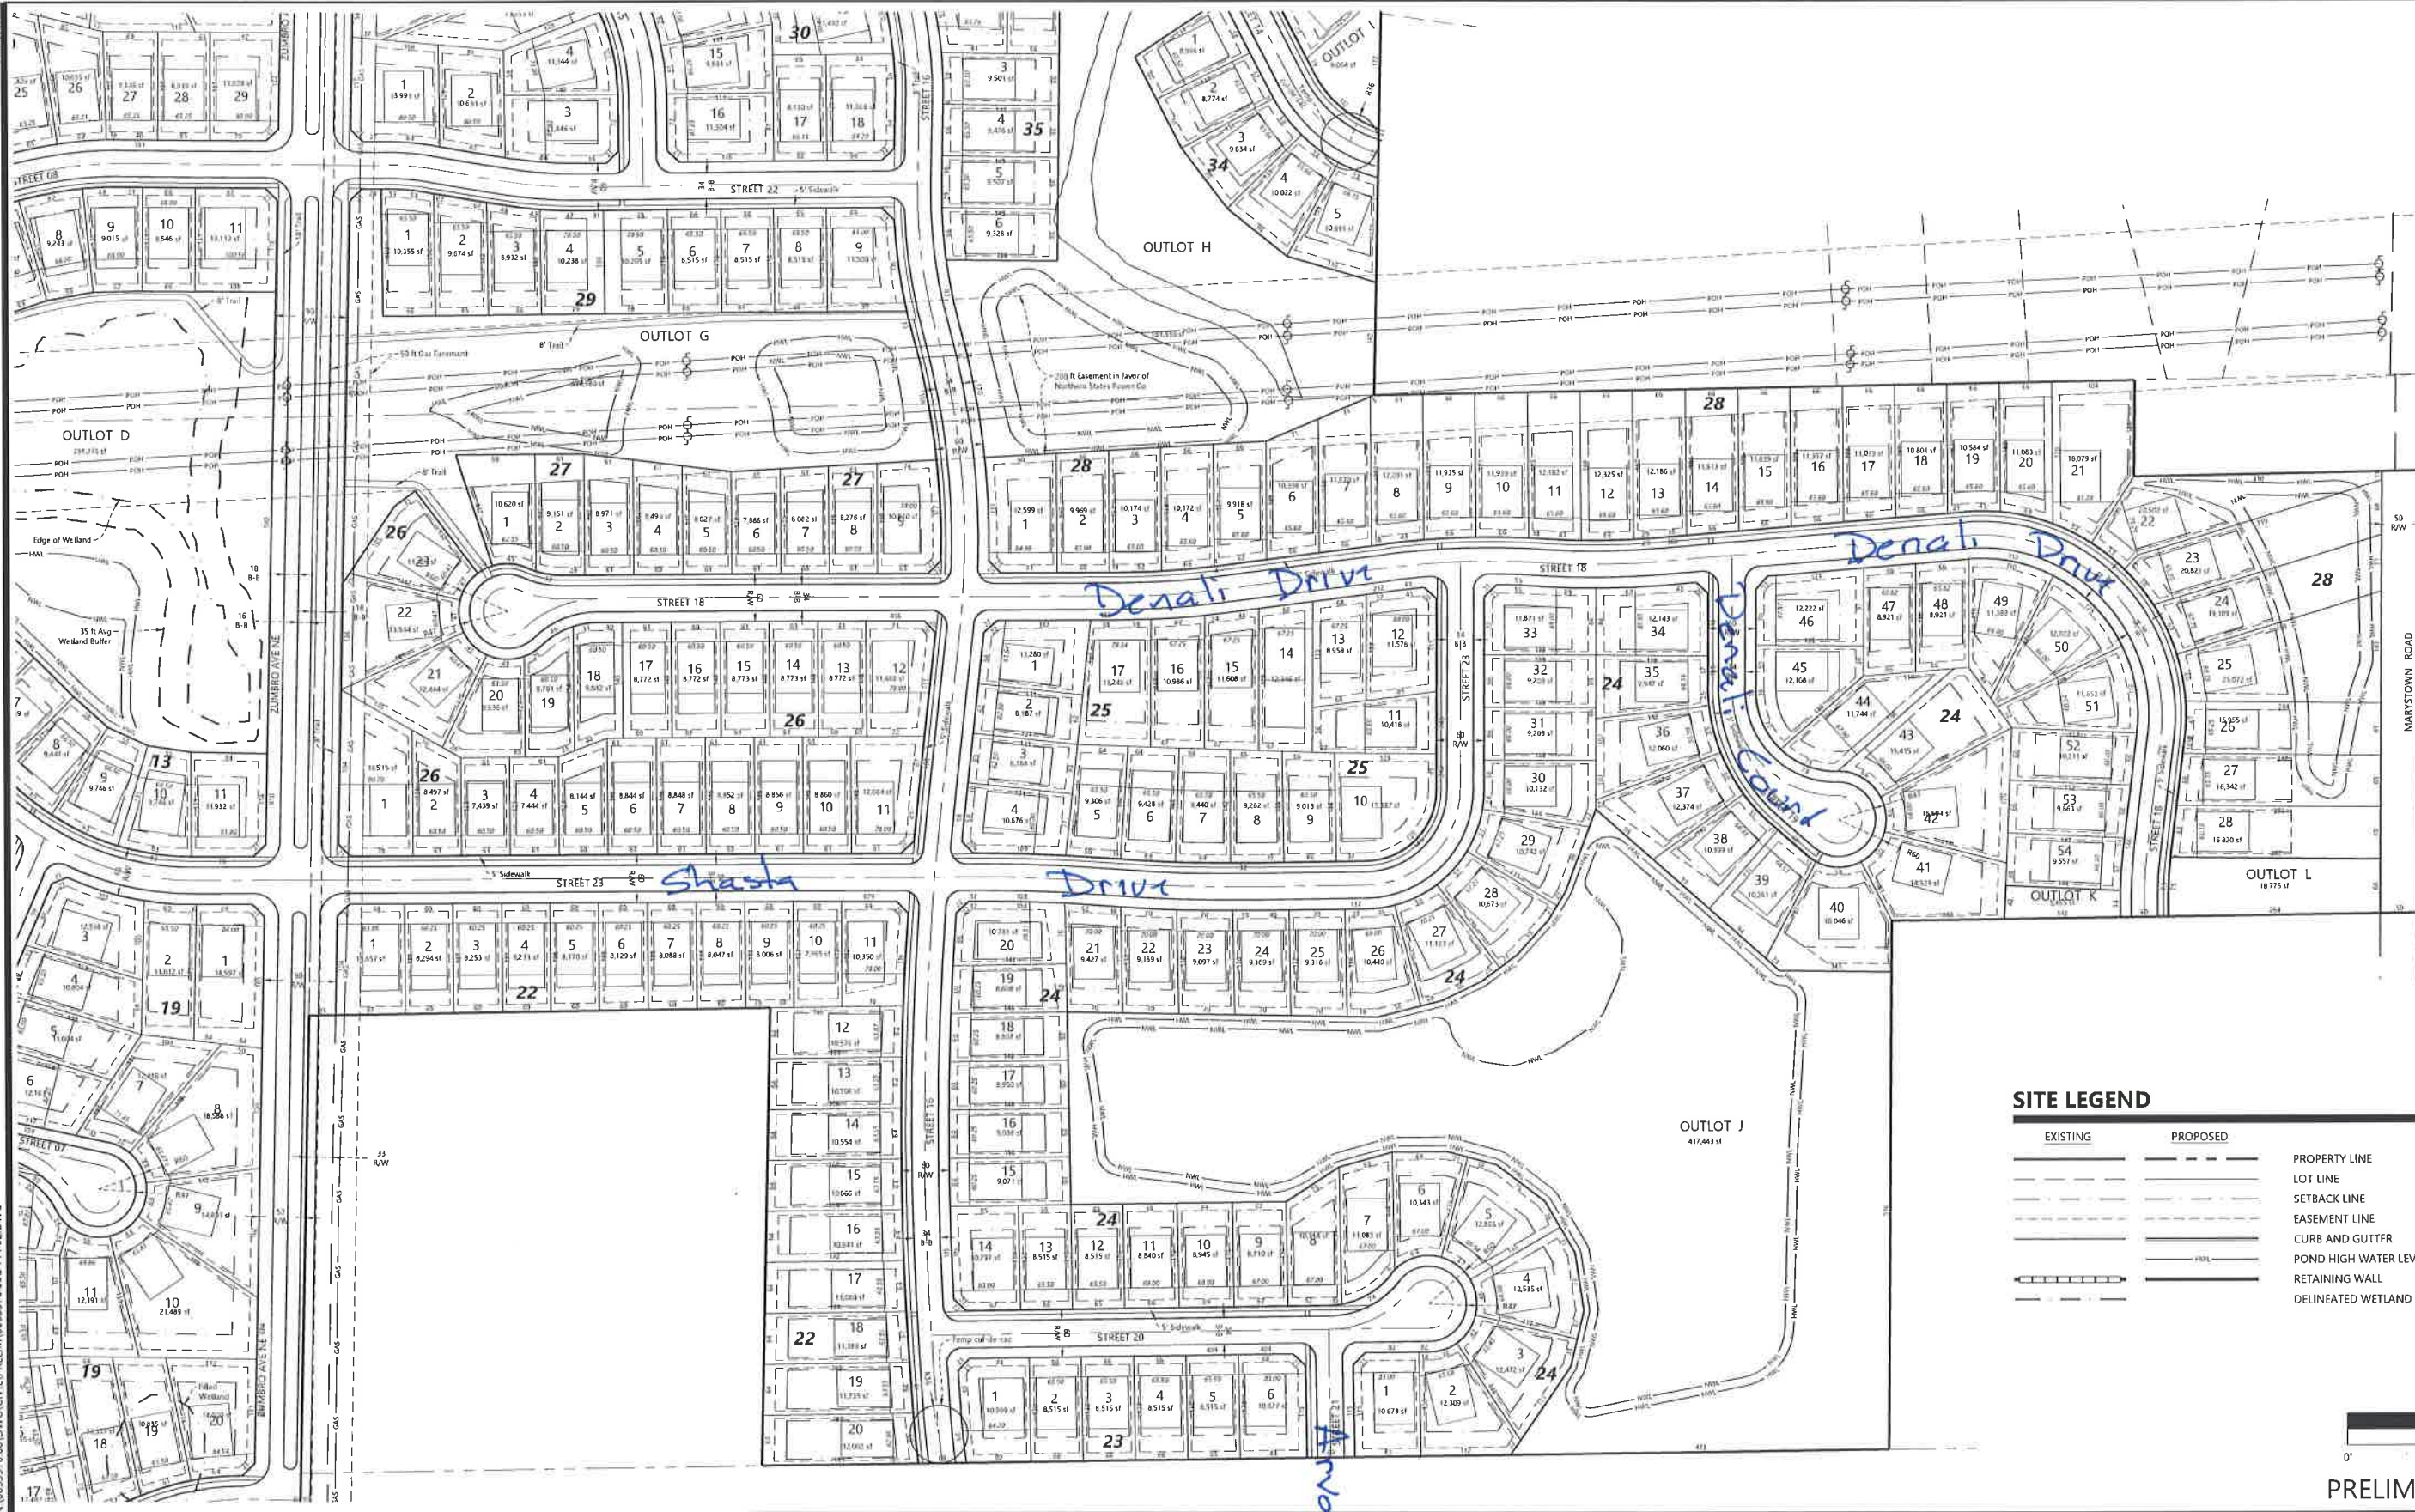

SITE LEGEND

EXISTING	PROPOSED	
		PROPERTY LINE
		LOT LINE
		SETBACK LINE
		EASEMENT LINE
		CURB AND GUTTER
		POND HIGH WATER LEVEL
		RETAINING WALL
		DELINEATED WETLAND

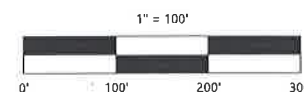

PRELIMINARY PLANS

DESIGNED: _____
CHECKED: _____
DRAWN: _____
HORIZONTAL SCALE: *****
VERTICAL SCALE: *** OR **

INITIAL ISSUE: 01/30/23
REVISIONS:
03/13/23 CITY COMMENTS
03/13/23 CITY COMMENTS
03/13/23 CITY COMMENTS

PREPARED FOR:
DR HORTON, INC. - MINNESOTA
20660 KENBRIDGE COURT, SUITE 100
LAKEVILLE, MINNESOTA 55044

I HEREBY CERTIFY THAT THIS PLAN WAS PREPARED BY ME
OR UNDER MY DIRECT SUPERVISION AND THAT I AM A
QUALY LICENSED LANDSCAPE ARCHITECT UNDER THE LAWS
OF THE STATE OF MINNESOTA
CORY MEYER
DATE: 03/13/23 LICENSE NO. 26971

HIGHVIEW PARK
SHAKOPEE, MINNESOTA

Westwood
Phone (952) 937-5150 12701 Whitewater Drive, Suite #300
Fax (952) 937-5822 Minneapolis, MN 55543
Toll Free (888) 937-5150 westwoodps.com
Westwood Professional Services, Inc.

PRELIMINARY PLAT
DETAIL

PROJECT NUMBER: 0033370.00

SHEET NUMBER:
11 OF **119**
DATE: 03/13/23