


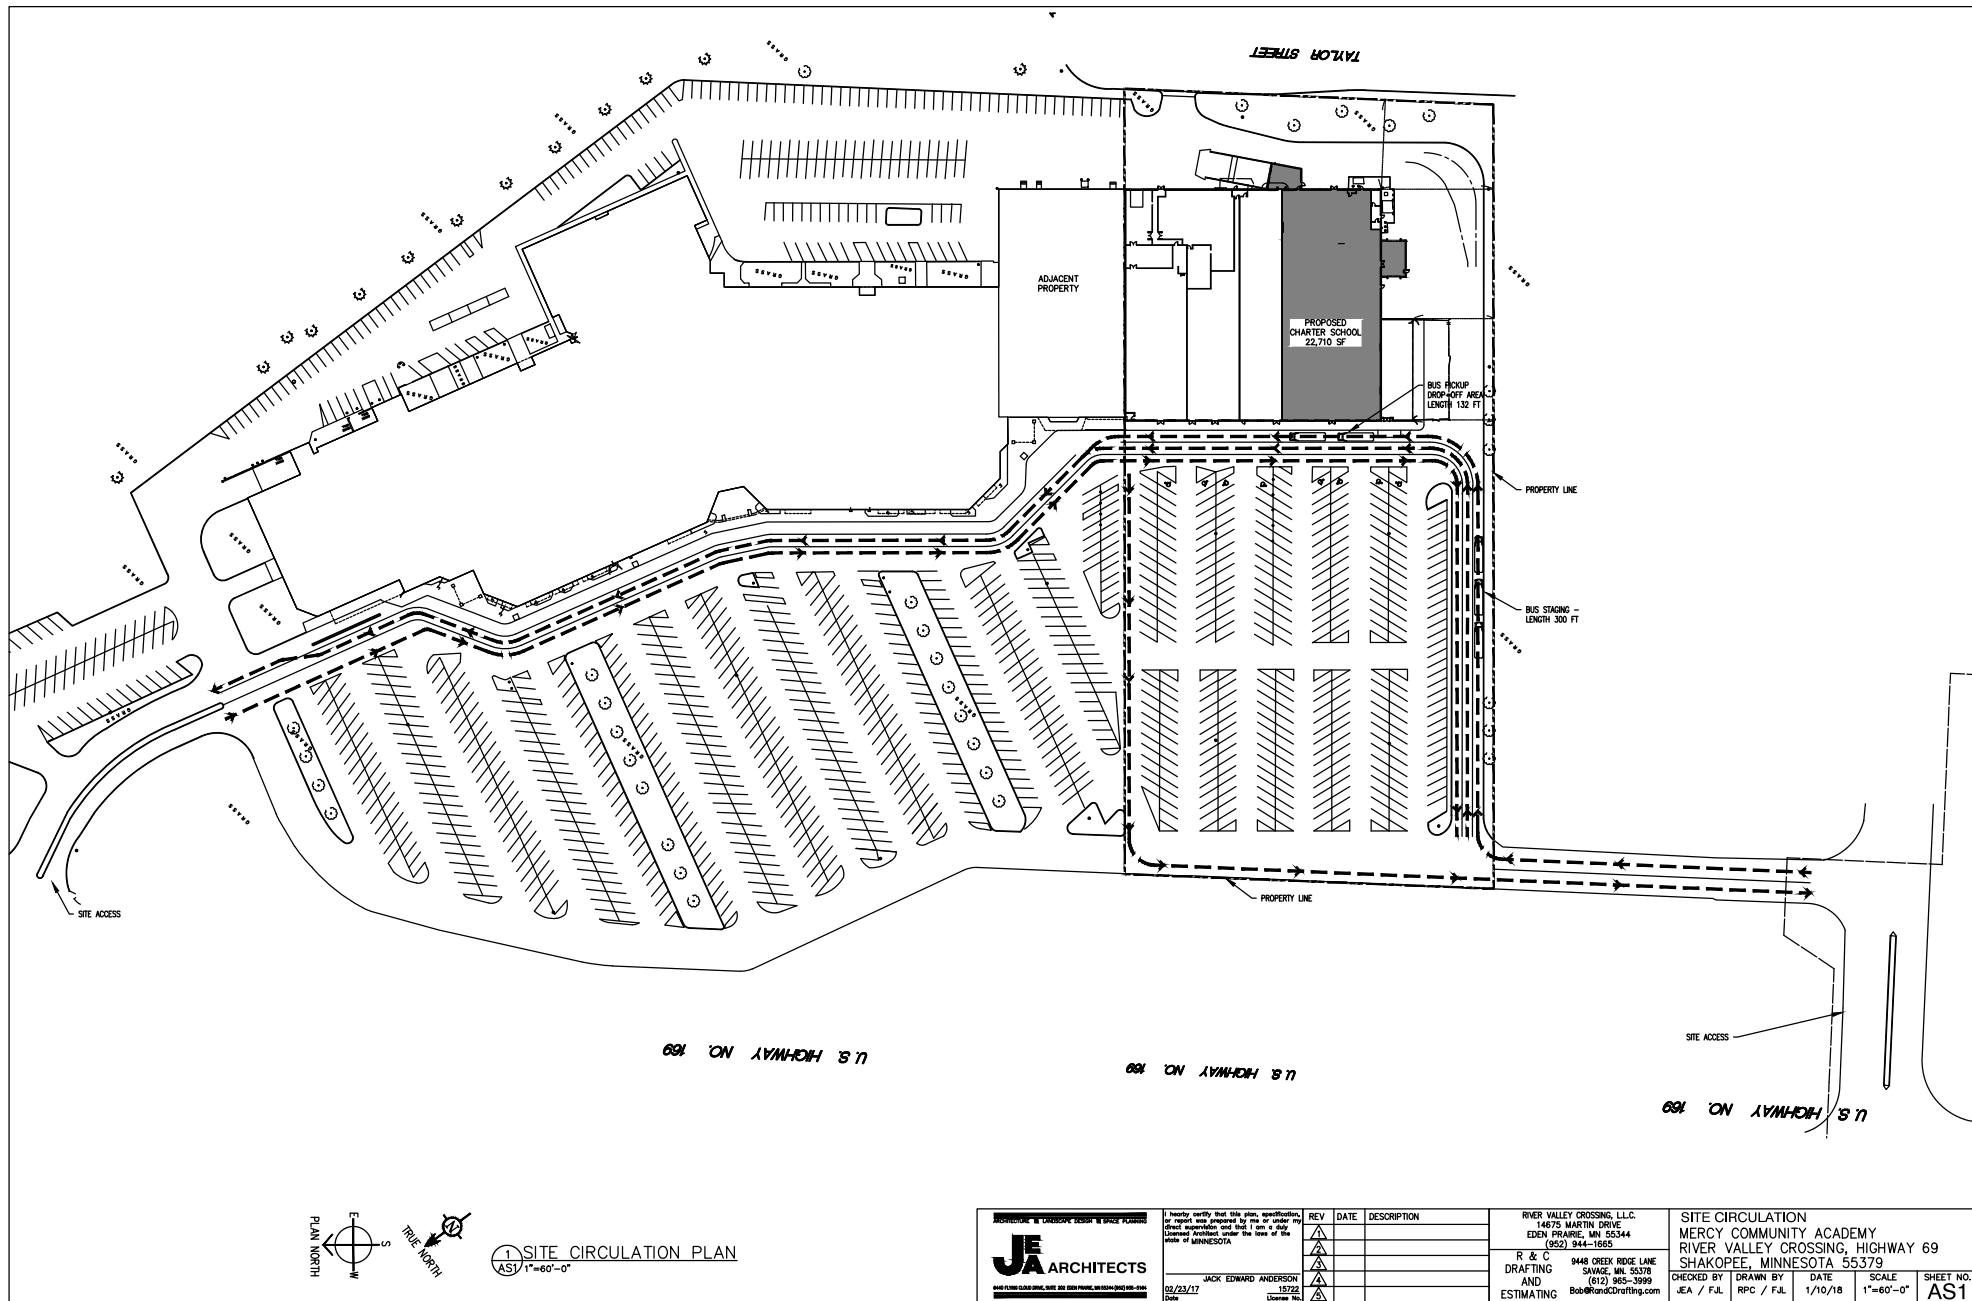

1 SITE CIRCULATION PLAN
AS1 1"=60'-0"

JE ARCHITECTS
14675 MARTIN DRIVE
EDEN PRAIRIE, MN 55344
(952) 944-1855

REV	DATE	DESCRIPTION
1	02/23/17	DATE
2	12/22	DATE
3		DATE
4		DATE
5		DATE
6		DATE
7		DATE
8		DATE
9		DATE
10		DATE

RIVER VALLEY CROSSING, L.L.C.
14675 MARTIN DRIVE
EDEN PRAIRIE, MN 55344
(952) 944-1855

R & C DRAFTING AND ESTIMATING
9448 CREEK RIDGE LANE
SAVAGE, MN 55378
(612) 965-3999
Bob@RiverValleyCrossing.com

SITE CIRCULATION MERCY COMMUNITY ACADEMY RIVER VALLEY CROSSING, HIGHWAY 69 SHAKOPEE, MINNESOTA 55379				DATE	SCALE	SHEET NO.
JE / F.J.	RPC / F.J.	1/10/18	1"=60'-0"	AS1		