



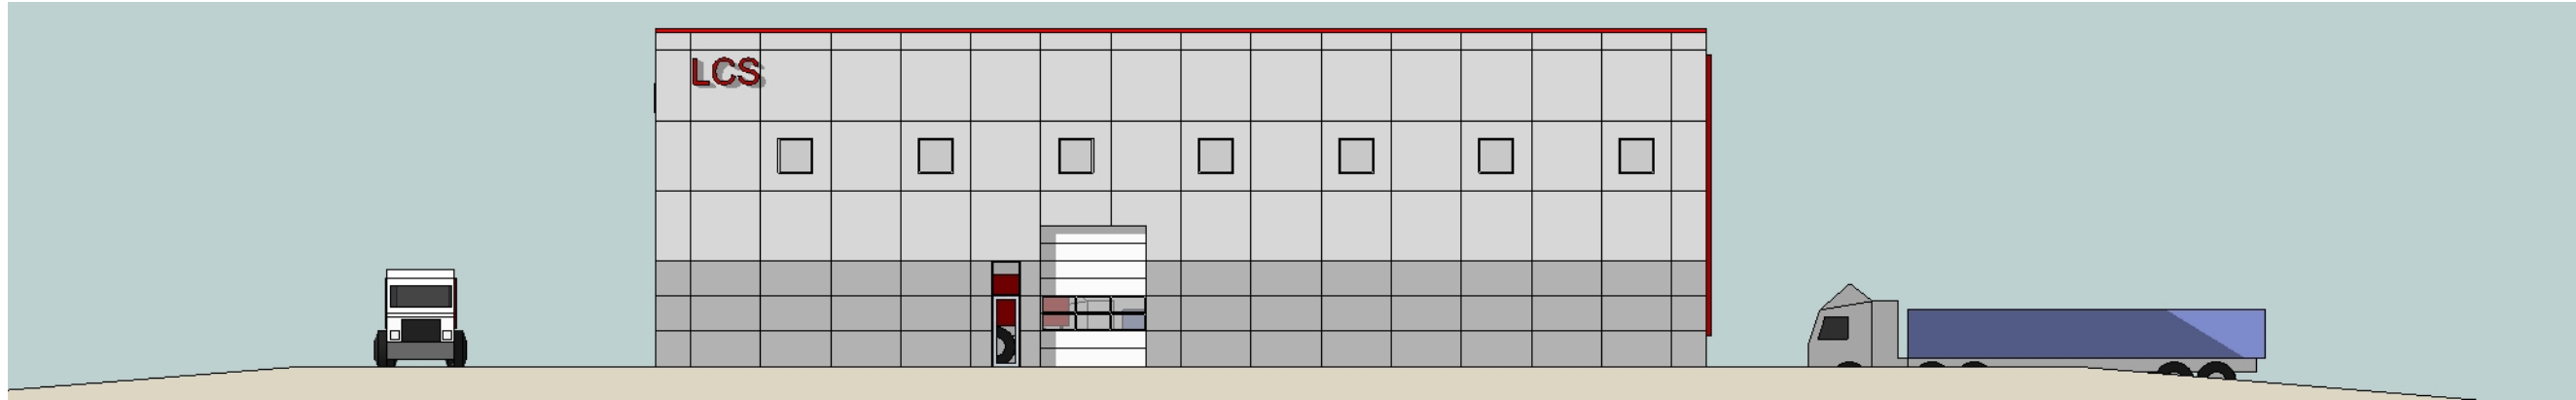


EAST ELEVATION

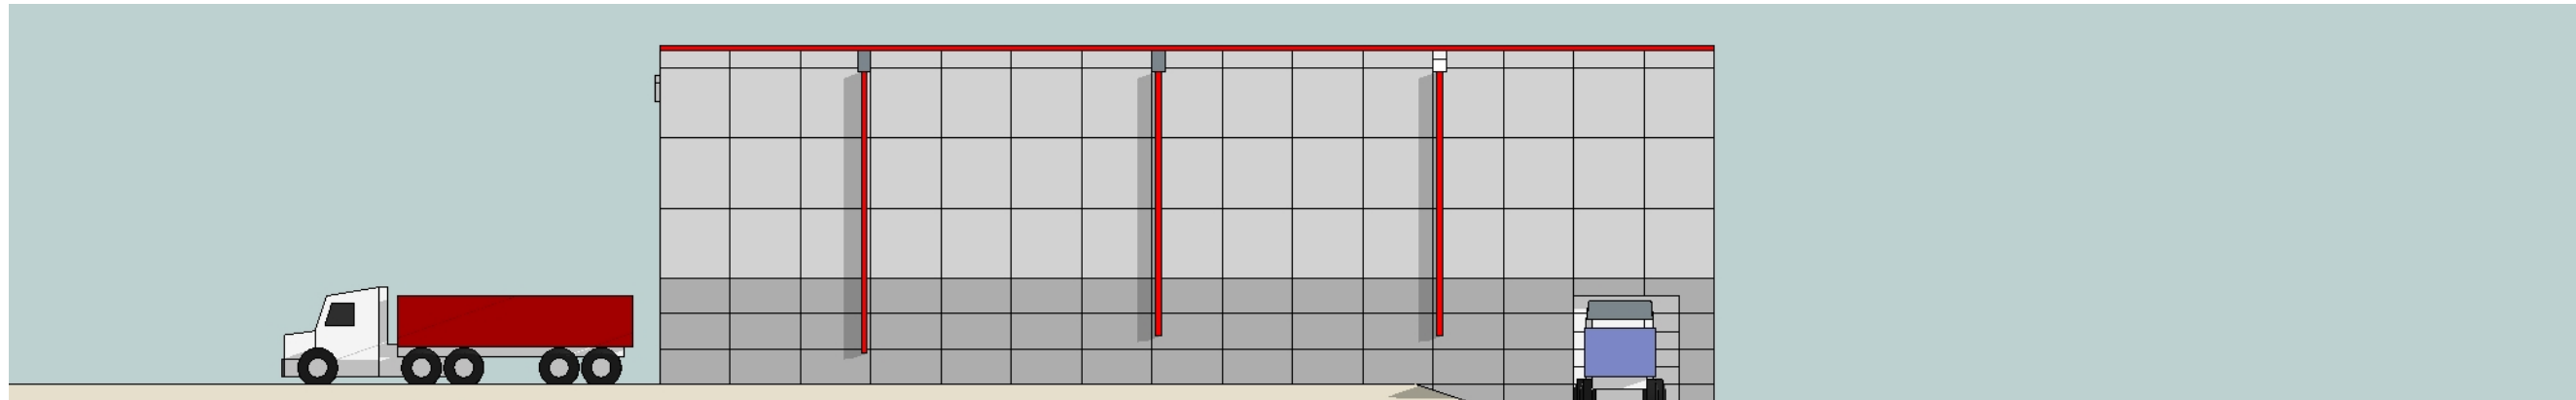

NORTH ELEVATION



WEST ELEVATION

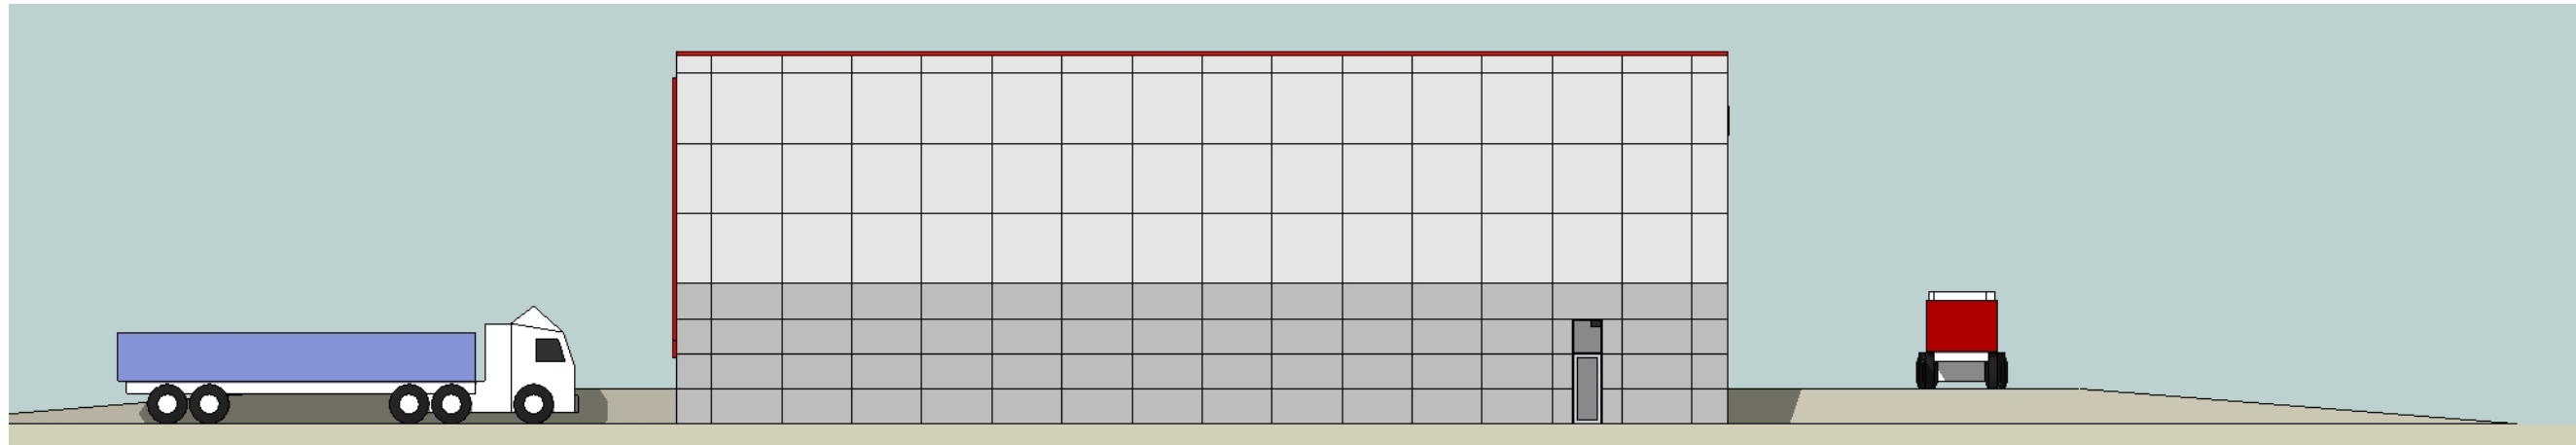

SOUTH ELEVATION

2017 NEW FACILITY FOR:

LLOYD'S PROPERTIES, LLC


CHECKERED FLAG ADDITION
SHAKOPEE, MINNESOTA

**PHILLIPS
ARCHITECTS**
227 Colfax Avenue N., Suite 100
Minneapolis, MN 55405
Ph. (612) 377-3333 Fax (612) 377-7337
dphillips@phillipsarchitects.com

DATE: 1/18/2018

PRELIMINARY
DESIGN

A3a

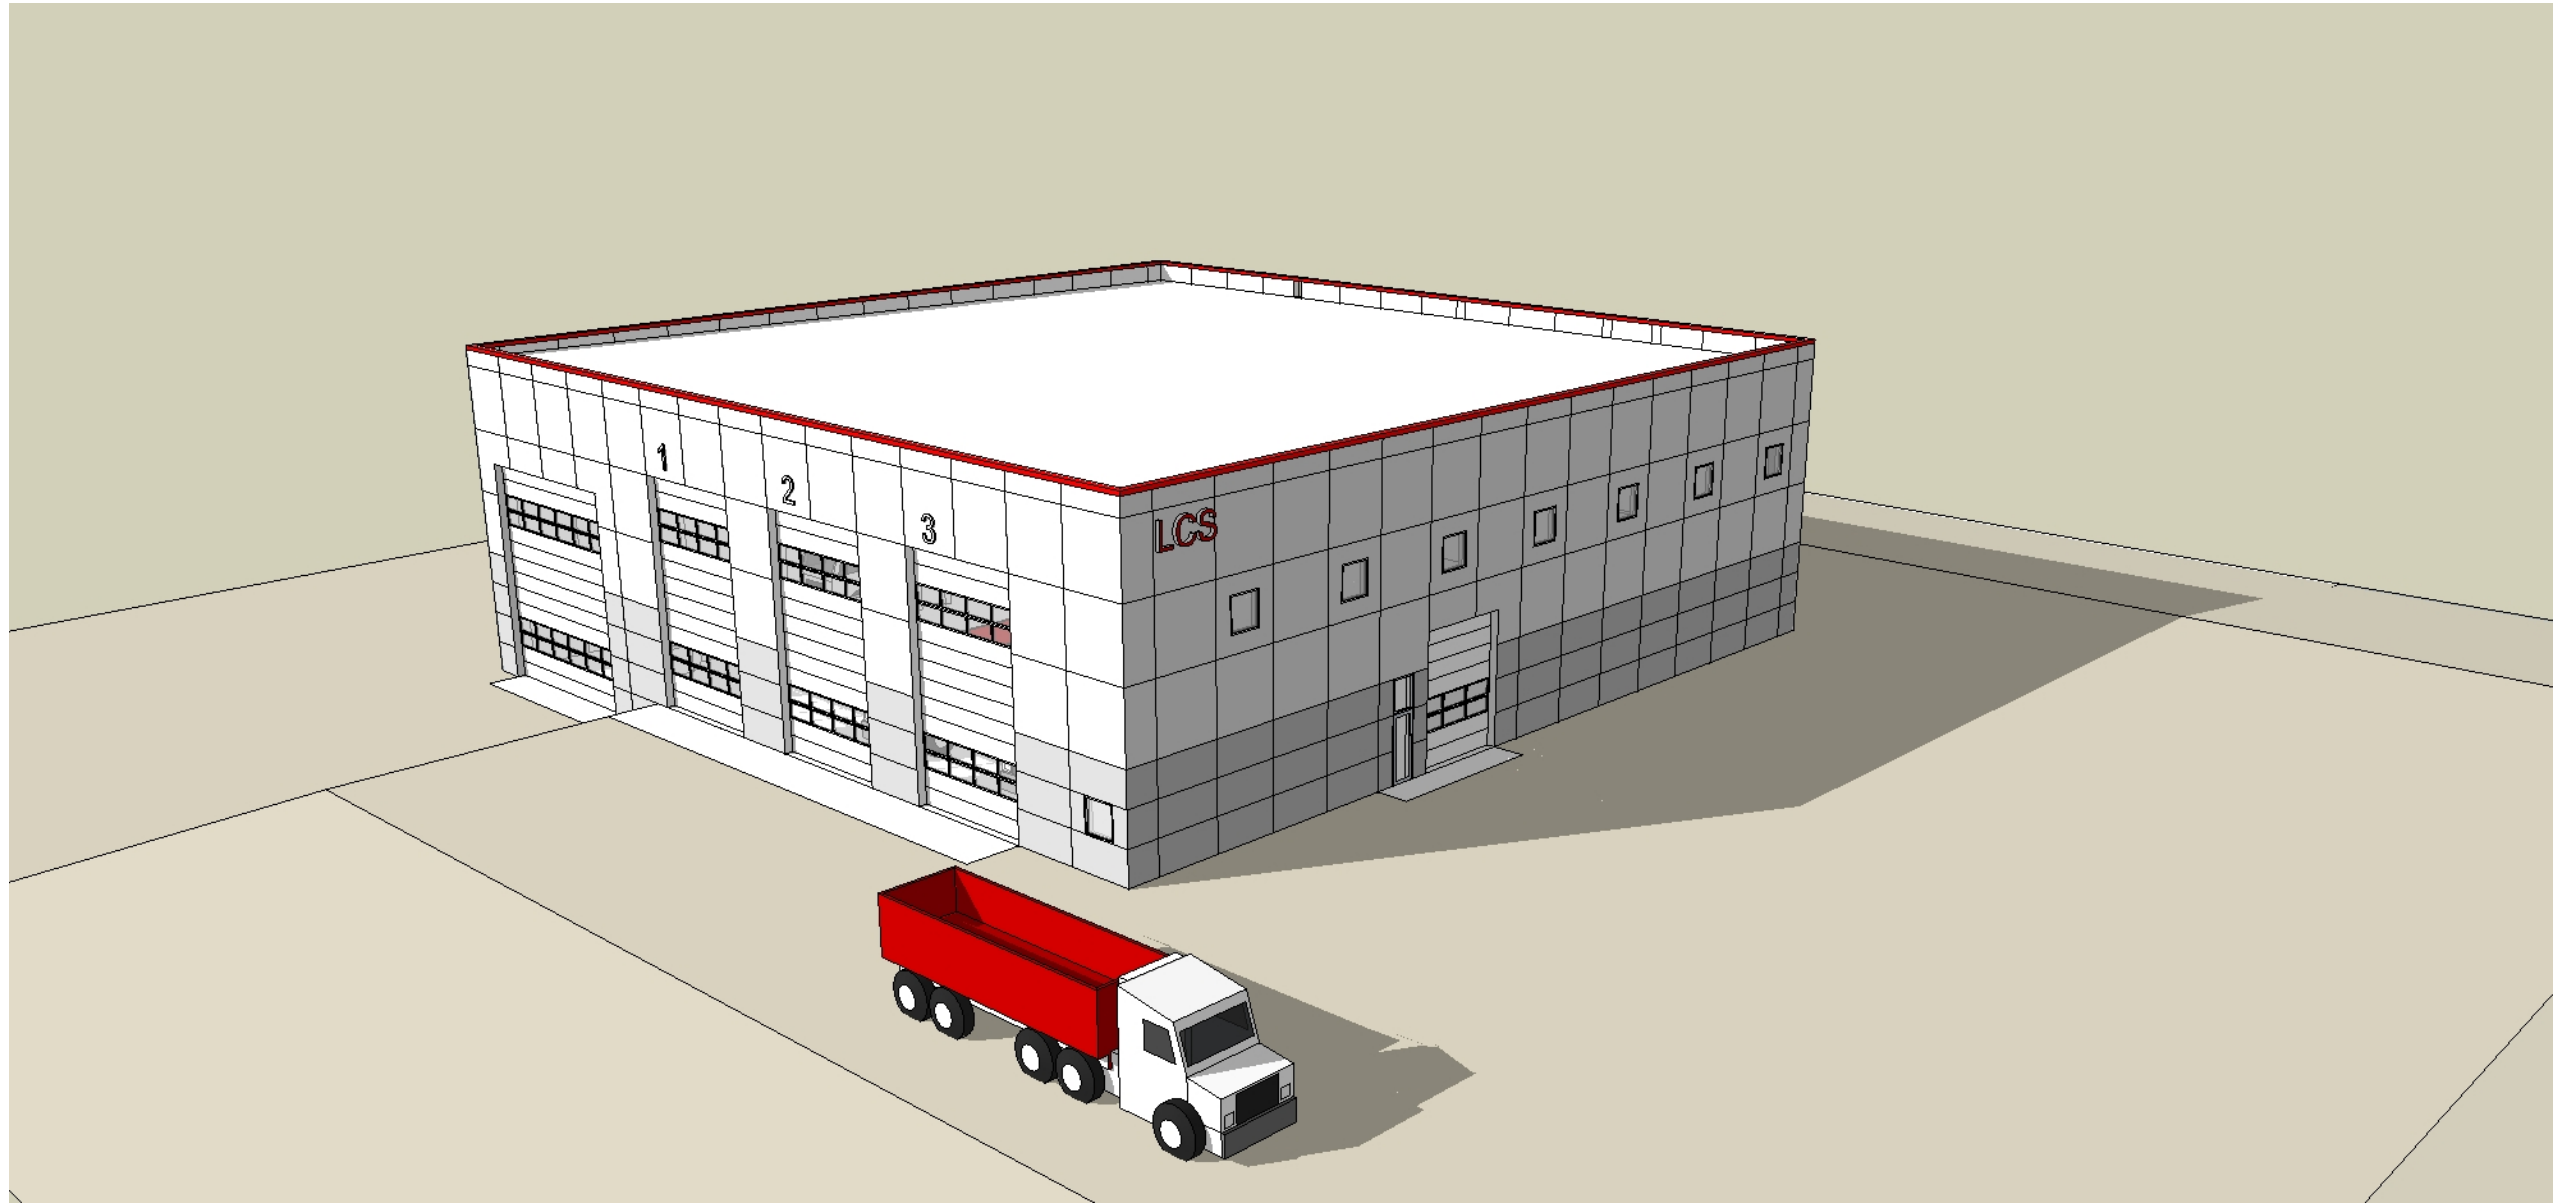

2017 NEW FACILITY FOR:

LLOYD'S PROPERTIES, LLC


CHECKERED FLAG ADDITION
SHAKOPEE, MINNESOTA

**PHILLIPS
ARCHITECTS**
227 Colfax Avenue N., Suite 100
Minneapolis, MN 55405
Ph. (612) 377-3333 Fax (612) 377-7337
dphillips@phillipsarchitects.com

DATE: 1/18/2018

PRELIMINARY
DESIGN

A3b

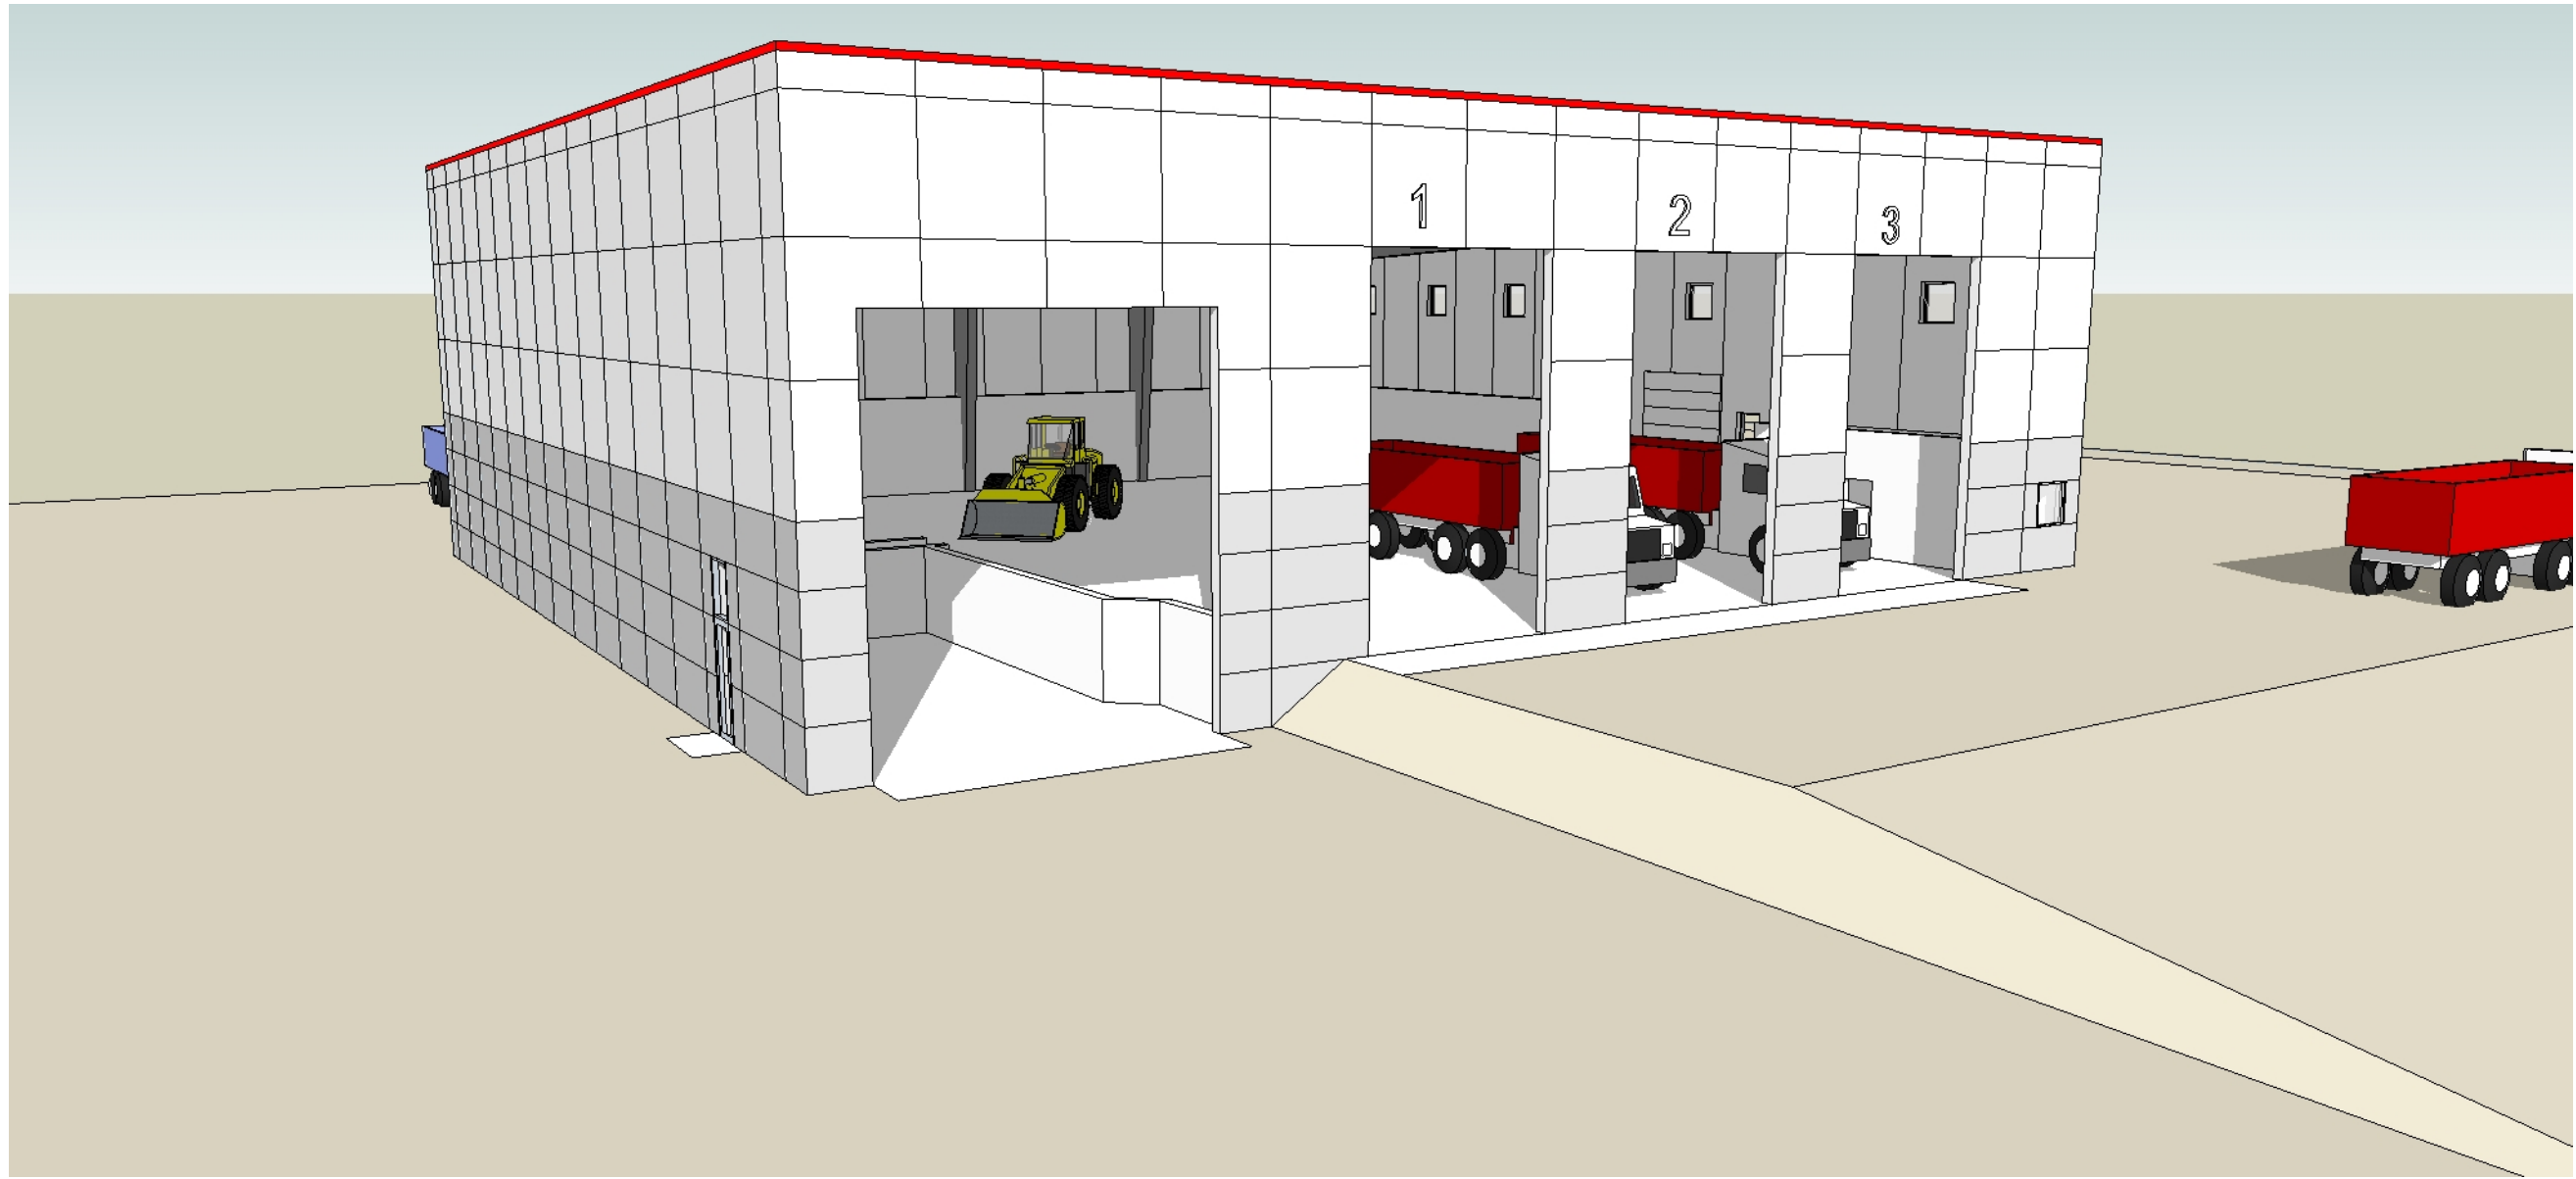

2017 NEW FACILITY FOR:

LLOYD'S PROPERTIES, LLC

CHECKERED FLAG ADDITION
SHAKOPEE, MINNESOTA

**PHILLIPS
ARCHITECTS**
227 Colfax Avenue N., Suite 100
Minneapolis, MN 55405
Ph. (612) 377-3333 Fax (612) 377-7337
dphillips@phillipsarchitects.com

DATE: 1/18/2018

PRELIMINARY
DESIGN

A3c