




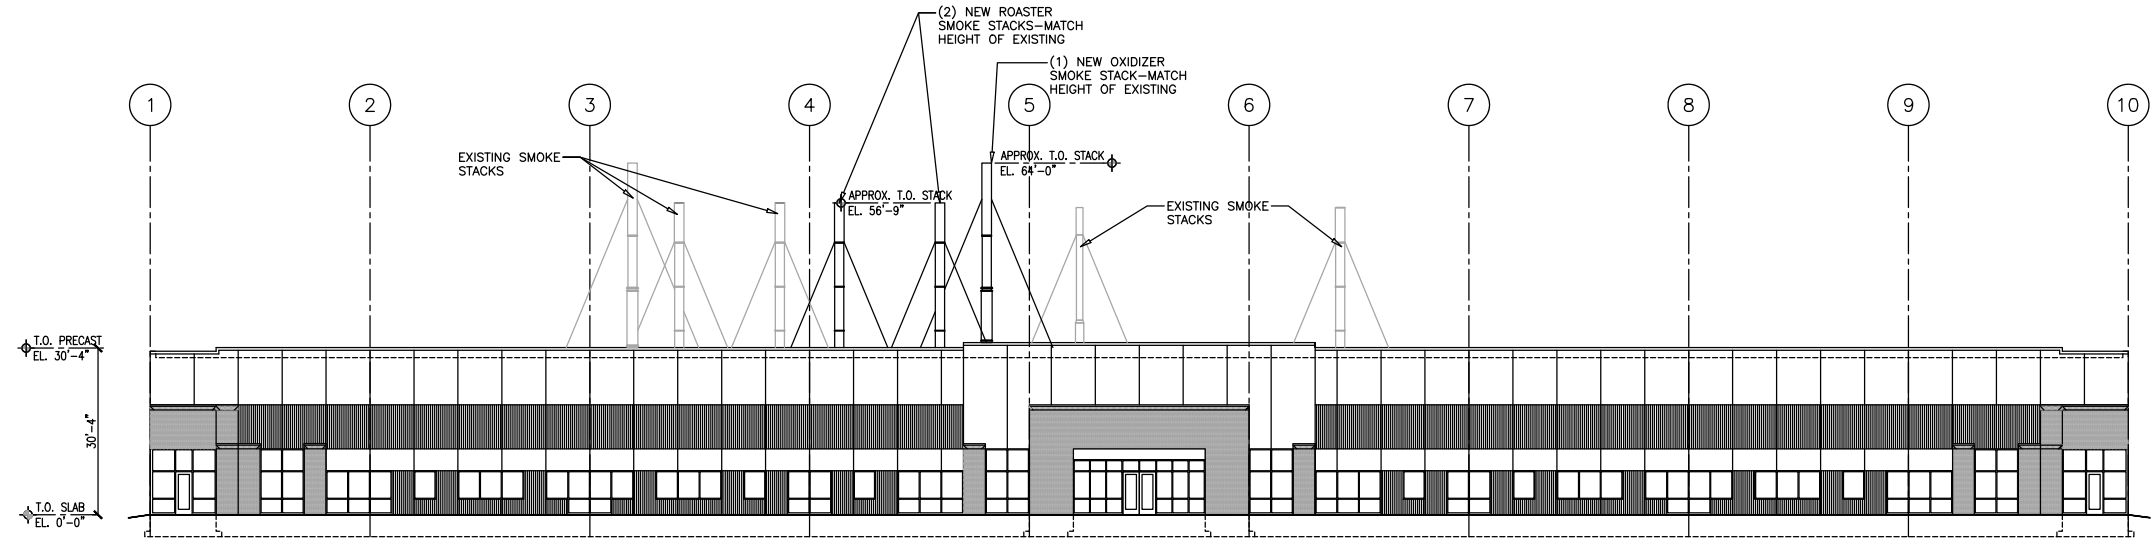

1 SOUTH BUILDING ELEVATION
A2.0 1/16" = 1'-0"

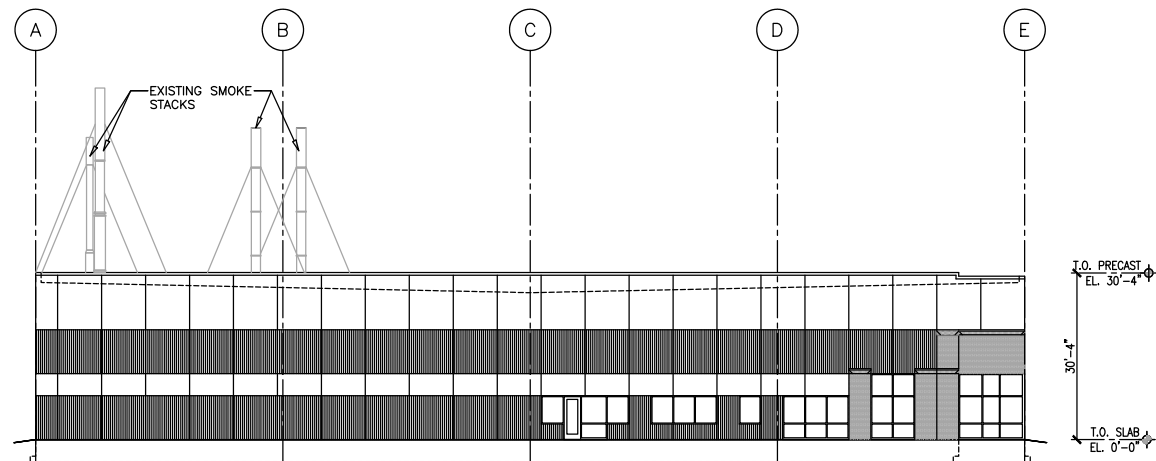

2 WEST BUILDING ELEVATION
A2.0 1/16" = 1'-0"

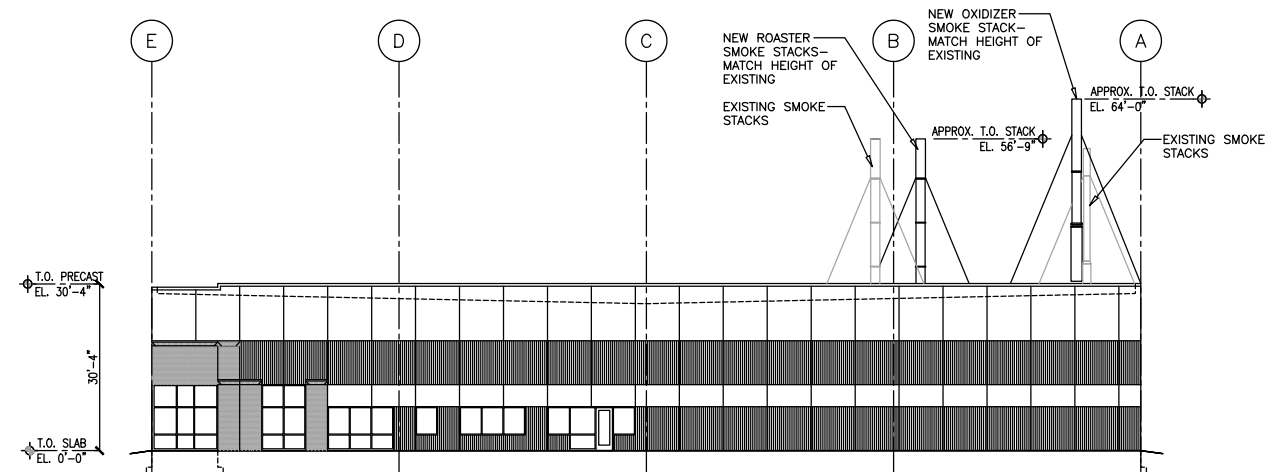

3 EAST BUILDING ELEVATION
A2.0 1/16" = 1'-0"

ISSUES/REVISIONS	
PERMIT/BID	XX.XX.2018

BUILDING ELEVATIONS

- ☒ PRELIMINARY/NOT FOR CONSTRUCTION
☐ PERMIT/BID SET
☐ CONSTRUCTION SET
☐ AS-BUILT SET
☐ NOT TO SCALE

DATE
03.08.2018
A2.0
PROJECT NO.
#18007