
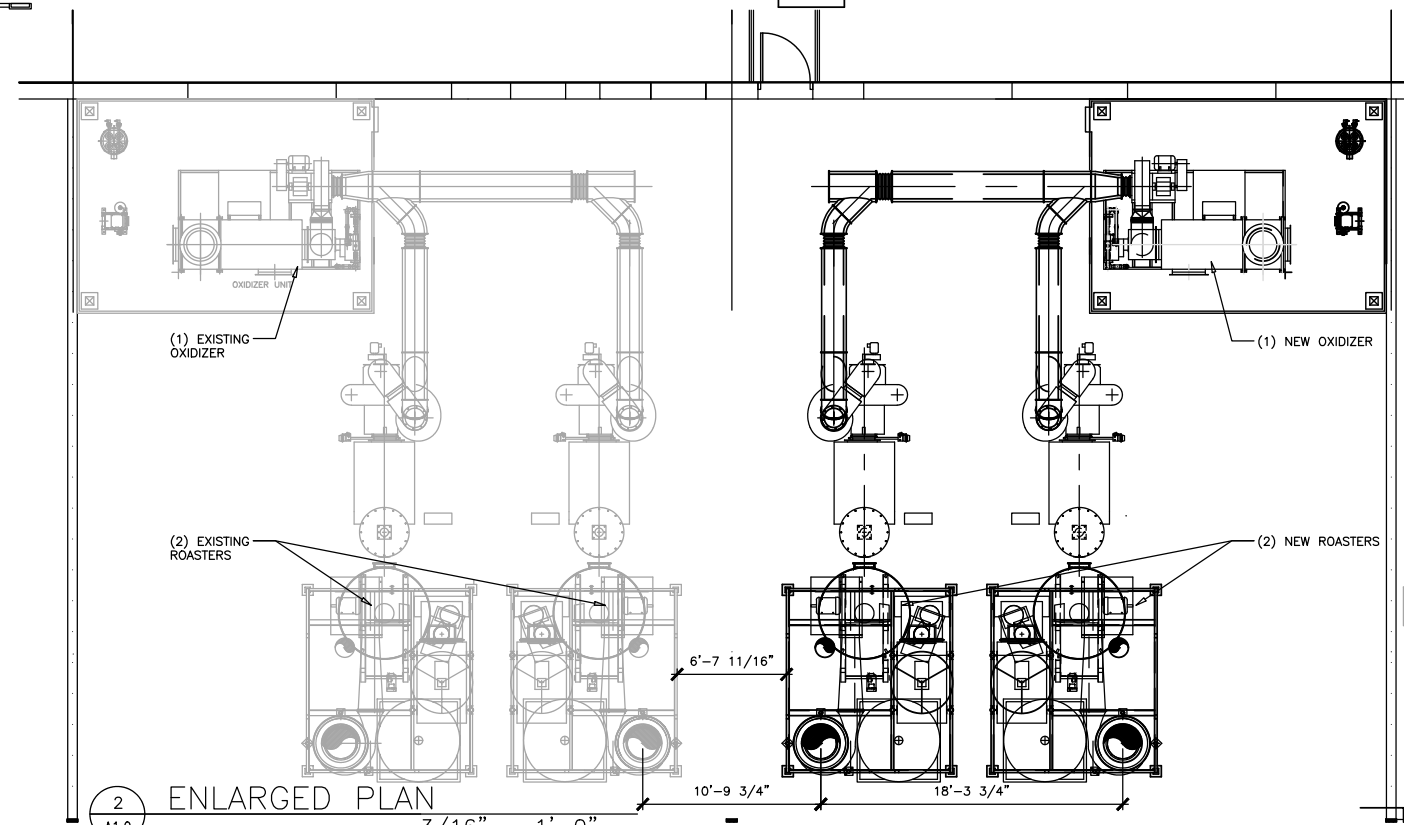


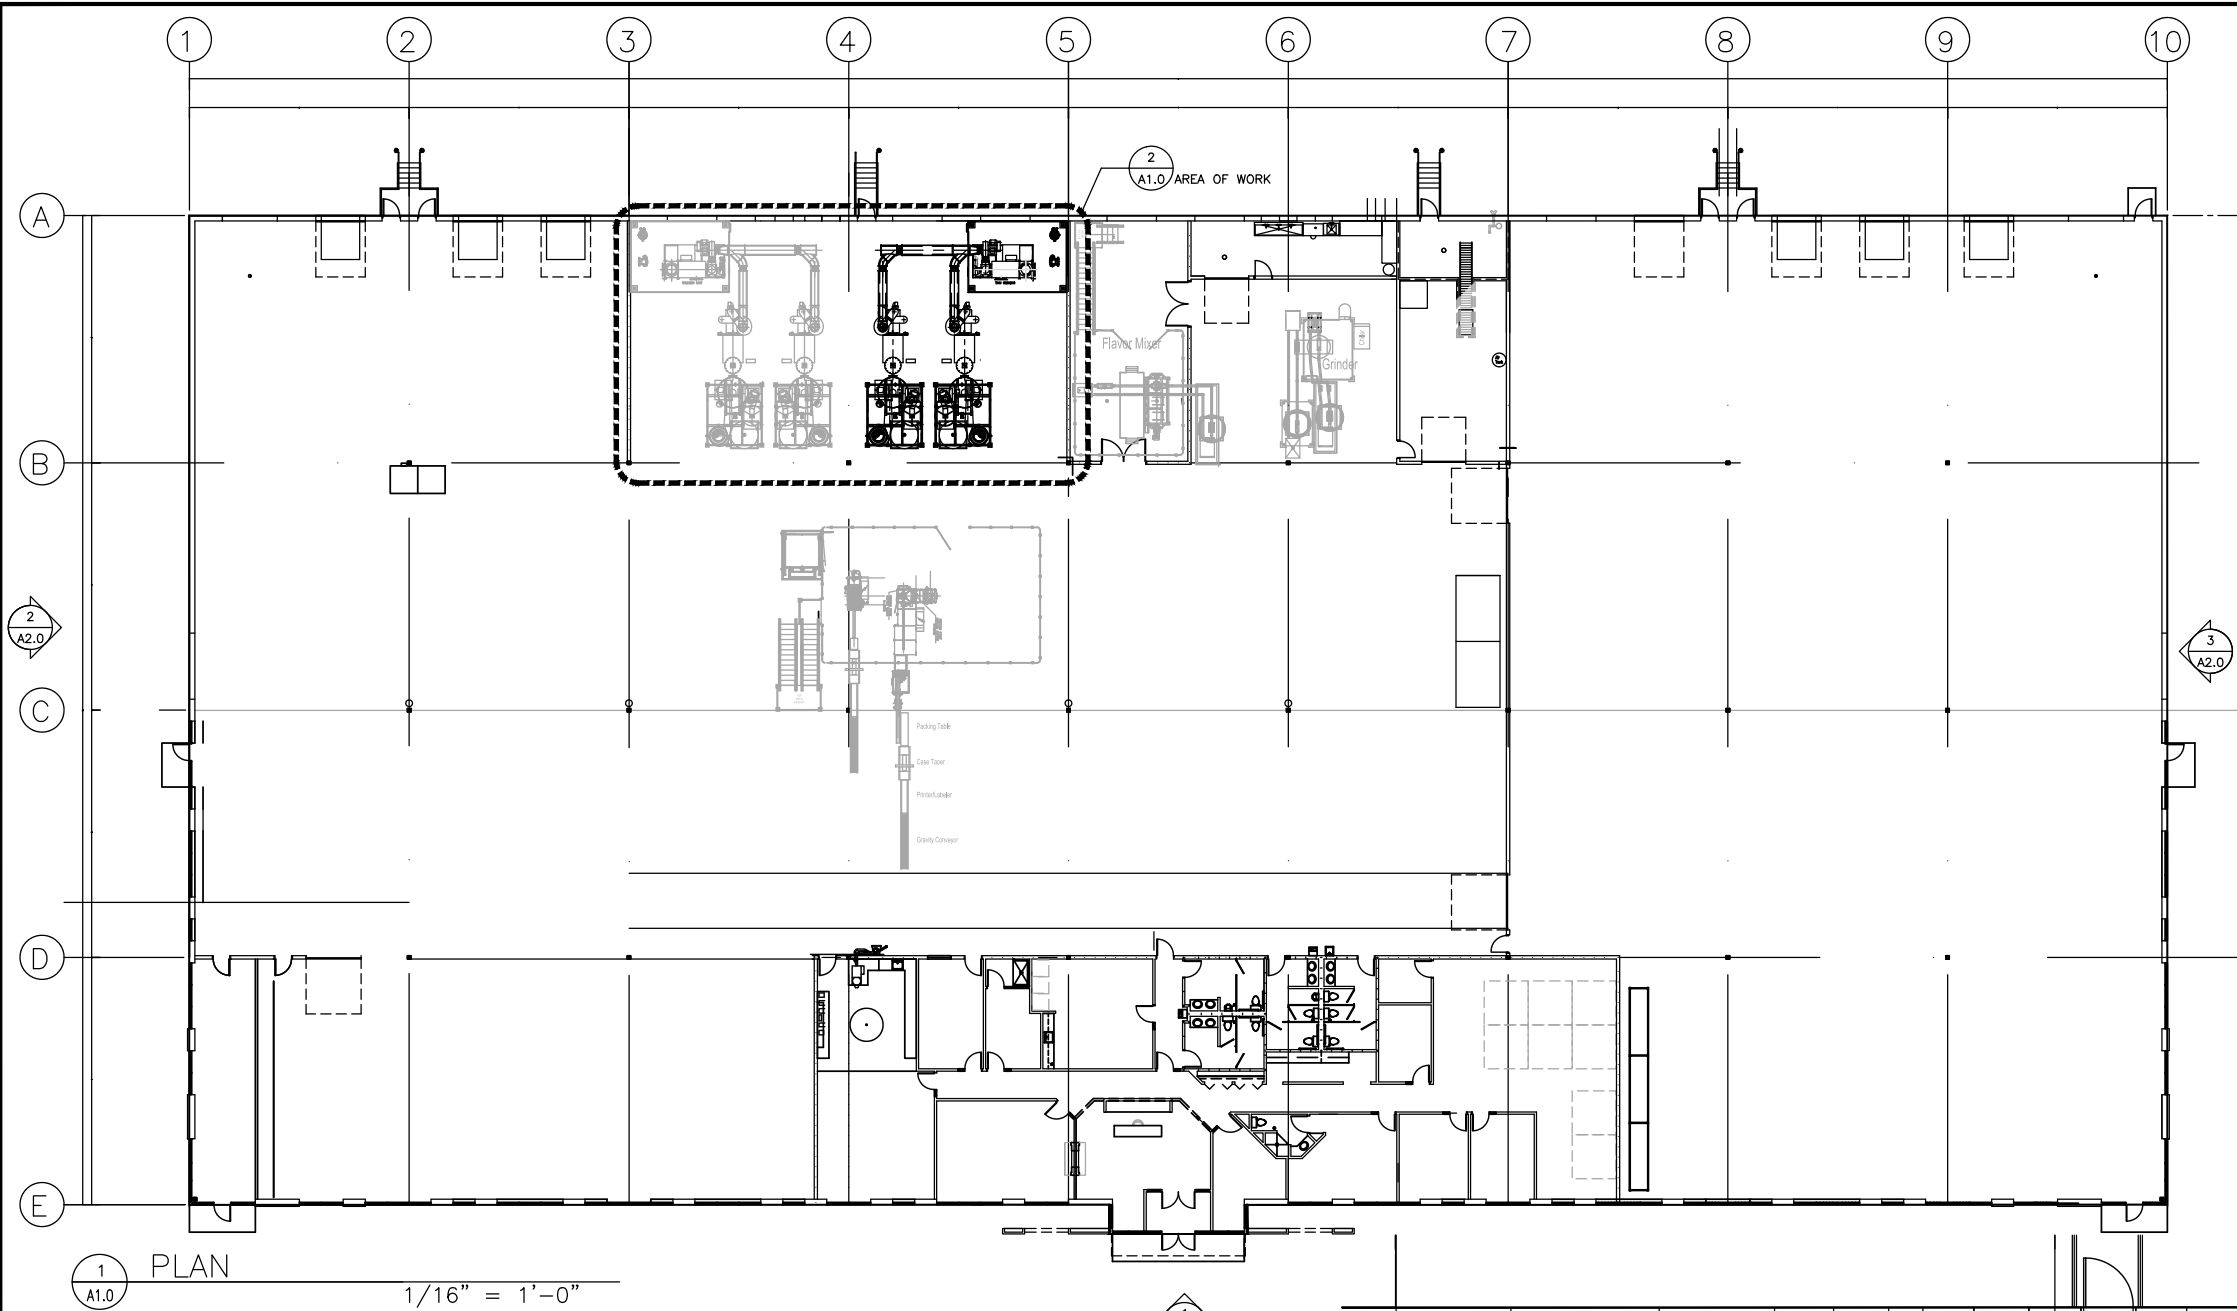

AMICON
DESIGN/BUILD | CONSTRUCTION MANAGEMENT | GENERAL CONTRACTING
5555 BLAINE AVENUE
INVER GROVE HEIGHTS, MINNESOTA 55076
PHONE: 651-379-5000 FAX: 651-379-6091

CERTIFICATION
I HEREBY CERTIFY THAT THIS PLAN, SPECIFICATIONS, AND SCHEDULE WAS PREPARED BY ME OR UNDER MY DIRECT SUPERVISION AND THAT I AM A LICENSED PROFESSIONAL ENGINEER IN THE STATE OF MINNESOTA.
MARK HAYS # 20501
XX.XX.2018
DATE

© 2018 AMICON CONSTRUCTION CO. All Rights Reserved. This document is the property of AMICON CONSTRUCTION CO. and is not to be reproduced, stored in a retrieval system, or transmitted in any form or by any means, without prior written consent.
DRAWN BY: BTS

CAMERON COFFEE ROASTER #3

SHAKOPEE, MINNESOTA

ISSUES/REVISIONS	
PERMIT/BID	XX.XX.2018

PLAN

DATE
03.08.2018

A1.0

PROJECT NO.
#18007

- ☒ PRELIMINARY/NOT FOR CONSTRUCTION
- ☐ PERMIT/BID SET
- ☐ CONSTRUCTION SET
- ☐ AS-BUILT SET
- ☐ NOT TO SCALE