
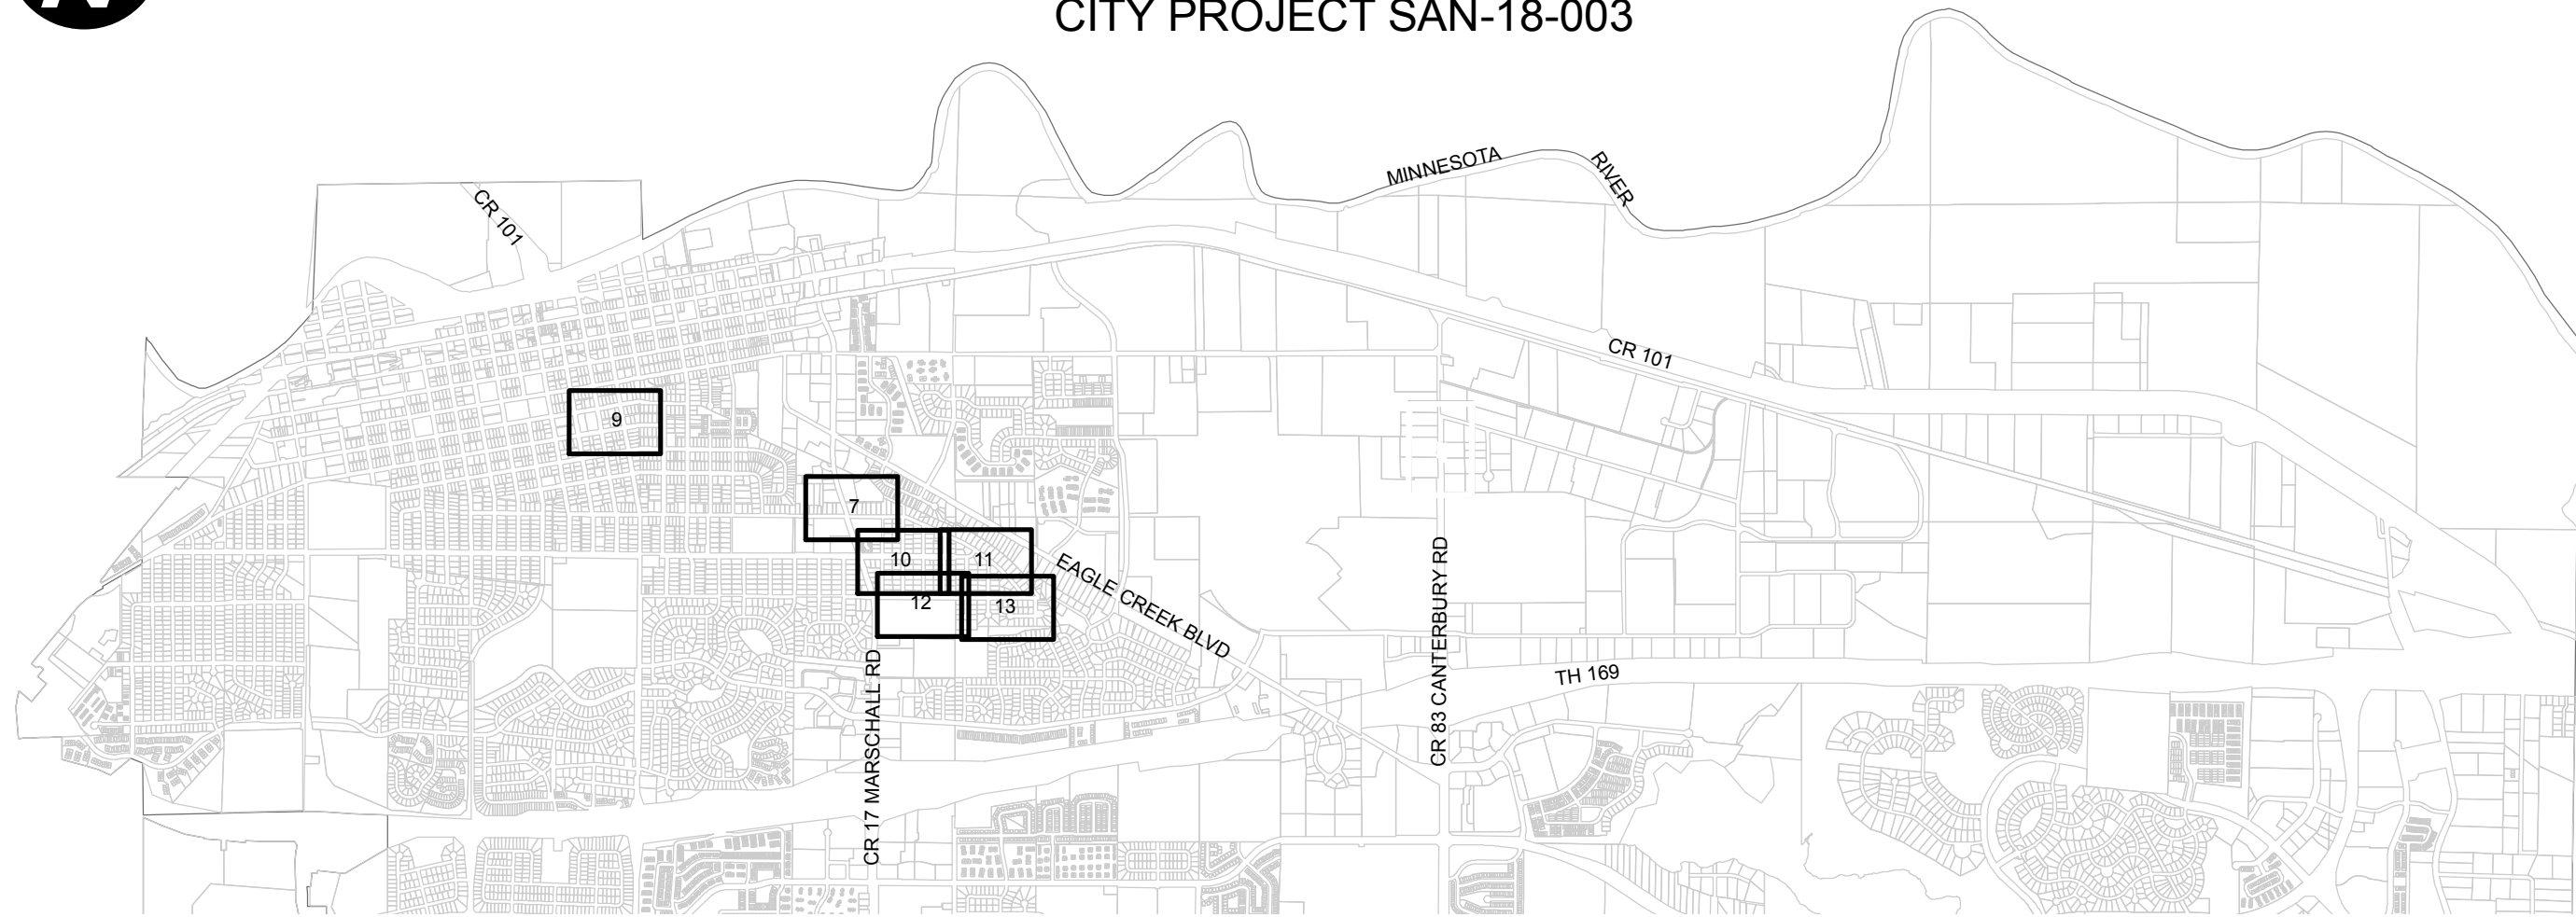


2018 SANITARY SEWER LATERAL PIPE REHABILITATION

City of Shakopee, MN

CITY PROJECT SAN-18-003

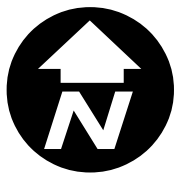

0 Location Map Sheet Number

DRAWING SHEET INDEX

- 1 TITLE DRAWING
- 2 DETAILS AND NOTES
- 3 SERVICE LATERAL TABULATIONS
- 4 SERVICE LATERAL TABULATIONS
- 5 SERVICE LATERAL TABULATIONS
- 6 SERVICE LATERAL TABULATIONS
- 7 LOCATION AREA 01- CIPP & SEGMENTAL REPAIR
- 8 LOCATION AREA 02- CIPP
- 9 LOCATION AREA 03- CIPP, SEGMENTAL REPAIR, & CIPPLL
- 10 LOCATION AREA 04- CIPPLL
- 11 LOCATION AREA 05- CIPPLL
- 12 LOCATION AREA 06- CIPPLL
- 13 LOCATION AREA 07- CIPPLL

GOVERNING SPECIFICATIONS

- 1. THE 2018 EDITION OF THE MINNESOTA DEPARTMENT OF TRANSPORTATION "STANDARD SPECIFICATIONS FOR CONSTRUCTION", THE 2018 EDITION OF THE "MATERIALS LAB SUPPLEMENTAL SPECIFICATIONS FOR CONSTRUCTION".
- 2. CITY ENGINEERS ASSOCIATION OF MINNESOTA STANDARD SPECIFICATIONS, 2013 EDITION.
- 3. ALL TRAFFIC CONTROL DEVICES AND SIGNING SHALL CONFORM TO THE MINNESOTA MANUAL ON UNIFORM TRAFFIC CONTROL DEVICES (MMUTCD), CURRENT EDITION.





Symbol	Description	Date	Appr.

DESIGNED:	SCALE:	DATE:
JS	NTS	4/9/2018
CHECKED:	SEH FILE NO.	FILE NAME:
JS	144501	
DRAWN:	ABMS	

I hereby certify that this plan was prepared by me or under my direct supervision and that I am a duly Licensed Professional Engineer under the laws of the State of Minnesota.

Printed Name: DAVID E. HUTTON

Certified by: _____ Licensed Professional Engineer

Lic. No. 19133 Date: 05/01/2018

2018 SANITARY SEWER LATERAL PIPE REHABILITATION	TITLE DRAWING
---	---------------

DRAWING NUMBER:

1