


PROPOSED DRAINAGE AND UTILITY EASEMENTS.
(TO BE DEDICATED IN THE PLAT OF UNIVERSAL
STONE ADDITION)

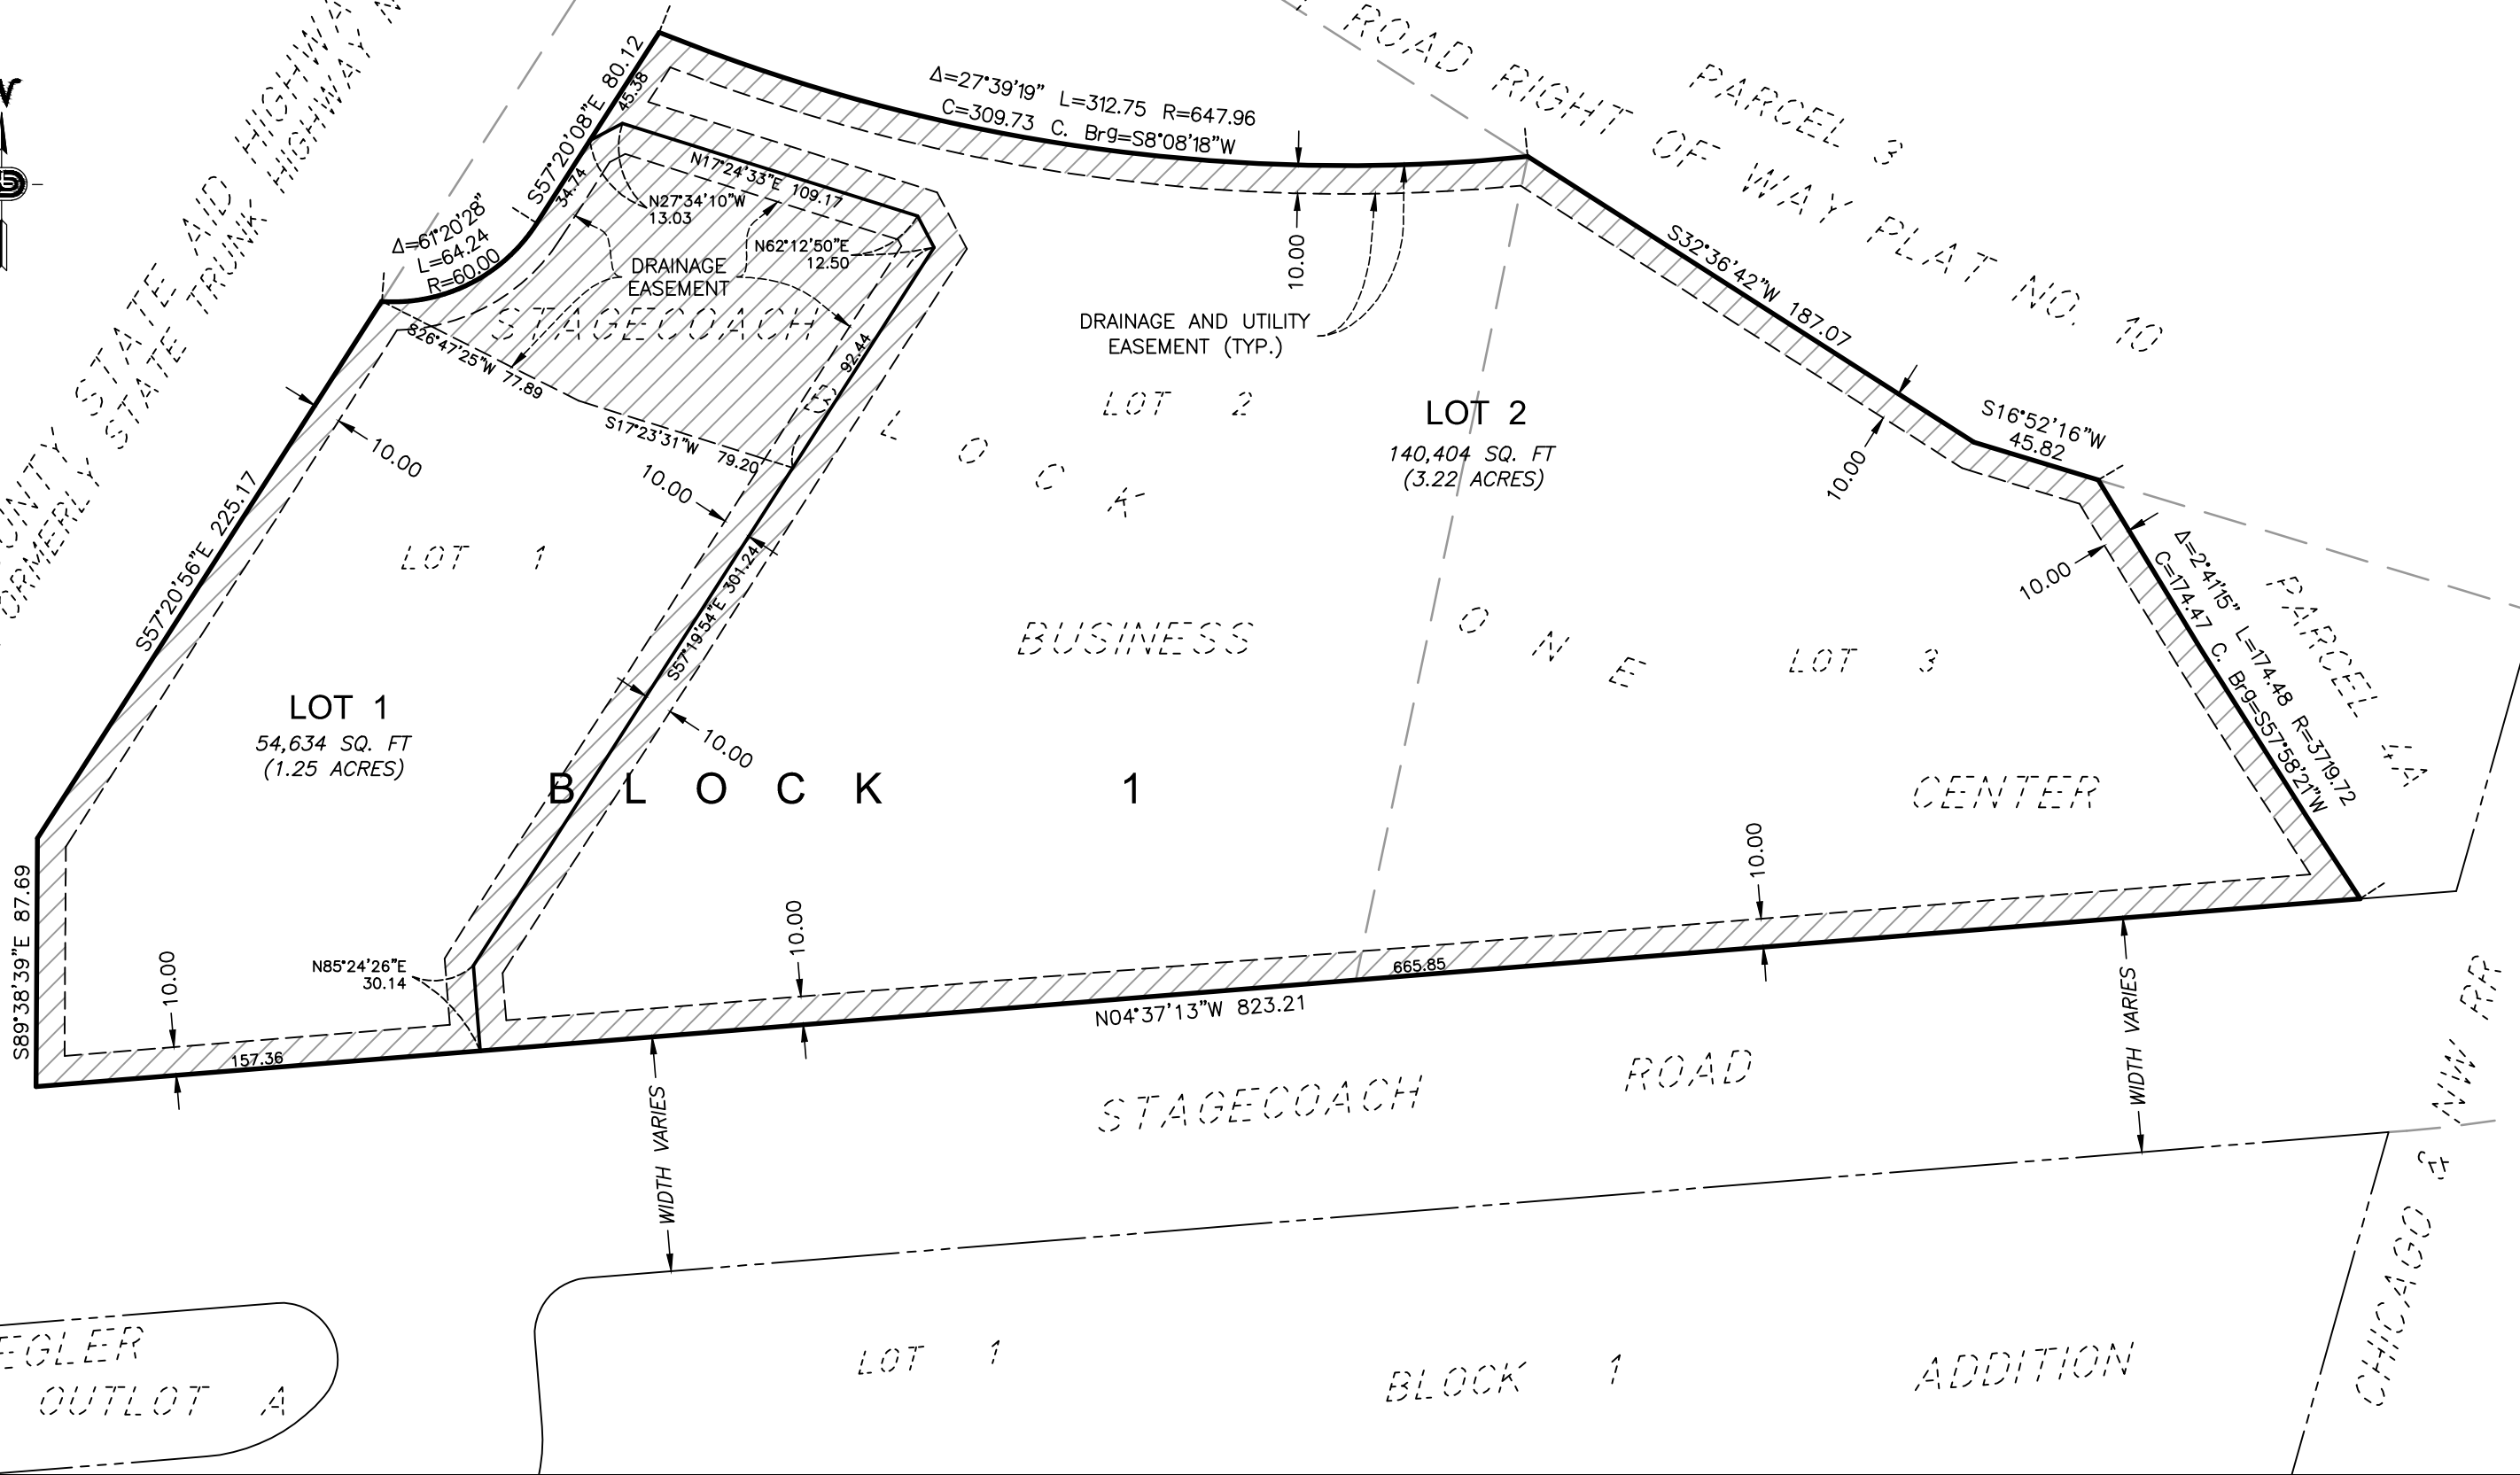


COUNTY STATE AID HIGHWAY NO. 101
(FORMERLY STATE TRUNK HIGHWAY NO. 101)

SCOTT COUNTY ROAD RIGHT OF WAY PLAT NO. 10



May 03, 2018 - 12:10pm - S:\PROJECTS\CIVIL\00444_Mesenbrink_Const+C-00682\Surveys\CADD_Files\00682EX02.dwg

REV. NO.	DATE	BY	CHK	DESCRIPTION

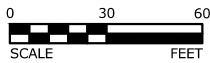

I HEREBY CERTIFY THAT THIS SURVEY, PLAN, OR REPORT WAS PREPARED BY ME OR UNDER MY DIRECT SUPERVISION AND THAT I AM A DULY LICENSED LAND SURVEYOR UNDER THE LAWS OF THE STATE OF MINNESOTA.

Lance Frost

NAME Lance Frost LIC. NO. 46534 DATE 5-3-2018

DESIGNED
DRAWN
LJF
CHECKED
LJF



Stonebrooke
Engineering Responsible Solutions™

EASEMENT EXHIBIT
STAGECOACH BUSINESS CENTER, SCOTT COUNTY, MN
FOR: CITY OF SHAKOPEE, EASEMENT VACATION

SHEET
2
OF
2