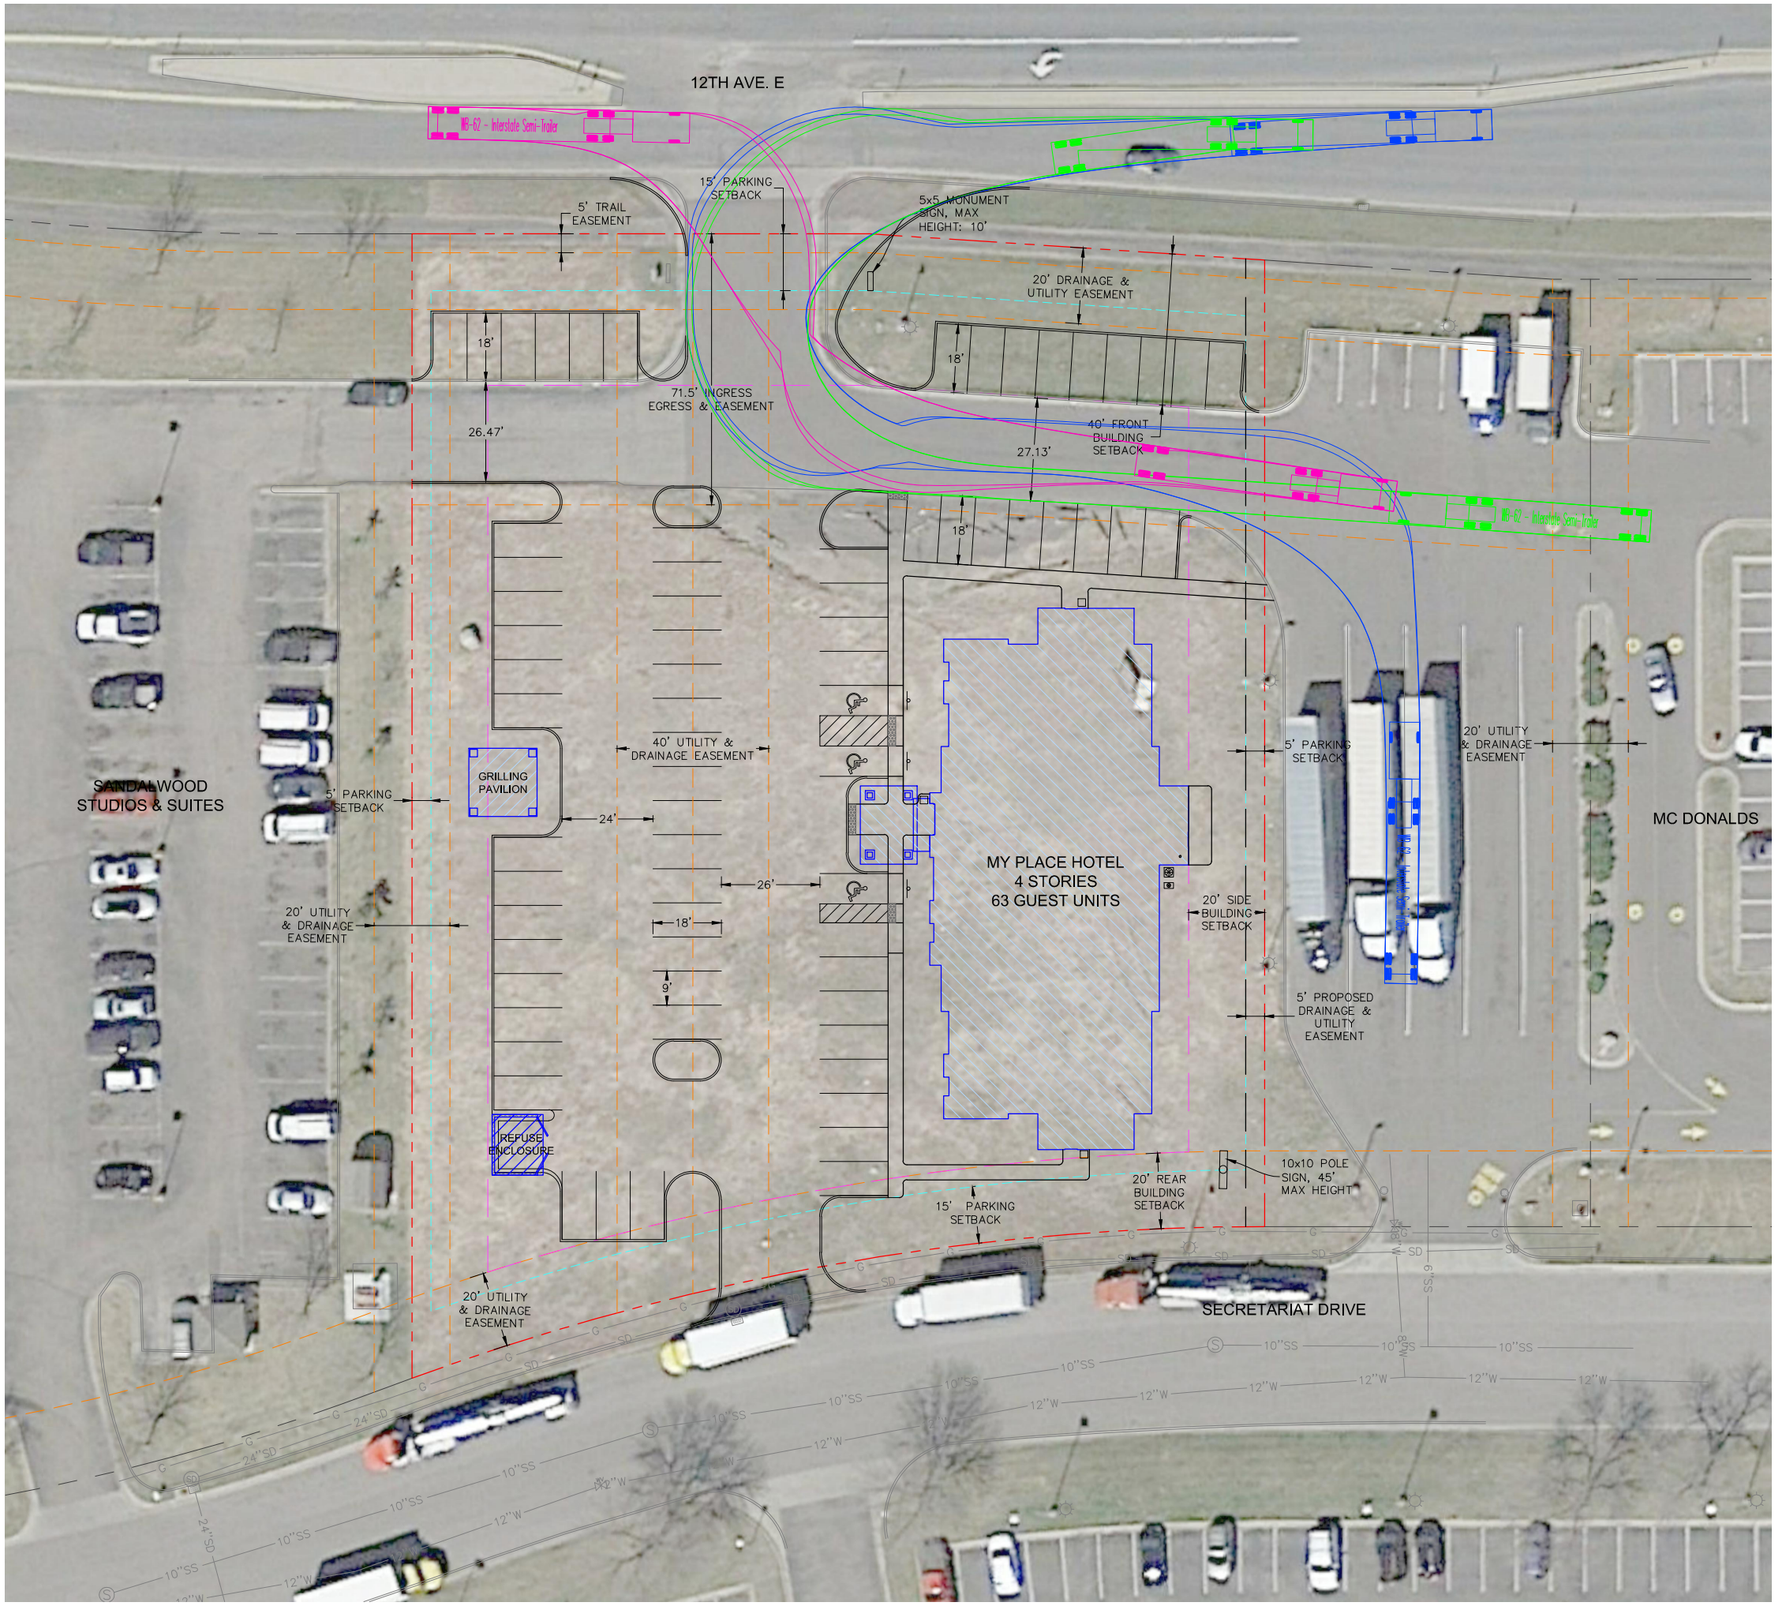

LEGEND:

- PROPERTY LINE OF INTEREST
- PARKING OFFSET REQ'T
- BUILDING OFFSET REQ'T
- EXISTING PROPERTY LINE
- EXISTING EASEMENT
- PROPOSED EASEMENT
- PROPOSED CURB
- PROPOSED BUILDING

SITE NOTES:

- LOT SIZE: 1.41 ac.
- PARKING STALLS: 70
- ZONE: MR MAJOR RECREATIONAL
- BUILDING SETBACKS REFLECT RESOLUTION NO. PC01-13 AMENDMENT TO PUD #9

SCALE (FT)

0 20 40 60

LEGACY DESIGN GROUP
ABERDEEN, SD
SALT LAKE CITY, UT
605.725.5257

© 2018 BY LEGACY DESIGN GROUP, LLC; DRAWING NOT TO BE REUSED IN WHOLE OR IN PART WITHOUT WRITTEN PERMISSION

CONDITIONAL USE-SITE LAYOUT

MY PLACE HOTEL: SHAKOPEE, MN

1