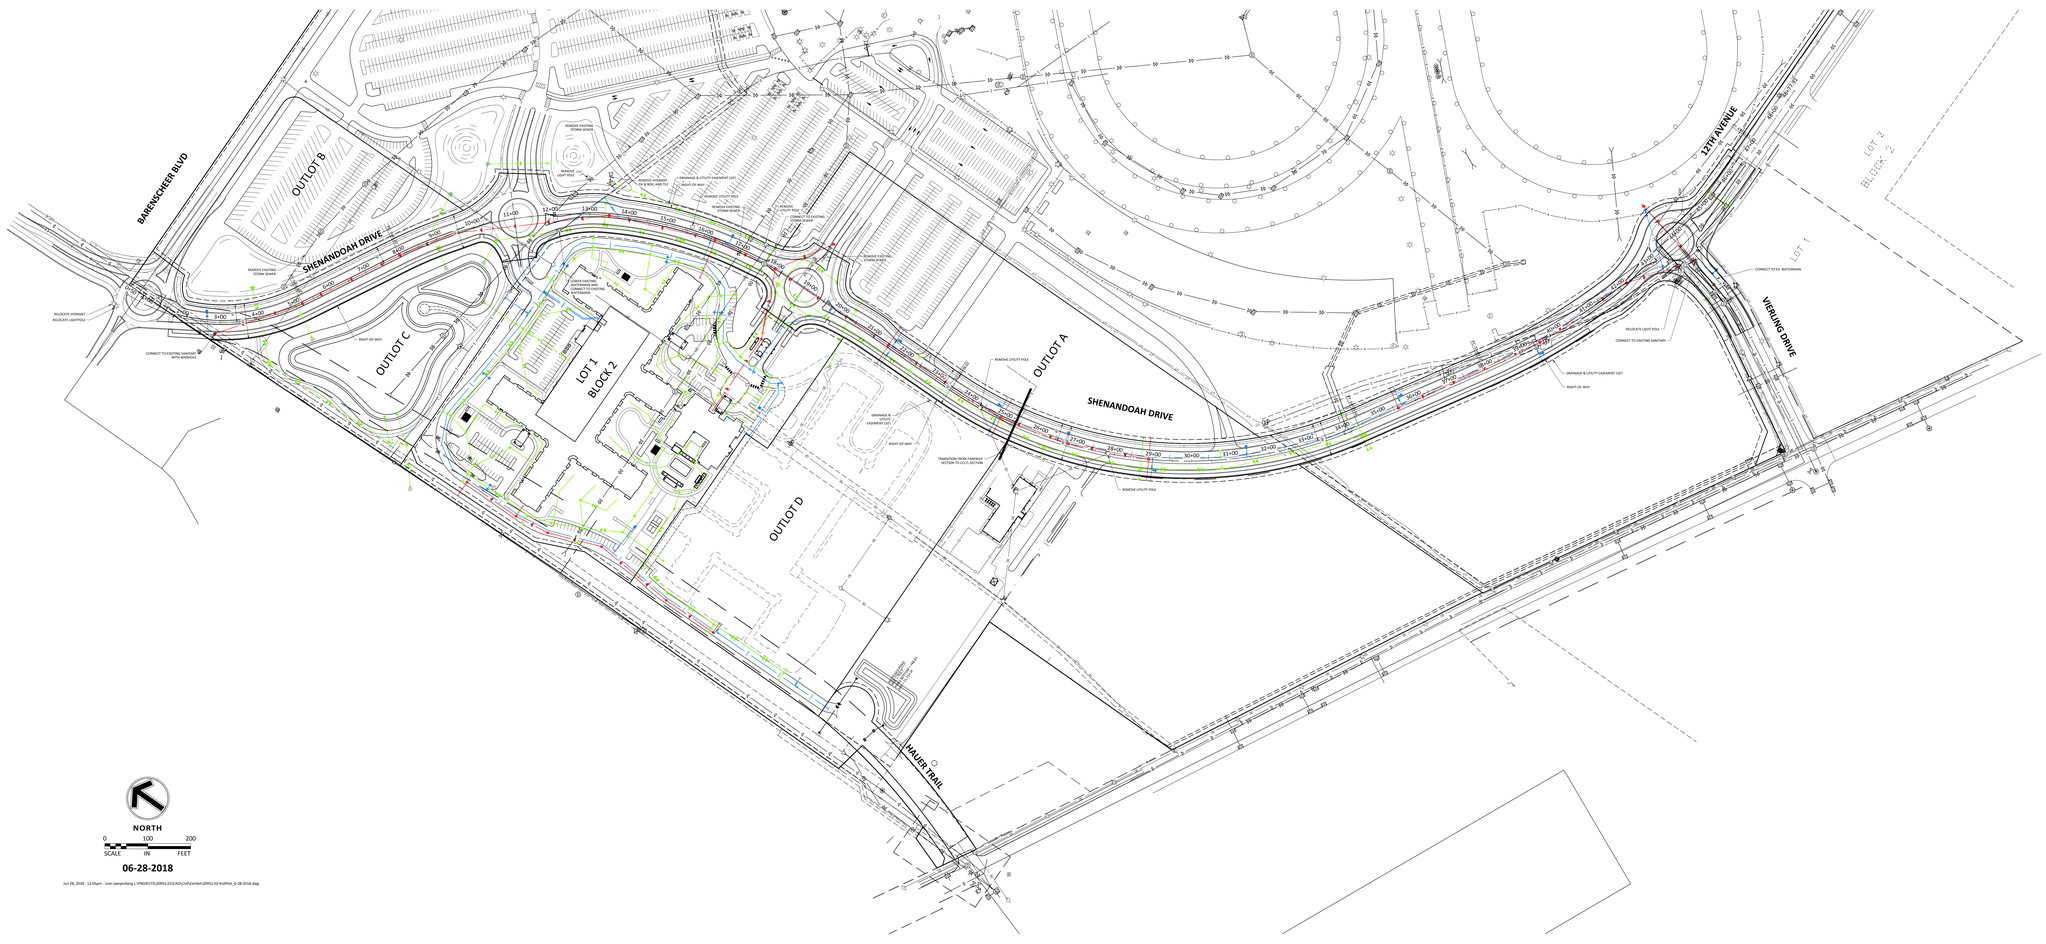
BARENSCHEER BLVD
SHENANDOAH DRIVE
OUTLOT B
OUTLOT C
OUTLOT D
OUTLOT A
LOT 1
BLOCK 2
HAUER TRAIL
VIRLUNG DRIVE
12TH AVENUE
LOT 2
BLOCK 2
LOT 1
RELOCATE HYDRANT
RELOCATE LIGHTPOLE
CONNECT TO EXISTING SANITARY WITH MANHOLE
RIGHT-OF-WAY
REMOVE EXISTING STORM SEWER
REMOVE LIGHT POLE
REMOVE HYDRANT, VALVE & BOX, AND TEE
DRAINAGE & UTILITY EASEMENT (10')
REMOVE EXISTING STORM MANHOLE
CONNECT TO EXISTING STORM SEWER
REMOVE EXISTING CURB INLET
REMOVE UTILITY POLE
TRANSITION FROM FAIRWAY SECTION TO C3.71 SECTION
CONNECT TO EXISTING SANITARY
RELOCATE LIGHT POLE
CONNECT TO EX. WATERMAIN
NORTH
0
100
200
SCALE IN FEET
06-28-2018
Jun 28, 2018 - 12:02pm - User: jaeyonberg
L:\PROJECTS\2005\2-02\CAD\Civil\Exhibit\20052-02 Ex6Plot_6-28-2018.dwg