



DESIGN | FABRICATION | INSTALLATION | SERVICE

7775 Main St. N.E.,  
Fridley, MN 55432  
P: 763.754.2899 | F: 763.767.7316  
www.albrechtsgncompany.com

Client Name:

White Pines Apartments

Client Address:

1324 Eagle Creek Blvd,  
Shakopee, MN 55379

Start Date: 3/2/18

Last Revision Date: 5/23/18

Job Number: N/A

Drawing Revision: 3

Sales Representative: Chris Judd

Designer: JPA

| Revision | Update            |
|----------|-------------------|
| 01       | Additional Design |
| 02       |                   |
| 03       | Height Change     |
| 04       |                   |
| 05       |                   |
| 06       |                   |
| 07       |                   |
| 08       |                   |
| 09       |                   |

Customer Signature of Approval

X

LED Module

Power Supply

White LEDS

Meanwell

Units

Units



This Sign Intended To Be Installed In  
Accordance With The Requirements Of Article  
600 Of The National Electrical Codes. This  
Includes Proper Grounding & Bonding Of Sign.

Copyright 2005, By Albrecht Sign Company, Inc. All Designs  
Presented Are The Sole Property Of Albrecht Sign Company Inc.,  
And May Not Be Reproduced In Part Or Whole Without Written  
Permission From Albrecht Sign Company Inc. Photo Renderings  
Are Not To Scale. Colors In This Drawing Are For Representation  
Purposes Only And May Differ From Finished Product, Physical  
Color Samples Can Be Provided Upon Request



Day Rendering

Scale: 1/2" = 1'



Night Rendering

Scale: 1/2" = 1'



DESIGN | FABRICATION | INSTALLATION | SERVICE

7775 Main St. N.E.,  
Fridley, MN 55432  
P: 763.754.2899 | F: 763.767.7316  
www.albrechtsgncompany.com

Client Name:  
White Pines Apartments

Client Address:  
1324 Eagle Creek Blvd,  
Shakopee, MN 55379

Start Date: 3/2/18  
Last Revision Date: 5/23/18  
Job Number: N/A  
Drawing Revision: 3  
Sales Representative: Chris Judd  
Designer: JPA

| Revision | Update            |
|----------|-------------------|
| 01       | Additional Design |
| 02       |                   |
| 03       | Height Change     |
| 04       |                   |
| 05       |                   |
| 06       |                   |
| 07       |                   |
| 08       |                   |
| 09       |                   |

Customer Signature of Approval

| LED Module | Power Supply |
|------------|--------------|
| White LEDs | Meanwell     |
| Units      | Units        |



This Sign Intended To Be Installed In  
Accordance With The Requirements Of Article  
600 Of The National Electrical Codes. This  
Includes Proper Grounding & Bonding Of Sign.

Copyright 2005, By Albrecht Sign Company, Inc. All Designs  
Presented Are The Sole Property Of Albrecht Sign Company Inc.,  
And May Not Be Reproduced In Part Or Whole Without Written  
Permission From Albrecht Sign Company Inc Photo Renderings  
Are Not To Scale. Colors In This Drawing Are For Representation  
Purposes Only And May Differ From Finished Product, Physical  
Color Samples Can Be Provided Upon Request




Note:  
'APARTMENTS' size increased for routing.



Face View  
Scale: 1/2" = 1'

Section View  
Scale: 1/2" = 1'

| Color:         | Greytan  | White    | Gentle Gray | Black Dual Color | CMYK          | Opaque White | N/A | E01                                                                                               |
|----------------|----------|----------|-------------|------------------|---------------|--------------|-----|---------------------------------------------------------------------------------------------------|
| Paint Finish:  | MP 11314 | MP White | MP 7596     | N/A              | N/A           | N/A          | N/A | Monument - Option 2                                                                               |
| Vinyl:         | N/A      | N/A      | N/A         | 3635-222         | Digital Print | 220-10       | N/A | Quantity: 02 Square Feet: 38.25 face                                                              |
| Digital Print: | N/A      | N/A      | N/A         | N/A              | N/A           | N/A          | N/A | Single Face: <input checked="" type="checkbox"/> Illuminated: <input checked="" type="checkbox"/> |
| Other:         | N/A      | N/A      | N/A         | N/A              | N/A           | N/A          | N/A | Double Face: <input type="checkbox"/> Non-Illuminated: <input type="checkbox"/>                   |

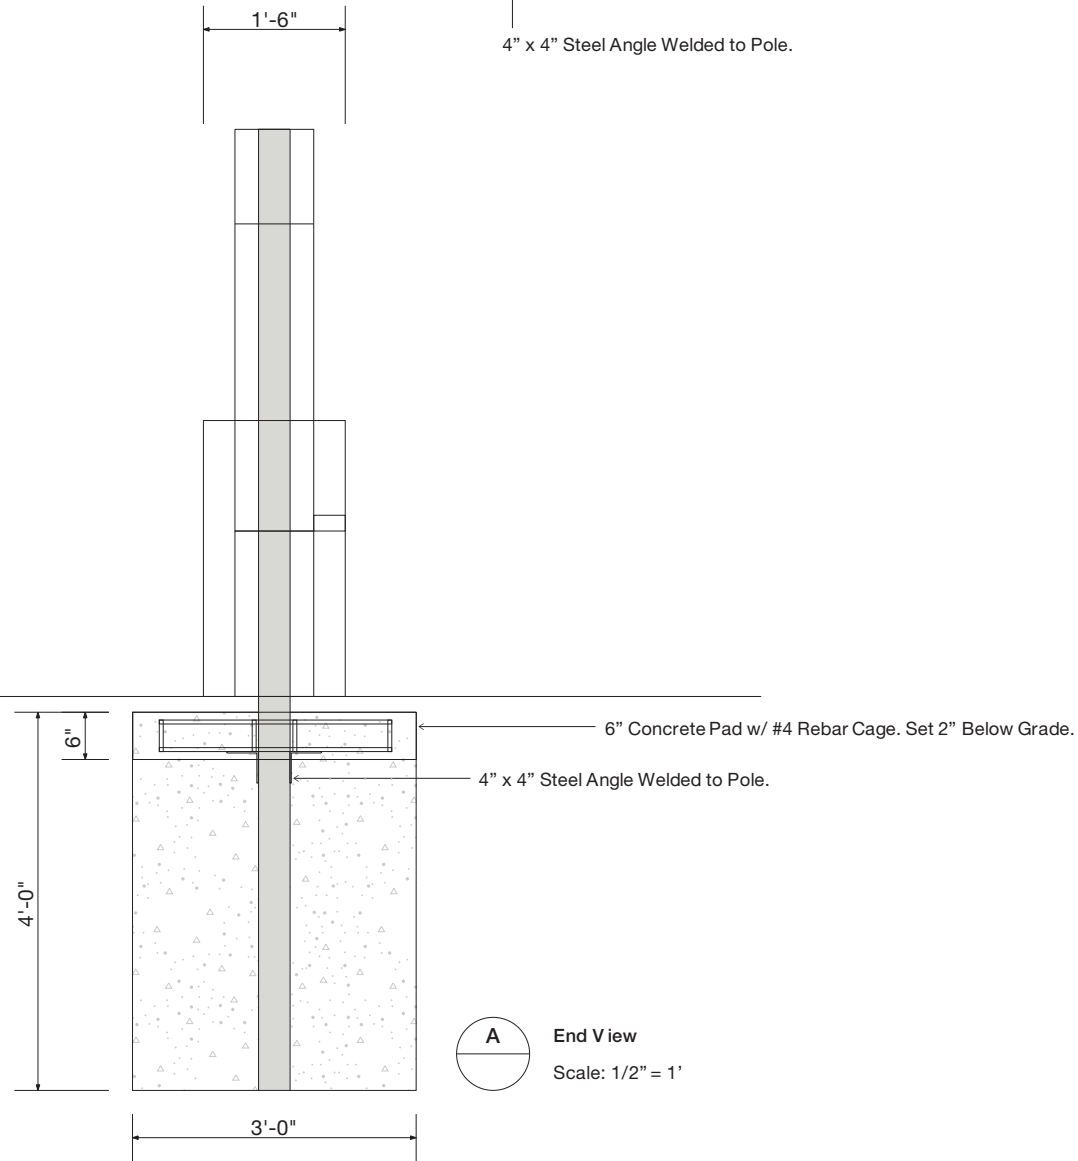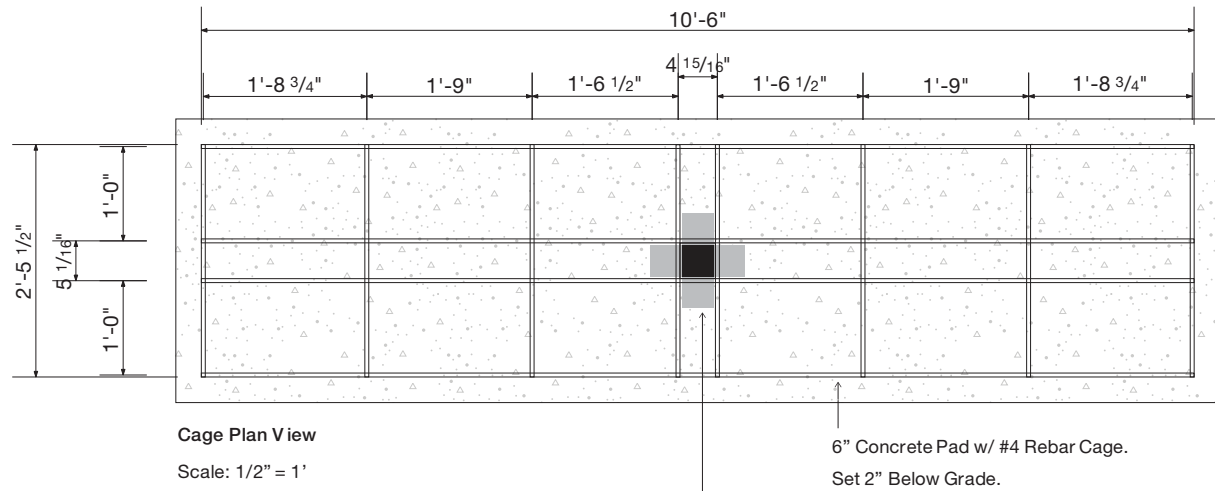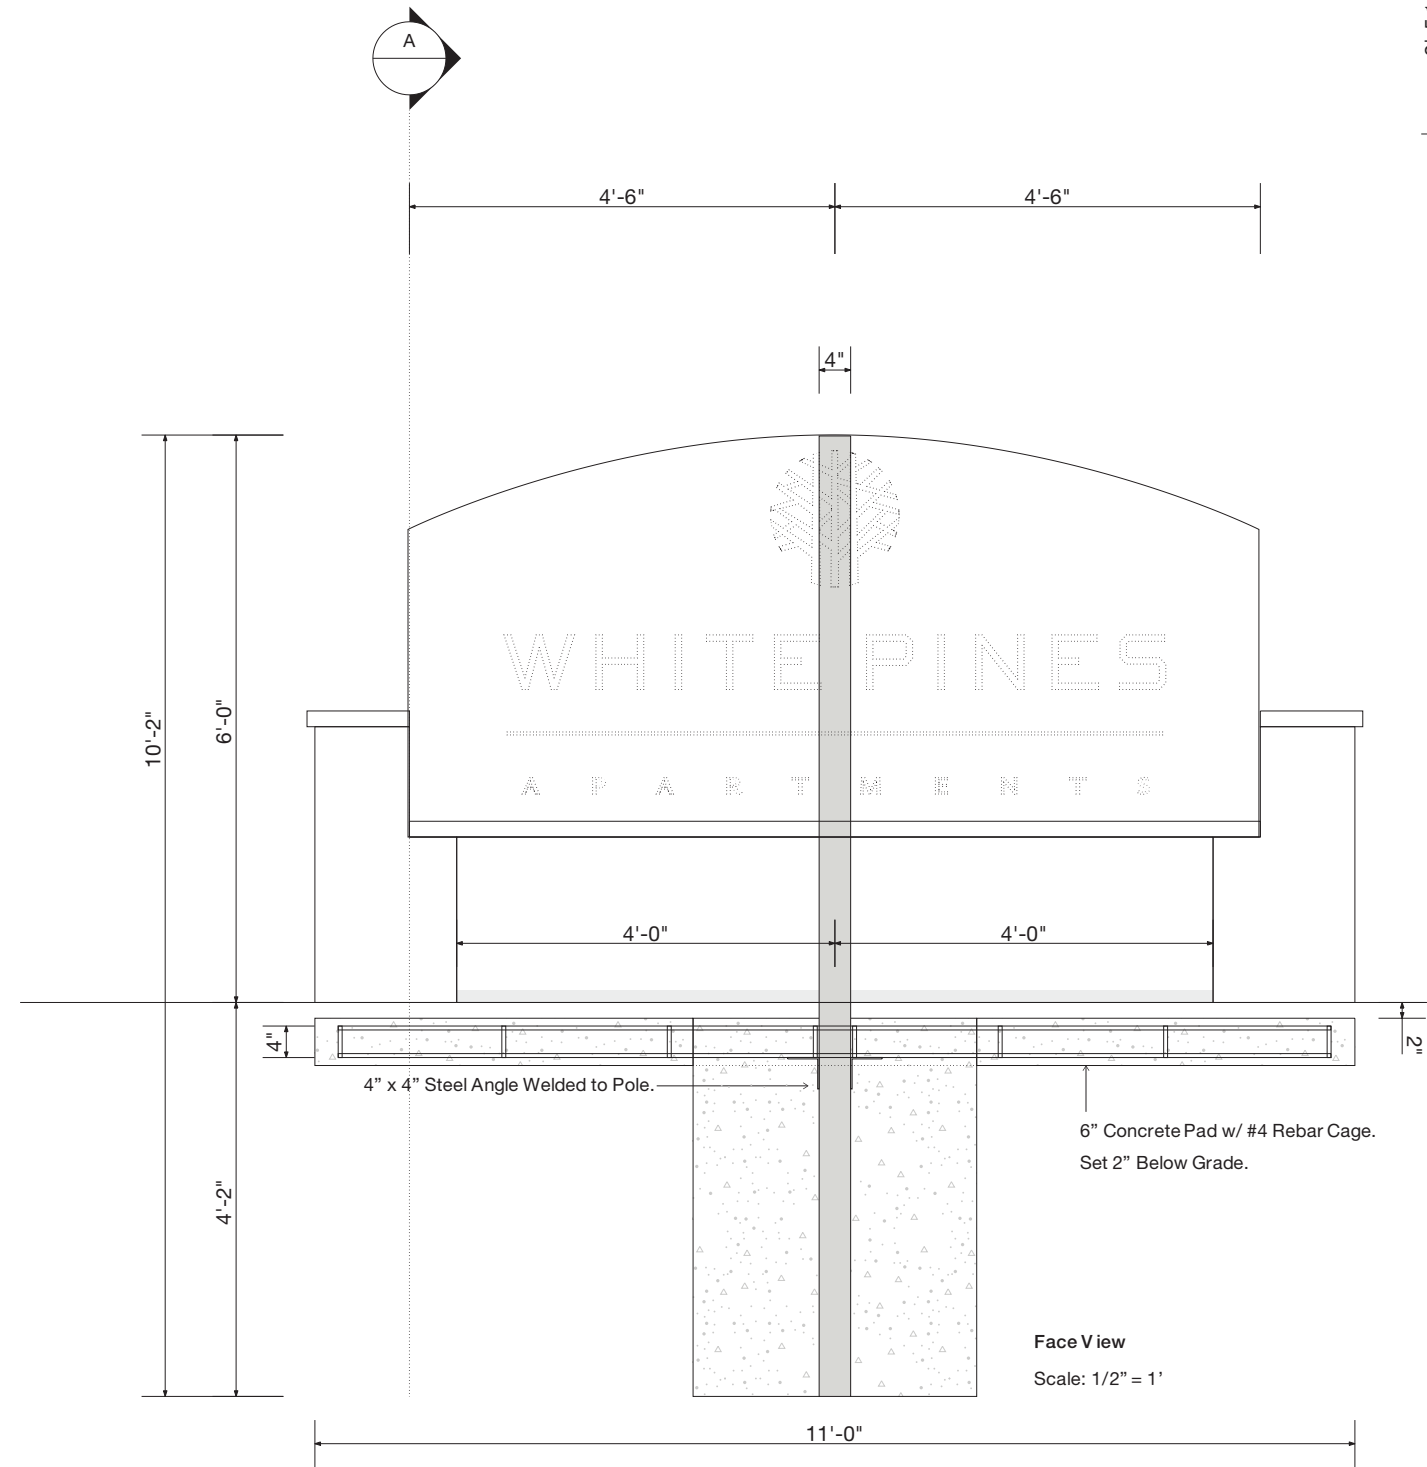

|                |          |          |             |                  |               |              |     |                                                                                                   |
|----------------|----------|----------|-------------|------------------|---------------|--------------|-----|---------------------------------------------------------------------------------------------------|
| Color:         | Greytan  | White    | Gentle Gray | Black Dual Color | CMYK          | Opaque White | N/A | E01                                                                                               |
| Paint Finish:  | MP 11314 | MP White | MP 7596     | N/A              | N/A           | N/A          | N/A | Monument - Option 2                                                                               |
| Vinyl:         | N/A      | N/A      | N/A         | 3635-222         | Digital Print | 220-10       | N/A | Quantity: 02 Square Feet: 38.25 face                                                              |
| Digital Print: | N/A      | N/A      | N/A         | N/A              | N/A           | N/A          | N/A | Single Face: <input checked="" type="checkbox"/> Illuminated: <input checked="" type="checkbox"/> |
| Other:         | N/A      | N/A      | N/A         | N/A              | N/A           | N/A          | N/A | Double Face: <input type="checkbox"/> Non-Illuminated: <input type="checkbox"/>                   |



DESIGN | FABRICATION | INSTALLATION | SERVICE

7775 Main St. N.E.,  
Fridley, MN 55432  
P: 763.754.2899 | F: 763.767.7316  
www.albrechtsgncompany.com

Client Name:

White Pines Apartments

Client Address:

1324 Eagle Creek Blvd,  
Shakopee, MN 55379

Start Date: 3/2/18

Last Revision Date: 5/23/18

Job Number: N/A

Drawing Revision: 3

Sales Representative: Chris Judd

Designer: JPA

| Revision | Update            |
|----------|-------------------|
| 01       | Additional Design |
| 02       |                   |
| 03       | Height Change     |
| 04       |                   |
| 05       |                   |
| 06       |                   |
| 07       |                   |
| 08       |                   |
| 09       |                   |

Customer Signature of Approval

X

| LED Module | Power Supply |
|------------|--------------|
| White LEDs | Meanwell     |
| Units      | Units        |



This Sign Intended To Be Installed In  
Accordance With The Requirements Of Article  
600 Of The National Electrical Codes. This  
Includes Proper Grounding & Bonding Of Signs.

Copyright 2005, By Albrecht Sign Company, Inc. All Designs  
Presented Are The Sole Property Of Albrecht Sign Company Inc.,  
And May Not Be Reproduced In Part Or Whole Without Written  
Permission From Albrecht Sign Company Inc. Photo Renderings  
Are Not To Scale. Colors In This Drawing Are For Representation  
Purposes Only And May Differ From Finished Product, Physical  
Color Samples Can Be Provided Upon Request