PLOTTED/REVISED: 6/29/2018

PATH & FILENAME: K:\01\0413-000\Cad\Plan\0413-000_g01.dgn

Vierling Drive

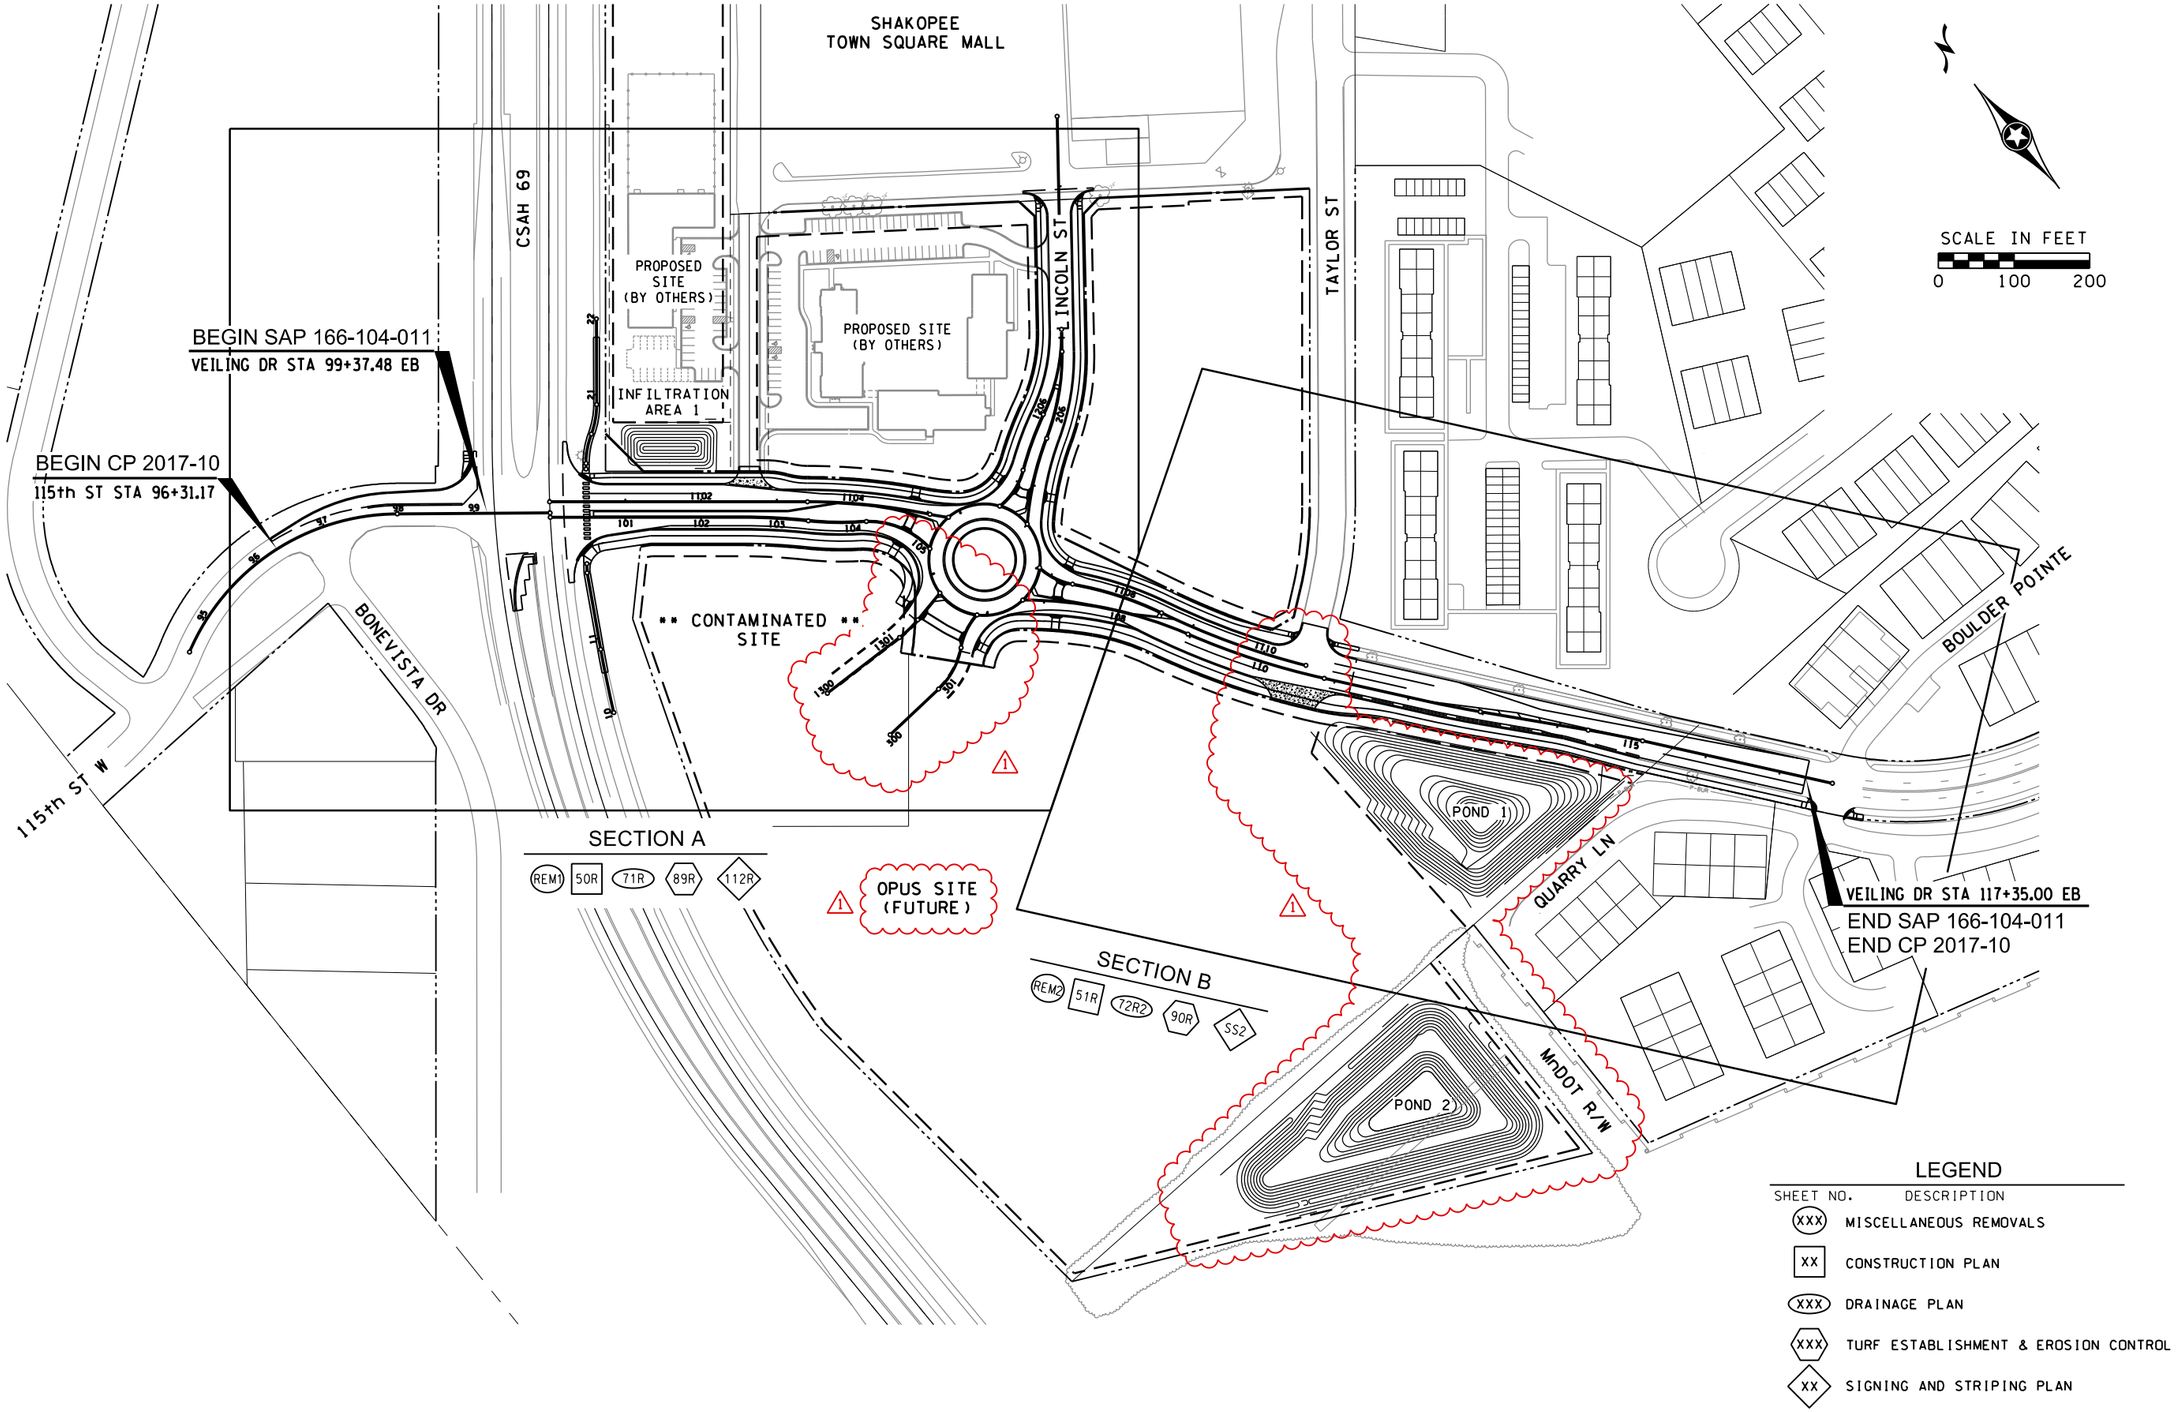

NO.	DATE	BY	CHK	REVISIONS
1	6/29/18	DMK	DWS	REVISED FOR OPUS DEVELOPMENT

Design By: DWS
Plan By: CWK
Checked By: DMK
Approved By: DWS

I HEREBY CERTIFY THAT THIS PLAN, SPECIFICATION, OR REPORT WAS PREPARED BY OR UNDER MY DIRECT SUPERVISION AND THAT I AM A DULY LICENSED PROFESSIONAL ENGINEER UNDER THE LAWS OF THE STATE OF MINNESOTA.

PRINT NAME: DONALD W. STERNA, PE

DATE 4/03/18 LICENSE # 19103

WSB

701 Xenia Avenue South, Suite 300
Minneapolis, MN 55146
Tel: (763)541-4800 · Fax: (763)541 1700
wsbeng.com

SHAKOPEE

Vierling Drive Connection
City of Shakopee, Minnesota

CITY OF SHAKOPEE, MINNESOTA

GENERAL LAYOUT
SAP 166-104-011

SHEET 2R OF 143 SHEETS