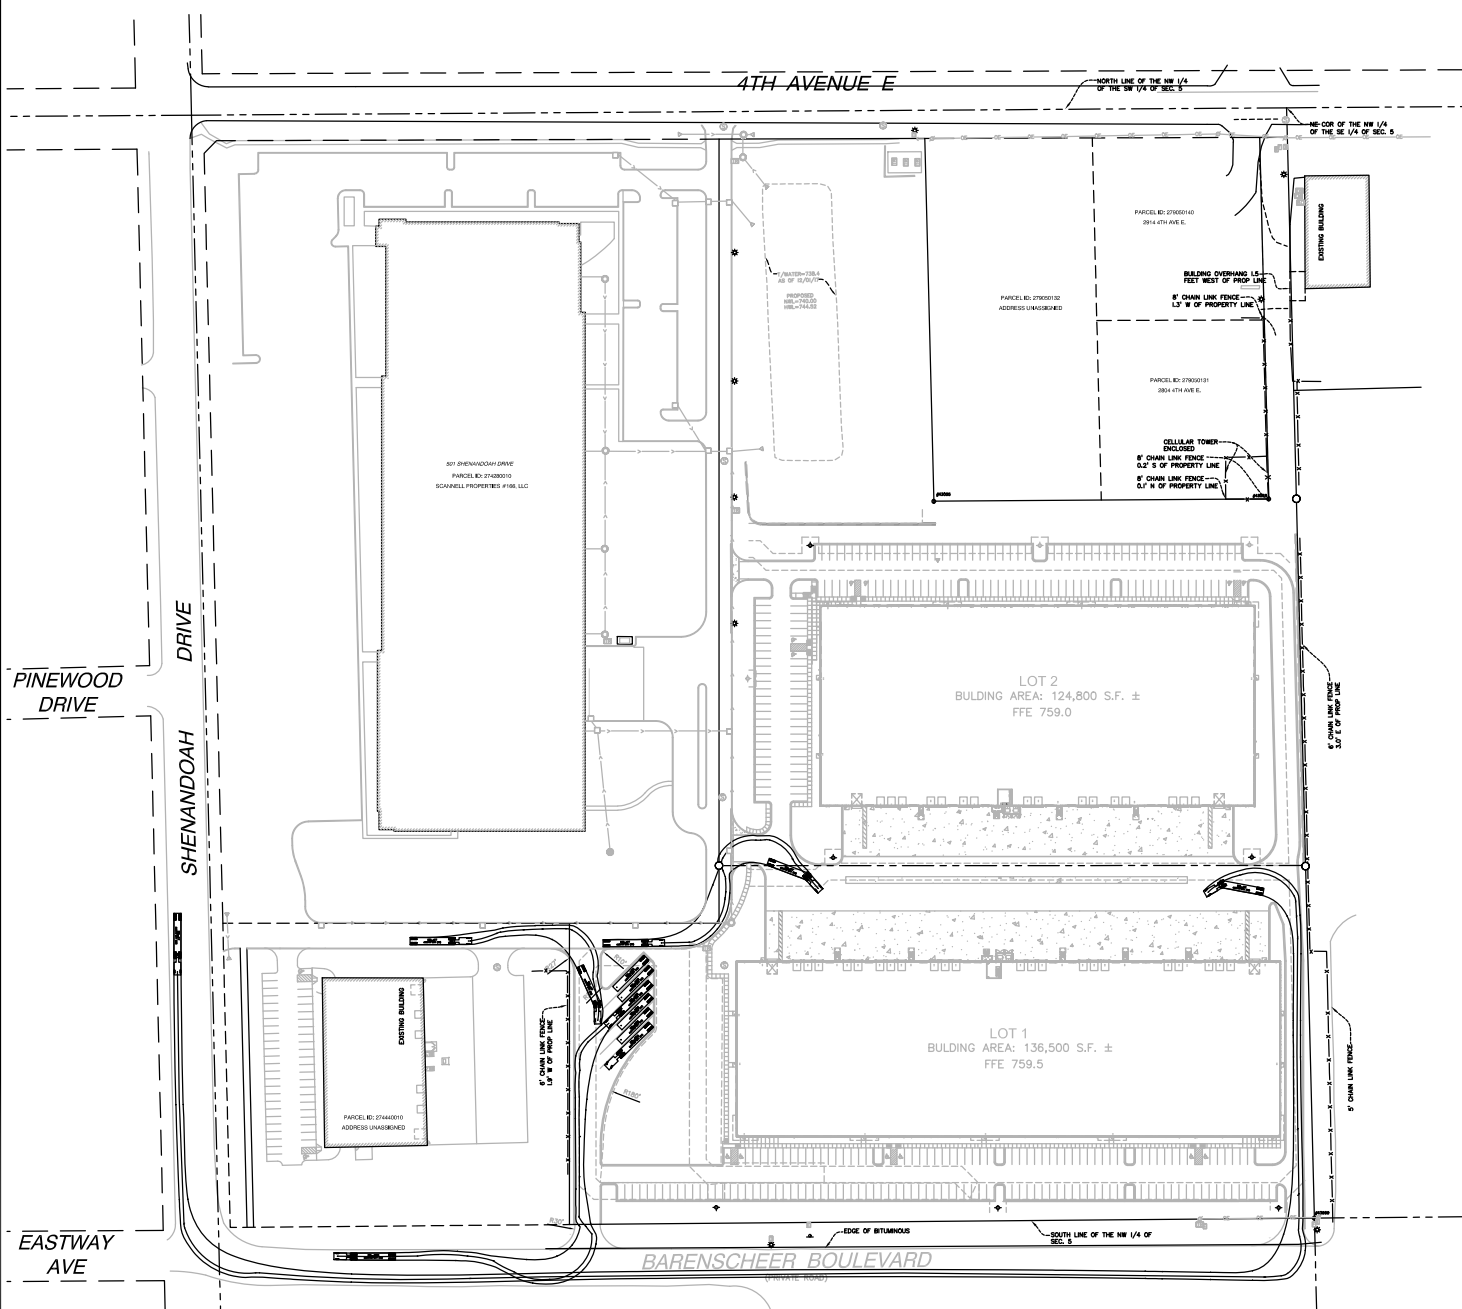


**VALLEY VIEW BUSINESS PARK THIRD ADDITION**

4TH AVENUE E AND SHENANDOAH DRIVE
SHAKOPEE, MINNESOTA

BUILDING PERMIT SUBMITTAL

TRUCK TURNING MOVEMENTS

I hereby certify that this plan, specification, or report was prepared by me or under my direct supervision and that I am a duly Licensed PROFESSIONAL ENGINEER under the laws of the State of MINNESOTA

David Nash, PE

B.1B.18 21838
Date License No.

QUALITY ASSURANCE/CONTROL

BY _____ DATE _____

DATE	ISSUE
6-1-19	COPY - BUREAU FILE

1.4.18	CITY SUBMITTAL
2.16.18	SITE PLAN REVISION

3.27.18	BUILDING PERMIT SUBMIT
4.2.18	LOT LINE UPDATES

4.18.18	ADDENDUM #1
5.8.18	STORMWATER UPDATE

5.10.18	CITY COMMENTS
5.11.18	CITY RESP. COMMENTS

5.11.18	CITY SAN COMMENTS
5.14.18	BLDG PERMIT / PLANNING

5.14.18	FINAL SWM COMMENTS
6.3.18	SPUC COMMENTS

7.13.18	WEST TRAILER PARKING

PROJECT TEAM DATA

DESIGNED:

DATE:

PROJECT NO: 213-0024.4

EXHIBIT

EXHIBIT

1 **2** **3** **4** **52**