


Windermere Booster Station/ Pump House


Shakopee, MN 55379

PRELIMINARY ONLY
8- 2- 2018

AREA MAP

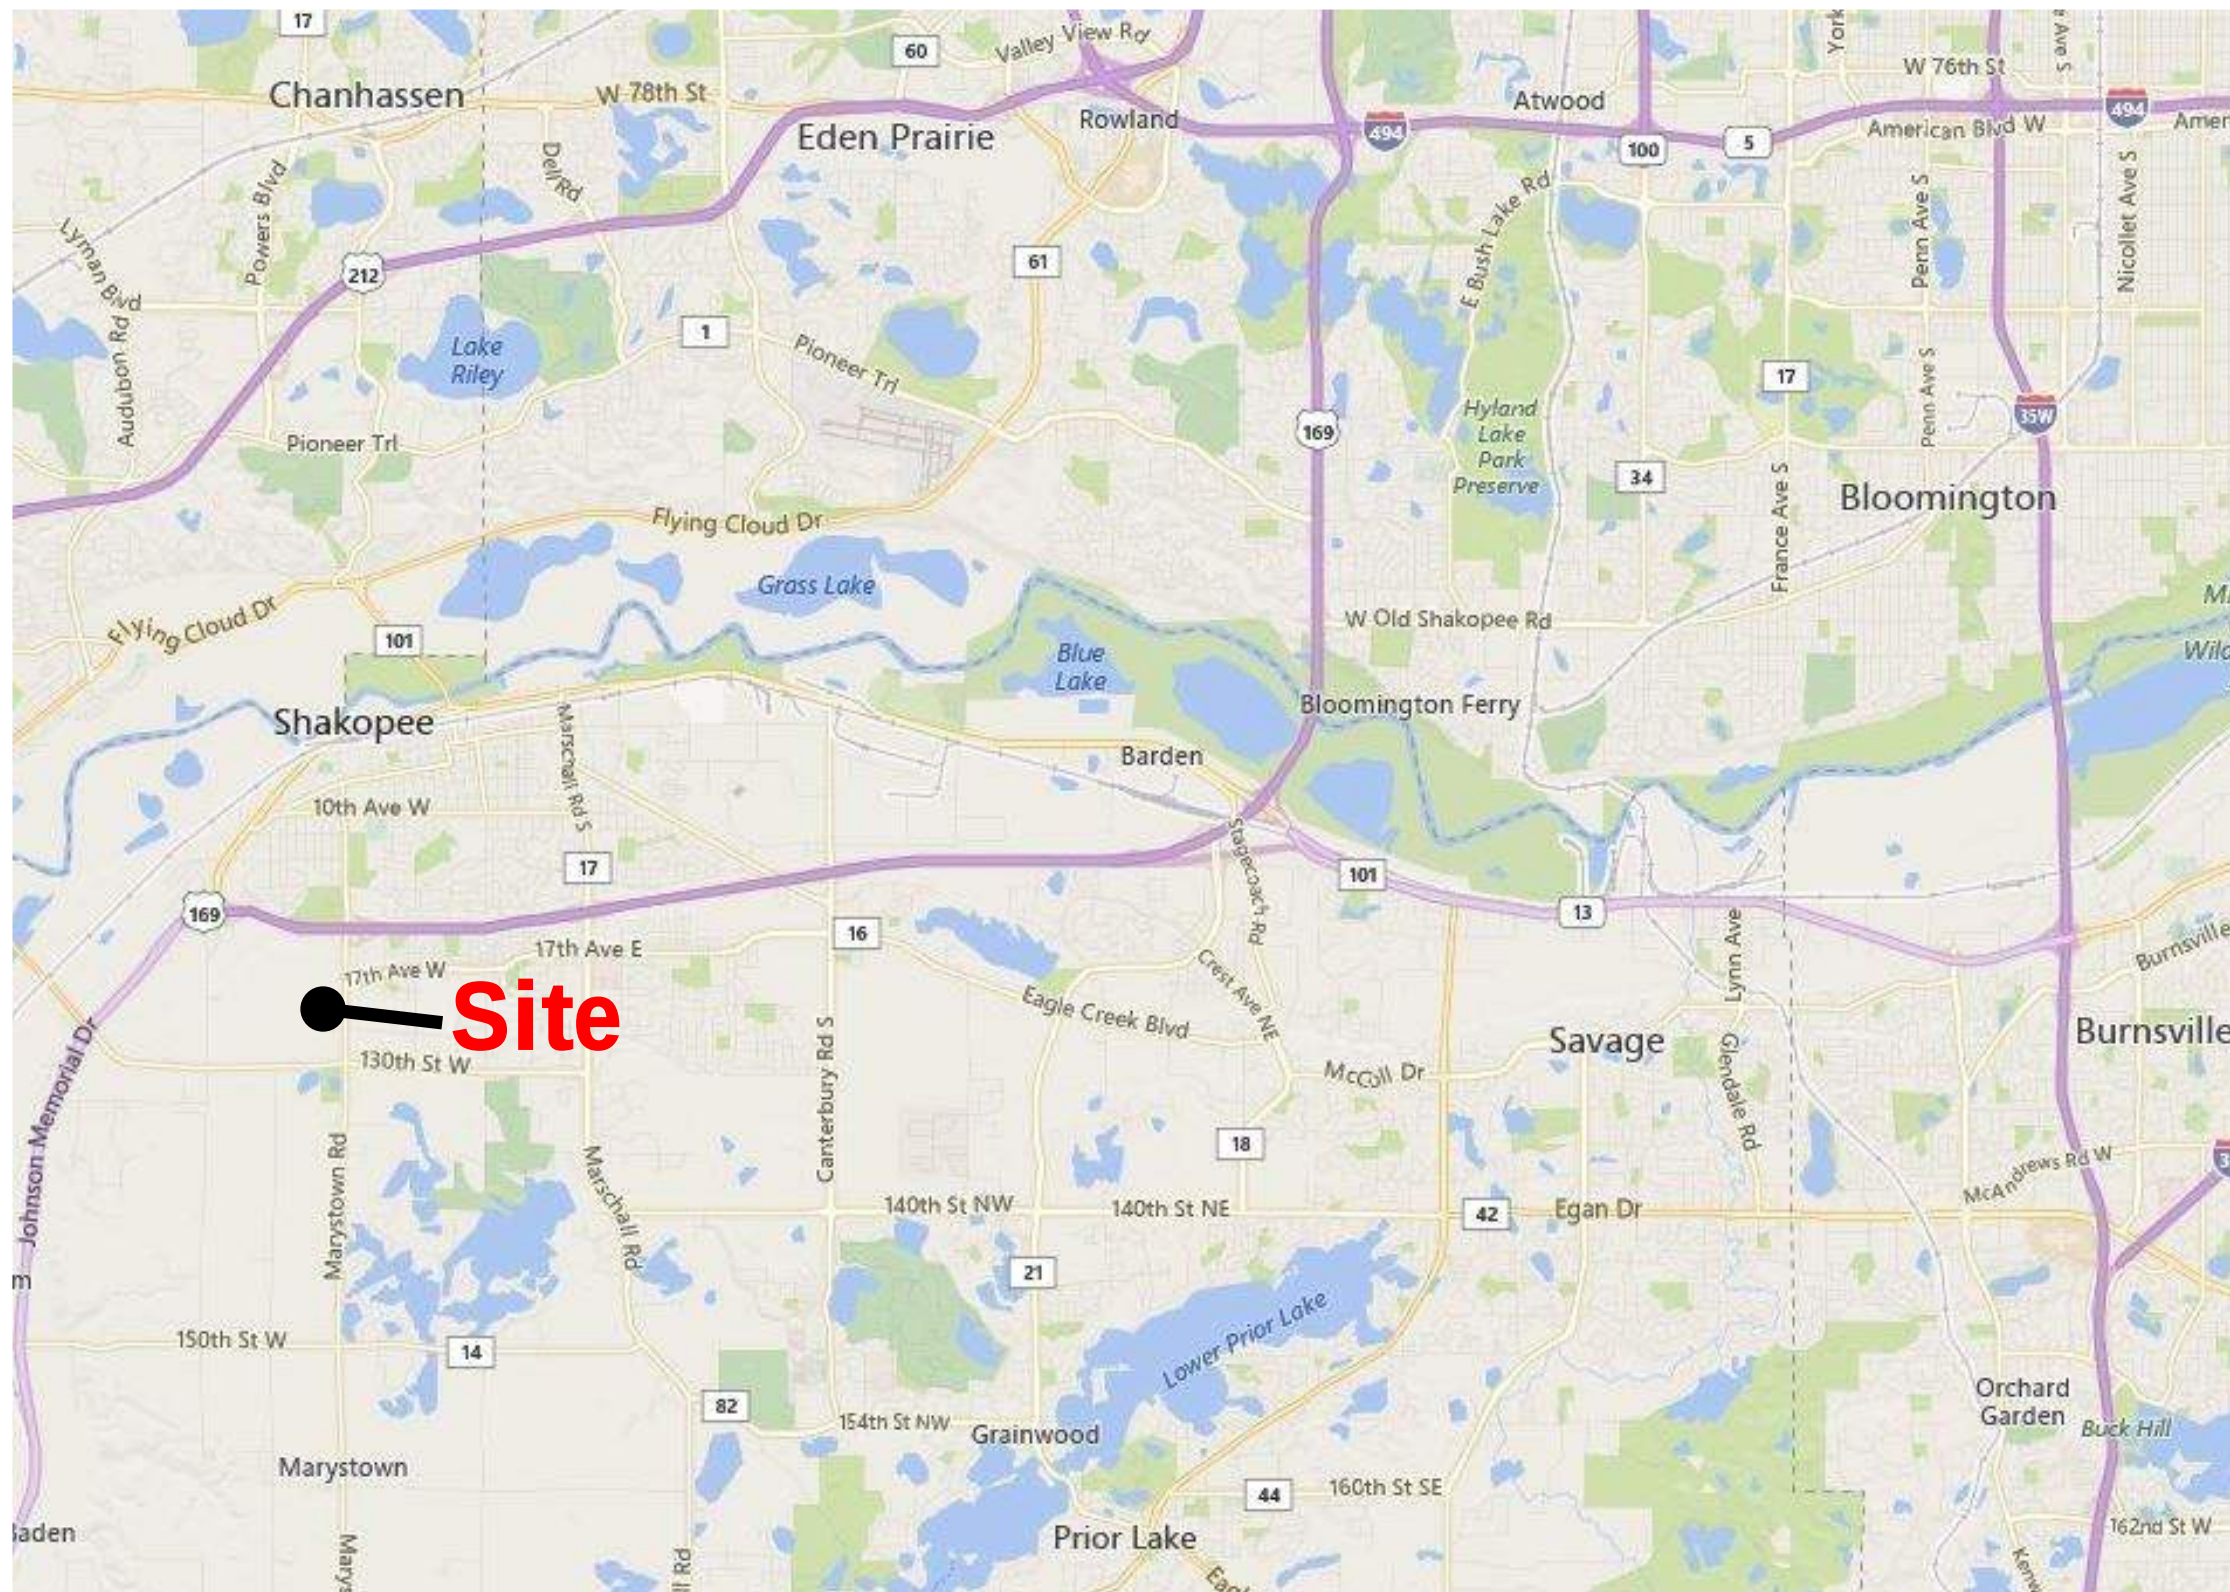

JAY P. NELSON
ARCHITECT
AIA, LEED AP, NCARB, CID

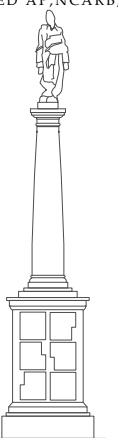

7601 WAYZATA BOULEVARD,
SUITE 250
ST. LOUIS PARK, MN. 55426
jay@jaysnelsonarchitect.com



Engineering | Surveying | Planning | Environmental

Inspiration
The Barn






Windermere Booster Station/ Pump House

Shakopee, MN 55379


PRELIMINARY ONLY
8- 2- 2018

IMAGE-
LOOKING
SOUTHEAST

JAY P. NELSON
ARCHITECT
AIA, LEED AP, NCARB, CID

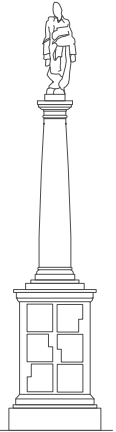

7601 WAYZATA BOULEVARD,
SUITE 250
ST. LOUIS PARK, MN. 55426
jay@jaysnelsonarchitect.com

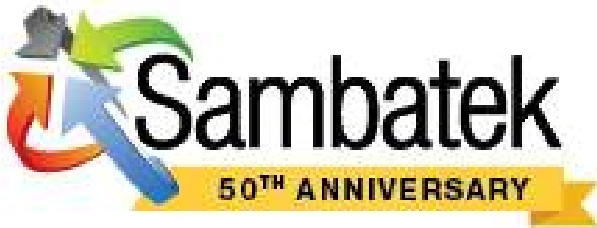

Engineering | Surveying | Planning | Environmental

Windermere Booster Station/ Pump House


Shakopee, MN 55379

PRELIMINARY ONLY
8- 2- 2018

IMAGE-
LOOKING
NORTHWEST



JAY P. NELSON
ARCHITECT
AIA, LEED AP, NCARB, CID

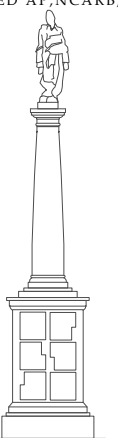

7601 WAYZATA BOULEVARD,
SUITE 250
ST. LOUIS PARK, MN. 55426
jay@jaysnelsonarchitect.com




Engineering | Surveying | Planning | Environmental

Windermere Booster Station/ Pump House


Shakopee, MN 55379

PRELIMINARY ONLY
8- 2- 2018

SCHEMATIC PLAN

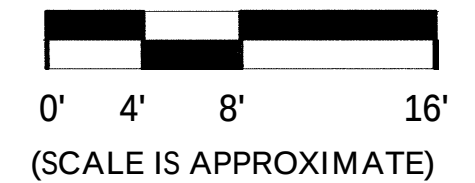


JAY P. NELSON
ARCHITECT
AIA, LEED AP, NCARB, CID

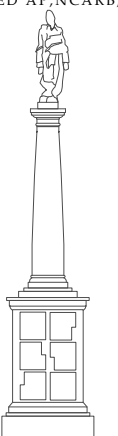

7601 WAYZATA BOULEVARD,
SUITE 250
ST. LOUIS PARK, MN. 55426
jay@jaynelsonarchitect.com



Engineering | Surveying | Planning | Environmental


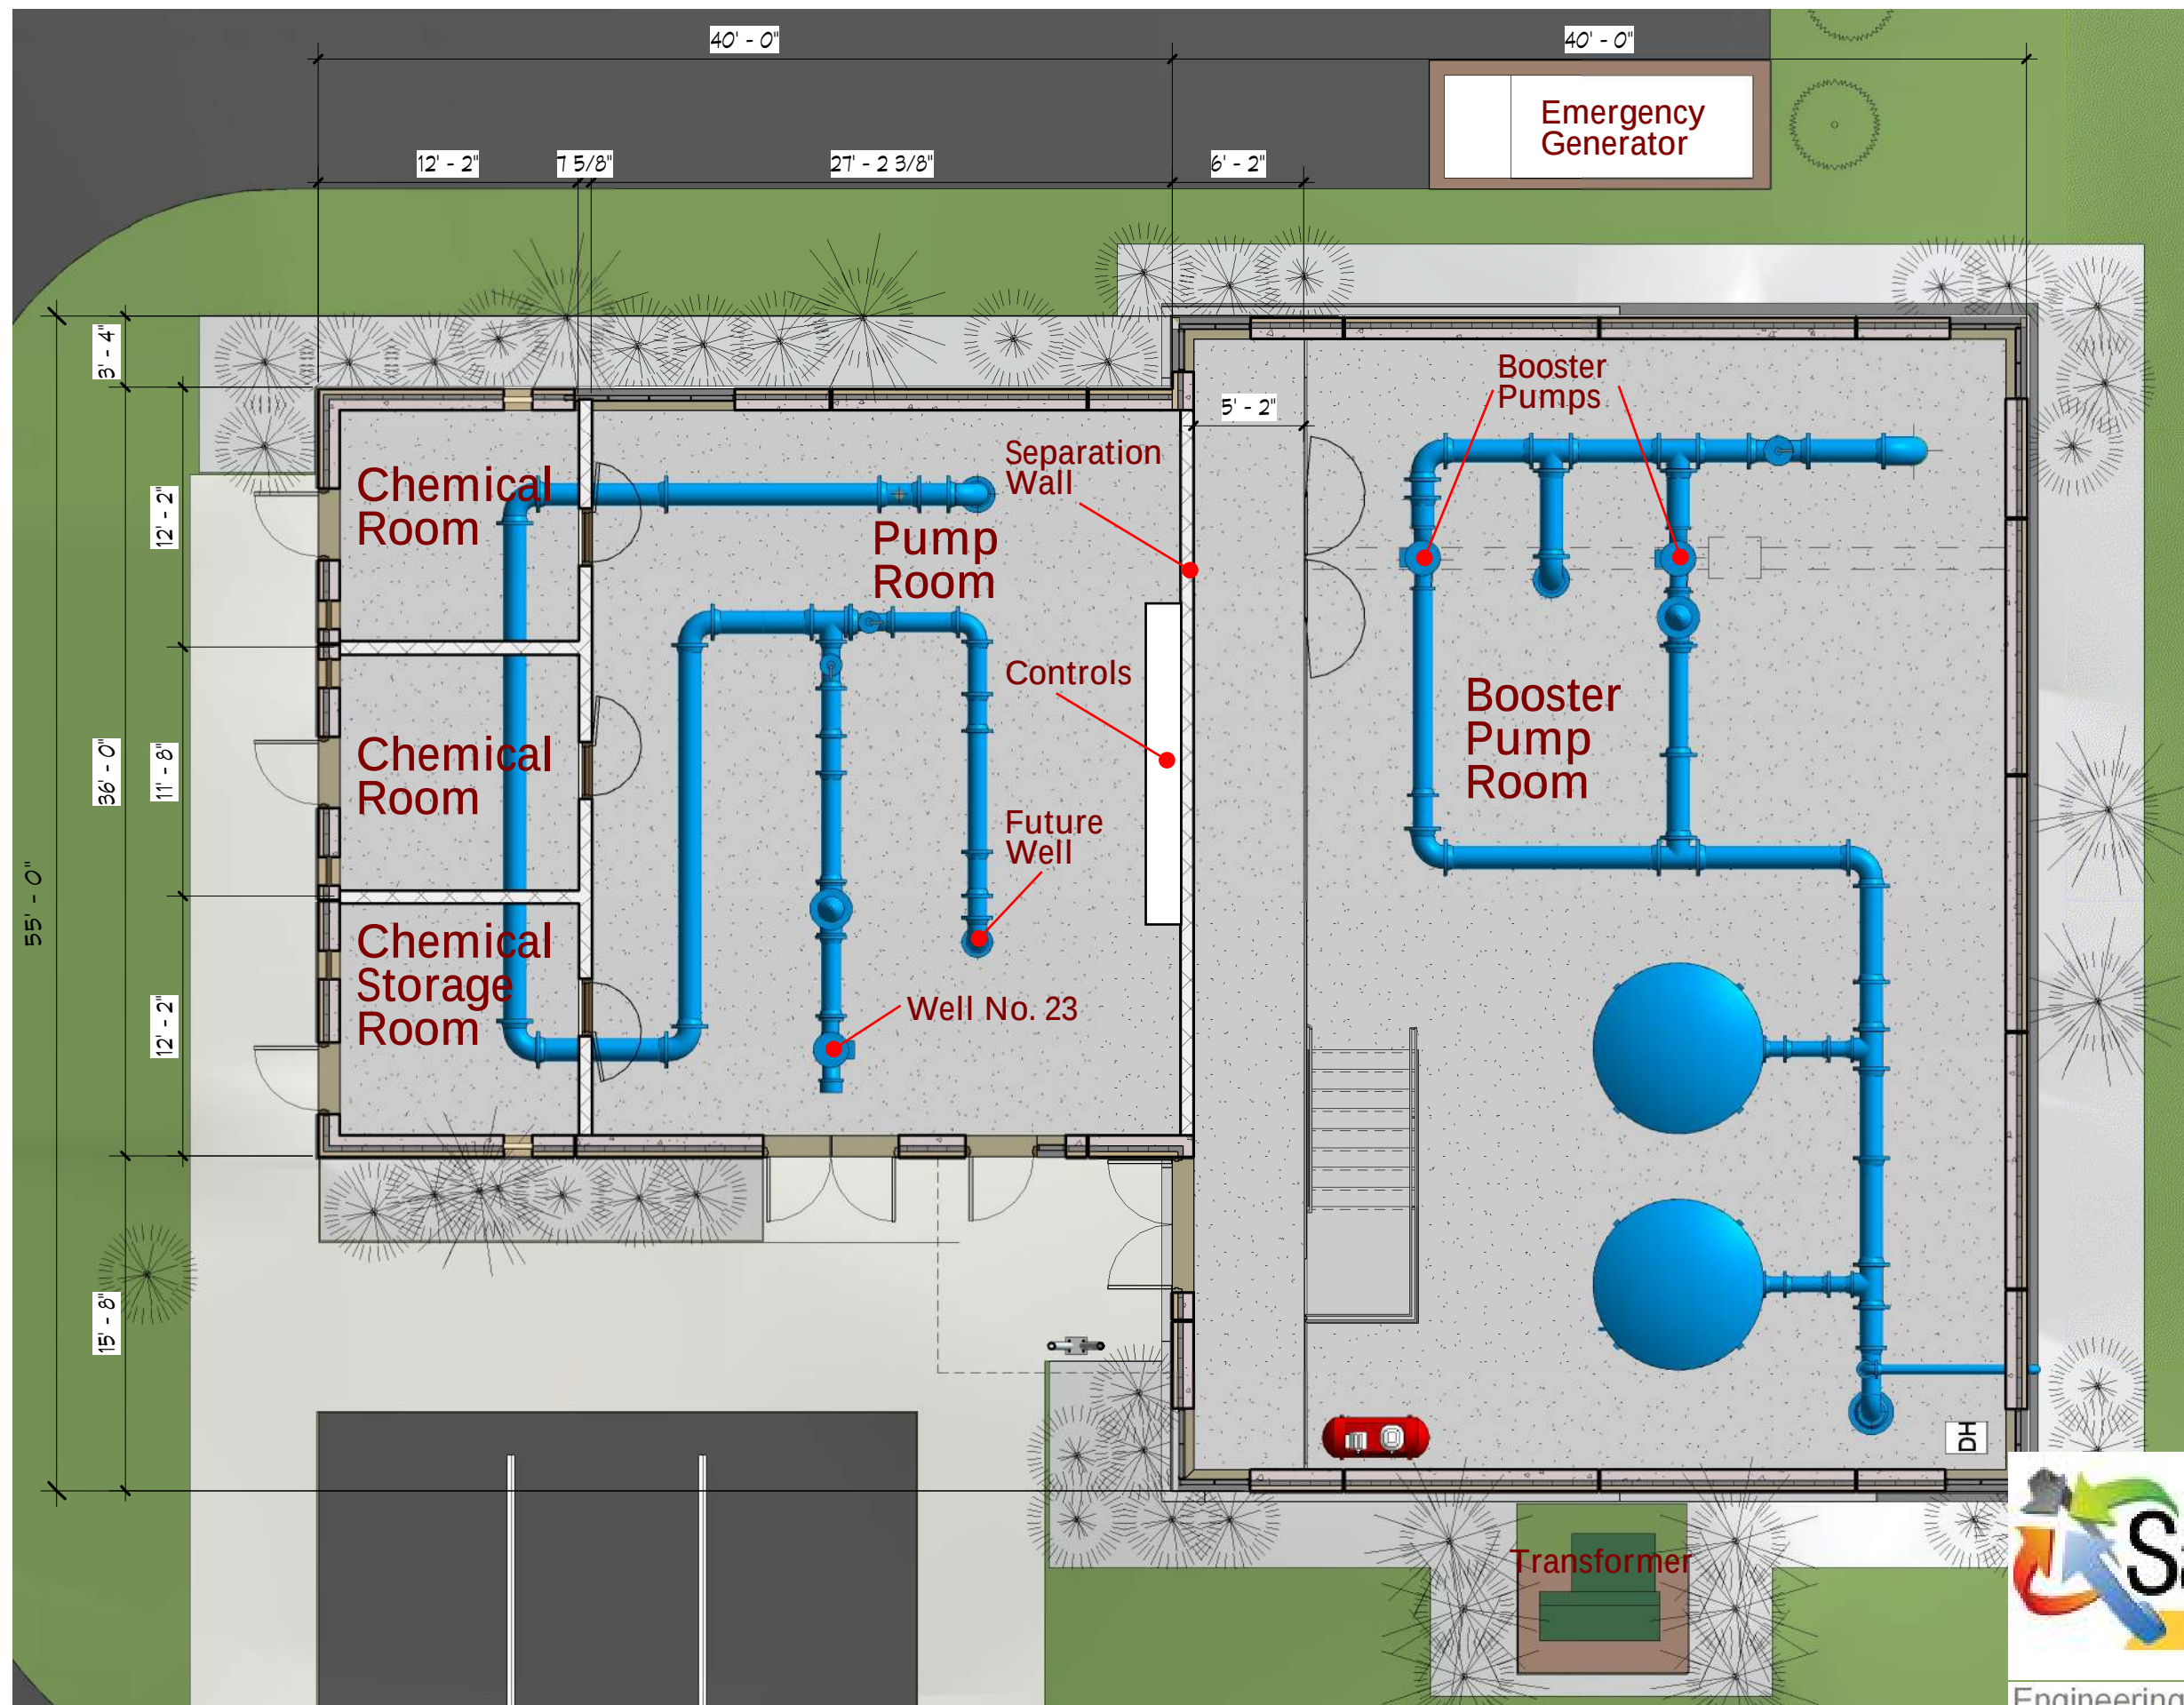


Windermere Booster Station/ Pump House


Shakopee, MN 55379

PRELIMINARY ONLY
8- 2- 2018

SCHEMATIC SECTION

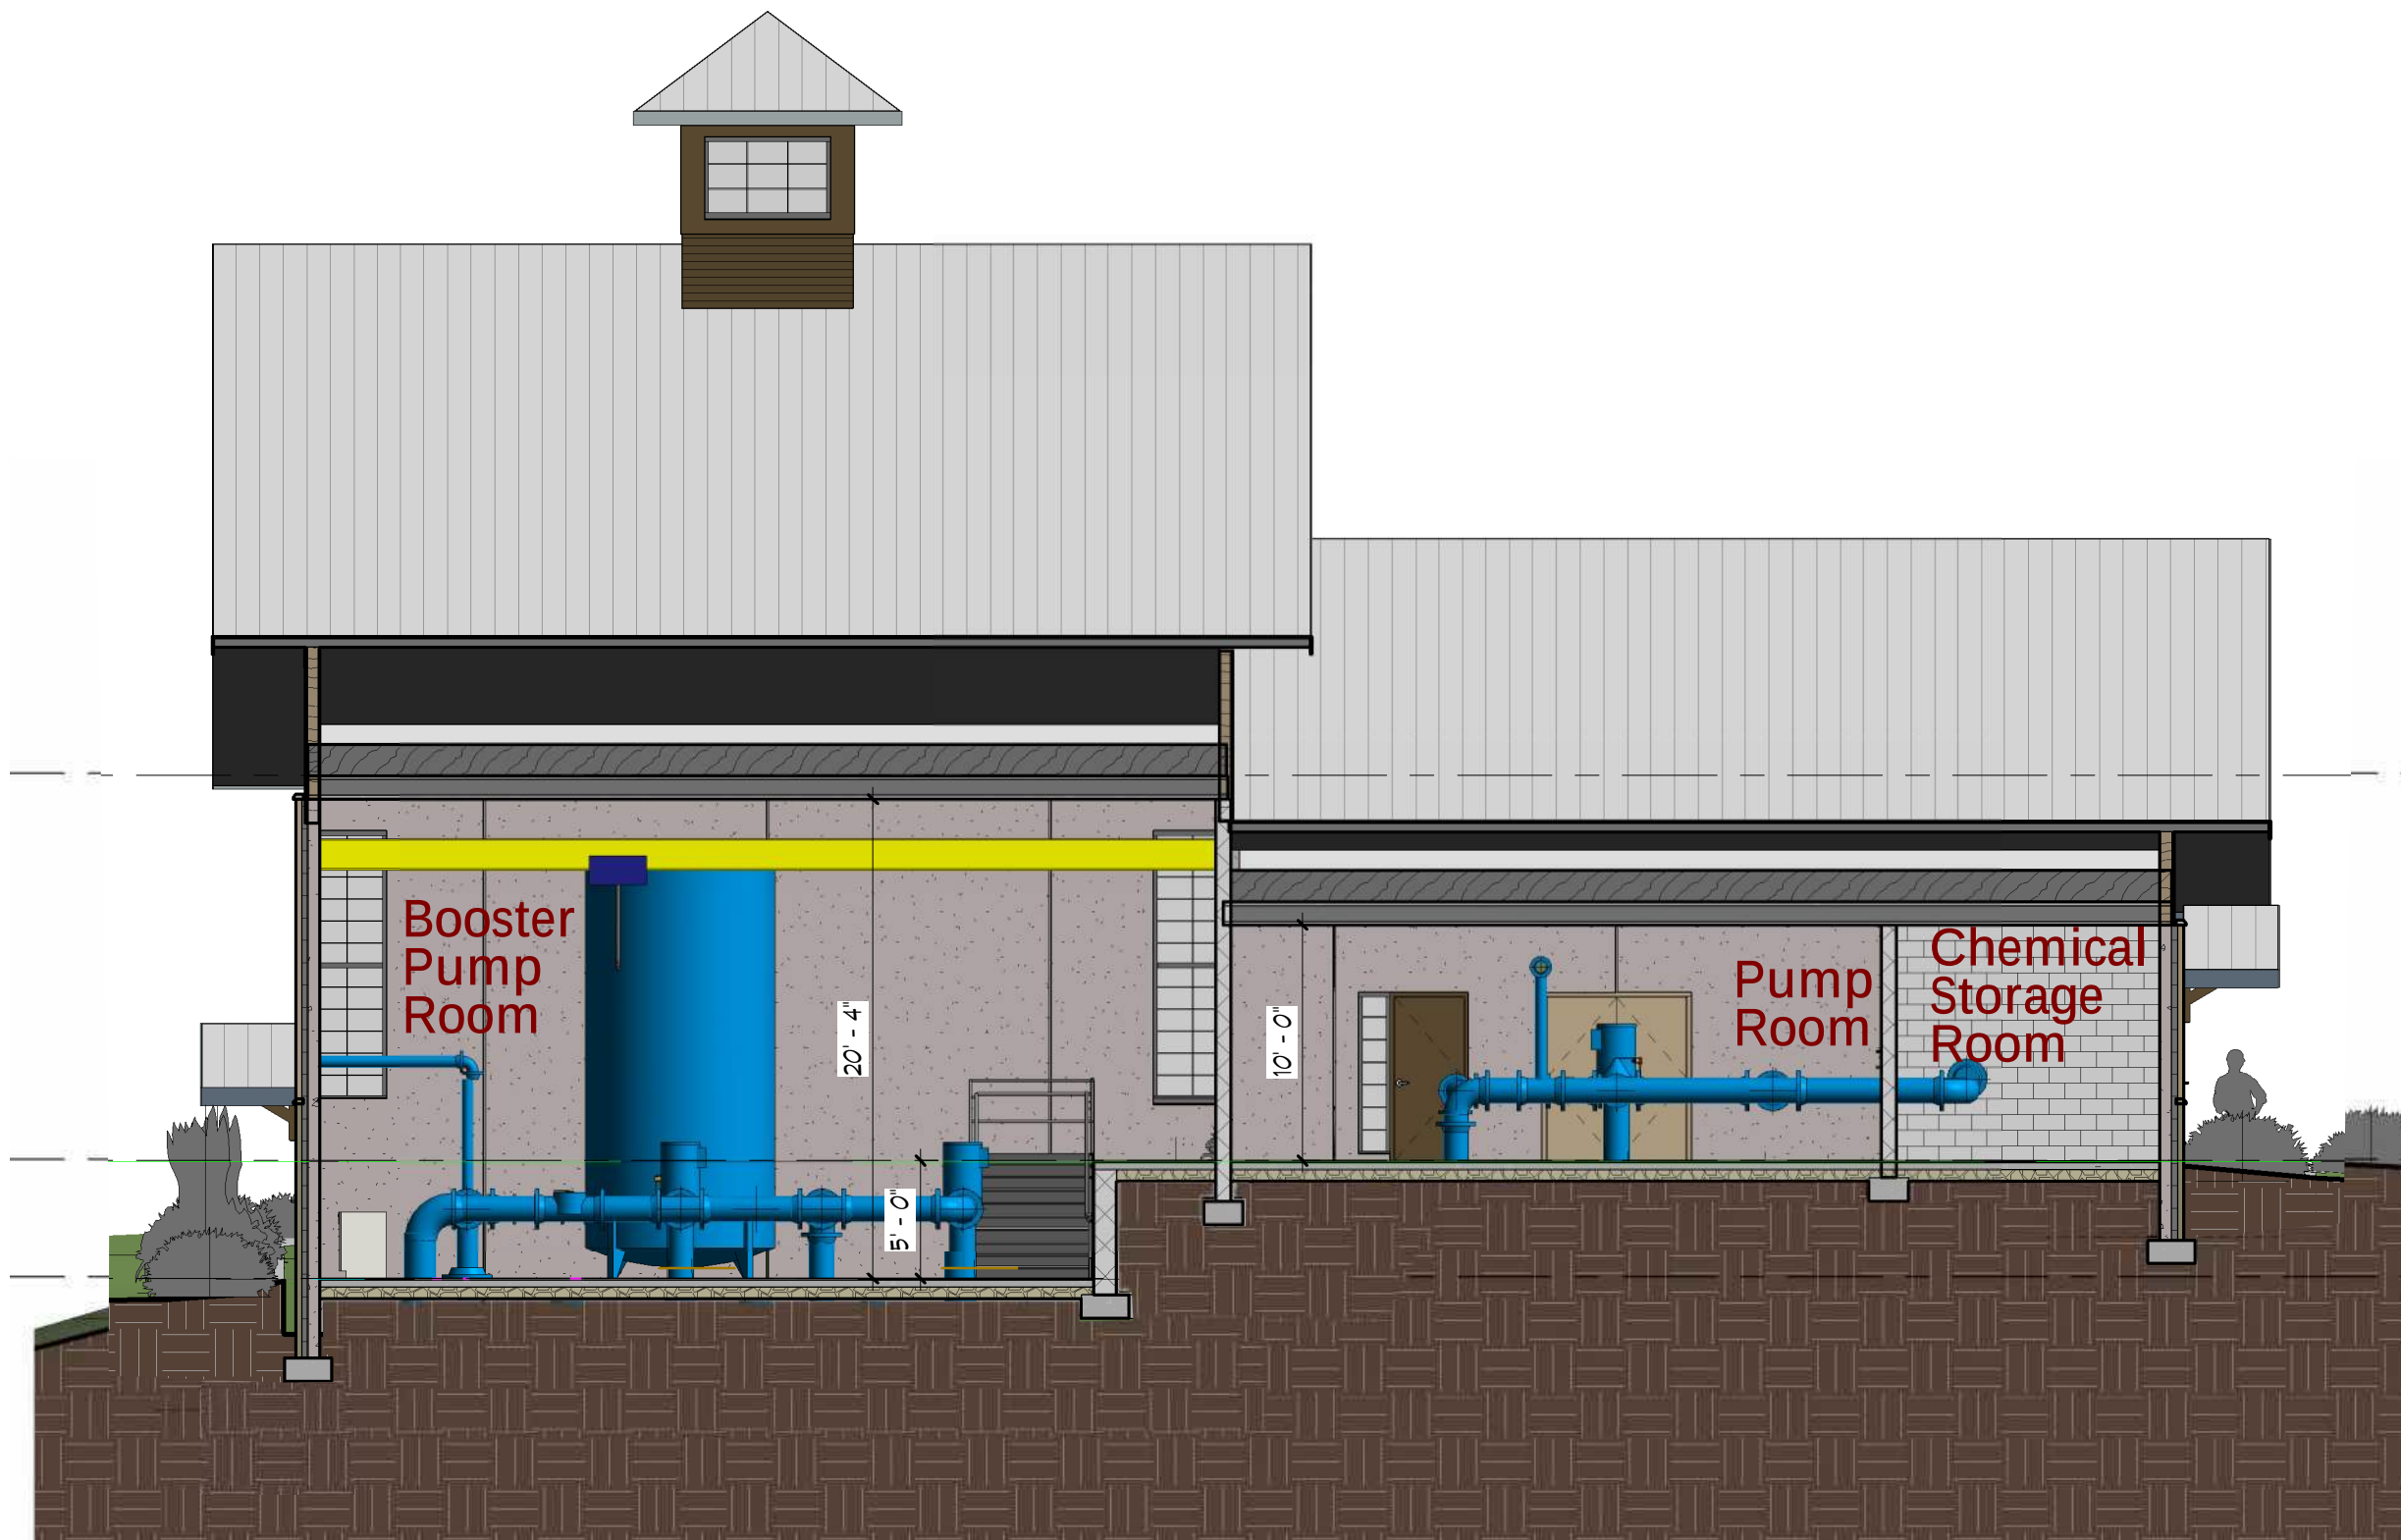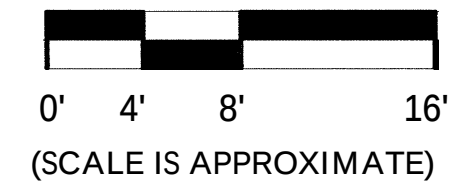

JAY P. NELSON
ARCHITECT
AIA, LEED AP, NCARB, CID

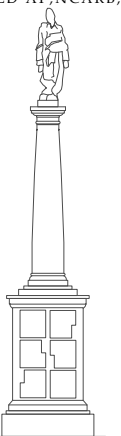

7601 WAYZATA BOULEVARD,
SUITE 250
ST. LOUIS PARK, MN. 55426
jay@jaypnelsonarchitect.com



Engineering | Surveying | Planning | Environmental

Windermere Booster Station/ Pump House


Shakopee, MN 55379

PRELIMINARY ONLY
8- 2- 2018


WEST ELEVATION



JAY P. NELSON
ARCHITECT
AIA, LEED AP, NCARB, CID

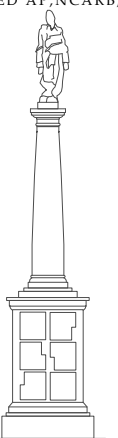

7601 WAYZATA BOULEVARD,
SUITE 250
ST. LOUIS PARK, MN. 55426
jay@jaysnelsonarchitect.com

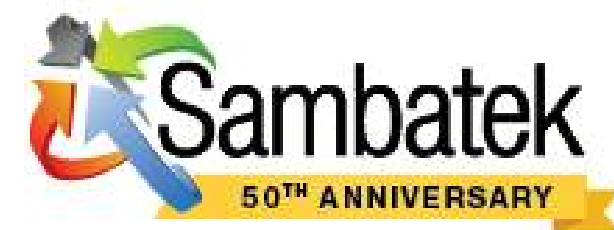

Engineering | Surveying | Planning | Environmental

Windermere Booster Station/ Pump House


Shakopee, MN 55379

PRELIMINARY ONLY
8- 2- 2018


NORTH
ELEVATION



JAY P. NELSON
ARCHITECT
AIA, LEED AP, NCARB, CID

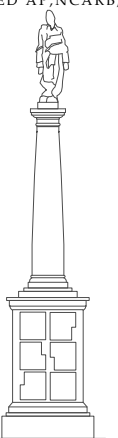

7601 WAYZATA BOULEVARD,
SUITE 250
ST. LOUIS PARK, MN. 55426
jay@jaynelsonarchitect.com

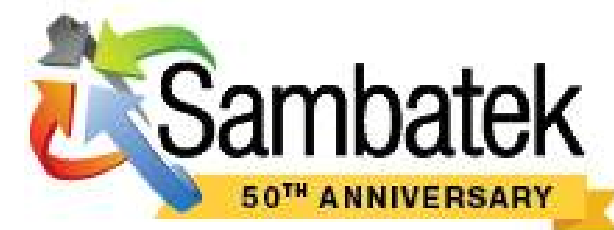

Engineering | Surveying | Planning | Environmental

Windermere Booster Station/ Pump House


Shakopee, MN 55379

PRELIMINARY ONLY
8- 2- 2018


EAST
ELEVATION



JAY P. NELSON
ARCHITECT
AIA, LEED AP, NCARB, CID

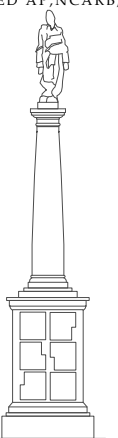

7601 WAYZATA BOULEVARD,
SUITE 250
ST. LOUIS PARK, MN. 55426
jay@jaysnelsonarchitect.com

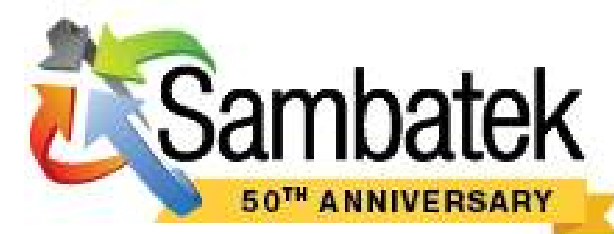

Engineering | Surveying | Planning | Environmental




Windermere Booster Station/ Pump House

Shakopee, MN 55379


PRELIMINARY ONLY
8- 2- 2018

SOUTH
ELEVATION

JAY P. NELSON
ARCHITECT
AIA, LEED AP, NCARB, CID

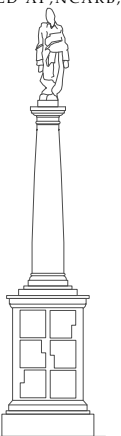

7601 WAYZATA BOULEVARD,
SUITE 250
ST. LOUIS PARK, MN. 55426
jay@jaynelsonarchitect.com

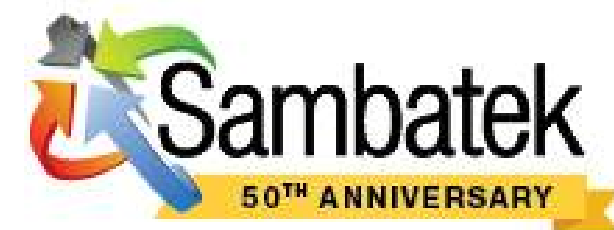


Engineering | Surveying | Planning | Environmental

Wall panels are an energy efficient alternative to steel and masonry, providing a durable wall; manufactured with locally extracted, recycled materials whenever possible, making them the premier choice for any commercial project.

Advantages of Wall Panels:


- Naturally fire resistant.
- Durable concrete finish.
- Manufactured in a controlled environment allowing for low water/cement ratios. This results in a denser concrete material that prevents water penetration, ultimately resulting in a better quality product.
- Naturally fire resistant.
- Durable concrete finish, inside and out.
- Quick installation in any weather condition allows for fast building enclosure and lower construction financing costs.
- Load bearing wall panels eliminate perimeter columns, opening up your building for unlimited design possibilities.
- Allow for easy building expansion or relocation, thus minimizing future construction costs.
- Endless aesthetic options with features, finishes and concrete mixes.
- The end result is a quicker installation process, more energy efficiency, lower maintenance, and durability.
- The mass of the interior wythe of concrete will absorb and retain heat and cold, resulting in lower heating and cooling costs.

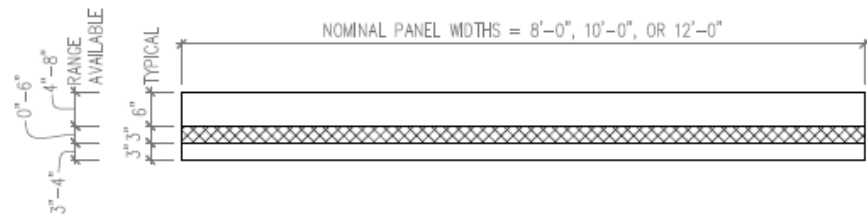

- AVAILABLE IN 8'-0", 10'-0", & 12'-0" WIDTHS
- BOTH INTERIOR AND EXTERIOR CONCRETE LAYERS ARE PRESTRESSED.
- EITHER INSULATED OR NON-INSULATED
- BOTH LOAD BEARING AND NON-LOAD BEARING
- INSULATION THICKNESS CAN RANGE FROM 1" TO 6".
- PANELS CAN BE ORIENTED EITHER VERTICALLY OR HORIZONTALLY.
- EXTERIOR SMOOTH FACE APPLIED RAKE OR BROOM FINISHES ARE AVAILABLE.

ARCHITECTURAL FINISHES

- EXPOSED AGGREGATE EXTERIOR FINISH ACCOMPLISHED BY WASHING OR SANDBLASTING PANEL SURFACE.
- AN UNLIMITED VARIETY OF AGGREGATES ARE AVAILABLE TO ACHIEVE A DESIRED COLOR OR TEXTURE.
- WHITE CONCRETE IS AVAILABLE FOR EXTERIOR AND/OR INTERIOR PANEL WYTHES.
- A WIDE VARIETY OF CONCRETE PIGMENTS ARE AVAILABLE TO ACHIEVE A DESIRED COLOR OR EFFECT.
- REVEAL STRIPS AND FALSE JOINTS
- SMOOTH FORM INTERIOR OR EXTERIOR FINISHES
- THIN BRICKS ARE AVAILABLE.

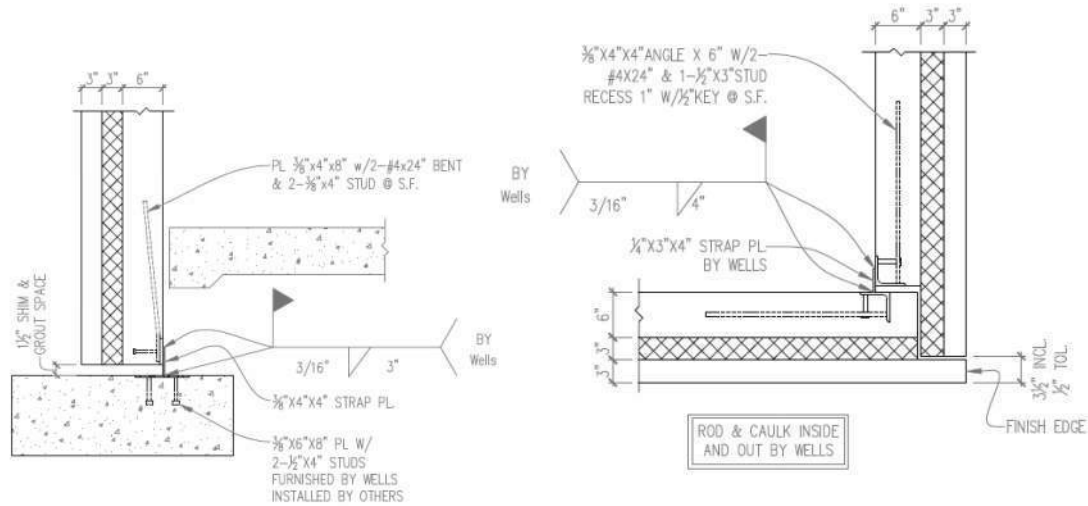

PANEL CONFIGURATION - FLAT WALL PANEL
SCALE: 1/2" = 1'-0"

FLAT PANEL TO FOOTING DETAIL
SCALE: 3/4" = 1'-0"
TYPICAL

SHIPLAP CORNER DETAIL
SCALE: 3/4" = 1'-0"


Windermere Booster Station/ Pump House

Shakopee, MN 55379

PRELIMINARY ONLY
8- 2- 2018

CONSTRUCTION SYSTEM: Precast Insulated Concrete Wall Panels

JAY P. NELSON
ARCHITECT
AIA, LEED AP, NCARB, CID

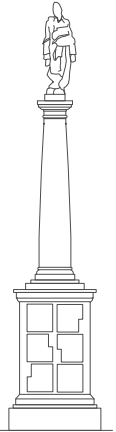

7601 WAYZATA BOULEVARD,
SUITE 250
ST. LOUIS PARK, MN. 55426
jay@jaysnelsonarchitect.com



Engineering | Surveying | Planning | Environmental

Windermere Booster Station/ Pump House


Shakopee, MN 55379

PRELIMINARY ONLY
8- 10- 2018


WEST ELEVATION



JAY P. NELSON
ARCHITECT
AIA, LEED AP, NCARB, CID

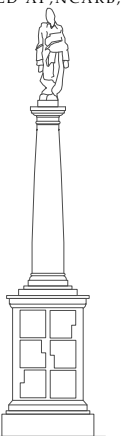

7601 WAYZATA BOULEVARD,
SUITE 250
ST. LOUIS PARK, MN. 55426
jay@jaysnelsonarchitect.com

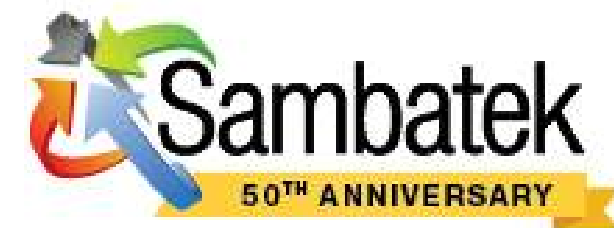

Engineering | Surveying | Planning | Environmental