


Existing Front Elevation

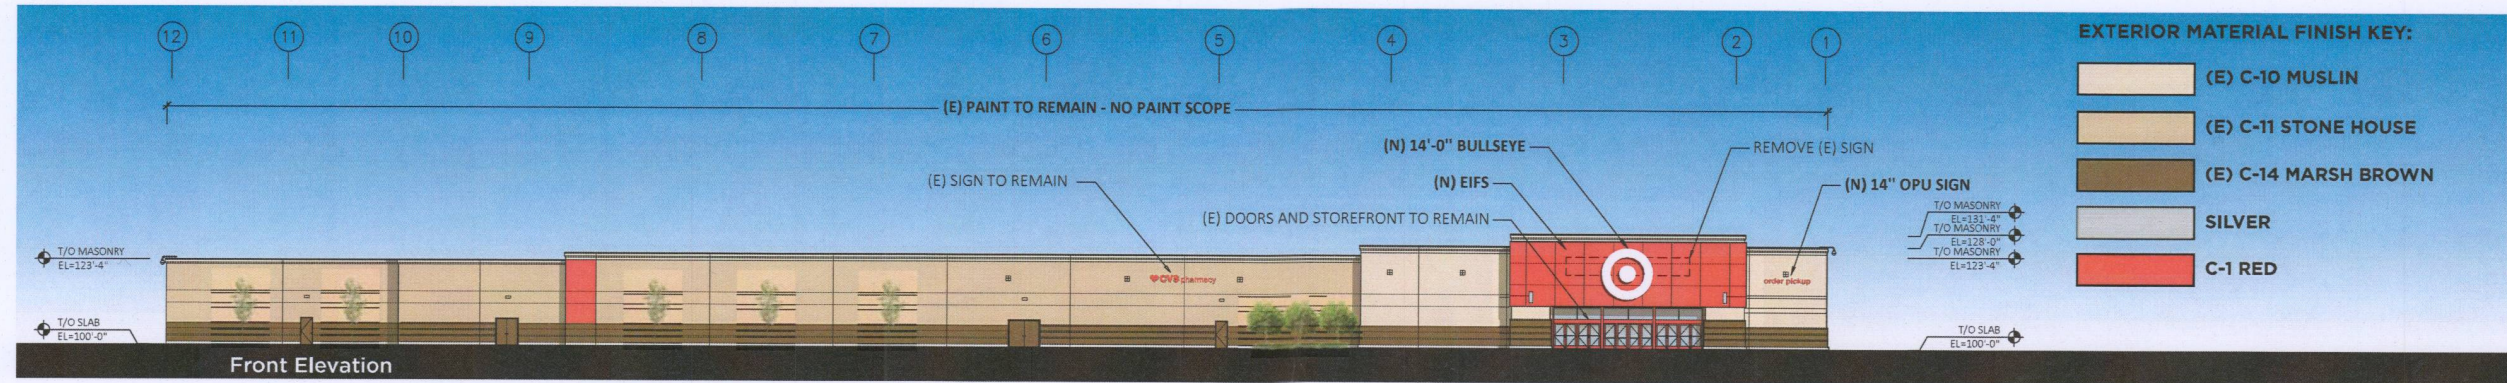

Street View



Proposed Front Elevation

T-1272 Shakopee, MN: Exterior Elevation Refresh

June 11, 201